

Plat of the Walamazoo Land and Improvement Co's Addition to the City of Walamazoo, Mich.

RECEIVED AND FILED.

Auditor General's Office.

June 13 1897

Dep. Aud. Gen'l.

Monuments

State of Michigan
County of Walamazoo

Recorded for record this 6th day of
June 1897 and recorded in book 3 of Plats on
page 39 at 10 o'clock A.M.
Walamazoo Register of Deeds

State of Michigan
County of Walamazoo

The Walamazoo Register of
Deeds and Geo. S. Pearson, Surveyor, hereby certify that we have
separately, carefully compared the annexed copy with the
duplicate plat of the Walamazoo Land and Improvement
Co's Addition to the City of Walamazoo, Mich., now of
record in the office of said Register of Deeds, and that
it is a true transcript thereof and of the whole of
said duplicate plat as recorded
Walamazoo Register of Deeds
Geo. S. Pearson

Description

The attached plat is described by bounding lines as
follows, viz: commencing at a point 193 feet south
and 187.42 feet west from the center post of Section
23 Town 2 South Range 11 West running thence
west along the south line of Lake Street 1313.92 feet
thence southerly, deflection 91° 12', 560.45 feet
thence westerly, deflection 91° 20', 795.2 feet
to race thence southerly along race 211.7 feet
thence southeasterly along land of Walamazoo
Driving Park 453.3 feet thence east along land of
said Park 1675.1 feet thence southerly, deflection
88° 35', 164.2 feet thence east, deflection 89° 42',
876 feet thence south 61.25 feet thence east
830.9 feet to land of G. R. & S. J. Co. thence north
westerly along said G. R. & S. J. Co. land 132.95 feet thence
north 190.66 feet to beginning, excepting land
of G. R. & S. J. Co., W. & S. J. Co., J. C. Allen, J. C. Wood and
J. P. Wappes.

In Presence of
Owner C. S. &
Peter Pacheco

Walamazoo Land and
Improvement Co.
James W. Sewing
President
Geo. S. Pearson Surveyor

State of Michigan
County of Walamazoo

On this 14 day of May
in the year one thousand eight hundred and
eighty seven before me a Notary Public in and
for said county, personally appeared James W.
Sewing, President of the Walamazoo Land and
Improvement Co., of Walamazoo, Mich., and
Geo. S. Pearson, Surveyor, to me known to be the
persons described in and who executed the
attached plat, who acknowledged the same to
be their free act and deed

Peter Pacheco
Notary Public

State of Michigan
County of Walamazoo


The Walamazoo Register of
Deeds and Geo. S. Pearson, Surveyor,
hereby certify that we have separately, carefully
compared the duplicate plat of the Walamazoo
Land and Improvement Co's Addition to the
City of Walamazoo, Mich., and that it is an
exact duplicate thereof and of the whole of
said plat

Walamazoo Register of Deeds
Geo. S. Pearson Surveyor

Auditor General's Office
 Lansing, Mich.

June 4, 1897

Approved
H. P. Pratt
Dep. Auditor General

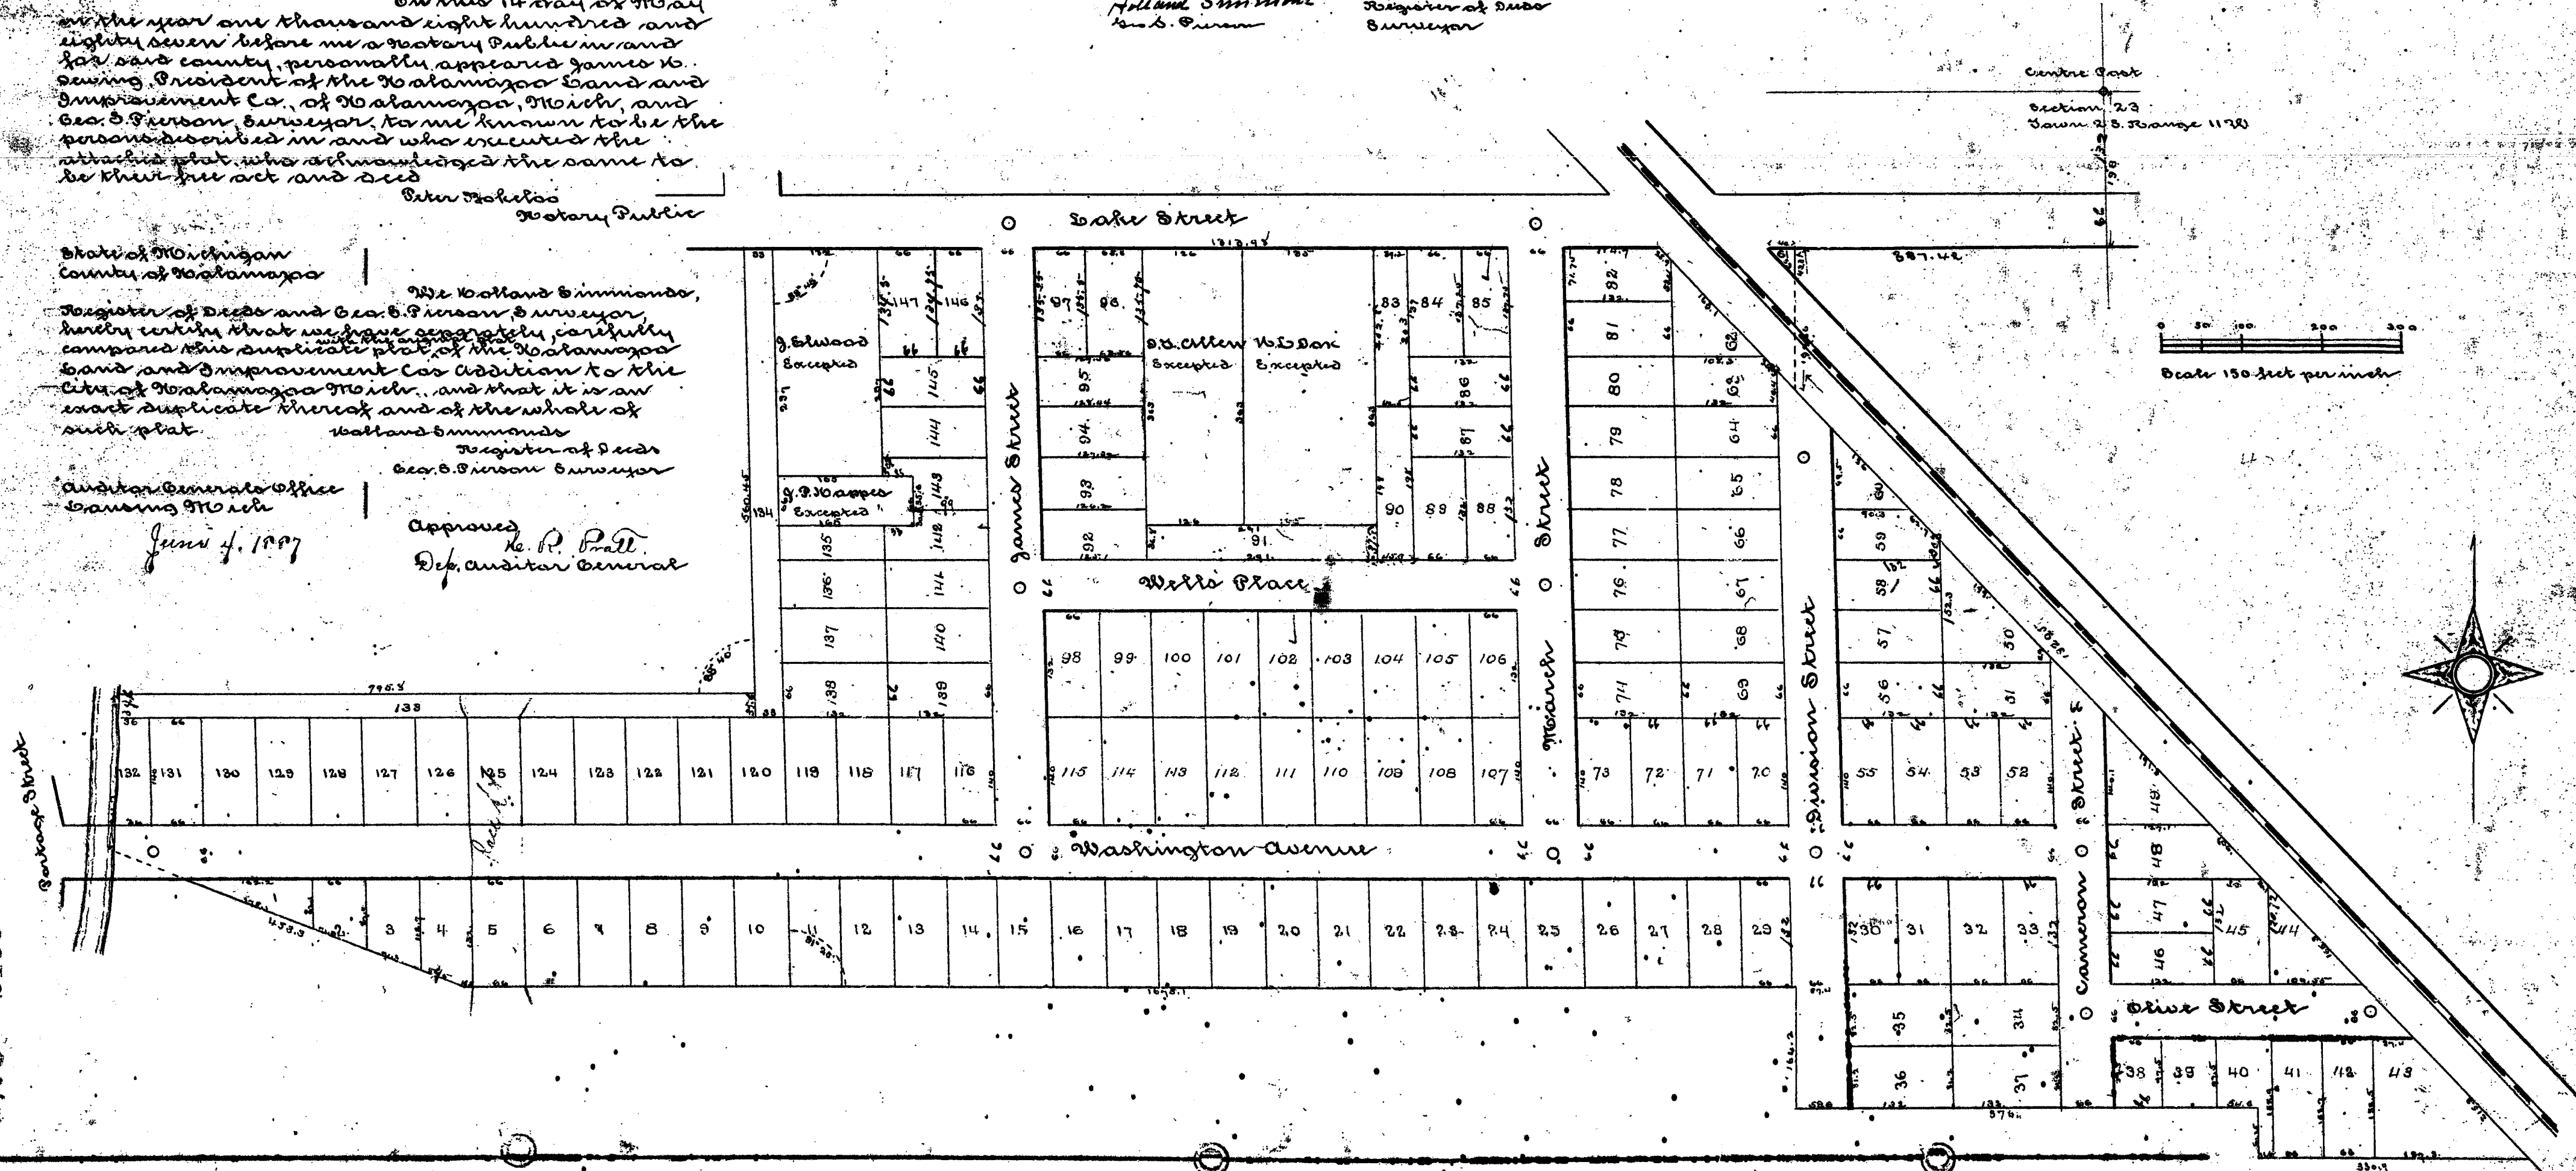

Part of the Kalamazoo Land and Improvement Co's Addition to the City of Kalamazoo, Mich.

Description

The attached plat is described by bounding lines as follows, viz: commencing at a point 193 feet south and 387.42 feet west from the centre post of Section 23 Town 2 South Range 11 West running thence west along the south line of Lake Street 131.98 feet thence southerly, deflection 91° 12', 560.45 feet thence westerly, deflection 91° 20', 795.8 feet to race thence southerly along race 211.7 feet thence southeasterly along land of Kalamazoo Driving Park 453.3 feet thence east, along land of said Park 1675.1 feet thence southerly, deflection 89° 35', 1614.2 feet thence east, deflection 89° 14', 576 feet thence south 61.25 feet thence east 330.9 feet to land of G.R. & D.R. Co. thence north westerly along said G.R. Co's land 1329.5 feet thence north 190.66 feet to beginning. E. excepting land of G.R. & D.R. Co., H. & A. Co., D.S. Allen, J. Edwards and J.P. McAppes.

In Presence of
Homer C. Swift
Peter Backus

Kalamazoo Land and
Improvement Co.
James H. Sewing
President
Geo. S. Person Surveyor

State of Michigan
County of Kalamazoo

On this 14 day of May in the year one thousand eight hundred and eighty seven before me a Notary Public in and for said county, personally appeared James H. Sewing, President of the Kalamazoo Land and Improvement Co., of Kalamazoo, Mich., and Geo. S. Person, Surveyor, to me known to be the persons described in and who executed the attached plat, who acknowledged the same to be their free act, and deed.

Peter Backus
Notary Public

State of Michigan
County of Kalamazoo

We Holland Simmonds, Register of Deeds and Geo. S. Person, Surveyor, hereby certify that we have separately, carefully compared the annexed copy with the duplicate plat of the Kalamazoo Land and Improvement Co's Addition to the City of Kalamazoo, Mich., and that it is an exact duplicate thereof and of the whole of such plat.

Holland Simmonds
Register of Deeds
Geo. S. Person Surveyor

Auditor General's Office
 Lansing Mich

June 4, 1887

Approved
Auditor General

June 13 87
H. H. Holt

0. 976 comments

State of Michigan
County of Kalamazoo



Received for record this 6th day of June 1887 and recorded in book 3 of Plats on page 39 at 10 o'clock A.M.
Holland Simmonds Register of Deeds

State of Michigan
County of Kalamazoo

We Holland Simmonds Register of Deeds and Geo. S. Person, Surveyor, hereby certify that we have separately, carefully compared the annexed copy with the duplicate plat of the Kalamazoo Land and Improvement Co's Addition to the City of Kalamazoo, Mich., now of record in the office of said Register of Deeds, and that it is a true transcript thereof and of the whole of said duplicate plat so recognized.
Holland Simmonds Register of Deeds
Geo. S. Person Surveyor

Centre Post
Section 23
Town 2 S Range 11 W

0 50 100 200 300
Scale 150 feet per inch

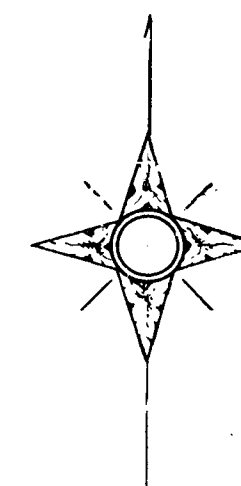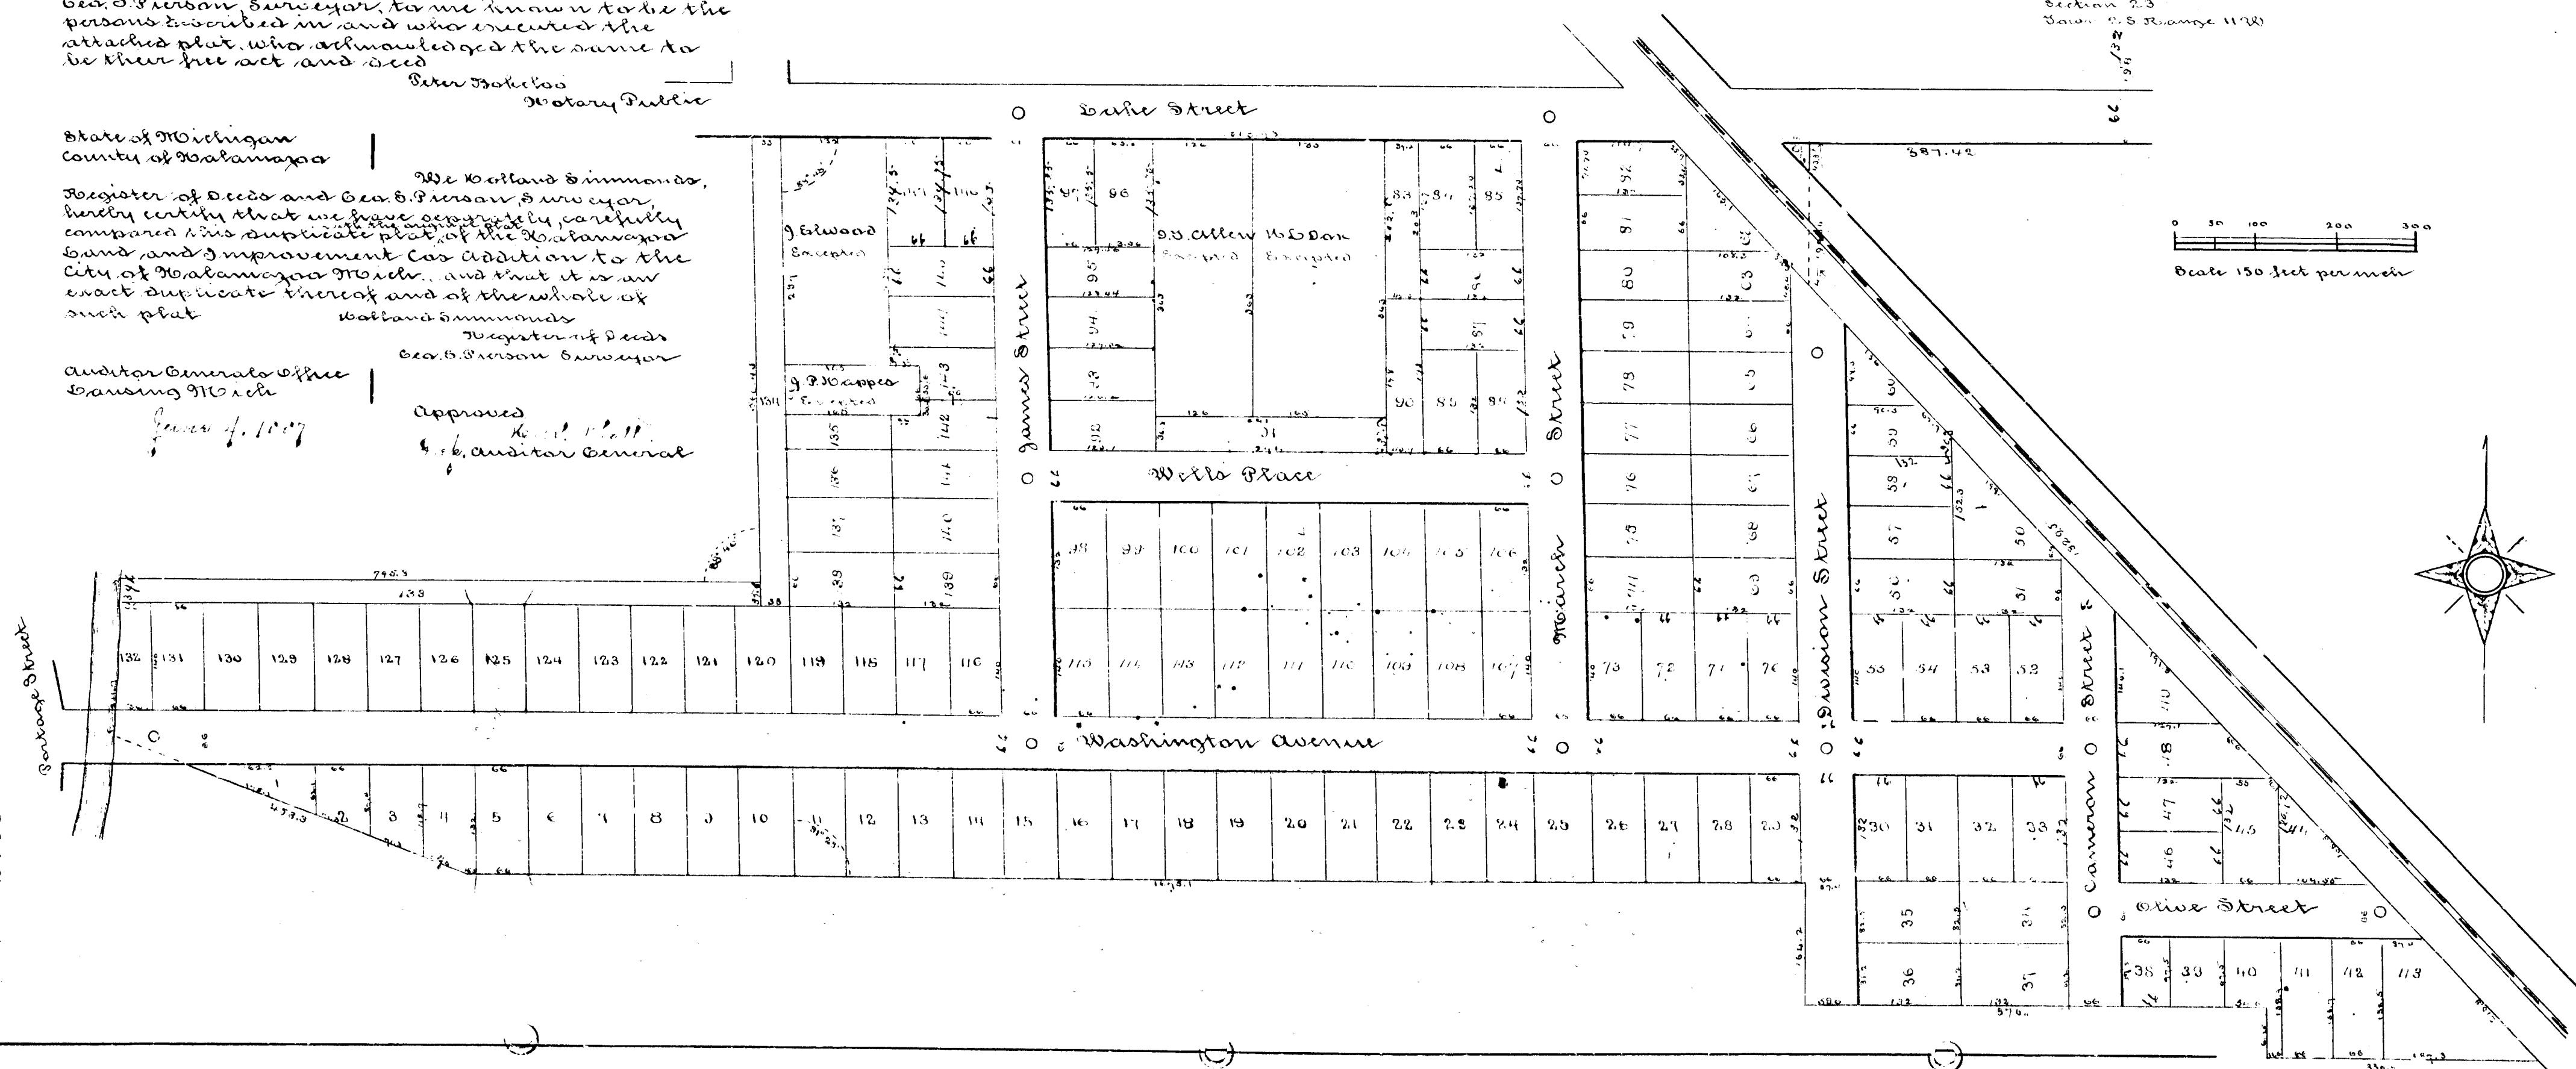

13106