13107

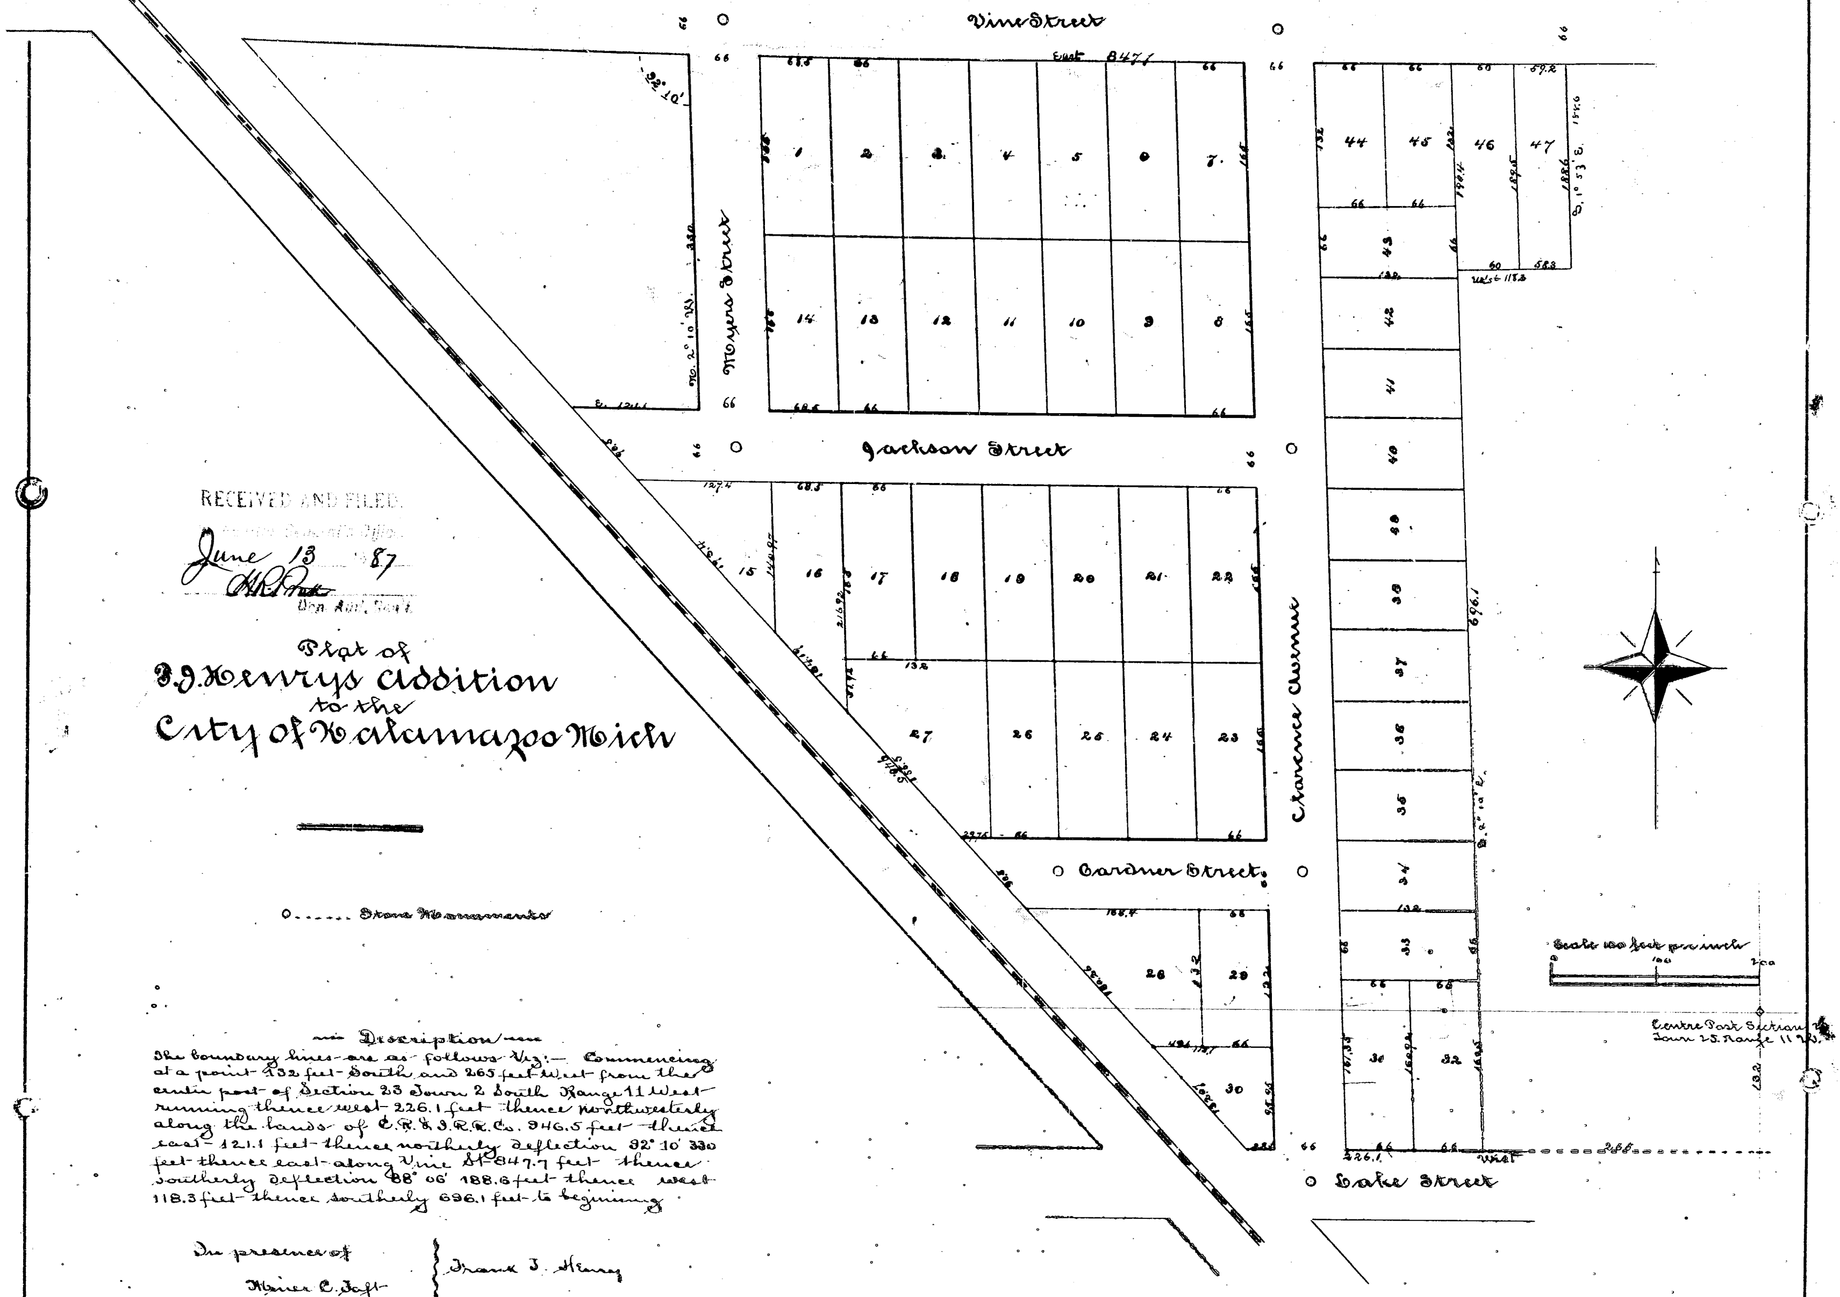

RECEIVED AND FILED

June 13 87

Clerk Kal. County

Plat of F.J. Henrys addition to the City of Kalamazoo Mich

o------ Stone Monuments

Description

The boundary lines are as follows Viz:— Commencing at a point 232 feet South and 265 feet West from the center post of Section 23 Town 2 South Range 11 West running thence West 226.1 feet thence northwesterly along the lands of C.K.&S.R.R.Co. 946.5 feet thence east 121.1 feet thence northerly deflection 32° 10' 330 feet thence east along Vine St 847.7 feet thence southerly deflection 88° 06' 188.6 feet thence west 118.3 feet thence southerly 696.1 feet to beginning

In presence of
Rhines C. Taft
Henry J. Brownell

Frank J. Henry
Geo. S. Pierson Surveyor

State of Michigan
County of Kalamazoo

On this 14th day of May in the year one thousand eight hundred and eighty seven before me a Notary Public in and for said county personally appeared F.J. Henry of the city of Kalamazoo and Geo. S Pierson Surveyor to me known to be the persons described in and who executed the annexed plat who acknowledged the same to be their free act and deed

Peter Bockeloo
Notary Public

Auditor Generals Office
Lansing Mich.
June 4, 1887

Approved
Ke. P. Hall
Dep't. Auditor General

State of Michigan
County of Kalamazoo

We Holland Simmonds Register of Deeds and Geo. S Pierson Surveyor hereby certify that we have separately carefully compared the annexed copy with the original plat of F.J. Henrys addition to the city of Kalamazoo Mich. and that it is an exact duplicate thereof and of the whole of such plat.

Holland Simmonds
Register of Deeds
Geo. S. Pierson
Surveyor

State of Michigan
County of Kalamazoo

Received for record this 6th day of June 1887 and recorded in book 3 of Plats on page 38 at 10 o'clock A.M.

Holland Simmonds
Register of Deeds

State of Michigan
County of Kalamazoo

We Holland Simmonds Register of Deeds and Geo. S. Pierson Surveyor hereby certify that we have separately carefully compared the annexed copy with the duplicate plat of F.J. Henrys addition to the city of Kalamazoo now of record in the office of said Register of Deeds and that it is a true transcript therefrom and of the whole of such duplicate plat so recorded

Holland Simmons Register of Deeds
Geo. S. Pierson
Surveyor.

Transcript

2134

13107

June 13 87

A.R. Pratt

Plat of F.J. Morrill's addition to the City of Kalamazoo West

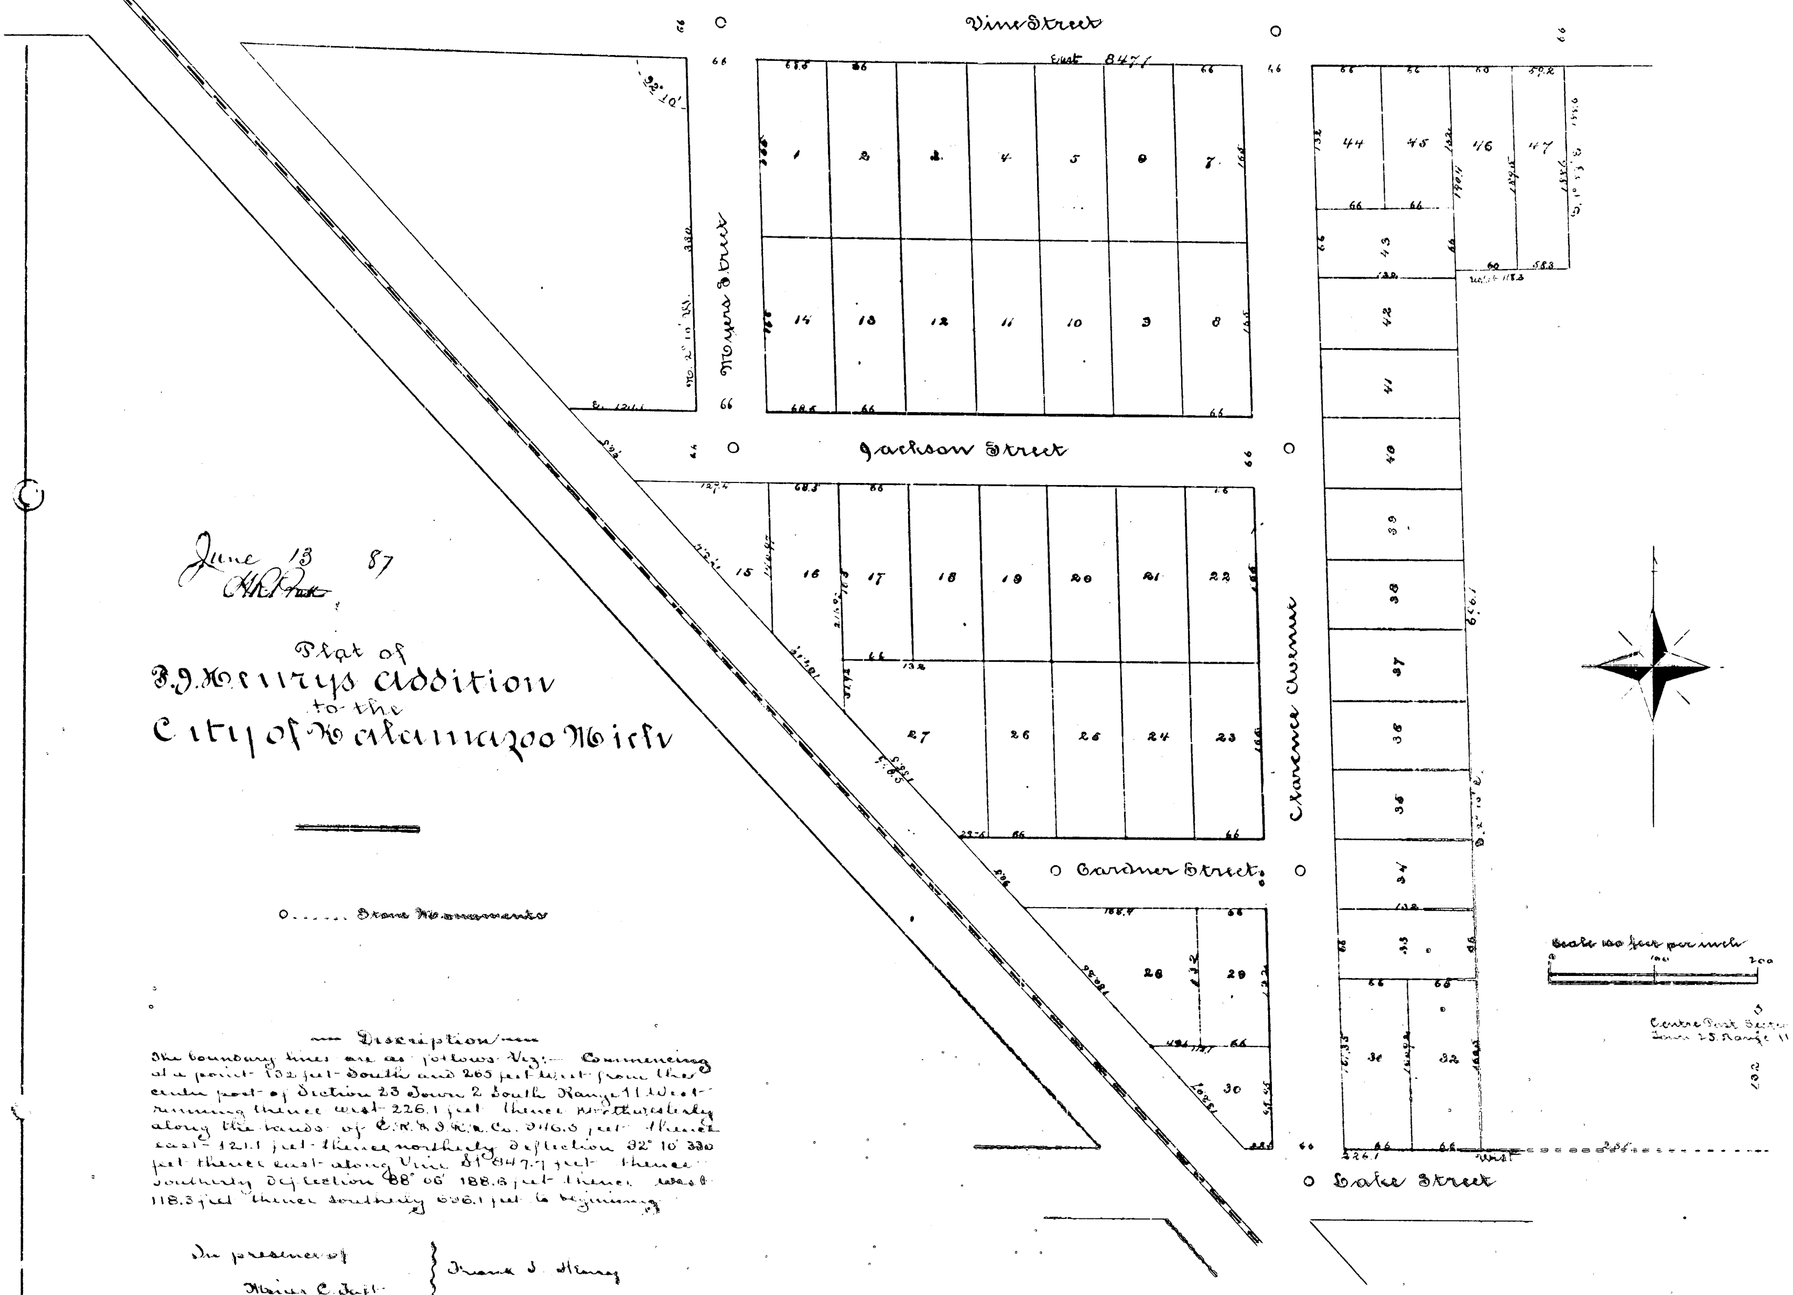

○..... Stone Monuments

— Discription —

The boundary lines are as follows Viz:— Commencing at a point 132 feet South and 265 feet West from the center post of Section 25 Town 2 South Range 11 West running thence west 226.1 feet thence Northwesterly along the lands of C.K.&S.R.R.Co. 2116.8 feet thence east 132.1 feet thence northerly deflection 32° 10' 330 feet thence east along Vine St 847.7 feet thence Southerly deflection 88° 06' 188.8 feet thence West 118.3 feet thence southerly 696.1 feet to beginning

In presence of
Maria C. Taft
Henry J. Brownell

Frank J. Henry
Geo. D. Pierson Surveyor

State of Michigan
County of Kalamazoo

On this 14th day of May in the year one thousand eight hundred and eighty seven before me a Notary Public in and for said county personally appeared F.J. Henry of the city of Kalamazoo and Geo. D. Pierson Surveyor to me known to be the persons described in and who executed the annexed plat who acknowledged the same to be their free act and deed

Peter Bockelow
Notary Public

Auditor Generals Office
Lansing Mich.
June 7 1887

Approved
Auditor General

State of Michigan
County of Kalamazoo

We Holland Simmonds Register of Deeds and Geo. D Pierson Surveyor hereby certify that we have separately carefully compared the annexed copy with the original plat of F.J. Henry's addition to the city of Kalamazoo Mich. and that it is an exact duplicate thereof and of the whole of such plat.

Holland Simmonds
Register of Deeds
Geo. D. Pierson
Surveyor

State of Michigan
County of Kalamazoo

Received for record this 6th day of June 1887 and recorded in Book 3 of Plats on page 38 at 10 o'clock A.M.

Holland Simmonds
Register of Deeds

State of Michigan
County of Kalamazoo

We Holland Simmonds Register of Deeds and Geo D. Pierson Surveyor hereby certify that we have separately and fully compared the annexed copy with the duplicate plat of F.J. Henry's Addition to the city of Kalamazoo now of record in the office of said Register of Deeds and that it is a true transcript thereof and of the whole of such duplicate plat so recorded

Holland Simmons Register of Deeds
Geo D Pierson
Surveyor.

Transcript

CamPDF - www.fastio.com