

品

In Auditor General's Office.
April 10 1888

18

Dep. Asst. Dir.

the city of

to the City of

Being a Revision of Marine Caddis to the
City of Vancouver, together with a sub-division
 of a part of the $\frac{1}{2}$ of the S $W \frac{1}{4}$ of Sec. 10 T 25 N 11 W
 Also 4.55 acres in the $W \frac{1}{2}$ of the S $\frac{1}{2}$ of and Sec.
 consisting of 39.59 acres of land.
 of the 1/4 Section Sec. 10 T 25 N 11 W and adjoining Chance
 in 536 chs. Chance N 2.50 chs. Chance W 2.00 chs. Chance N
 307 chs. Chance W 47.5 chs. Chance N 150 chs. Chance E 10
 chs. Chance N 19.5 chs. Chance E 5.5 chs. to $\pi\pi$ Chance Southly
 along $\pi\pi$ 4054 chs. to place of beginning. Extending to E and 10
 of 1/4 and section.
 13.00 chs. N of the $1/4$ part between Sec. 10 and 15 and adjoining
 Chance N 8.50 chs. Chance N 524 chs. Chance Southly along
 the $\pi\pi$ Chance 53 chs. Chance E 5.5 chs. to place of beginning

Signed in Presence of
James H. Murray Surveyor

Edward Strong Surveyor

Subscribed Dec. 16, 17, & 19, 1887.

John H. Clavias

State of Michigan

2

On the fourth day of May,
 1878 before me a Justice of the Peace in and for said county personally
 appeared Edward Stewart, James H. Downing and
Benjamin F. Parker to me known to be the persons
 who executed this plat and acknowledged the same to be
 their free act and deed
George O. McAdams

[illegible]

Examined and
February 3 1888

Deputy Auditor General

Received for Record
this 14th day of February
1977 at 9:20 o'clock A.M. and
recorded in Lib. 3 of Plato on
Page 44 of 180.

State of Michigan

[illegible]

1776

regards of seeds and Edward Strong Sumner, busy with
that we have ~~apparently~~ ^{not} carefully compared this ~~definite~~
first with the ~~with~~ ^{the} original list of Sumner and Patrick
Radcliffe and that it is an ~~exact~~ ^{least} ~~strange~~ ^{little} ~~if~~ ^{different} ~~subset~~ ^{subset} and of
the whole of each ^{series} map or plot.

Edwiny

Surveyor

State of Michigan

County of Alamazoo

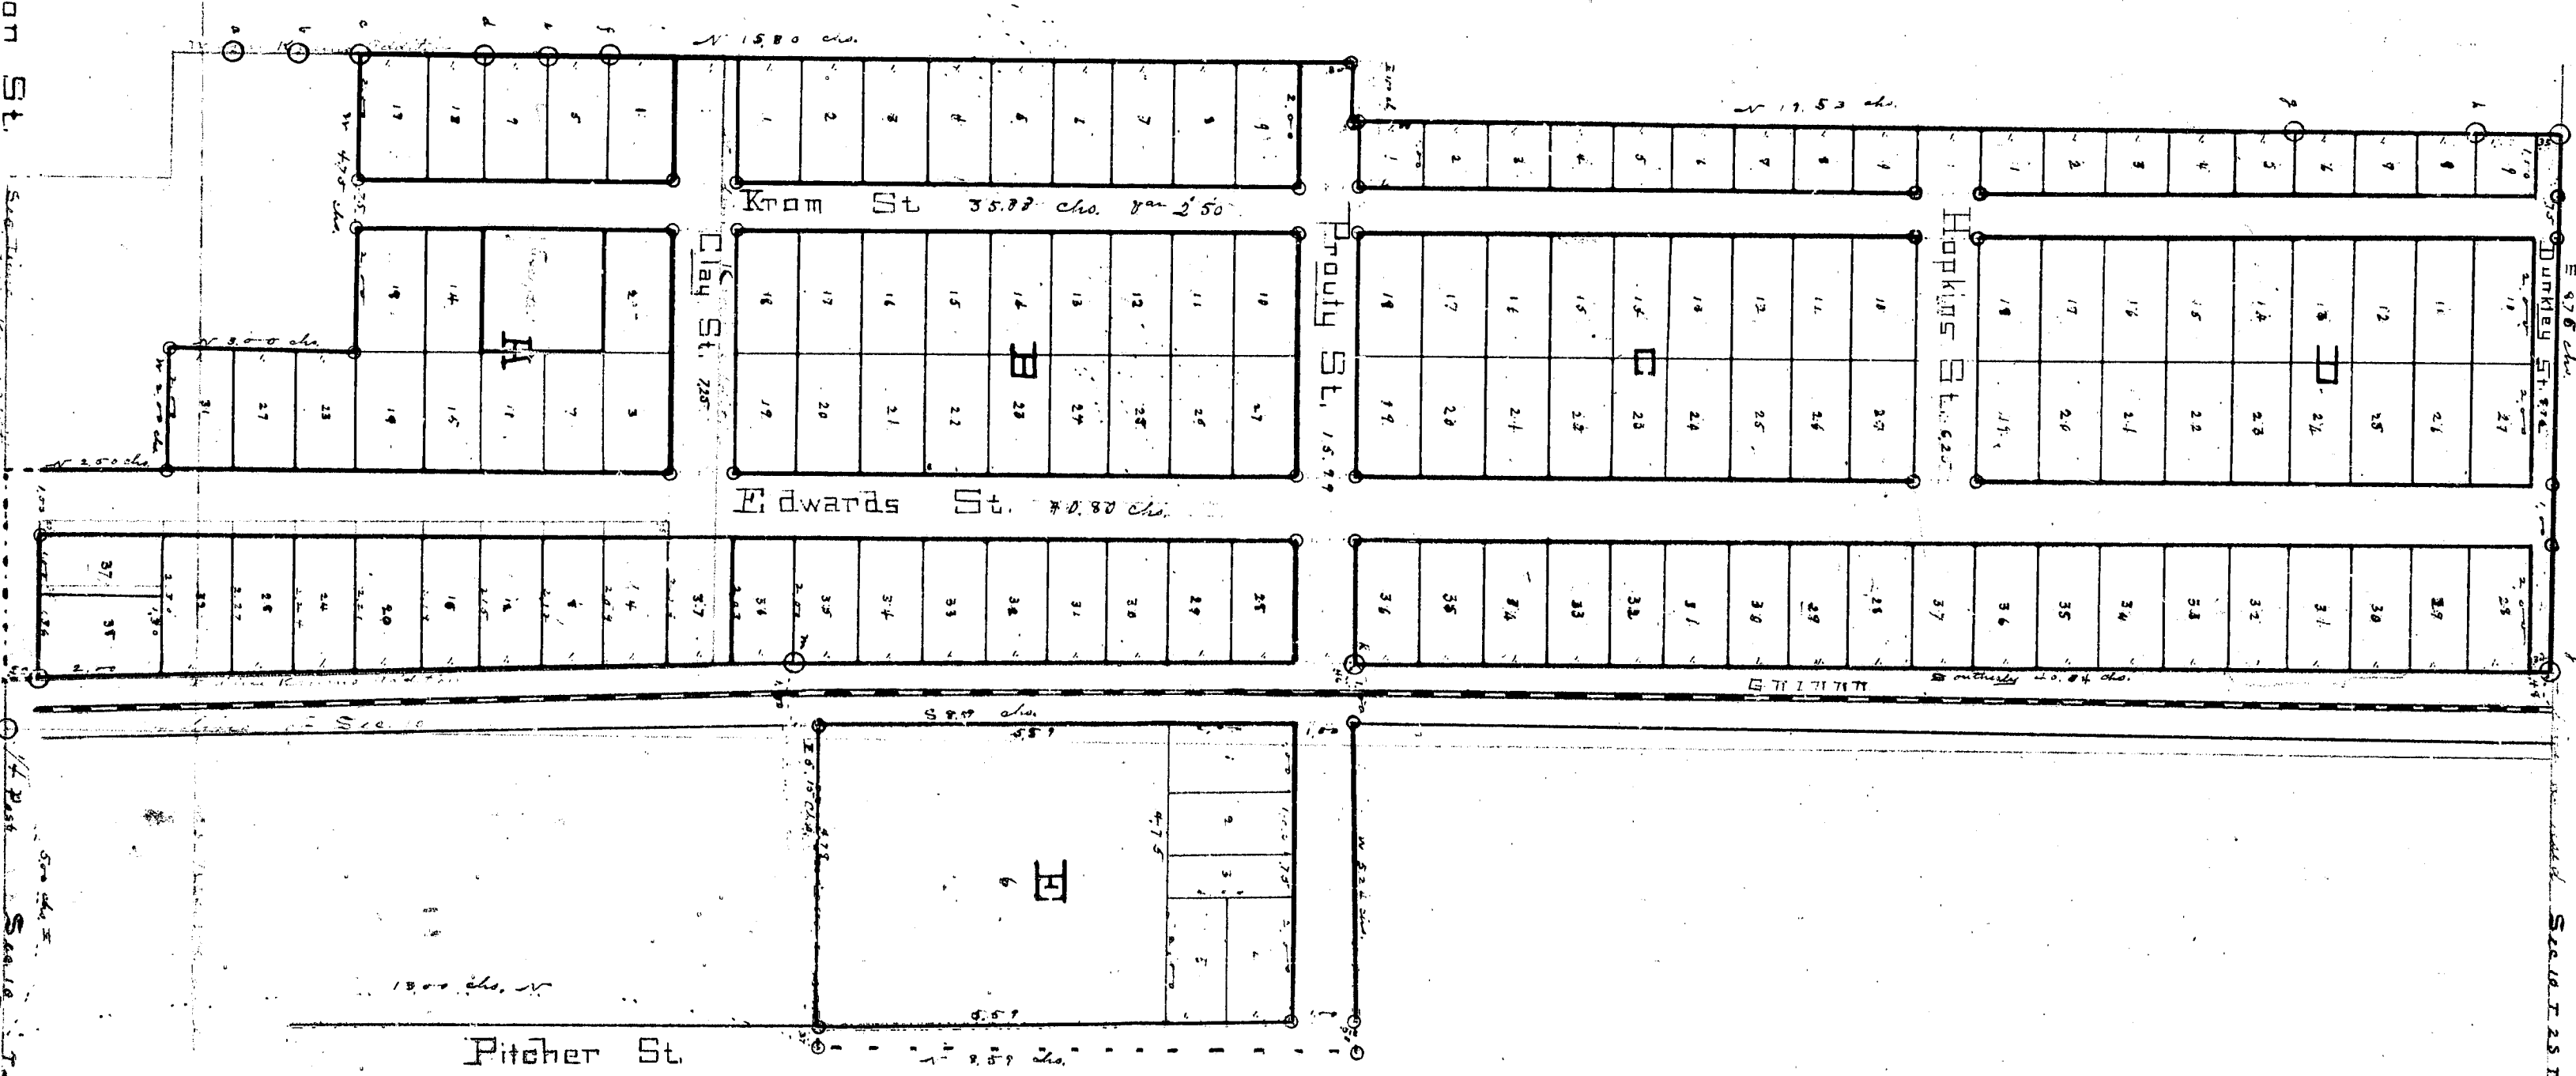
Mr Holland Smoore

Regents of Birds and Colonial Living Switzer, being careful that we have ~~separately~~^{each} carefully compared the numerous copies with the ~~original~~ plates of Swain and Parkinson. I mean if word in the office of said Regents of Birds and that it is a true transcript therefrom and of the whole. For such ~~duplicate~~ ~~plate~~ as recorded, J. C. Switzer.

Chong

Samuelson

Scale 2.50 chains to 1 inch

[illegible]

13108

REVISED

Adm. 10 88

88
A. H. Pratt

in the city of

Compendium

Letter Commencing

1891

Bergmann's. *Thalassia*.

2

George Washington

John Tany Medicine

day in the garden

remained in lines 3 in plots

Richard Simon

...

Alfred Dutton Roy of Tex.

Five Holland Swimmers

2000

James O'Connell May 27

Very sincerely

Chairs to 1 inch

