Wattles'

Wattles' Addition
Kalamazoo

RECEIVED AND FILED.
In Auditor General's Office.
May 8 1888
H. R. Pratt
Dep. Aud. Gen'l.

Consisting of 36.72 acres. Lying in the S ½ of the E ½ of N W ¼ of Sec. 10 T 2 S R 11 W. Commencing ⊙ 4.84 chs. N and 1.26½ chs. W of the S ¼ post of Sec. 10 and running Thence W 13.33 chs. to the center of Burdick St. Thence N 4.00 chs. Thence W 5.54 chs. to the ⅛ line. Thence N on the ⅛ line 16.00 chs. Thence E 18.84 chs. to R R. Thence S along the G R I R R 19.20 chs. Thence E 24 ch. Thence .80 ch. to place of beginning. ⊙

Signed in Presence of

E. F. Custenius
James H. Dewing

Surveyed Feb. 22. 1888

E. Strong Surveyor
Myrtle Wattles Owner Seal

State of Michigan
County of Kalamazoo } ss

On this 5th day of March 1888 before me a Notary Public in and for said county personally came Myrtle Wattles known to me to be the person who executed this plat and acknowledged the same to be his free act and deed.

George P. Hopkins Notary Public

Received for Record this 13th day of April 1888 at 4³⁰ oclock P. M and recorded in Liber 3 of plats on page 42

Holland Simmons
Register

Examined and Approved
April 10 1888
H. R. Pratt Deputy Auditor Gen'l.

State of Michigan
County of Kalamazoo } ss

We Holland Simmons Register of Deeds and Edward Strong Surveyor. hereby certify that we have each carefully compared this copy with the original plat of Wattles Addition and that it is an exact copy thereof and of the whole of such original map or plat.

Holland Simmons, Register of Deeds
E Strong surveyor

State of Michigan
County of Kalamazoo } ss

We Holland Simmons Register of Deeds and Edward Strong Surveyor. hereby certify that we have each carefully compared the annexed copy with the plat of Wattles Addition now of record in the office of said Register of Deeds, and that it is a true transcript therefrom and of the whole of such record. Holland Simmons, Register of Deeds

E Strong surveyor

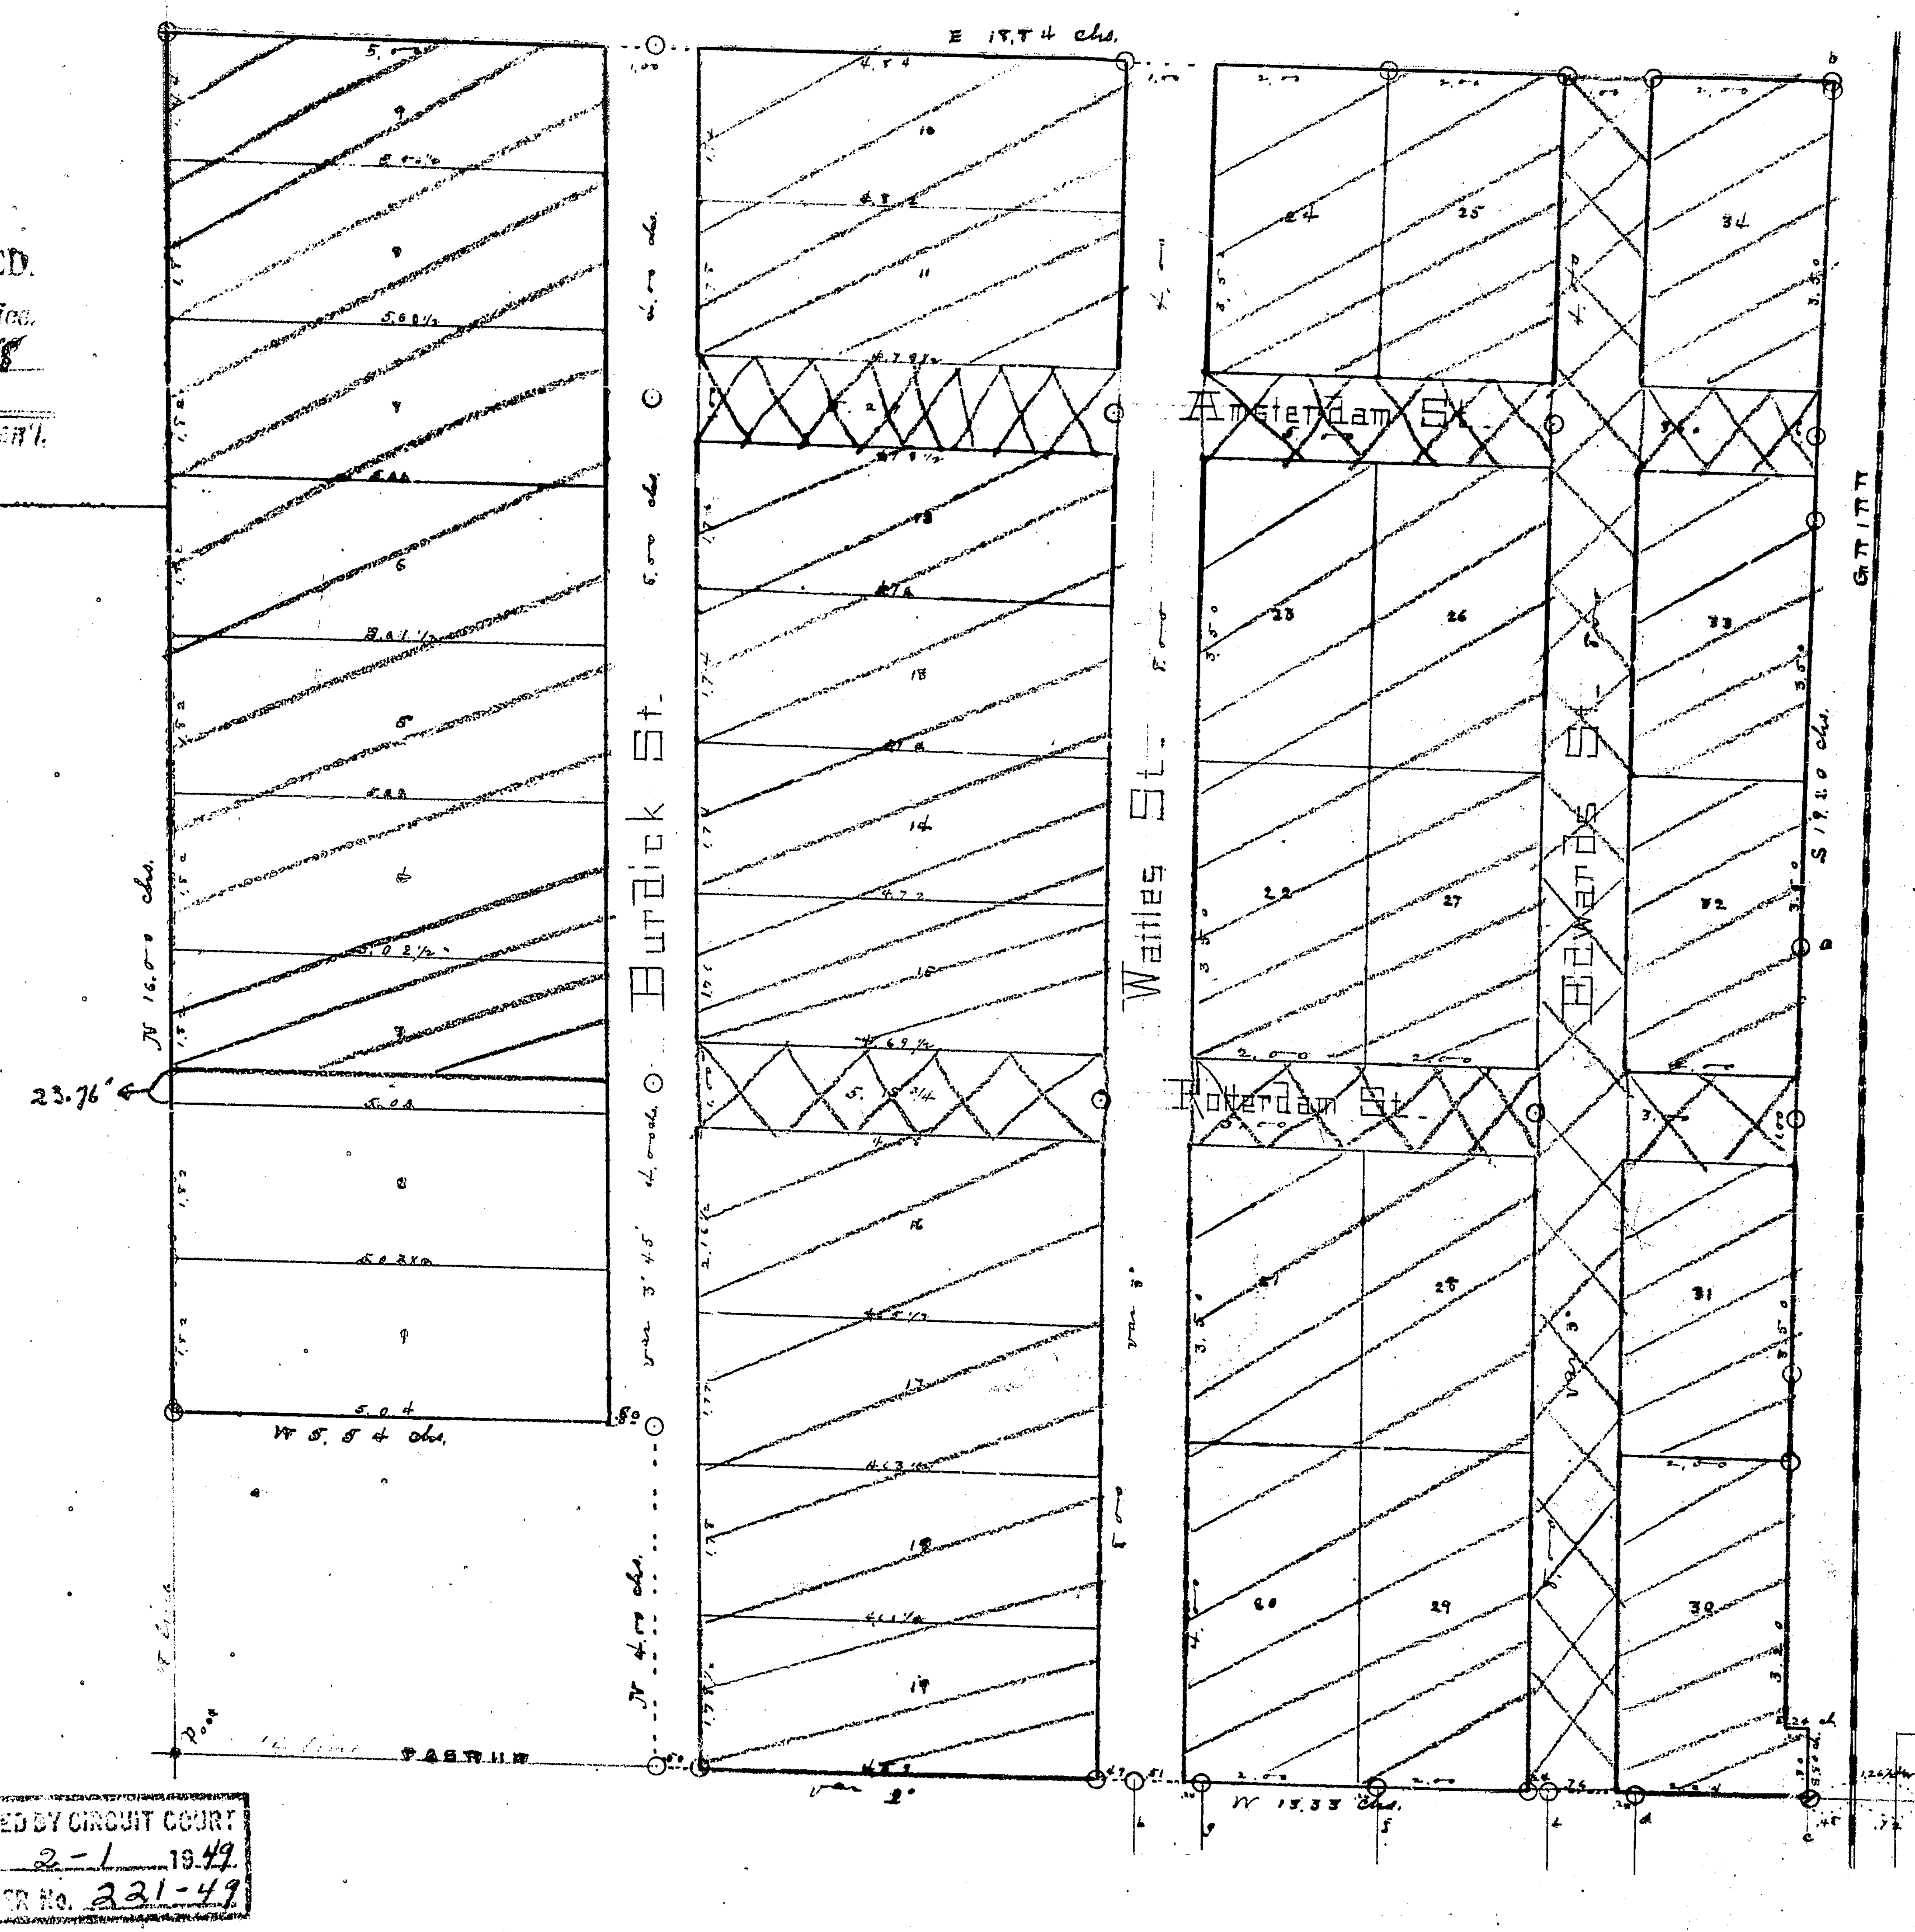

VACATED BY CIRCUIT COURT
ORDER 2-1 1949
VOUCHER No. 221-49

Scale 2 chains to 1 inch

1 2 3 4 5 6 7

Monuments

a	Elm 4 S 10 W	11 links
b	Iron 1st South	5 "
c	To N. E. Corner of ~~Dewing~~ and Parsons Addition	"
	Iron	"
	18 × ½	

Iron planted at all corners of this plat and at intersections and the position is indicated by ○

C ¼	Coupling pin set in former survey	
"	Telegraph pole N 16 W	1.09 chs.
"	E Rail of R R West	.72 "

I hereby certify this plat correct and these monuments as represented ○ planted

E Strong Surveyor

4.84 chs. N of S ¼ Post

13109

2427

Paragon

Wattles Addition
Kalamazoo

RECEIVED AND FILED
May 8 88
H. K. Pratt
Dep. Aud. Gen.

Consisting of 35.72 acres. Lying in the S ½ of the E ½ of N W ¼ of Sec. 10 T 2 S R 11 W. Commencing ⊘ 4.85 chs. N and 12.6½ chs. W of the S ¼ post of Sec. 10 and running Thence W 13.33 chs. to the center of Burdick St. Thence N 7.00 chs. Thence W 5.5+ chs. to the ⅛ line. Thence N on the ⅛ line 6.00 chs. Thence E 18.84 chs. to R R. Thence S along the G R I R R 19.20 chs. Thence E 2+ chs. Thence S.80 ch. to place of beginning. ⊘

Signed in Presence of

E. F. Custerins
James H. Dewing

Surveyed Feb. 22. 1888

E. Strong — Surveyor
Myrtle Wattles — Owner — Seal

State of Michigan
County of Kalamazoo } ss

On this 5th day of March 1888 before me a Notary Public in and for said county personally came Myrtle Wattles known to me to be the person who executed this plat and acknowledged the same to be his free act and deed.

George P. Hopkins Notary Public

Received for Record this 13th day of April 1888 at 4³⁰ oclock P. M and recorded in Liber 3 of plats on page 44.

Holland Simmons
Register

Examined and Approved
April 10 1888
H. K. Pratt Deputy Auditor Genl.

State of Michigan
County of Kalamazoo } ss

We Holland Simmons Register of Deeds and Edward Strong Surveyor, hereby certify that we have each carefully compared this copy with the original plat of Wattles Addition and that it is an exact copy thereof and of the whole of such original map or plat.

Holland Simmons, Register of Deeds
E Strong surveyor

State of Michigan
County of Kalamazoo } ss

We Holland Simmons Register of Deeds and Edward Strong Surveyor, hereby certify that we have each carefully compared the annexed copy with the plat of Wattles Addition now of record in the office of said Register of Deeds, and that it is a true transcript therefrom and of the whole of such record.

Holland Simmons, Register of Deeds
E Strong surveyor

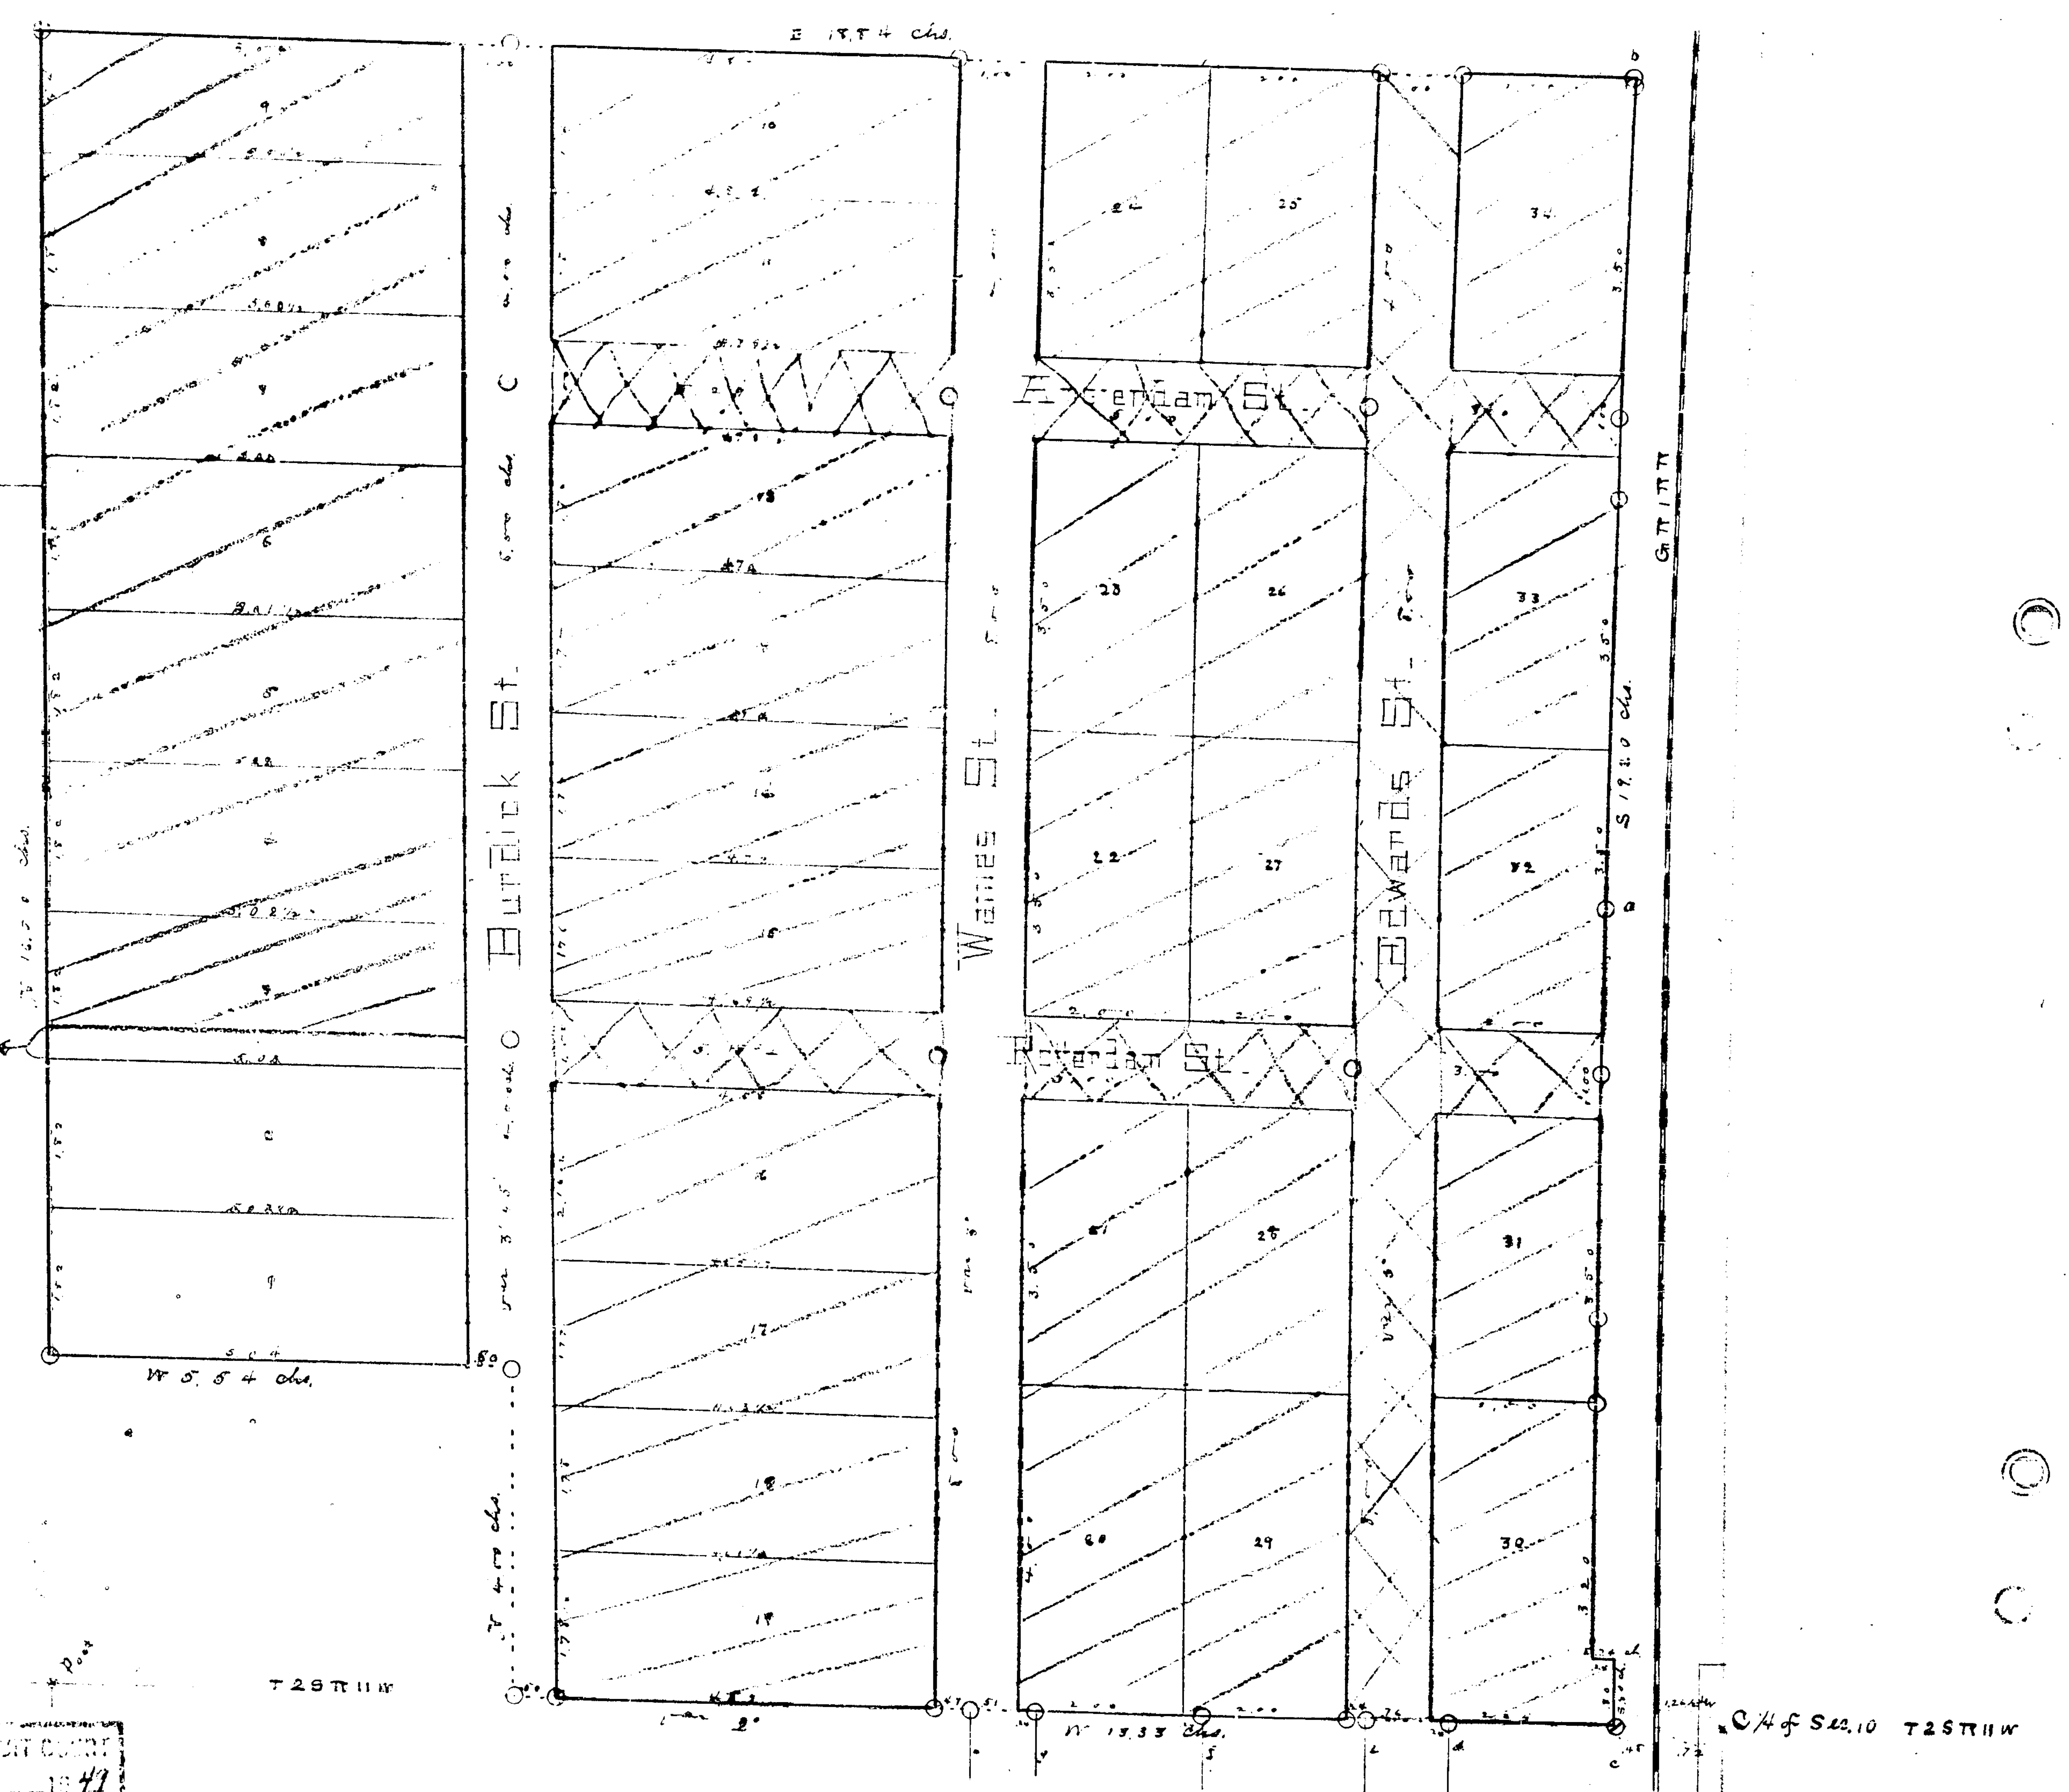

VACATED BY CIRCUIT COURT
ORDER 2-1 1947
231-41

N

4.85 chs. N of S ¼ Post

Scale 2 chains to 1 inch

Monuments

a Elm 4 S. 10 ft — 11 inches
b Iron rod South — 5 "
c Do N E Corner of Dewing and Porter's Addition
Iron
5 x 12 Iron planted at all corners of this plat and at intersections and the position is indicated by ○

C ¼ Coupling pin set in former survey
" Telegraph pole N 16° E 1.09 chs.
" E Rail of R R West .72 "

I hereby certify this plat correct and these monuments as represented ○ planted

E Strong Surveyor

13109

2427

Paragon

ClipPDF - www.fastio.com