


I hereby certify that the annexed plat is correct and that permanent iron monuments have been set at points where shown  
March 26 1888. Geo. S. Benson, Surveyor

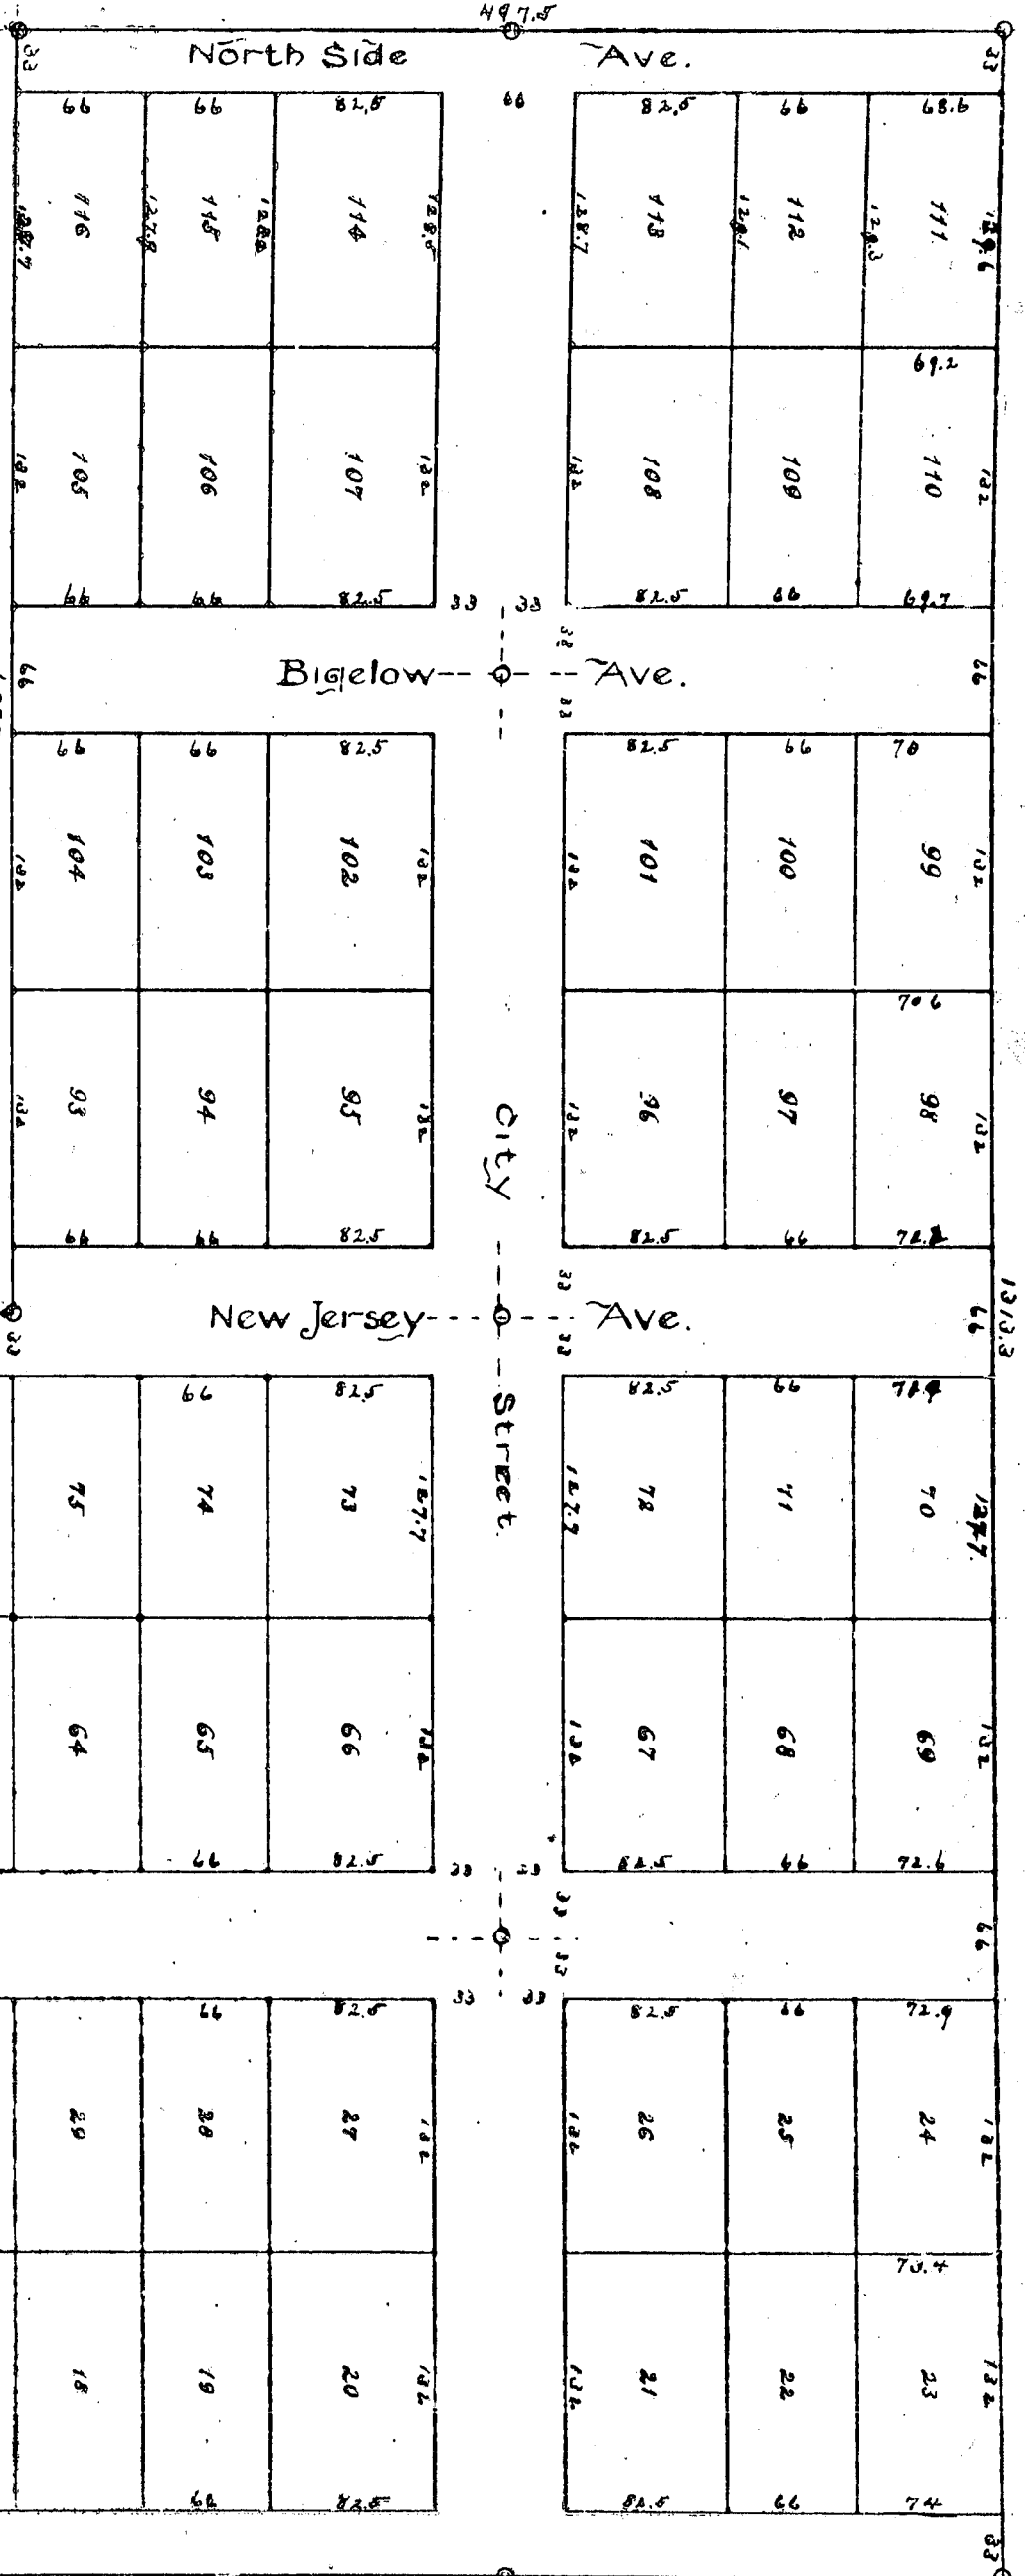

Sub 81311

Plat of the  
North West Addition.  
Kalamazoo, Mich.

RECEIVED AND FILED.  
In Auditor General's Office  
May 14 1888  
Pop. Rec. Gen'l.

Description:  
The east half of the South west quarter of the North west quarter of Sec. 9, T. 2 S., R. 11 W., containing 640 Acres, being a strip of land 132 feet wide South and South and 6556 feet long East and West from off the South west corner. Also a strip of land 500 feet wide at the East end, and 1915 feet wide at the West end, from off the South side of the North west quarter of the North west quarter of said Section.

For purchase of  
James M. Davis,  
at General for  
Chambers Strong & Son J. Phelps & James M. Davis  
of the 26 June.


State of Michigan  
County of Kalamazoo  
On this 26 day of March in the year  
1888 before me a Notary Public in and for said County personally ap-  
peared James M. Davis, General for J. Phelps and James M. Davis  
of Kalamazoo, Mich., and Geo. S. Benson, Surveyor, to me known to be  
the persons described in and who executed the annexed plat, who  
acknowledged the same to be their free act and deed, and that monu-  
ments are set where shown

Quicker General's Office  
Kalamazoo, Mich.  
X. B. Smith, County Quicker General


State of Michigan  
County of Kalamazoo  
Geo. S. Benson, Surveyor  
I, Geo. S. Benson, Surveyor, do hereby certify that the above plat is a true and correct copy of the original plat of the North West Addition, Kalamazoo, Mich., and that it is in my hands as shown and of the right of said plat.  
Witness my hand and the seal of my office at Kalamazoo, Mich., this 26 day of March 1888.

State of Michigan  
County of Kalamazoo  
Received for record this 4th day of May  
1888 and recorded in book of plats on page 45 at 10 o'clock P. M.  
Holland Simmons  
Register of Deeds

State of Michigan  
County of Kalamazoo  
Geo. S. Benson, Surveyor  
I, Geo. S. Benson, Surveyor, do hereby certify that the above plat is a true and correct copy of the original plat of the North West Addition, Kalamazoo, Mich., and that it is in my hands as shown and of the right of said plat.  
Witness my hand and the seal of my office at Kalamazoo, Mich., this 26 day of March 1888.

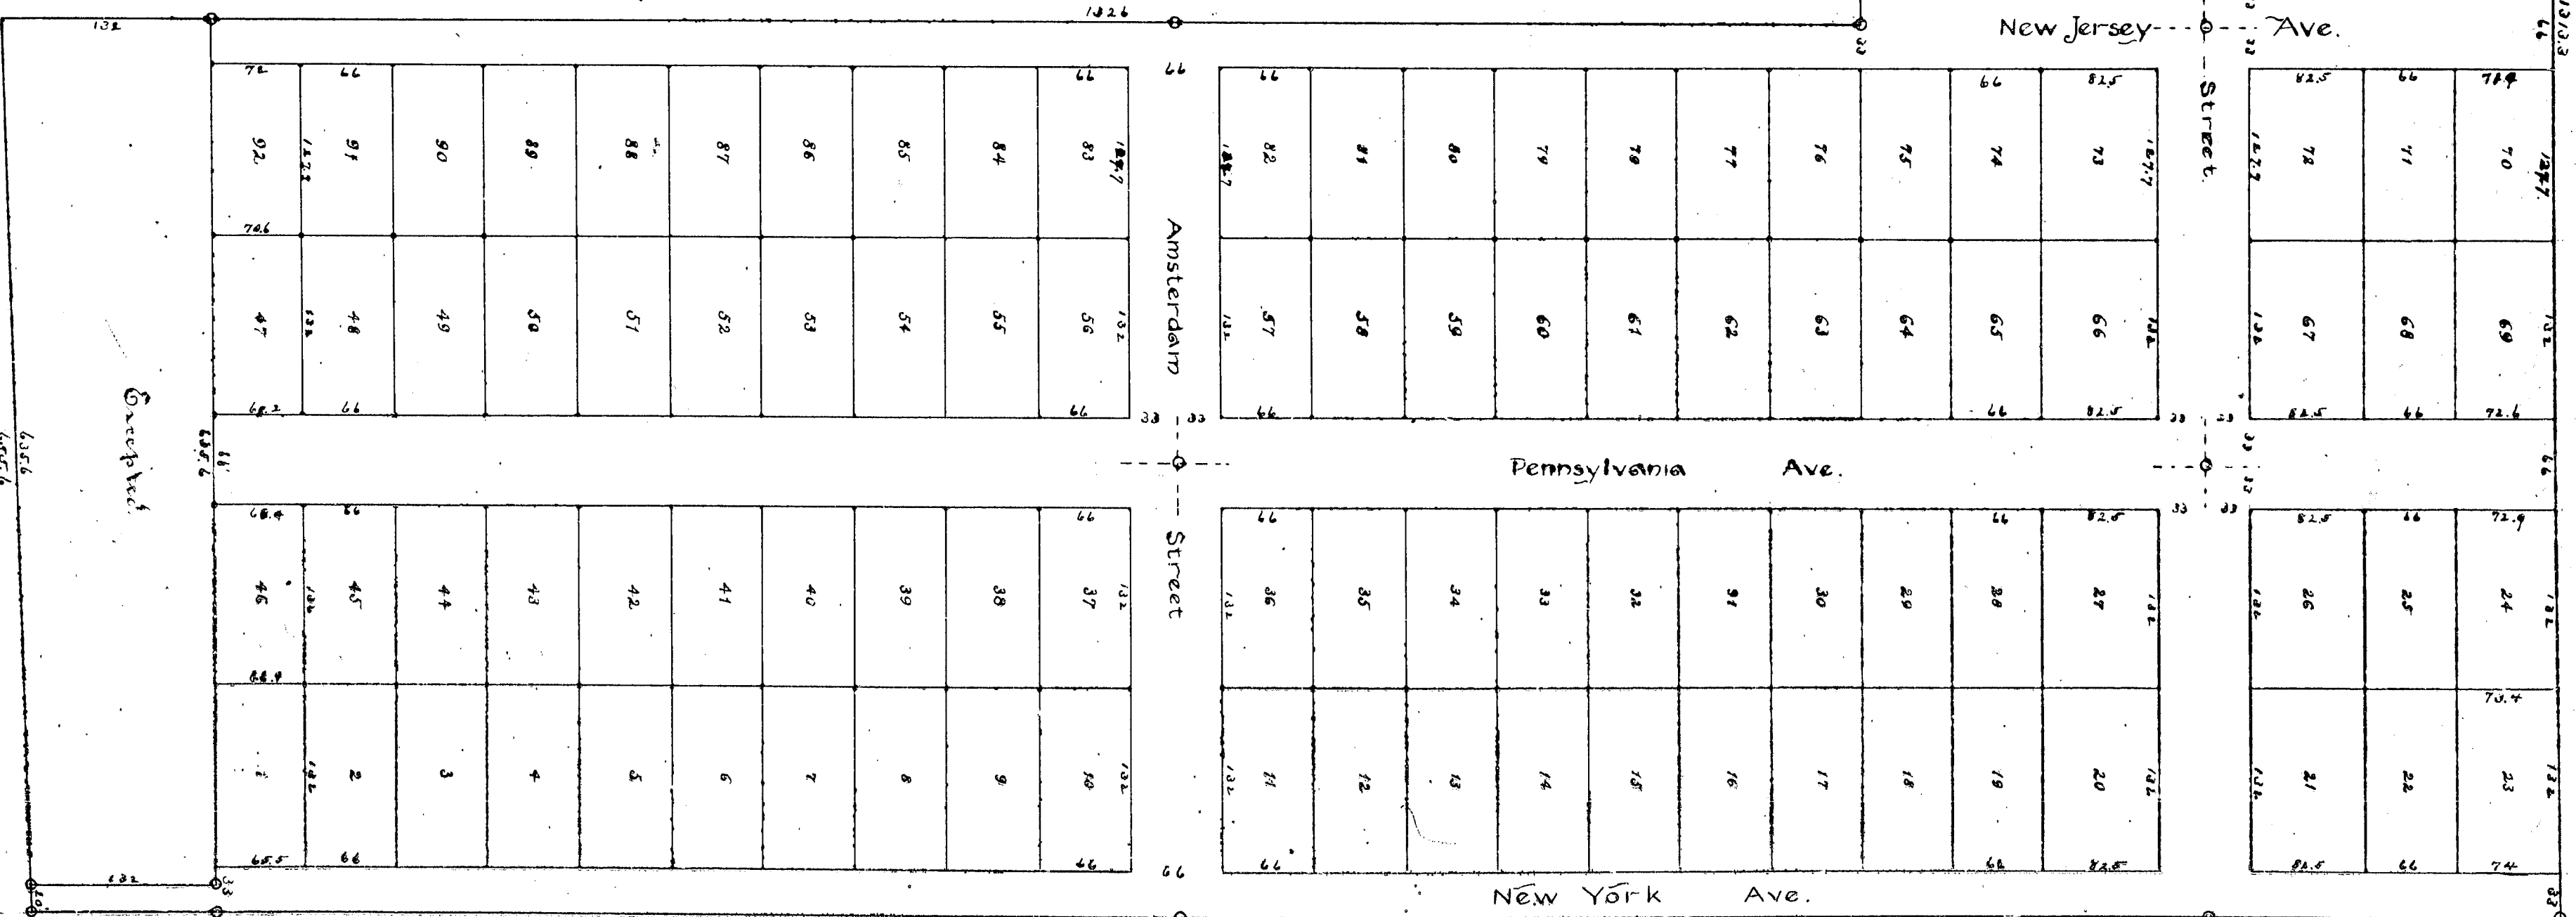


Entire of Plat VACATED  
See VOL. 1 OF VACUATIONS  
Page 157

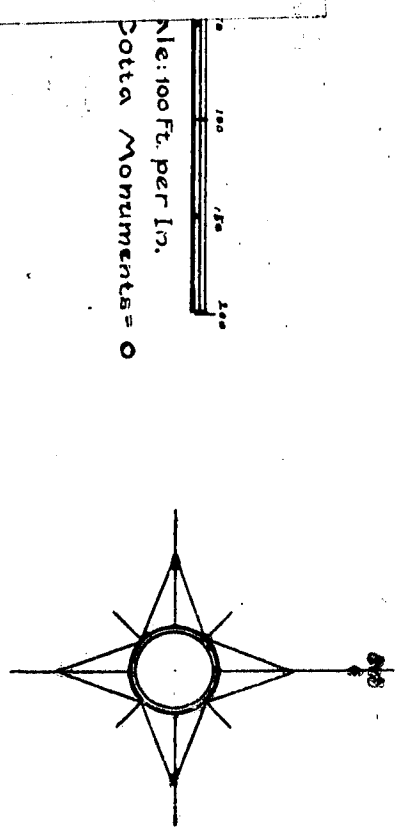

E. Line SW 1/4 NE 1/4 Sec 9  
T. 2 S., R. 11 W.

Geo. S. Pearson, Surveyor

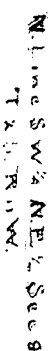

Helmut G. U. Mich.

in Auditor General's Office  
 Dec 17 1888

100-455,077

2) coeducation

James M. Davis  
do Grouty do

0010

On this 26 day of March in the year

Baron, M. de

H. D. State, W. D. Perkins

5100

We believe certainly that we have ~~definitely~~<sup>definitely</sup> ~~and~~ <sup>the</sup> ~~civic~~

24

of plates on page 43 at 9-october-v. no.  
Holland & Simms



100

of William Sumner, President of Yenching



See VOL. I CI VAD-111.3

Page - 157

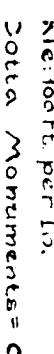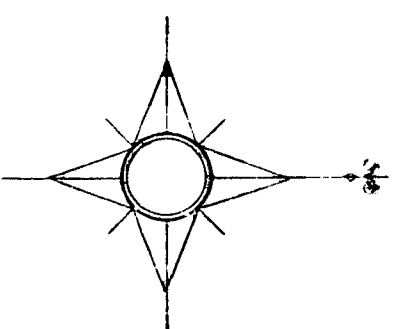

E. Line SW 1/4 NE 1/4 Sec 9  
T. 2 S. R. 11 W.

KALAMAZOO COUNTY VACATIONS

PLAT--- PIERCE'S ADDITION TO THE VILLAGE OF CLIMAX

In re petition )  
Francis E. Jebb )  
to Vacate a part )  
of Plat )

Ordered; That so much of the Southeast quarter  
of the Northeast fractional quarter and the East half of  
the Southwest quarter of the Northeast fractional quarter  
Section three(3) Town Three(3) South of Range Nine(9)  
West, Kalamazoo County, Michigan.  
As lies North of the Right of Way and lands of the Chicago  
& Grand Trunk Railway be and the same is hereby VACATED.

Order Judge Geo M. Buck  
February 20, 1889  
C C Jour M Page 327  
Cal 12, No 538  
Co Plat Book 5 page 2

Aud Gen Dept Vol 157 42  
Page 2966  
13115

Eddy & Bennett  
Plat Examiners  
November 1915

PLAT - NORTH WEST ADDITION TO KALAMAZOO


In re petition )  
James M Davis )  
to Vacate Plat )

ORDERED: That said Plat known as North West Addition,  
Kalamazoo, Michigan and all the Streets therein are hereby  
VACATED.  
It is hereby further ordered that title thereto and to said  
Streets revert to and vest in the several owners of the  
Lots and Parcels of said Plat, adjoining the said Streets  
respectfully free and clear from all right or title which  
the said Town ship of Kalamazoo or the said County of Kal-  
amazoo may have therein by reason of the survey and plat-  
ting thereof.

Order Judge John W. Adams  
July 30, 1900  
C C Jour M Page 501  
Cal 13 No 50  
Co Plat Book 3 page 43

Aud Gen Dept Vol 58 157  
Page 2457  
13114

Eddy & Bennett  
Plat Examiners  
November 1915

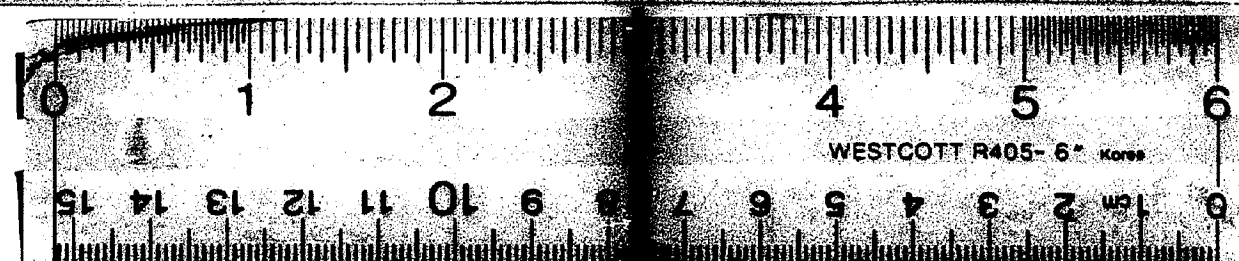

16 X