Addition of
Balch & Hays
to the city of
Kalamazoo

Received and Filed
IN AUDITOR GENERAL'S OFFICE
June 6 1889
H.R. Pratt
Deputy Auditor General.

Being a Subdivision of a part of lot 40 of 2nd plat of Sec. 16 T 2 S R 11 W. Commencing at the S E corner of said lot 40 and running thence N on the 1/4 line 10,00 chs. Thence W 9.56½ chs. Thence S 27½° E 10,98½ chs. Thence E 4.30 chs to place of beginning. Containing 6.43¼ acres of land.

Surveyed April 26, 1888.
Edward Strong Surveyor

Signed in Presence of
Sydney Hays
Emma A. Balch.

Confucius I. Balch Owner [Seal]
Caroline A. Balch [Seal]

State of Michigan
County of Kalamazoo ss

On this Fourth day of May 1888 before me a Notary Public in and for said county, personally came the above named Confucius I. Balch and Caroline Balch his wife, known to me to be the persons who executed the above dedication and acknowledged the same to be their free act and deed.

Sydney Hays

Examined and Approved
May 8 1888
H.R. Pratt Deputy Auditor Genl.

Received for Record and recorded in book of Plats No. 3 page 45. this 12th day of May 1888. at 10 oclock A. M.
Holland Simmons Register of Deeds

State of Michigan
County of Kalamazoo ss

We Holland Simmons Register of Deeds and Edward Strong surveyor, hereby certify that we have each carefully compared this copy with the original plat of addition of Balch and Hays and that it is an exact copy thereof and of the whole of such original map or plat.
Holland Simmons Register of Deeds
Edward Strong
Surveyor

State of Michigan
County of Kalamazoo ss

We Holland Simmons Register of Deeds. and Edward Strong surveyor. hereby certify that we have each carefully compared the annexed copy with the plat of addition of Balch and Hays now of record in the office of said Register of Deeds, and that it is a true transcript therefrom and of the whole of such record.
Holland Simmons Register of Deeds

Edward Strong
Surveyor

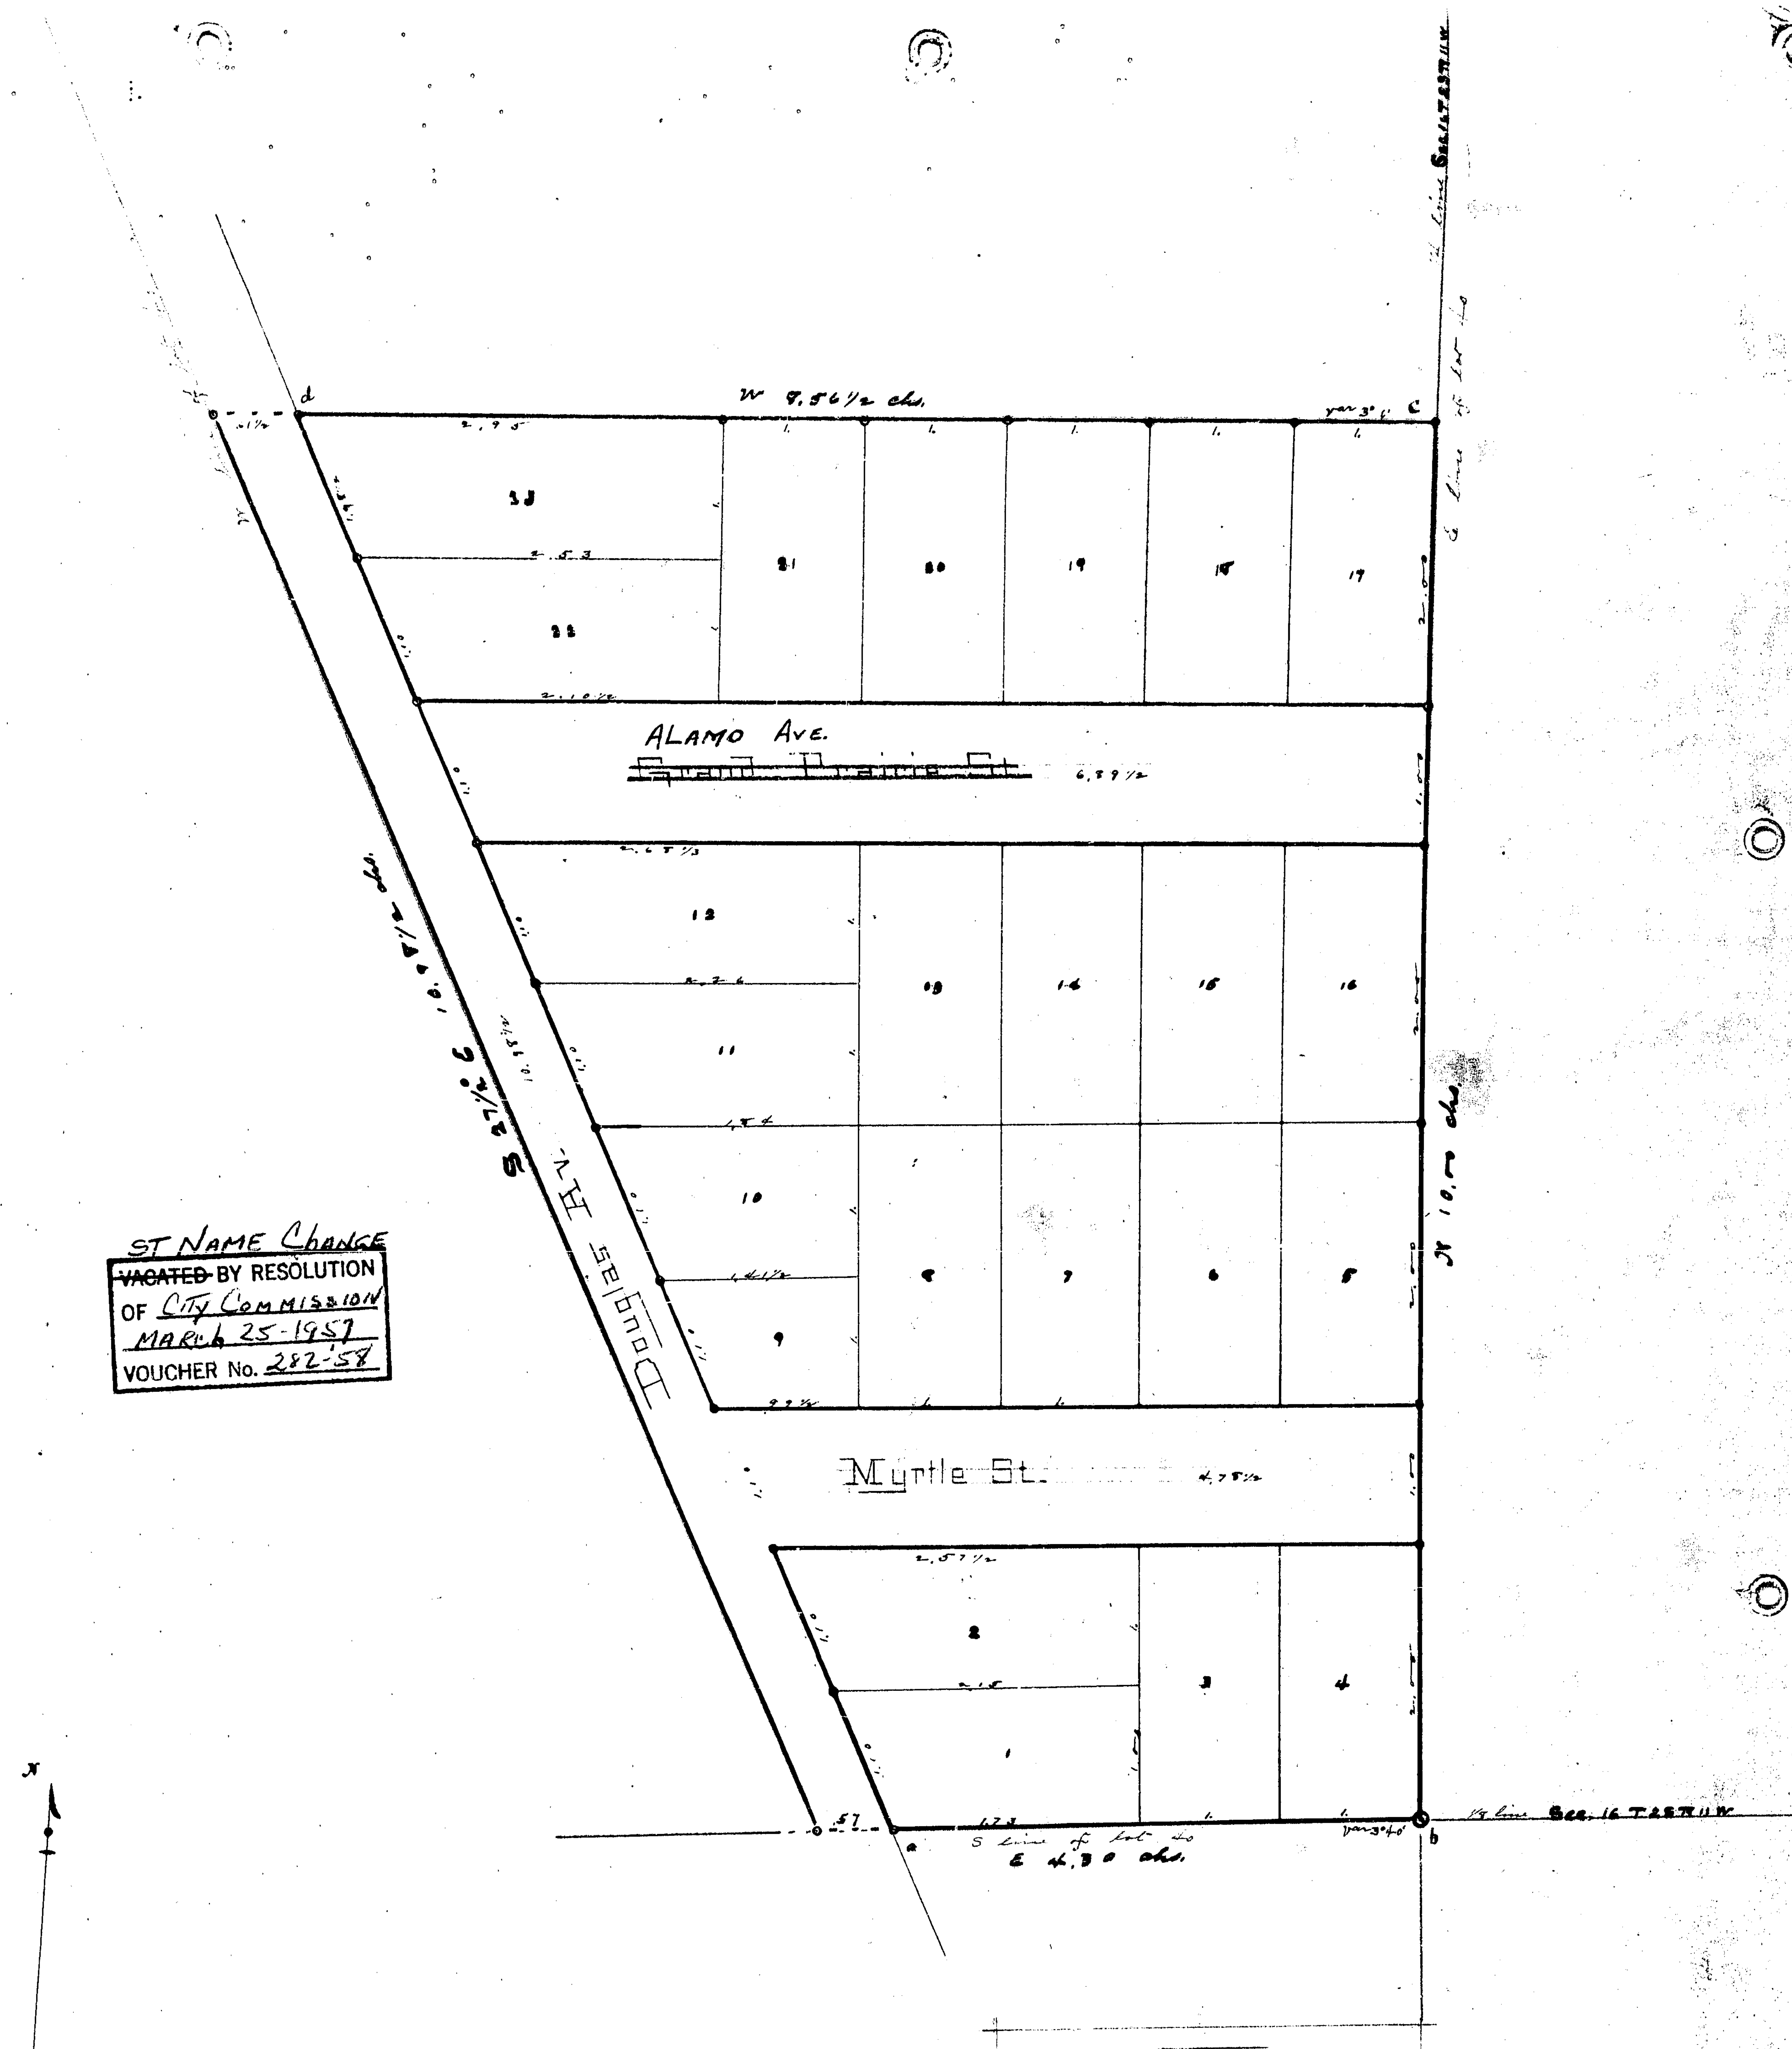

ST NAME CHANGE
~~VACATED~~ BY RESOLUTION
OF City Commission
March 25-1957
VOUCHER No. 282-58

Scale 1 chain to 1 inch

Monuments

b	Br. Oak 30 N 53°35' E	94 links
"	" 25 N 28¾° W	161 "
a	W. Oak 28 N 75½° E	200 "
"	Sugar 4 S 17¼° E	40 "
c	N ¼ post of 16 N	10.30 "
"	on N Bank of ditch	
d	Maple 2 N 45½° W	18 "
"	c D at all angles	
Iron	2 feet x ½ inch I have set at all points marked ○	
	I hereby certify this plat correct and these monuments as represented ○ planted.	
	E. Strong Surveyor	

13112

Addition of Balch & Hays to the city of Kalamazoo

Received and Filed
IN AUDITOR GENERAL'S OFFICE
June 6 1889
H R Pratt
Deputy Auditor General.

Being a Subdivision of a part of lot 40 of 2nd plat of Sec. 16 T 2 S R 11 W. Commencing at the SE corner of said lot 40 and running Thence N on the ¼ line 10,00 chs. Thence W 8.56½ chs. Thence S 27½° E 10.98½ chs. Thence E 4.30 chs. to place of beginning. Containing 6.43¼ acres of land.

Surveyed April 26, 1888.
Edward Strong Surveyor

Signed in Presence of
Emma A. Balch

Confucius I. Balch Owner [Seal]
Caroline A. Balch [Seal]

State of Michigan
County of Kalamazoo ss

On this Fourth day of May 1888 before me a Notary Public in and for said county, personally came the above named Confucius I. Balch and Caroline Balch his wife, known to me to be the persons who executed the above dedication and acknowledged the same to be their free act and deed.

Examined and Approved
May 8 1888
H.R. Pratt Deputy Auditor Genl.

Received for Record and recorded in book of Plats No 3 page 45. this 12th day of May 1888. at 10 o'clock A.M.
Holland Simmons Register of Deeds

State of Michigan
County of Kalamazoo ss

We Holland Simmons Register of Deeds and Edward Strong surveyor, hereby certify that we have each carefully compared this copy with the original plat of addition of Balch and Hays and that it is an exact copy thereof and of the whole of such original map or plat.

Holland Simmons Register of Deeds
Edward Strong Surveyor

State of Michigan
County of Kalamazoo ss

We Holland Simmons Register of Deeds and Edward Strong surveyor, hereby certify that we have each carefully compared the annexed copy with the plat of addition of Balch and Hays now of record in the office of said Register of Deeds, and that it is a true transcript therefrom and of the whole of such record.

Holland Simmons Register of Deeds
Edward Strong Surveyor

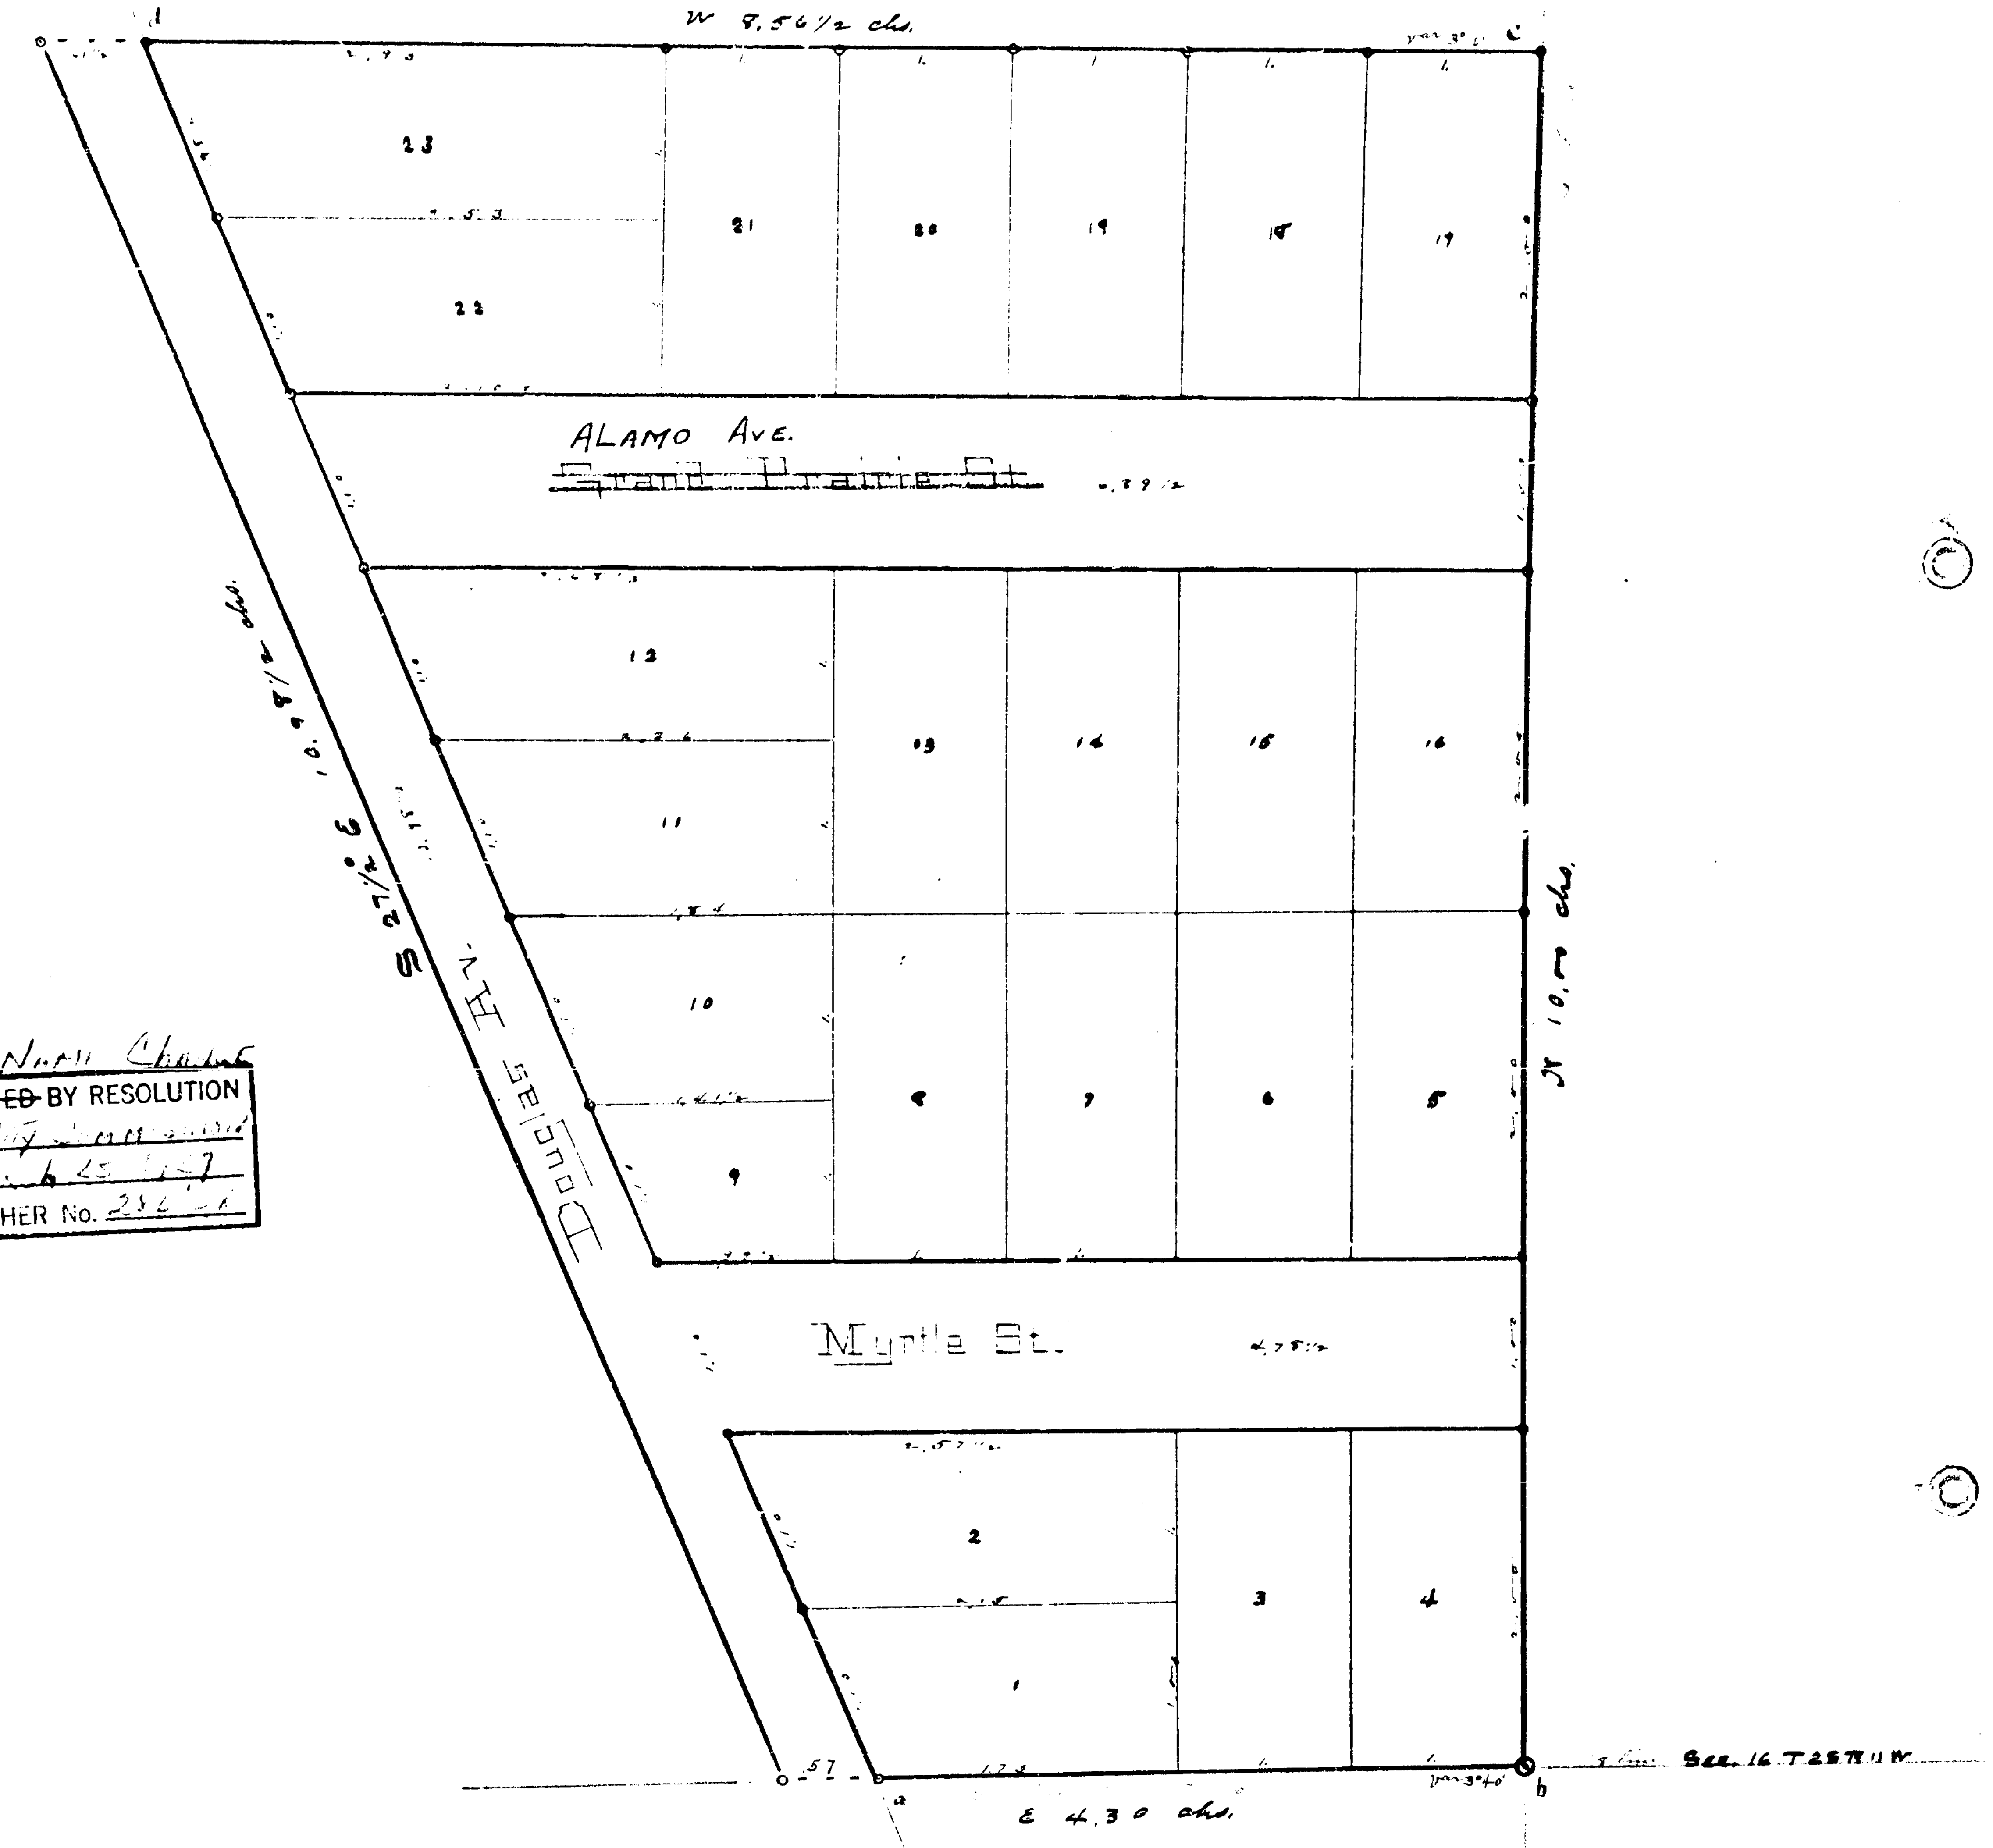

ST North Clarke
~~VACATED~~ BY RESOLUTION
OF City Commission
March 25 1957
VOUCHER No. 286

Scale 1 chain to 1 inch

Monuments

o	Br. Oak 30 N 53°35' E	94 links
	25 N 28¾° W	1[illegible] "
a	W Oak 28 N 70° E	200 "
	Sugar 4 S 17¼° E	40 "
c	N ¼ post of 16 N	10 30 "
	on N Bank of ditch	
d	Maple 2 N 45½° W	18 "
	[illegible] all angles	
Iron	2 feet 1½ inch I have set at all points marked ○	

I hereby certify this plat correct and these monuments as represented planted.
E Strong Surveyor

13112