2490

13113

Received and filed in Auditor General's office July 6. 1888
H. R. Pratt
Dep Aud Gen

DIVISION A TROWBRIDGE PLACE

KALAMAZOO MICH.

~~April 16th A.D. 1888.~~

Consisting of that part of Section 10 Township 2 South Range 11 West, commencing at the point where the north line of the Northside Addition to the City of Kalamazoo intersects the centre line of the highway now known as Pitcher Street and running thence north along the centre of said highway 1410 feet, thence east to the line of land occupied by the cementworks thence south and east along said line to the line of right of way of the Lake Shore and Michigan Southern Railroad thence southerly along the main line of right of way to the Northside Addition. thence west to the place of beginning. Jerome B. Trowbridge seal Owner. Elmira Trowbridge seal Owner. F. Hodgman Surveyor

~~Executed~~ in presence of E. S. Roos Frances Hodgman.

State of Michigan }
County of Kalamazoo } Ss. On this 7th day of May A.D. 1888 before me a Notary Public in and for said County personally appeared J. B. Trowbridge and Elmira Trowbridge his wife, to me known to be the persons who executed this plat and acknowledged the same to be their free act and deed. E. S. Roos, Notary Public, Kalamazoo Co. Mich.

I do hereby certify that this is a correct plat of Division A. Trowbridge Place Kalamazoo Mich. and that permanent monuments have been located in the ground at all angles in the boundaries of the land platted and at the intersections of the centre lines of all streets as shown on the plat. Said monuments consist of three inch, earthen sewer pipe, and their position is marked on the plat by small circles

F. Hodgman Surveyor

Examined and approved May 14 A.D. 1888 H. R. Pratt. Dep Auditor General

Received for record the 14th day of June A.D. 1888 at 8 1/2 o'clock A.M. and recorded in Liber 9 of Plats on Page 46 Holland Simmons Register of Deeds for Kalamazoo County.

State of Michigan }
County of Kalamazoo } Ss. We Holland Simmons Register of Deeds and F. Hodgman Surveyor, hereby certify that we have each carefully compared this copy with the original Plat of Division A. Trowbridge Place and that it is an exact copy thereof and of the whole of such original plat

Holland Simmons Register of Deeds
F. Hodgman Surveyor

State of Michigan }
County of Kalamazoo } Ss We Holland Simmons, Register of Deeds and F. Hodgman Surveyor hereby certify that we have each carefully compared this copy of the record of the Plat of Division A Trowbridge Place with the said record and that it is a true transcript therefrom and of the whole of such record

Holland Simmons Register of Deeds
F. Hodgman Surveyor.

Order of Vacating

As follows:
Trowbridge Street & Elmira Street and that portion of Jerome Street lying easterly of Jerome Street and that portion of Jerome Street lying southerly of the southerly line of the right of way of the Chicago Kalamazoo and Saginaw Railroad Company's siding leading to the plant of the Union Trim and Lumber Company, be and the same are hereby Vacated by order of Circuit Court June 12th 1917 Voucher 805-1917

Vol- 2 - Page- 160

VACATED BY CIRCUIT COURT
ORDER JULY 22 1947
VOUCHER No. 800-47

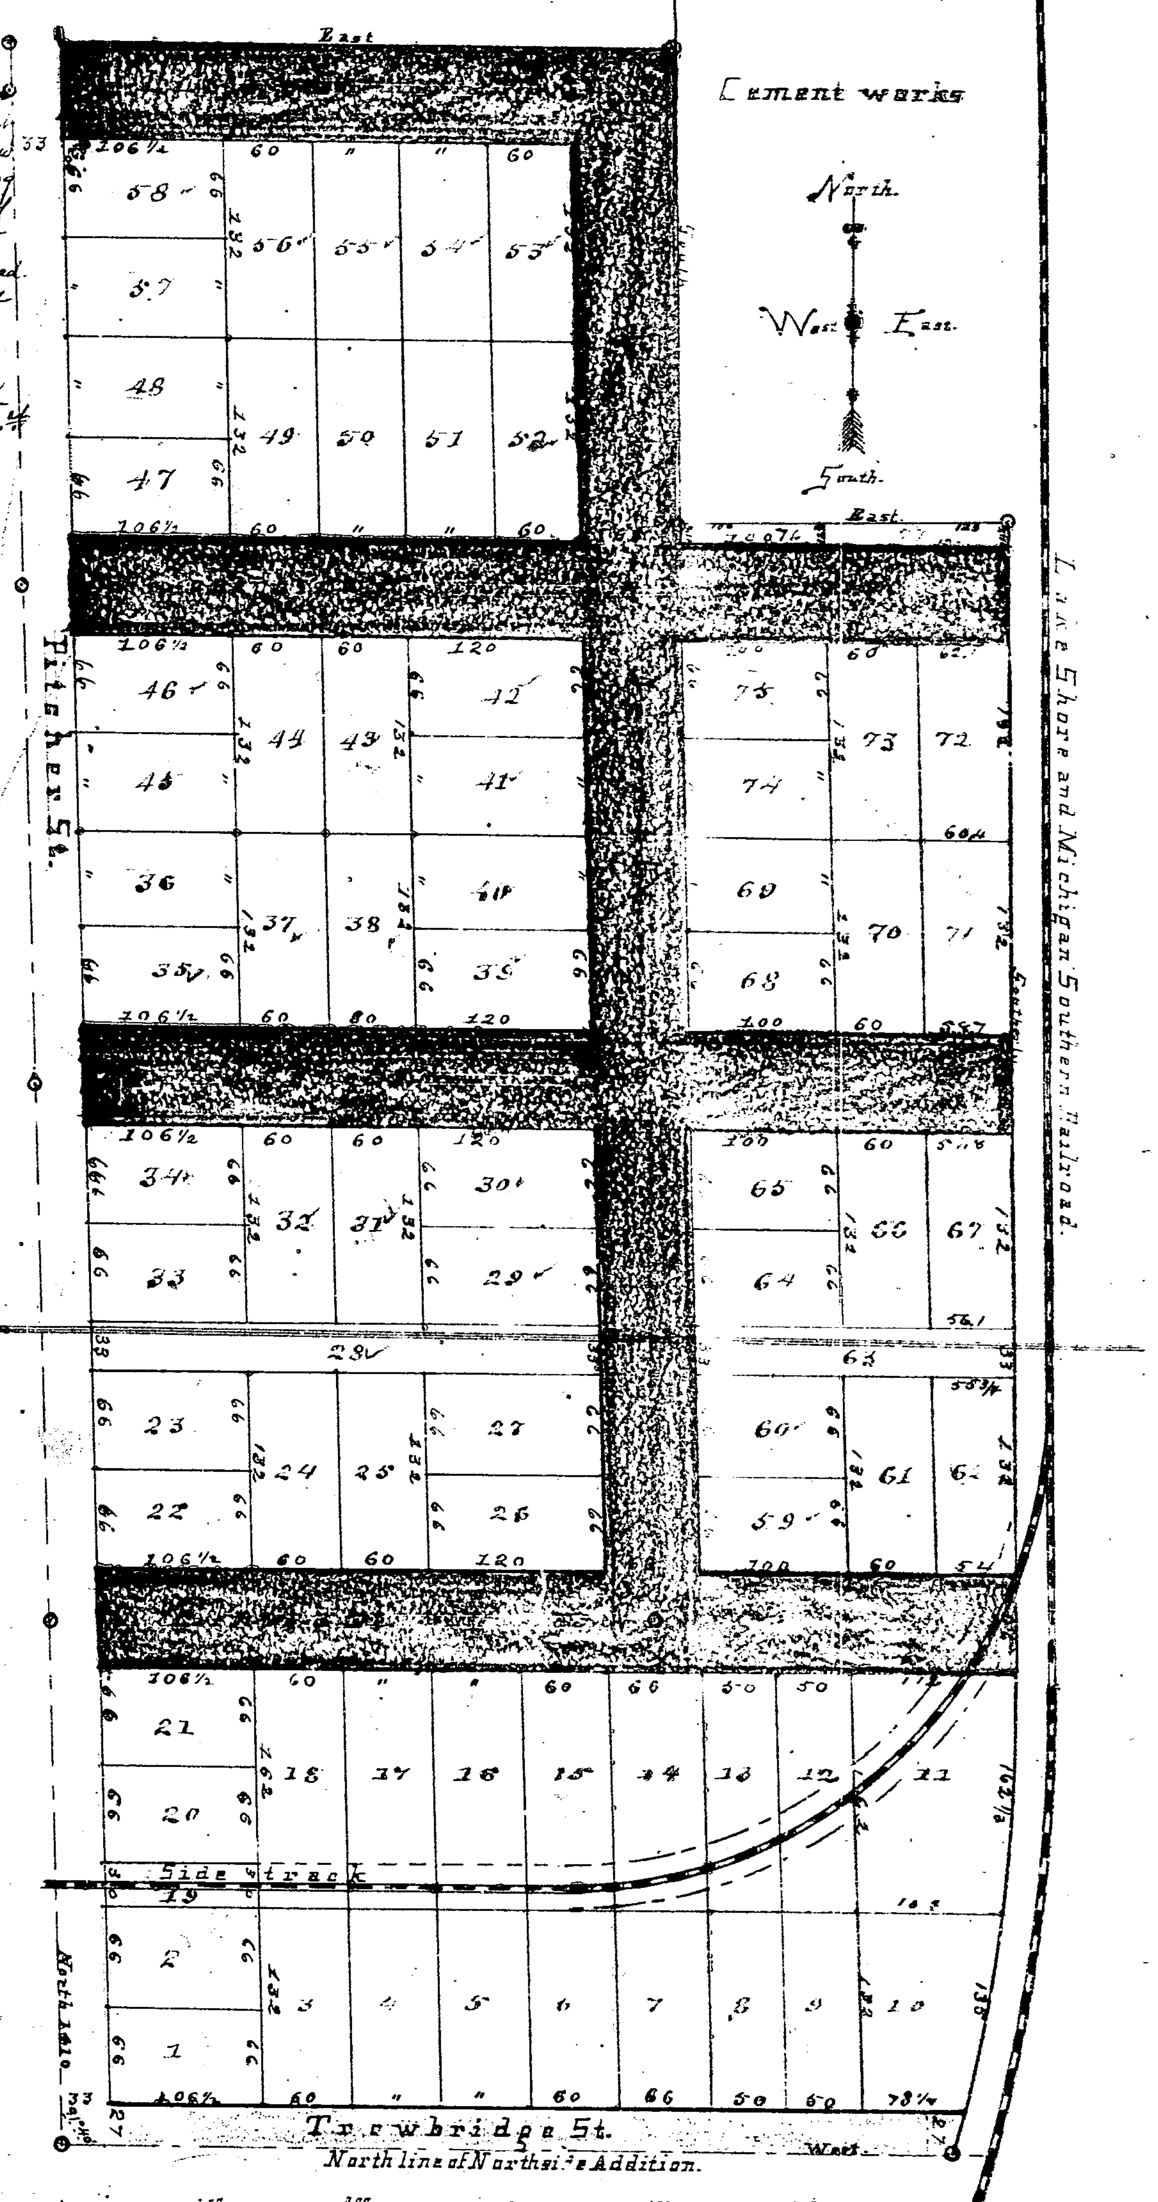

2499

13113

Received and filed in Auditor General's office Jul. 6. 1888
H. K. Pratt
Dep. Aud. Gen.

DIVISION A TROWBRIDGE PLACE

KALAMAZOO MICH.

April 18th A.D. 1888.

Consisting of that part of Section 10 Township 2 South Range 11 West, commencing at the point where the north line of the Northside Addition to the City of Kalamazoo intersects the centre line of the highway now known as Pitcher Street and running thence north along the centre of said highway 1410 feet, thence east to the line of land occupied by the cementworks. thence south and east along said line to the line of right of way of the Lake Shore and Michigan Southern Railroad, thence southerly along the main line of right of way to the Northside Addition. thence west to the place of beginning Jerome B. Trowbridge seal Owner Elvira Trowbridge seal Owner. F. Hodgman Surveyor
Executed in presence of E. S. Roos
Frances Hodgman.

State of Michigan
County of Kalamazoo } Ss. On this 7th day of May A.D. 1888 before me a Notary Public in and for said County personally appeared Jerome B. Trowbridge and Elvira Trowbridge his wife, to me known to be the persons who executed this plat and acknowledged the same to be their free act and deed. E. S. Roos, Notary Public, Kalamazoo Co. Mich.

I do hereby certify that this is a correct plat of Division A. Trowbridge Place Kalamazoo Mich. and that permanent monuments have been located in the ground at all angles in the boundaries of the land platted and at the intersections of the centre lines of all streets as shown on the plat. Said monuments consist of three inch earthen sewer pipe and their position is marked on the plat by small circles

F. Hodgman Surveyor

Examined and approved May 14 A.D. 1888 H. K. Pratt. Dep Auditor General

Received for record the 14th day of June A.D. 1888 at 8½ o'clock A.M. and recorded in Liber 8 of Plats on Page 46 Holland Simmons Register of Deeds for Kalamazoo County.

State of Michigan
County of Kalamazoo } Ss. We Holland Simmons Register of Deeds and F. Hodgman Surveyor hereby certify that we have each carefully compared this copy with the original Plat of Division A. Trowbridge Place and that it is an exact copy thereof and of the whole of such original plat
Holland Simmons Register of Deeds
F. Hodgman Surveyor

State of Michigan
County of Kalamazoo } Ss We Holland Simmons, Register of Deeds and F. Hodgman Surveyor hereby certify that we have each carefully compared this copy of the record of the Plat of Division A Trowbridge Place with the said record and that it is a true transcript therefrom and of the whole of such record
Holland Simmons Register of Deeds
F. Hodgman Surveyor

Order of Vacating
as follows: Trowbridge Street [illegible] Street and that portion of [illegible] Street lying easterly of Jerome Street and that portion of Jerome Street lying southerly of the southerly line of the right of way of the Chicago Kalamazoo and Saginaw Railroad Company leading to the plant of the [illegible] and Lumber Company, from the same are hereby vacated by order of Circuit Court June 12th 1917 Voucher 805-1917
Vol. 2 - Page 160

VACATED BY CIRCUIT
ORDER 47
VOUCHER No. 800 47

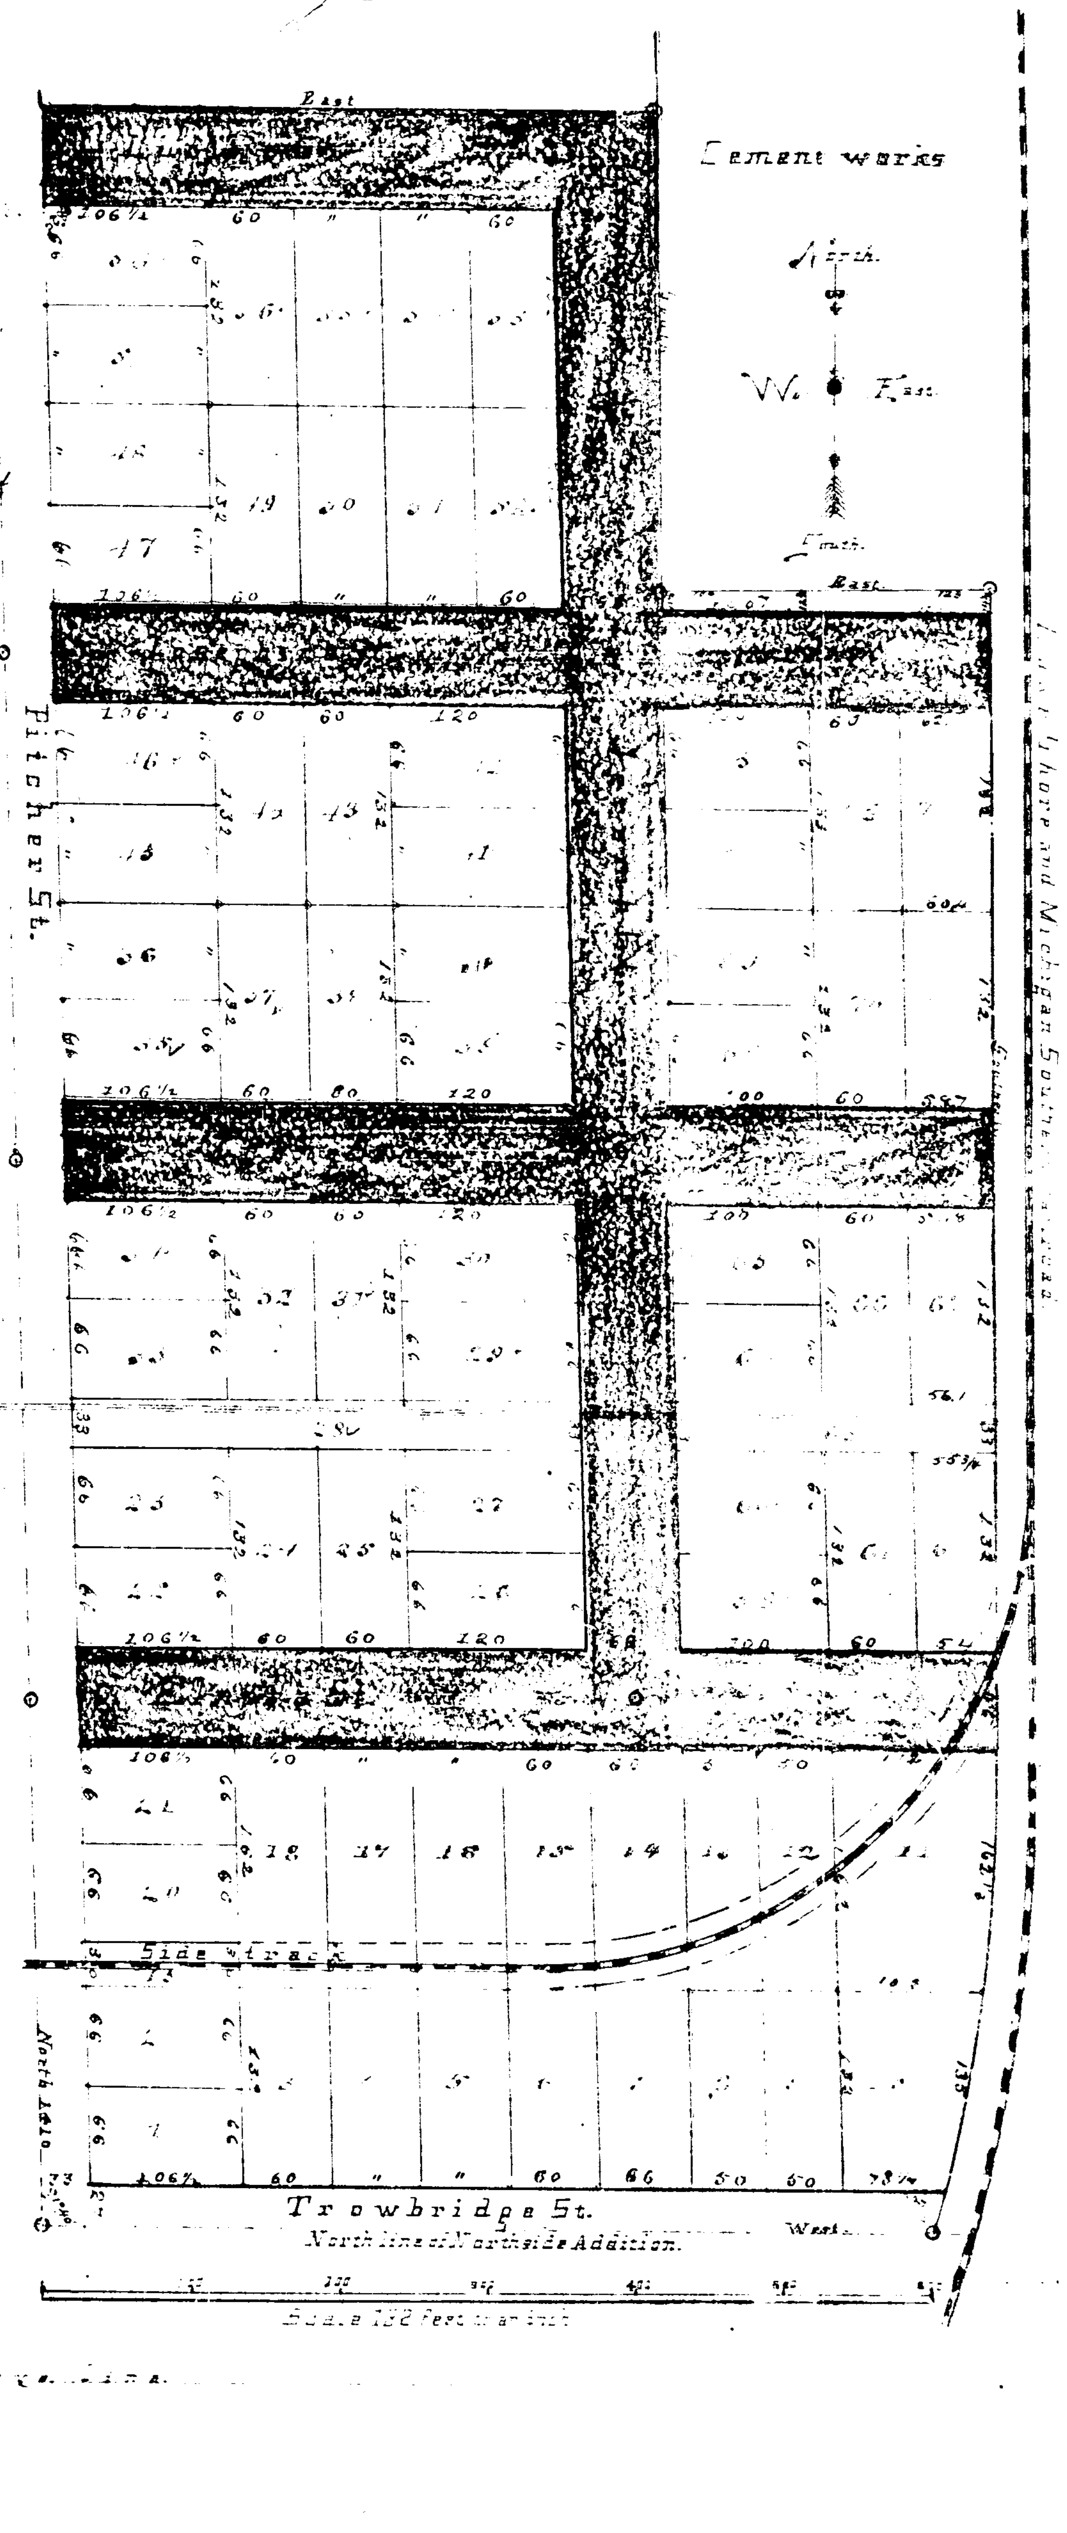

East
Cement works
North
W. E.
South
Pitcher St.
Side track
North 1410
Trowbridge St.
North line of Northside Addition.
West
Lake Shore and Michigan Southern Railroad
Scale 100 feet to an inch
106½
60
66
120
132

Section 10.T.2S.R.11W.

Section line.

Plat. TROWBRIDGE PLACE AND NORTHSIDE ADDITION TO KALAMAZOO

In the matter of the petition of the William E. Hill Co. and the Standard Paper Co.

George V. Weimer,
Circuit Judge.
June 12, 1917.

Voucher No. 805 - 1917.

ORDERED that Trowbridge St. and Elnora St. and that portion of Irene St. lying easterly of and that portion of Jerome St. lying southerly of the southerly line of the right of way of the C. K. & S. R. R. siding be vacated.

Vol. 156 page. 13100
" - 157 " 13113

VACATION OF PLAT ---- GLENDALE.

In the matter of the petition of the Kalamazoo Vegetable Parchment Company to vacate a portion of the Revised Plat of Glendale, Kalamazoo Twp.

March 6, 1918.

Charles B. Collingwood,
Circuit Judge.
Voucher No. 447 -- 1918.

ORDERED that that part of Robert Lane lying next west of and adjoining Lots 7-8, of Block 2 of the Revised Plat of Glendale, excepting and reserving that portion thereof lying next west of and adjoining the n. 66 ft. of said lot 8, ,

That portion of Gallup Ave. described as commencing at the south east corner of Block 2, of the Revised plat of Glendale and running thence west along the south line of said block and a continuation thereof 33 ft. to the e. line of the right of way of the C.K.& S. Ry., thence south along said e. line of said right of way 66 ft. to the northwest corner of Block 1 of said plat; thence east along the north line of said Block 1 to the northeast corner of said Block 1 and thence north 66 ft. to the place of beginning;

That portion of Gallup Ave. and Everett Ave. described as commencing at the northeast corner of Block 6 of said Revised plat of Glendale and running thence west 105.77 ft. to the easterly line of the Michigan Railway Company's right of way as shown on said revised plat; thence northwesterly along said easterly line of said right of way to a point in the south line of said Gallup Ave., thence east 66 ft. more or less to a point on the west line of Lot 1 of Block 5 of said Revised Plat; thence southeasterly along the westerly line of said Lot 1 of Block 5 to the southwest corner of said lot 1, thence east on the south line of said Lot 1 56.6 ft. to the southeast corner of said Lot 1; thence south along the west line of the right of way of said C.K. & S. Ry. Company 66 ft. to the place of beginning.

Be and the same are hereby vacated as public grounds.

Vol. 159 Page. 13256

---

16 X

ClibPDF - www.fastio.com