2966

13115

Plat of
Pierce's Addition
to the
Village of Climax

Received and Filed
IN AUDITOR GENERAL'S OFFICE
February 21 1890
H. R. Pratt
Deputy Auditor General.

Consisting of Lot 97 of the Supervisors plat of the Village of Climax; and so much of the Southeast quarter of the Northeast fractional quarter, and the east half of the ~~Southeast~~ West quarter of the Northeast fractional quarter of Section 3 Town 3 South Range 9 West Kalamazoo County Michigan as lie North of the right of way and lands of the Chicago and Grand Trunk Railway.

Executed in presence of
Francis Hodgman
Orphie Hadley
Henry S Sleeper as to signature of Francis Hodgman

Frances E Jebb (seal) Owner
Josephine E Ransom (seal) "
Annis E Pierce (seal) "
Francis Hodgman Surveyor

State of Michigan
County of Kalamazoo } ss On this 24 day of March A.D. 1887 before me a Notary Public in and for said County personally appeared Frances E Jebb, Josephine E Ransom and Annis E Pierce to me known to be the persons who executed this plat and who acknowledged the same to be their free act and deed

Francis Hodgman Notary Public

Examined and approved the 24th day of May A.D. 1887 H. R. Pratt Dep Auditor General

Received for record the 29th day of January A.D. 1890 at 3 o'clock P. M and recorded in Liber 5 of Plats on page 2
Holland Simmons Register of Deeds for Kalamazoo County

State of Michigan
County of Kalamazoo } ss We Holland Simmons Register of Deeds and Francis Hodgman Surveyor, hereby certify that we have separately carefully compared this duplicate plat with the original plat of Pierces Addition to the Village of Climax and that it is an exact duplicate thereof and of the whole of such plat

Holland Simmons Register of Deeds
Francis Hodgman Surveyor

State of Michigan
County of Kalamazoo } ss We Holland Simmons Register of Deeds and Francis Hodgman Surveyor hereby certify that we have separately carefully compared this copy with the duplicate plat of Pierces Addition to the Village of Climax now of record in the office of said Register of Deeds and that is a true transcript therefrom and of the whole of such duplicate plat so recorded.

Holland Simmons Register of Deeds
Francis Hodgman Surveyor

State of Michigan
County of Kalamazoo } ss On this 16th day of May A.D. 1887 before me a Notary Public in and for said County personally appeared Francis Hodgman Surveyor to me known to be the person who made this plat and who acknowledged the same to be his free act and deed.
Byron E. Cole Notary Public

SE¼ of NE frl ¼ and E½ of SW¼ of NE frl ¼ as lies North of RR and the RR lands lie
Part Of Plat VACATED
See Vol 2 Of Vacations
Page 157
and the same is hereby vacated Nov 1915

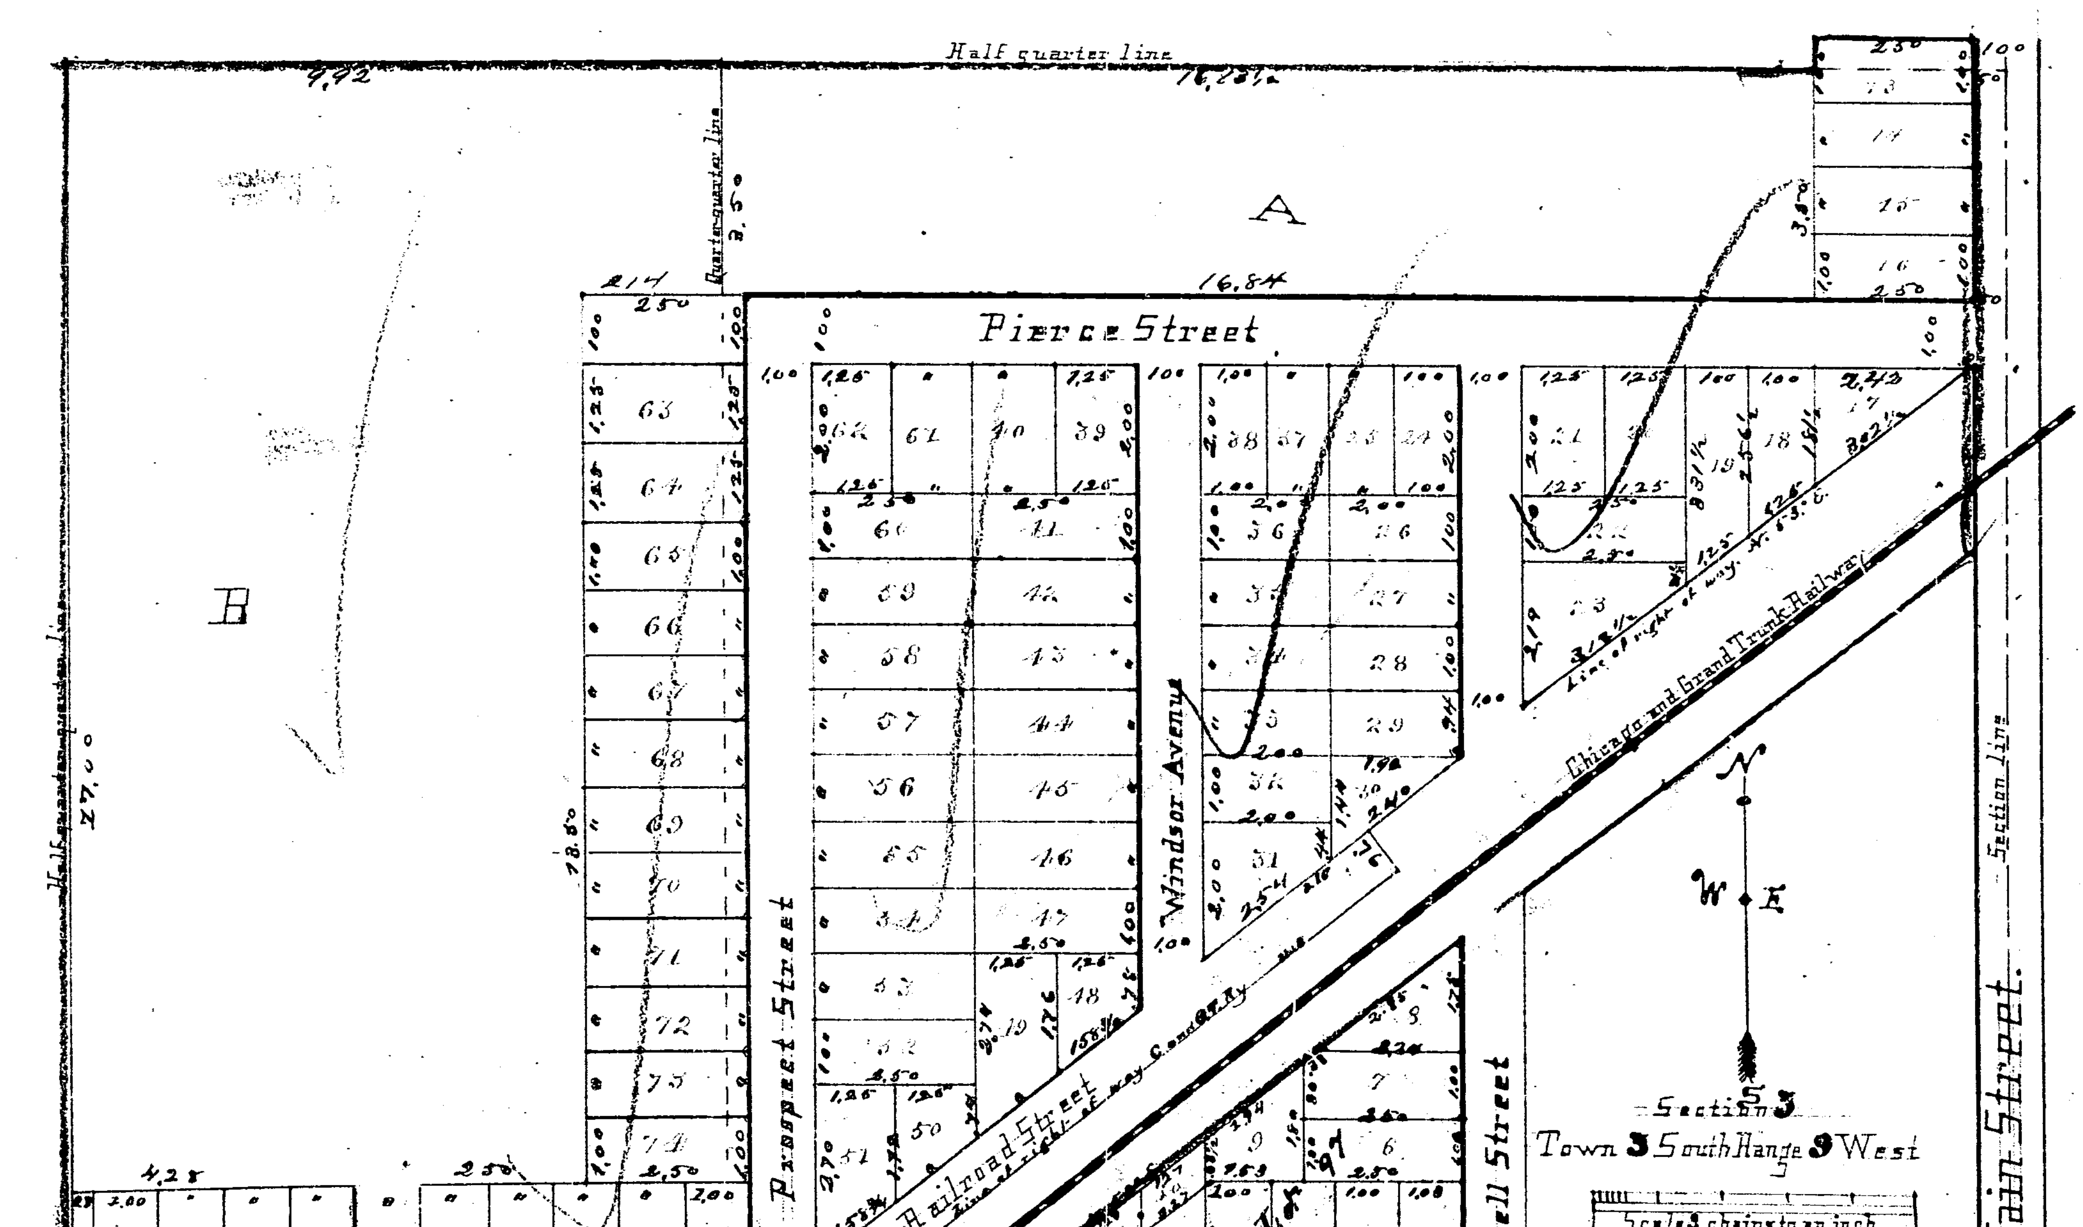

2966

13115

Plat of
Pierce's Addition
to the
Village of Climax

Received and Filed
IN AUDITOR GENERAL'S OFFICE
February 21 1890
H. R. Pratt
Deputy Auditor General

Consisting of Lot 97 of the Supervisors plat of the Village of Climax; and so much of the Southeast quarter of the Northeast fractional quarter, and the east half of the Southwest quarter of the Northeast fractional quarter of Section 3 Town 3 South Range 9 West Kalamazoo County Michigan as lie North of the right of way and lands of the Chicago and Grand Trunk Railway.

Executed in presence of
Francis Hodgman
Sophie Hadley
[illegible] as to signature of Francis Hodgman

Frances E. Jebb (seal) Owner
Josephine E. Ransom (seal) "
Annis E. Pierce (seal) "
Francis Hodgman Surveyor

State of Michigan
County of Kalamazoo } ss On this 24 day of March A.D. 1887 before me a Notary Public in and for said County personally appeared Frances E. Jebb, Josephine E. Ransom and Annis E. Pierce to me known to be the persons who executed this plat and who acknowledged the same to be their free act and deed
Francis Hodgman Notary Public

Examined and approved the 24th day of May A.D. 1887 H. R. Pratt Dep Auditor General

Received for record the 29th day of January A.D. 1890 at 3 o'clock P. M and recorded in Liber 5 of Plats on page 2
Holland Simmons Register of Deeds for Kalamazoo County

State of Michigan
County of Kalamazoo } ss We Holland Simmons Register of Deeds and Francis Hodgman Surveyor, hereby certify that we have separately carefully compared this duplicate plat with the original plat of Pierce's Addition to the Village of Climax and that it is an exact duplicate thereof and of the whole of such plat
Holland Simmons Register of Deeds
Francis Hodgman Surveyor

State of Michigan
County of Kalamazoo } ss We Holland Simmons Register of Deeds and Francis Hodgman Surveyor hereby certify that we have separately carefully compared this copy with the duplicate plat of Pierce's Addition to the Village of Climax now of record in the office of said Register of Deeds and that is a true transcript therefrom and of the whole of such duplicate plat as recorded.
Holland Simmons Register of Deeds
Francis Hodgman Surveyor

State of Michigan
County of Kalamazoo } ss On this 16 day of May A.D. 1887 before me a Notary Public in and for said County personally appeared Francis Hodgman Surveyor to me known to be the person who made this plat and who acknowledged the same to be his free act and deed.
[illegible] Notary Public

[illegible]
Liber 2
Page 157

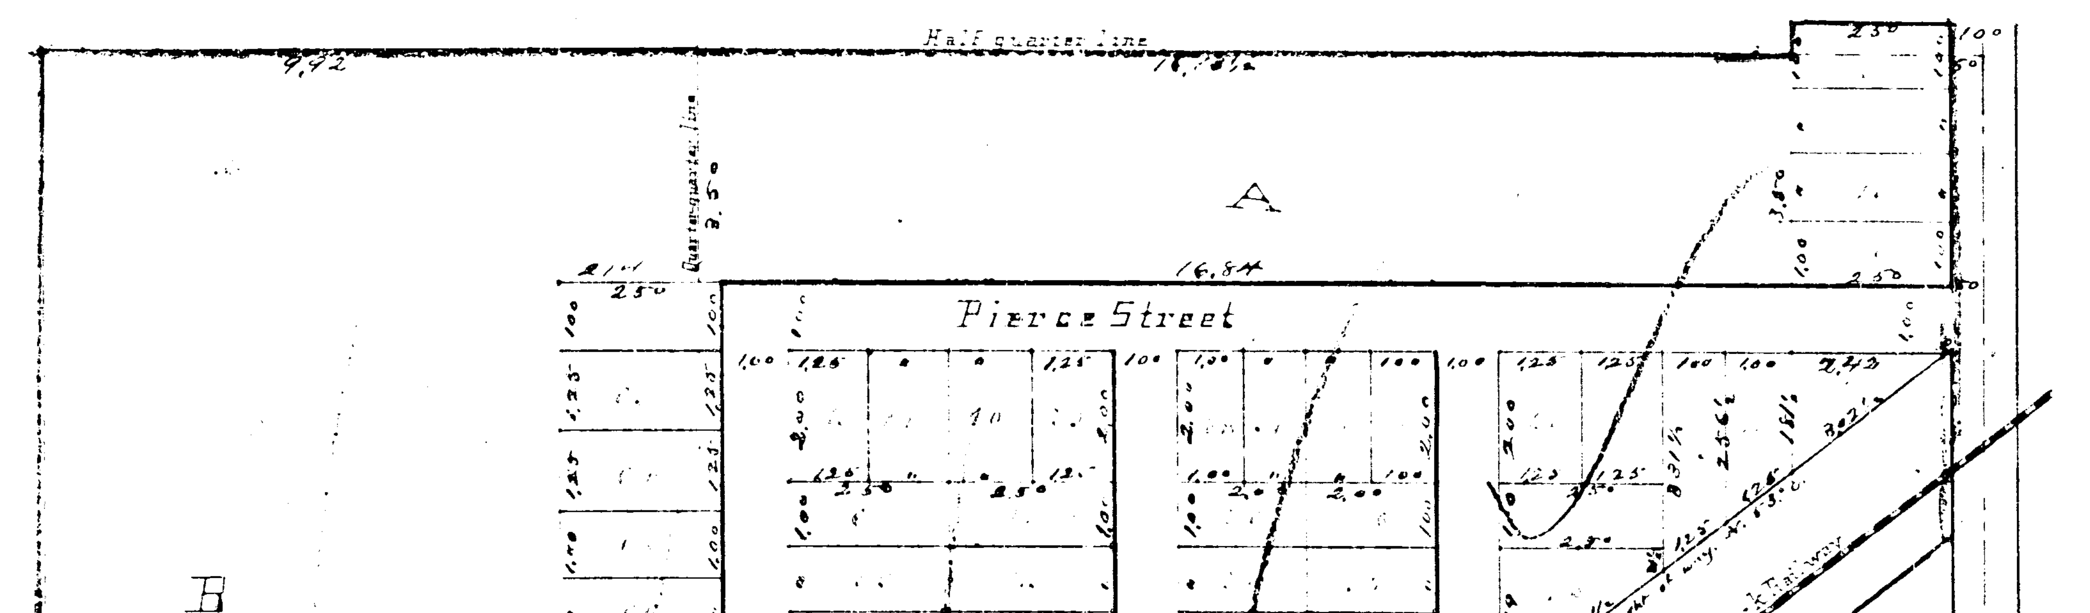

KALAMAZOO COUNTY VACATIONS

PLAT--- PIERCE'S ADDITION TO THE VILLAGE OF CLIMAX

In re petition)
Francis E.Jebb)
to Vacate a part
of Plat)

Ordered; That so much of the Southeast quarter of the Northeast fractional quarter and the East half of the Southwest quarter of the Northeast fractional quarter Section three(3) Town Three(3) South of Range Nine(9) West, Kalamazoo County , Michigan .
As lies North of the Right of Way and lands of the Chicago & Grand Trunk Railway be and the same is hereby VACATED.

Order Judeg Geo M. Buck
February 20,1889
C C Jour M Page 327
Cal 12, No 538
Co Plat Book 5 page 2

Aud Gen Dept Vol 157 ~~48~~
Page ~~2966~~ 13115

Eddy & Bennett
Plat Examiners
November 1915

PLAT - NORTH WEST ADDITION TO KALAMAZOO

In re petition)
James M Davis)
to Vacate Plat)

ORDERED: That said Plat known as North West Addition, Kalamazoo,Michigan and all the Streets therein are hereby VACATED.
It is hereby further ordered that title thereto and to said Streets revert to and vest in the several owners of the Lots and Parcels of said Plat, adjoining the said Streets respectfully free and clear from all right or title which the said Town ship of Kalamazoo or the said County of Kalamazoo may have thefein by reason of the survey and platting thereof.

Order Judge John W.Adams
July 30, 1900
C C Jour M Page 501
Cal 13 No 50
Co Plat Book 3 page 43

Aud Gen Dept Vol ~~59~~ 157
Page ~~2457~~ 1314

Eddy & Bennett
Plat Examiners
November 1915