3372

Mc Elroys Addition

Kalamazoo

RECEIVED AND FILED
IN AUDITOR GENERAL'S OFFICE
May 16 1891
H R Pratt
Deputy Auditor General.

Being 2.29 acres of land. Lying in the N ½ of the S E ¼ of Sec. 22 T2S R11W. Commencing ⊙ at a tile set on the S line of Collins St. 10.59 chs. S and 14.07 chs. W of the E ¼ Post of Sec. 22 and running Thence S 8.65½ chs. to the ¼ line. Thence W 2.90 chs. Thence N 1° E (mag.) 8.14 chs. to the S line of Collins St. Thence N 78½° E (mag.) on the S line of Collins St. 2.57 chs to beginning ⊙.

Surveyed October 14. 1890.

Signed in Presence of
W M. Dyer
C. A. Fletcher

E. Strong Surveyor
Edward McElroy ☐ wner [Seal]
Sabra W. McElroy " [Seal]

State of Michigan
County of Kalamazoo ss. ☐ n this 23rd day of December 1890 before me a Notary Public in and for said county, personally came the above named Edward McElroy and Sabra W. McElroy his wife known to me to be the persons who executed this plat and acknowledged the same to be their free act and deed.

W M. Dyer
Notary Public

Examined and approved
January 10 - 1891
H R Pratt
Deputy Auditor General

Received for record and recorded in book of plats No 6 page 10 this 13th day of January 1891 at 2 o'clock P M
A A Hokomb
Register of Deeds

State of Michigan
County of Kalamazoo ss. We A A Hokomb Register of Deeds and Edward Strong Surveyor, hereby certify that we have each carefully compared this copy with the original map or plat of McElroys Addition and that it is an exact copy thereof and of the whole of such original map or plat.

A A Hokomb
Register of Deeds
E. Strong
Surveyor

State of Michigan
County of Kalamazoo ss. We A A Hokomb Register of of Deeds and Edward Strong Surveyor. hereby certify that we have each carefully compared the annexed copy with the plat of McElroys Addition now of record in the office of said Register of Deeds and that it is a true transcript therefrom and of the whole of such record.

A A Hokomb
Register of Deeds
E. Strong
Surveyor

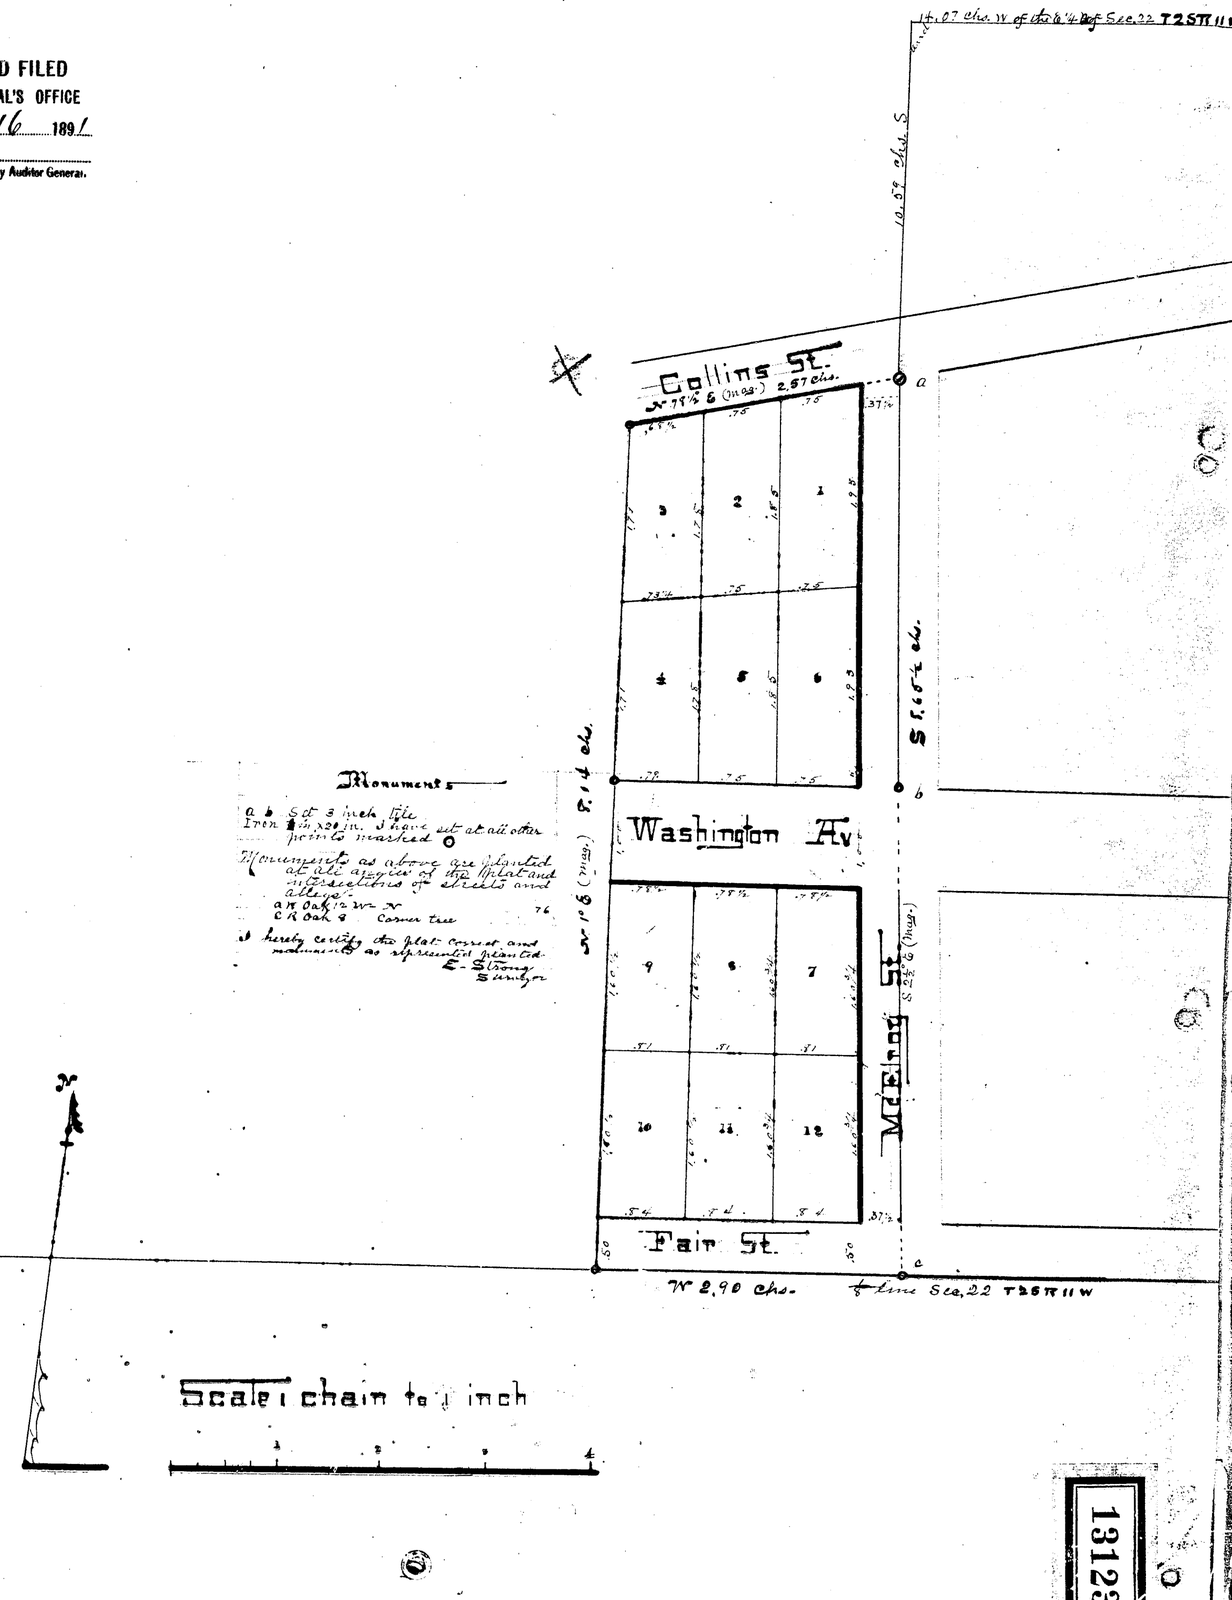

13123

3372

Mc Elroys Additron

RECEIVED AND FILED
IN AUDITOR GENERAL'S OFFICE
May 16 1891
A. E. Platt
Deputy Auditor General

Kalamazoo

Being 2.29 acres of land. Lying in the N-E¼ of the S E¼ of Sec. 22 T2SN11W. Commencing 0 at a tile set on the S line of Collins St. 10.5 chs. the S and 4.0 chs W of the E¼ Post of Sec. 22 and running Thence S 5.65 chs. to the ¼ line. Thence W 2.90 chs. Thence N 1° E (mag.) 8.14 chs. to the S line of Collins St. Thence N 87½° E (mag.) on the S line of Collins St. 2.57 chs to beginning 0.

Surveyed October 14. 1890.

E. Strong Surveyor
Edward McElroy Owner
Sara M. McElroy "

Signed in Presence of
C. A. Fiddler

State of Michigan
County of Kalamazoo ss. On this 23rd day of December 1890 before me a Notary Public in and for said county, personally came the above named Edward McElroy and Sara M. McElroy his wife known to me to be the persons who executed this plat and acknowledged the same to be their free act and deed.

Wm. H. Gibbs
Notary Public

Examined and approved
January 16 1891
A. M. Holcomb
Deputy Auditor General

Received for record and recorded in liber of plats on page 11 this 15th day of February 1891 at 2 o'clock P.M.
A. M. Holcomb
Register of Deeds

State of Michigan
County of Kalamazoo ss. We A. M. Holcomb Register of Deeds and Edward Strong Surveyor, hereby certify that we have each carefully compared the copy with the original map or plat of McElroys addition and that it is an exact copy thereof and of the whole of such original map or plat.
A. M. Holcomb
Register of Deeds
E. Strong
Surveyor

State of Michigan
County of Kalamazoo ss. We A. M. Holcomb Register of Deeds and Edward Strong Surveyor, hereby certify that we have each carefully compared the annexed copy with the plat of McElroys Addition now of record in the office of said Register of Deeds and that it is a true transcript thereof and of the whole of such record.
E. Strong
Surveyor
A. M. Holcomb
Register of Deeds

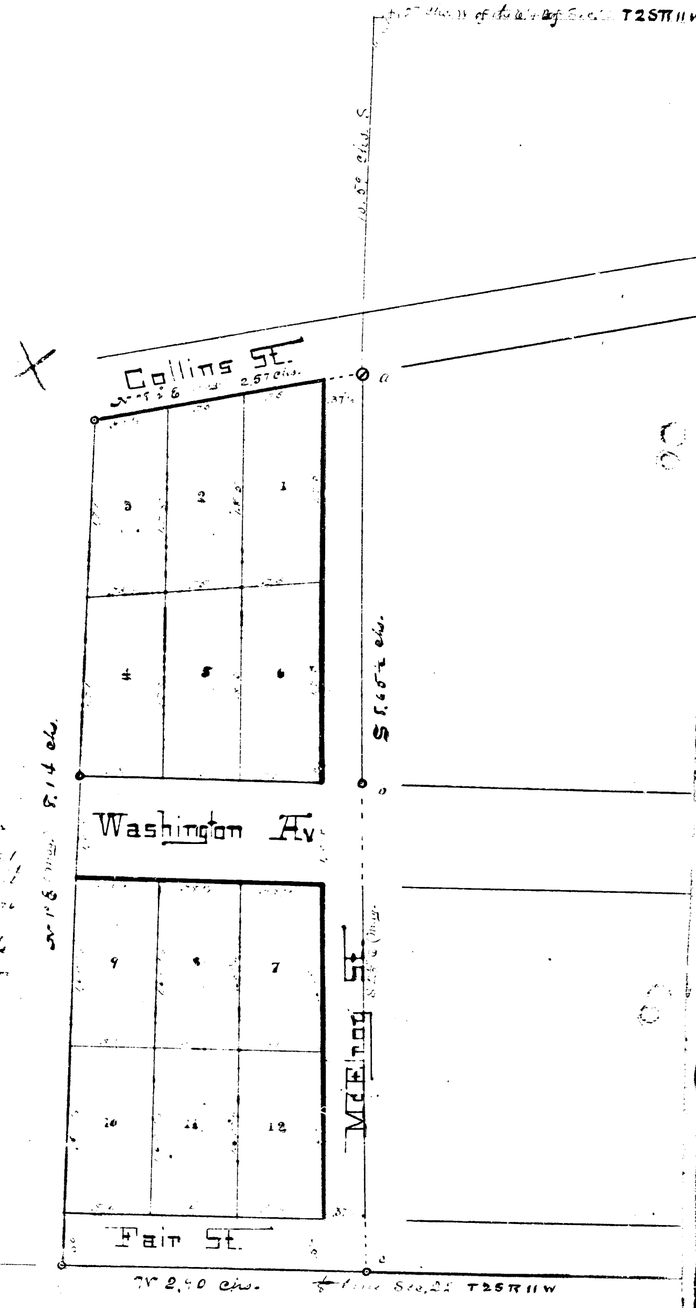

13123

LIBER 907 PG 274

Kalamazoo
13123

CITY OF KALAMAZOO, MICHIGAN

RESOLUTION VACATING A PORTION OF WASHINGTON AVENUE

WHEREAS it appears necessary and desirable to vacate a portion of Washington Avenue from Bank Street east to a point 206.9' west of the west line of Portage Street measured along the south line of Washington Avenue and

WHEREAS, after proper publication of notice and the holding of a hearing, it appears in the best interest in the City of Kalamazoo that said proposal be granted and that the public has and will have no further need, use or desire for the maintenance of said portion of said public right-of-way for public purposes, and it is better used by the adjoining owners,

BE IT RESOLVED that the above described right-of-way be and the same is hereby vacated and shall henceforth not be considered a part of the public right-of-way, SAVE AND RESERVING, however, a right-of-way for utilities now or hereafter placed therein;

BE IT FURTHER RESOLVED that the City Clerk cause a certified copy of this Resolution to be recorded in the Office of the Register of Deeds for this County and another certified copy to be sent to the Auditor General of the State of Michigan.

CERTIFICATE

The foregoing resolution was adopted by the City Commission of the City of Kalamazoo, Michigan on the 26th day of December, 1972.

Pauline E. Gierman

ARLENE xBxxVANDERxROESTxxSxxBxxSxx

Pauline E. Gierman, Deputy City Clerk

STATE OF MICHIGAN
COUNTY OF KALAMAZOO
RECEIVED
DEC 27 3 11 PM '72
RECEIVED FOR RECORD

ClibPDF - www.fastio.com

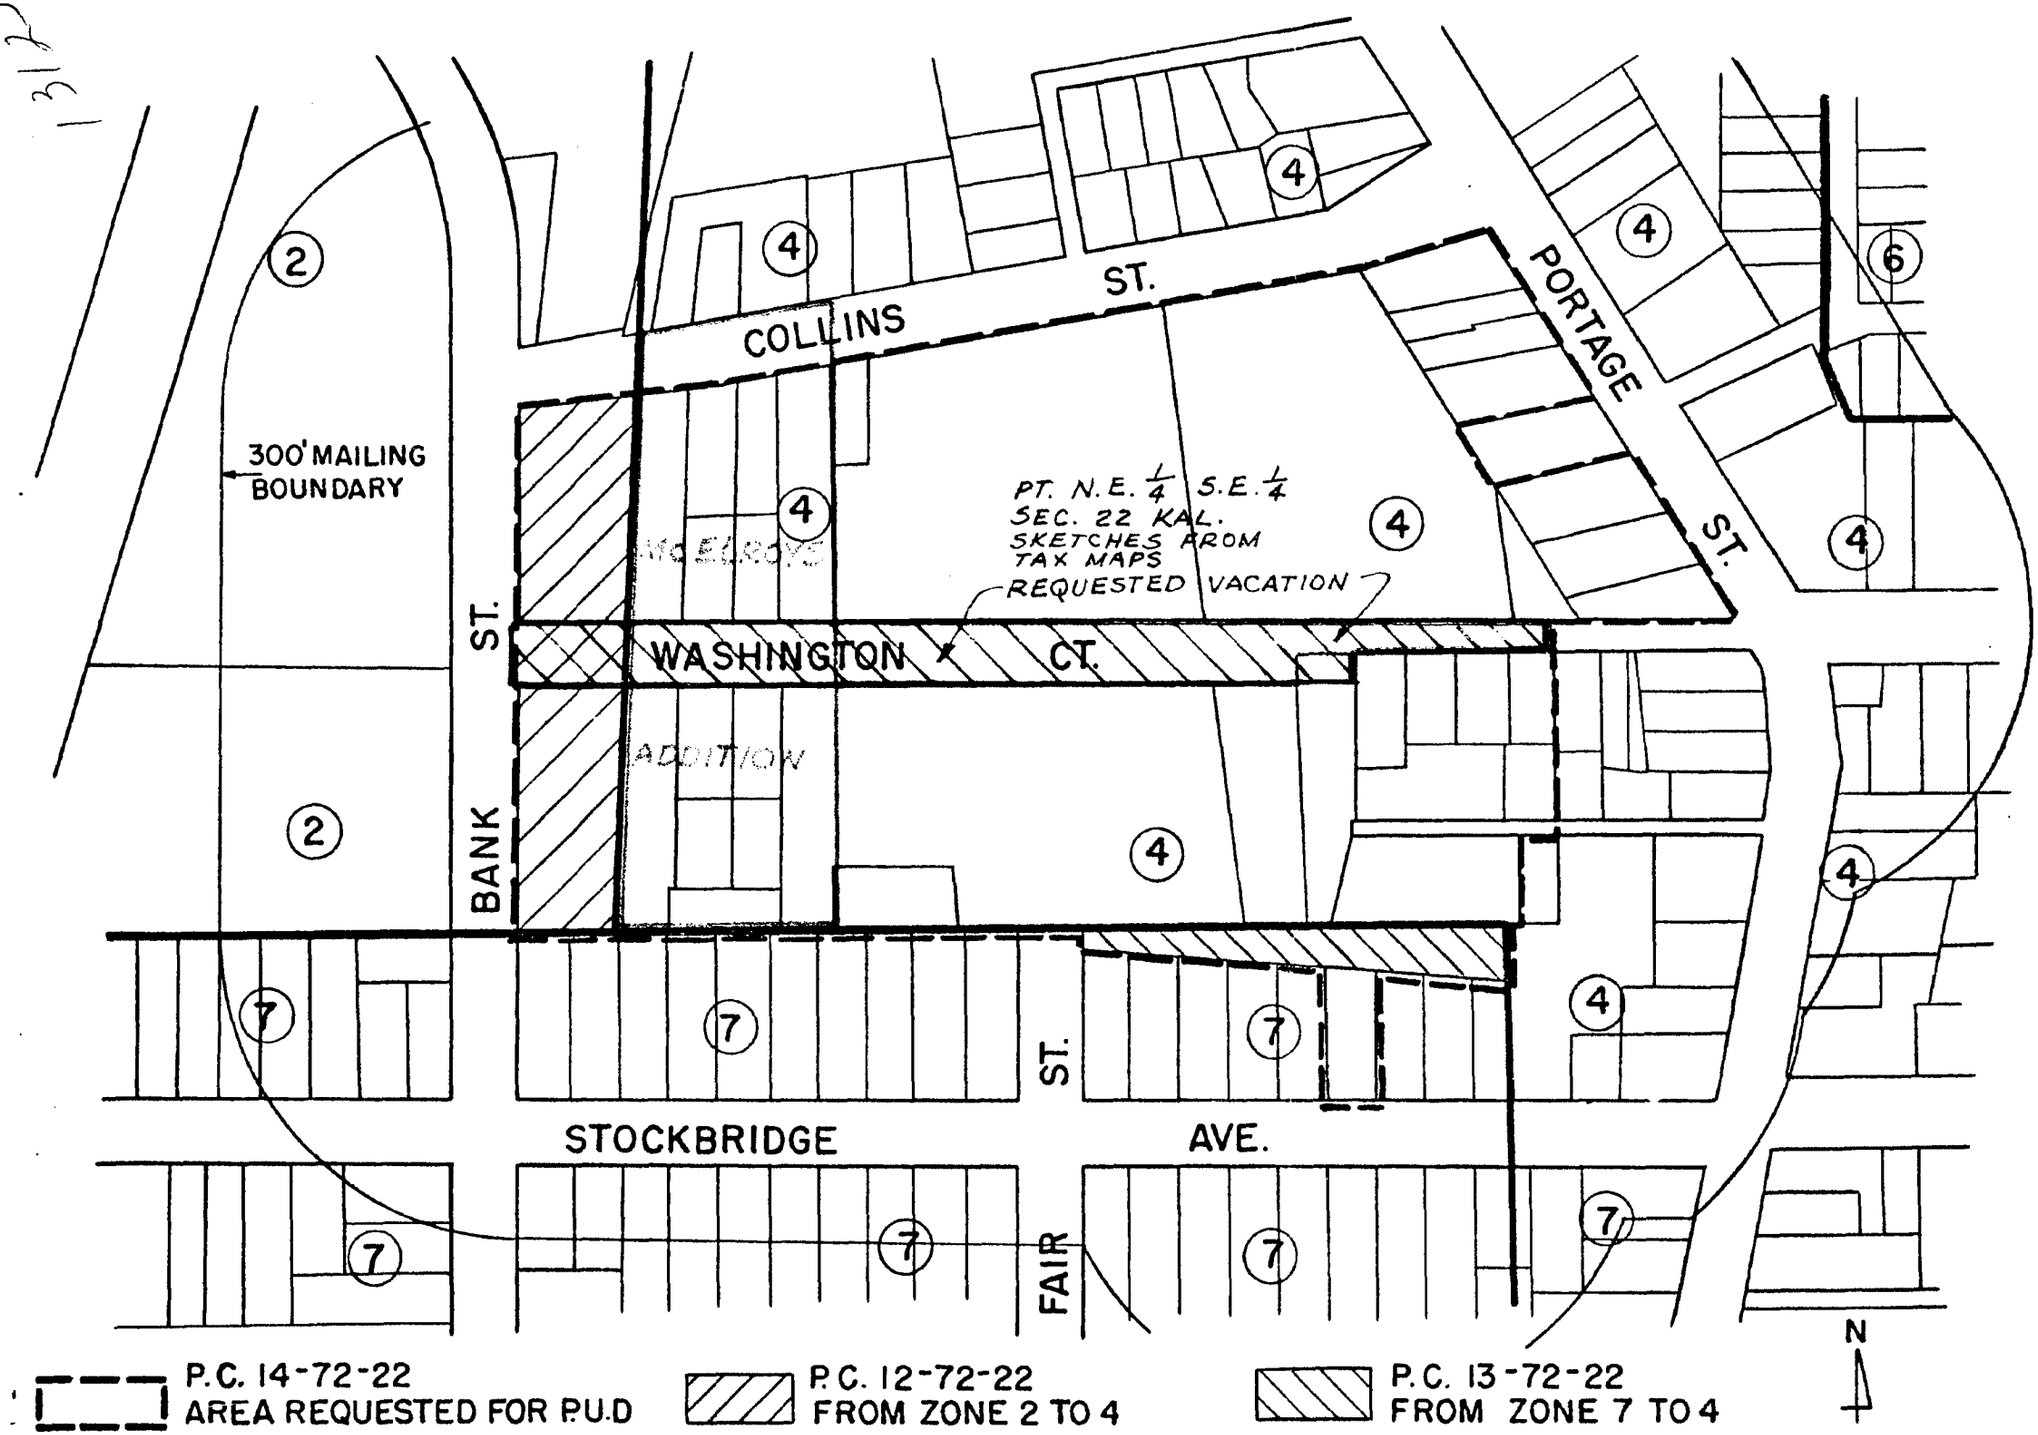

ClibPDF - www.fastio.com