3368

RECEIVED AND FILED
IN AUDITOR GENERAL'S OFFICE
May 7 1891
H R Pratt
Deputy Auditor General

addition of Balch & Thompson to the city of Kalamazoo

Being a Subdivision of Lot No 19 of Revised Plat of Sec. 16 T 2 S R 11 W excepting Church lot and land of S H R R. **Commencing** at the S E corner of said lot 19 and running thence N 776. Thence W 453. Thence S 365. Thence S 35° 50' E 613½. Thence E 153½ to beginning.

Surveyed April 12 1889

Signed in Presence of

Ada Curtis
R. Loney Soule

E Strong — Surveyor
Nathaniel A Balch — Owner [Seal]
Ella Balch
Charles E Thompson [Seal]
Cora B Thompson

State of Michigan
County of Allegan ss

On this 15th day of May 1889 before me a Notary Public in and for said county personally came the above named Nathaniel A. Balch and Ella Balch his wife, Charles E. Thompson and Cora B. Thompson his wife known to me to be the persons who executed this plat and acknowledged the same to be their free act and deed.

Geo. G. Soule
Notary Public

Examined and Approved
June 6 1889
H R Pratt
Deputy Auditor General

Received for Record and recorded in book of plats No 5 page 11 this 22nd day of April 1891 at 5 o'clock P M.

Albert A. Holcomb Register of Deeds

State of Michigan
County of Kalamazoo ss

We Albert A. Holcomb register of Deeds and E Strong surveyor hereby certify that we have each carefully compared this copy with the original plat of addition of Balch and Thompson and that it is an exact copy thereof and of the whole of such original map or plat.

E Strong
Surveyor

Albert A. Holcomb Register of Deeds

State of Michigan
County of Kalamazoo ss

We Albert A. Holcomb register of Deeds and E Strong surveyor hereby certify that we have each carefully compared the annexed copy with the plat of addition of Balch and Thompson now of record in the office of said register of Deeds, and that it is a true transcript therefrom and of the whole of such record.

E Strong
Surveyor

Albert A. Holcomb Register of Deeds

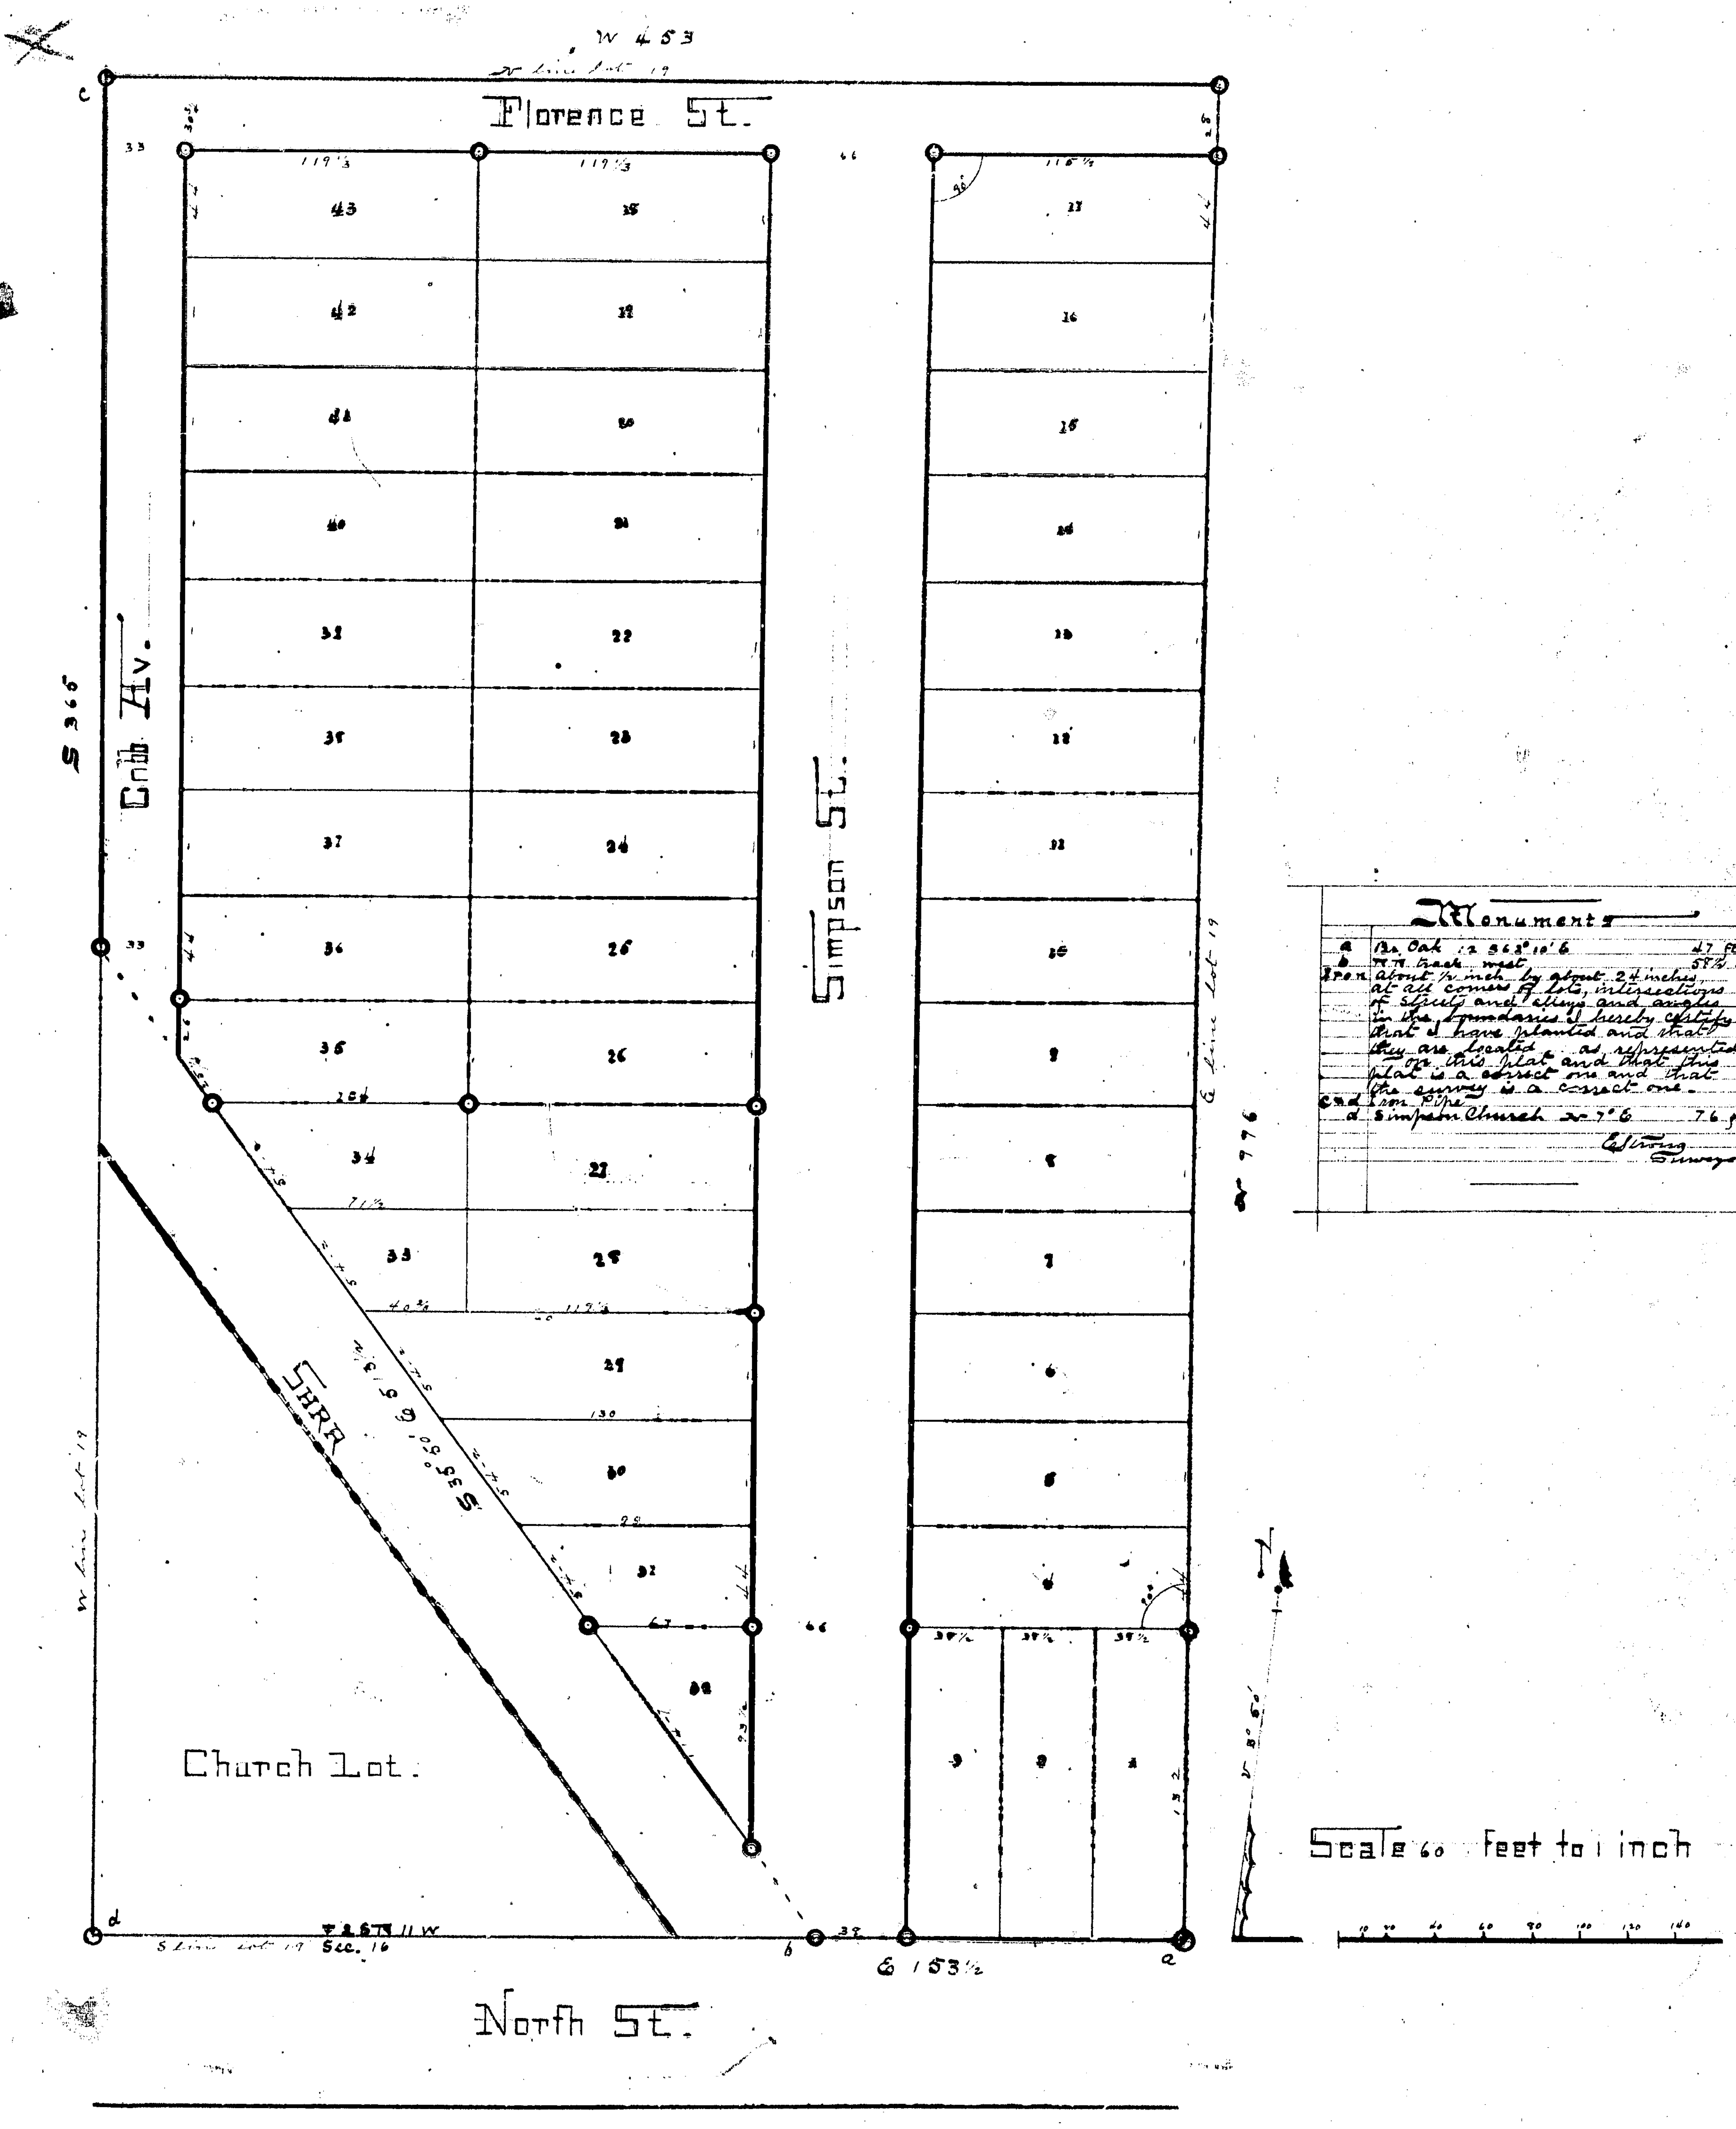

Monuments

a	Br. Oak 12 S 63° 10' E	47 ft
b	R R track west	58½ "
Iron	about ½ inch by about 24 inches at all corners of lots, intersections of streets and alleys and angles in the boundaries I hereby certify that I have planted and that they are located as represented ○ on this plat and that this plat is a correct one and that the survey is a correct one.	
c and	Iron Pipe	
d	Simpson Church N 7° E	76 feet

E Strong
Surveyor

13124

3368

RECEIVED AND FILED
IN AUDITOR GENERAL'S OFFICE
May 7 1891
N. Pratt
Deputy Auditor General.

addition of Balch & Thompson to the city of Kalamazoo

Being a Subdivision of Lot No 19 of revised Plat of Sec. 16 T 2 S R 11 W excepting Church lot and land of S H R R. Commencing at the SE corner of said lot 19 and running thence N 776. thence W 53. thence S 365. thence S 35° E 668⅓ thence E 153½ to beginning.

Surveyed April 12 1889

Signed in Presence of
Ada Curtis
A. Lovey Soule

E. Strong, Surveyor
Nathaniel A Balch, Owner [Seal]
Ella Balch
Charles E. Thompson [Seal]
Cora B. Thompson

State of Michigan
County of Allegan } ss

On this 15th day of May 1889 before me a Notary Public in and for said county personally came the above named Nathaniel A. Balch and Ella Balch his wife, Charles E. Thompson and Cora B. Thompson his wife, known to me to be the persons who executed this plat and acknowledged the same to be their free act and deed.

Geo. G. Soule
Notary Public

Examined and Approved
June 6 1889
N. Pratt
Deputy Auditor General

Received for Record and recorded in book of plats No 5 page 11 this 22nd day of April 1891 at 5 o'clock P.M.

Albert A. Holcomb, Register of Deeds

State of Michigan
County of Kalamazoo } ss

We Albert A. Holcomb Register of Deeds and E. Strong Surveyor hereby certify that we have each carefully compared this copy with the original plat of addition of Balch and Thompson and that it is an exact copy thereof and of the whole of such original map or plat.

E. Strong, Surveyor
Albert A. Holcomb Register of Deeds

State of Michigan
County of Kalamazoo } ss

We Albert A. Holcomb register of Deeds and E. Strong surveyor hereby certify that we have each carefully compared the annexed copy with the plat of addition of Balch and Thompson now of record in the office of said register of Deeds, and that it is a true transcript therefrom and of the whole of such record.

E. Strong
Surveyor
Albert A. Holcomb, Register of Deeds

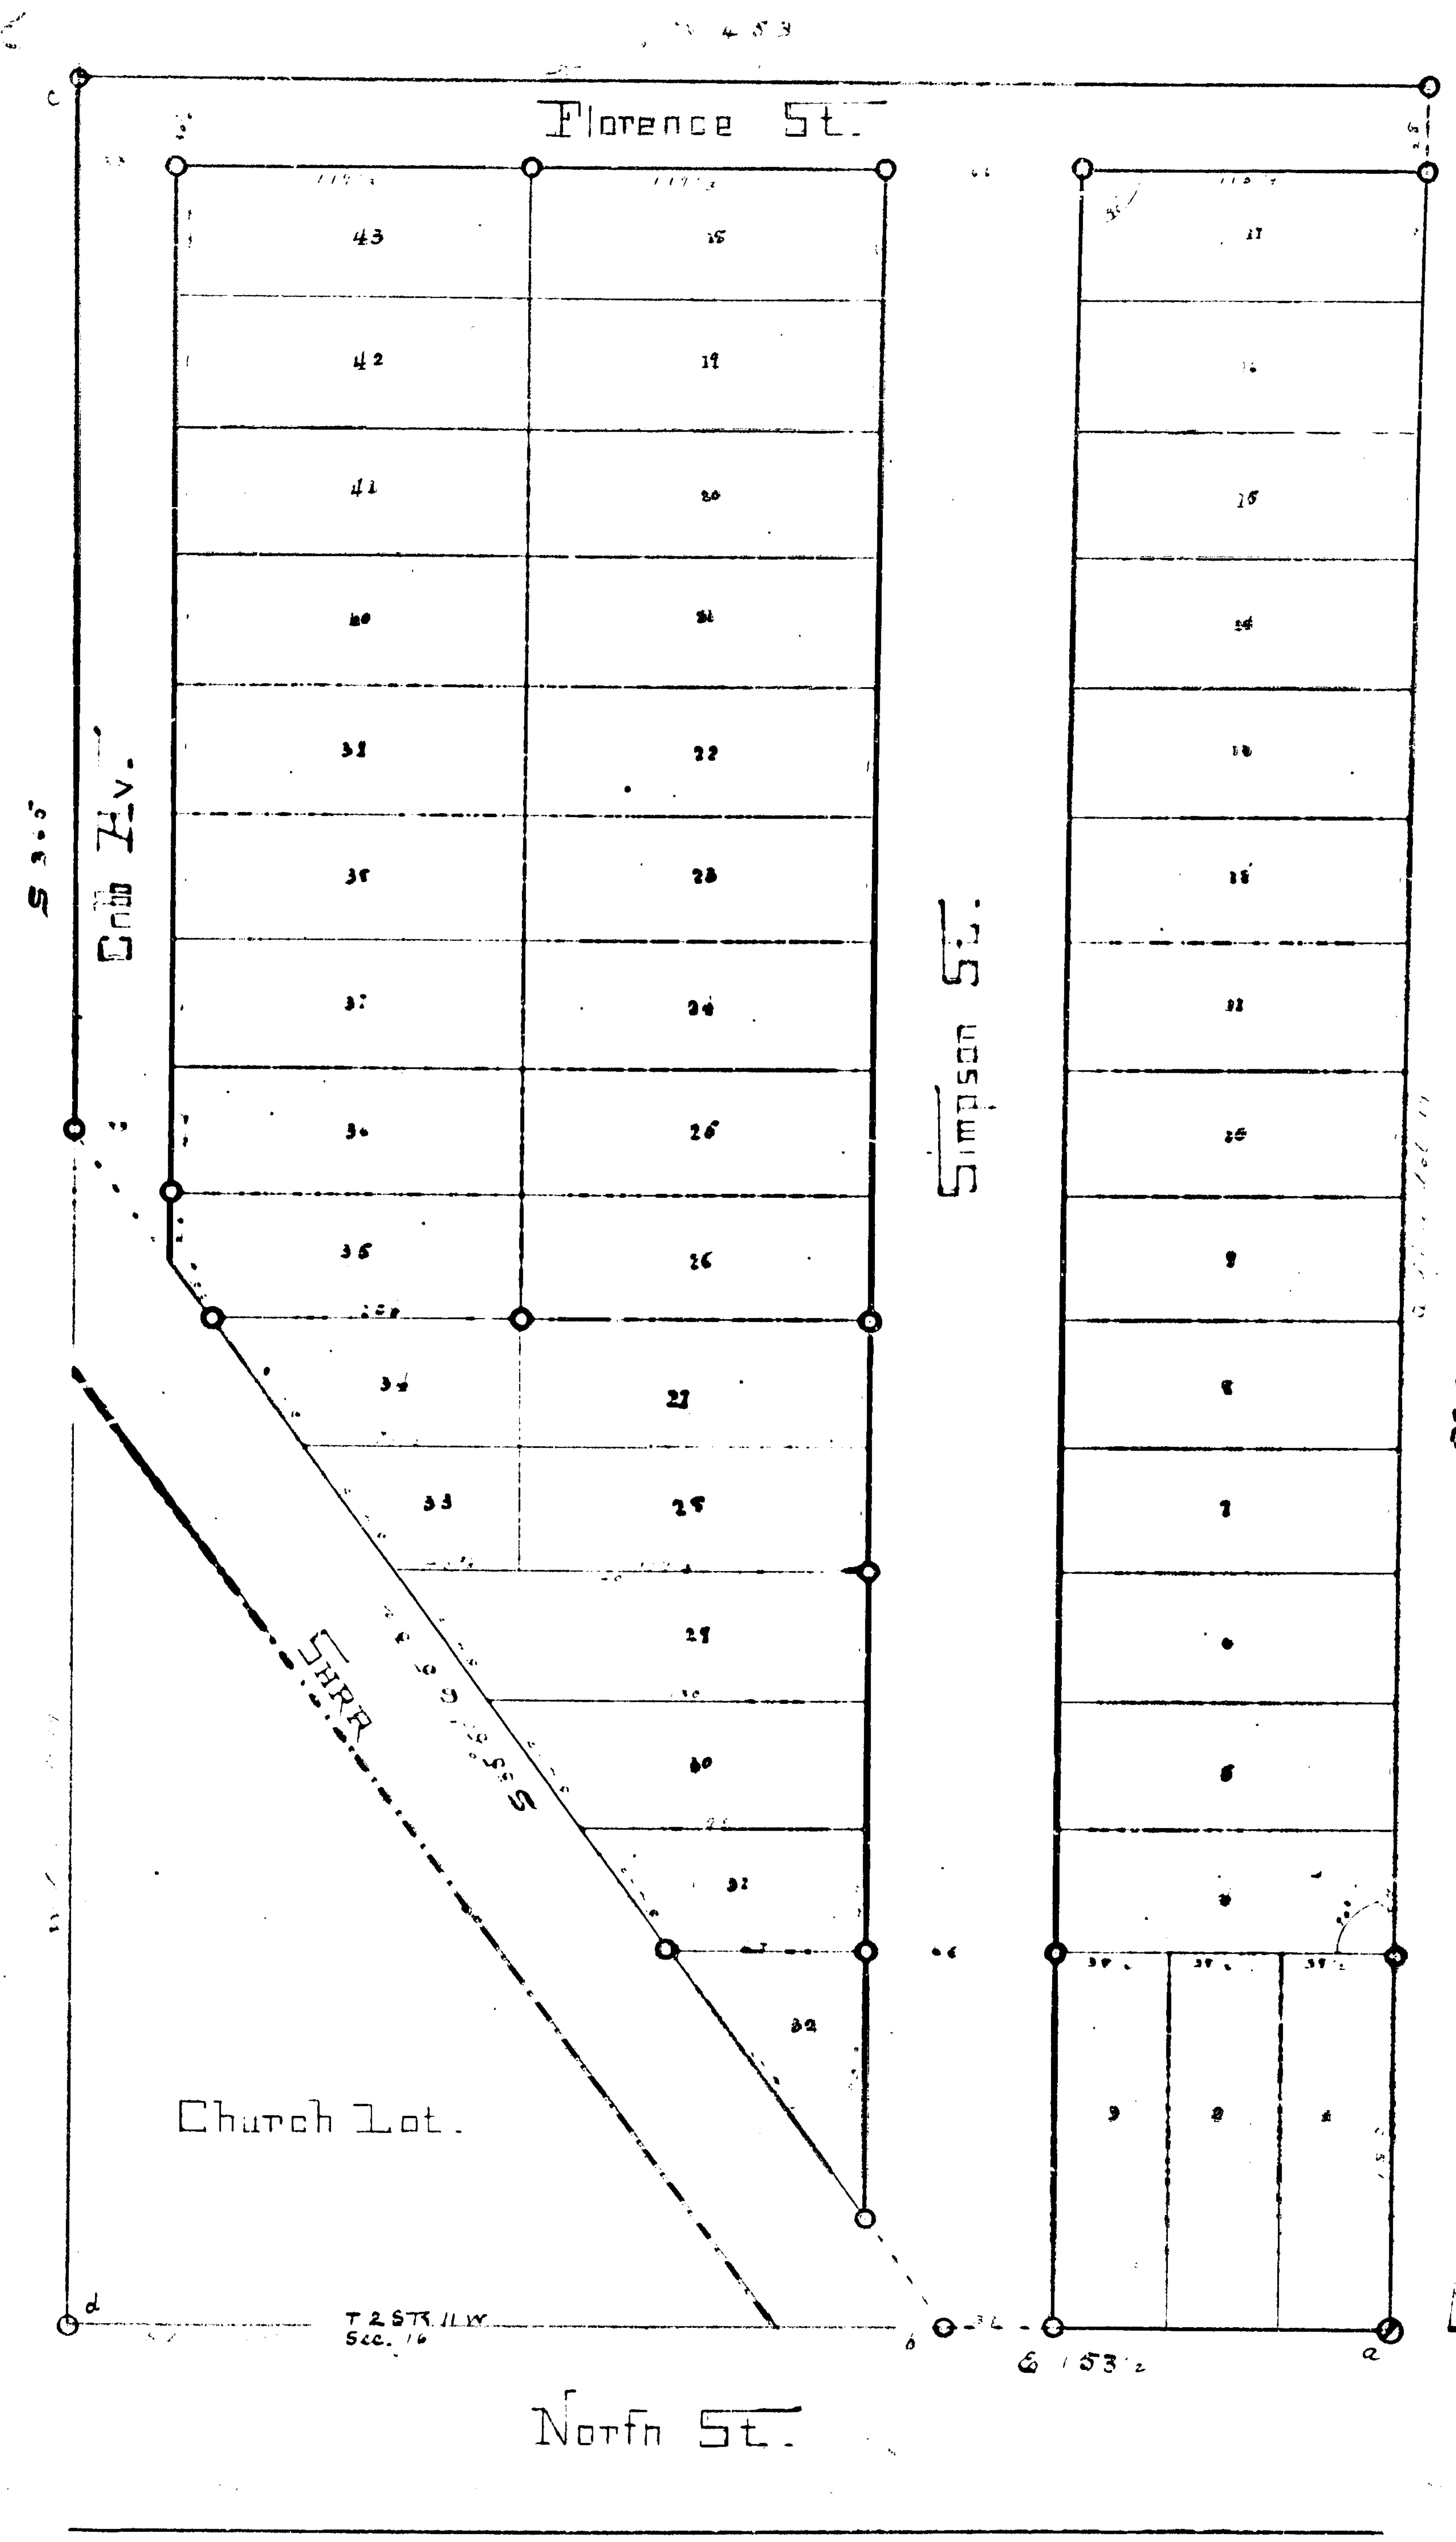

Monuments

a Br. Oak 12 S 62° 10' E 47 ft.
b R R track west 58½ "
Iron about ½ inch by about 24 inches at all corners of lots, intersections of streets and alleys and angles in the boundaries I hereby certify that I have planted and that they are located as represented on this plat and that this plat is a correct one and that the survey is a correct one.
c and Iron Pipe
d Simpson Church N 7° E 76 feet

E. Strong
Surveyor

Scale 60 feet to 1 inch

13124