

CAVES' ADDITION TO THE CITY OF

KALAMAZOO

RECEIVED AND FILED
IN AUDITOR GENERAL'S OFFICE
June 12 1891
A. H. Pratt
Deputy Auditor General

Commencing at a point 2128.14 S. and 1692.1 ft. E. of the quarter post on the N. line of section numbered 15 T. 25. R. 11 W. said point being on the mean S. line of occupation of Gull st. w. of river, 253 ft. northeasterly along said line from the intersection of the said mean S. line of occupation of Gull st. w. of river and the mean E. line of Harrison st. of Gull st. Thence S. 45° 6' E. 132 ft. Thence S. 45° 54' W. 66 ft. Thence S. 45° 6' E. 101.8 ft. Thence N. 88° 44' E. 306.6 ft. to river. Thence northerly along W. bank of river 135.6 ft. more or less. to the mean S. line of occupation of Gull st. w. of river. Thence S. 45° 34' W. along said line 615 ft. to point of commencement. All of said bounded premises being situated on section numbered 15 T. 25. R. 11 W. and included in the corporate limits of the City of Kalamazoo, Mich.

DEDICATION.

Know all men by these presents: That we, Alice Cave owner and James Cave her husband; James P. Cave owner and Sarah Cave his wife, proprietors have caused the land embraced by plat to be surveyed laid out and plat to be known as, CAVES' ADDITION TO THE CITY OF KALAMAZOO, and that the streets alleys and courts are hereby dedicated to the use of the public.

Agreed and sealed in presence of

Alice Cave	James P. Cave
John Albertson	James T. Cave
Dan J. Albertson	Sarah Cave

State of Michigan,
COUNTY OF KALAMAZOO.

On this 26th day of May 1891
before me a Notary Public in and for said county personally came the above named Alice Cave James Cave her husband; James P. Cave and Sarah Cave his wife known to me to be the persons who executed the above dedication and acknowledged the same to be their free act and deed.

John Albertson
Notary Public Kalamazoo Michigan.

I hereby certify that the plat herein delineated is a correct one, and that permauent monuments consisting of iron bars have been planted at points marked thus @ as hereon showing at all angles in boundaries of the plat plat and at all intersections of streets or streets and alleys.


Dan J. Albertson.
Surveyor.

EXAMINED AND APPROVED

June 3, 1891.

H. T. Pratt.

Deputy Auditor General.

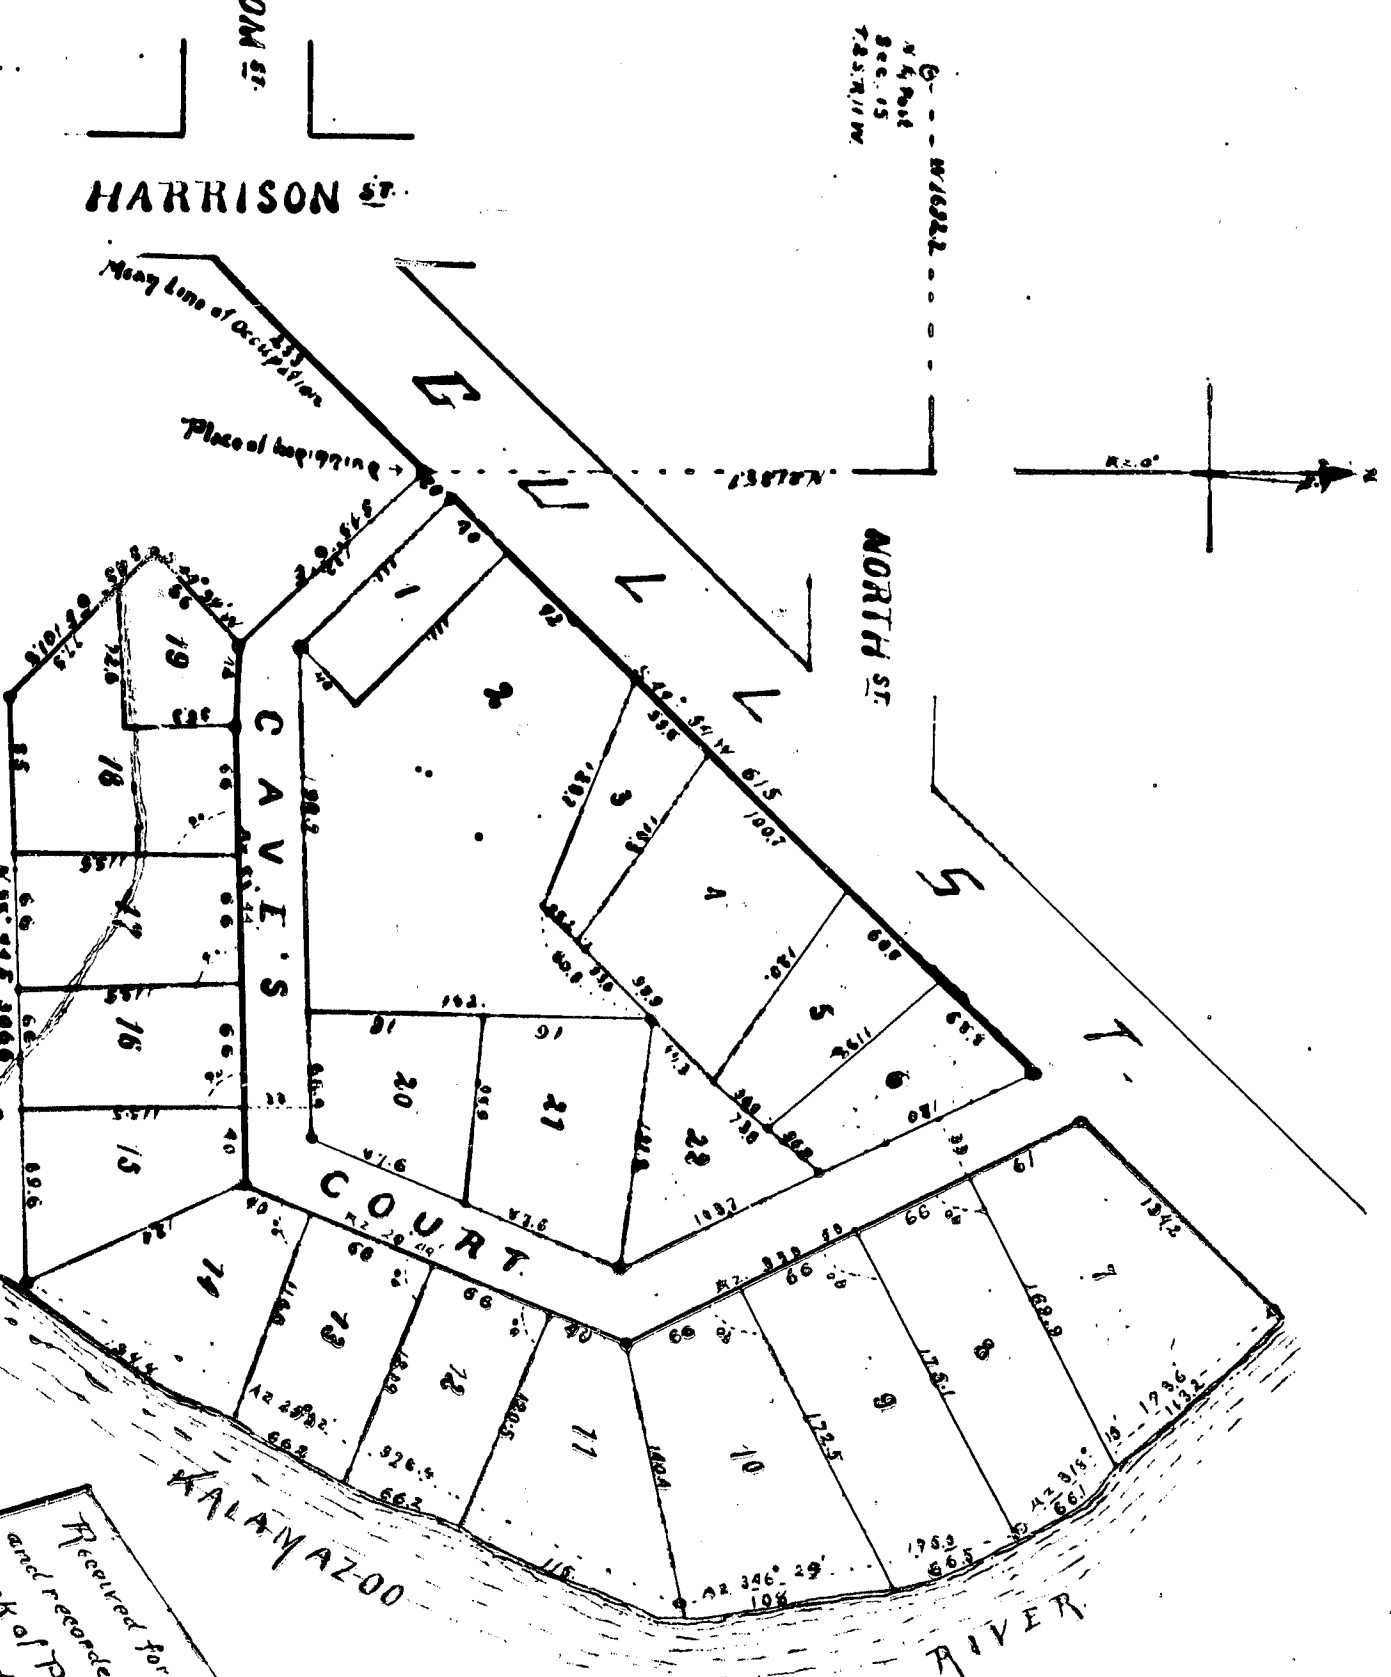

Scale 100' to 1"

State of Michigan,
County of Kalamazoo.

We A. Holcomb Register of Deeds and Dan J. Albertson Surveyor hereby certify that we have each carefully compared this copy with the plat of Caves' Addition to the City of Kalamazoo, and that it is an exact copy thereof and the whole of such original map or plat

A. J. Holcomb
Register of Deeds
Dan J. Albertson
Surveyor

State of Michigan,
County of Kalamazoo.

We A. Holcomb Register of Deeds and Dan J. Albertson Surveyor hereby certify that we have each carefully compared the annexed copy with the plat of Caves' Addition to the City of Kalamazoo, and that it is a true transcript therefrom and the whole of such record.

A. J. Holcomb
Register of Deeds
Dan J. Albertson
Surveyor

Received for record
Book of Plats No.
5 p. 13 this 10th
day of June 1891
at 9 o'clock AM
A. J. Holcomb
Register of Deeds

CAVES' ADDITION TO THE CITY OF

KALAMAZOO

RECEIVED AND FILED
IN AUDITOR GENERAL'S OFFICE
June 12 1897
A. H. H. H.
Deputy Auditor General

Commencing at a point 2128 ft. S. and 1692 ft. E. of the quarter post on the W. line of section numbered 15 T. 25. R. 11. W. said point being on the mean S. line of occupation of Gull st. w. of river 233 ft. northeasterly along said line from the intersection of the said mean S. line of occupation of Gull st. w. of river and the mean E. line of Harrison st. S. of Gull st. Thence S. 45° 6' E. 132 ft. Thence S. 45° 34' W. 66 ft. Thence S. 45° 6' E. 101.8 ft. Thence N. 88° 44' E. 306.6 ft. to river. Thence northerly along W. bank of river 135.6 ft. more or less. to the mean S. line of occupation of Gull st. w. of river. Thence S. 45° 34' W. along said line 615 ft. to point of commencement. All of said bounded premises being situated on section numbered 15 T. 25. R. 11. W. and included in the corporate limits of the City of Kalamazoo, Mich.

THE CITY OF

Know all men by these presents: That we, Alice Cave owner and James Cave her husband; James P. Cave owner and Sarah Cave his wife, proprietors have caused the land embraced by the above surveyed laid out and plotted to be known as, CAVES' ADDITION TO THE CITY OF KALAMAZOO and that the streets alleys and courts are hereby dedicated to the use of the public.

Signed and sealed in presence of

Alice Cave
James P. Cave
James T. Cave
Sarah Cave
John Albertson
James T. Cave
Sarah Cave

State of Michigan,
County of Kalamazoo.

On this 26th day of May 1891
before me a Notary Public in and for said county personally came the above named Alice Cave James Cave her husband; James P. Cave and Sarah Cave his wife known to me to be the persons who executed the above dedication and acknowledged the same to be their free act and deed.

John Albertson
Notary Public Kalamazoo Michigan.


I hereby certify that the plat hereon delineated is a correct one, and that permanent monuments consisting of iron bars have been planted at points marked thus @ as hereon shown at all angles in boundaries of the laid plotted alley of all intersections of streets, or streets and alleys.

John Albertson
Surveyor.

EXAMINED AND APPROVED

June 3, 1897.

A. H. H. H.
Deputy Auditor General.

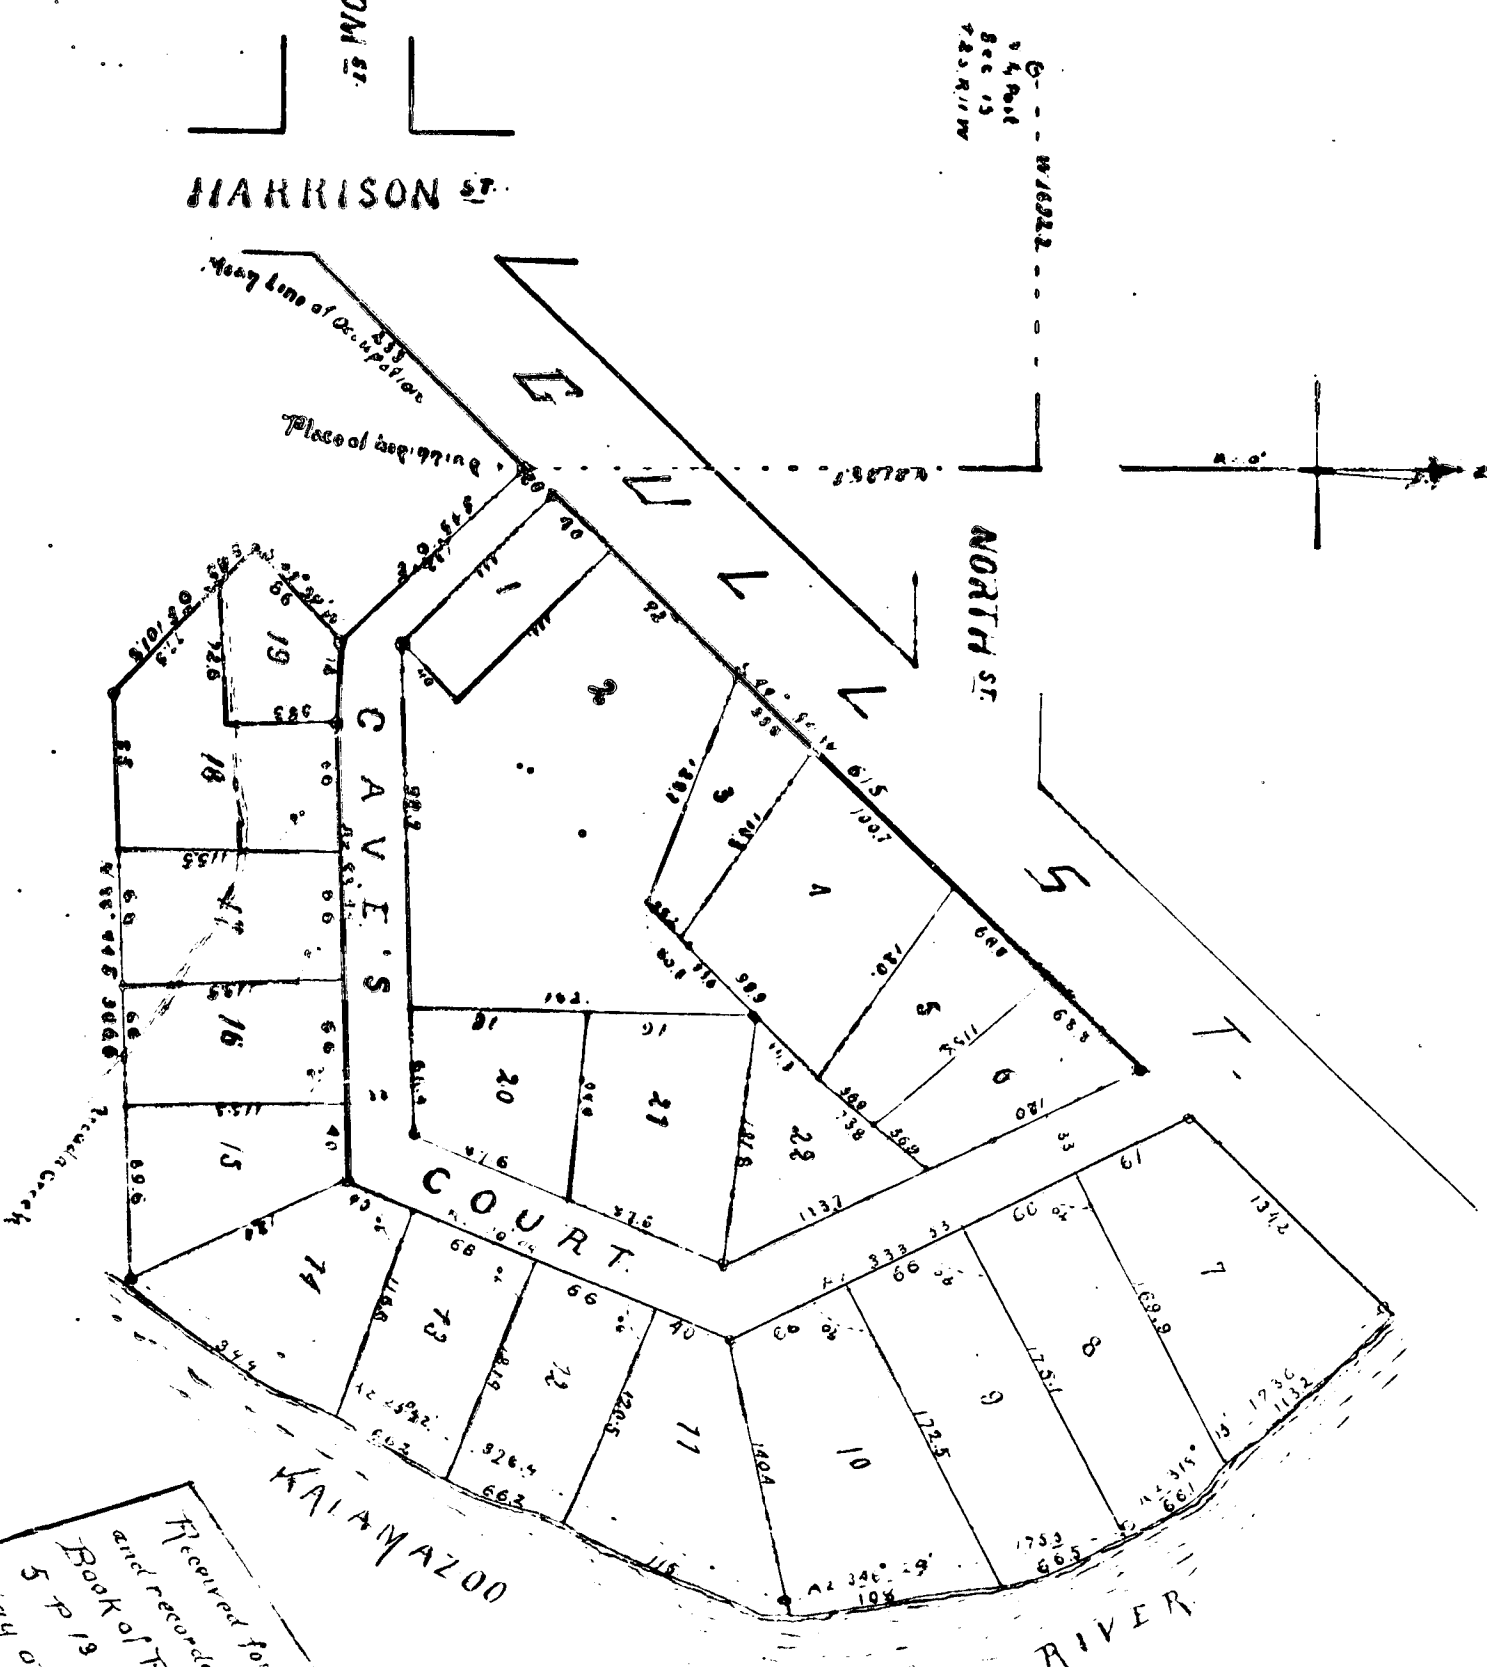

Scale 100 to 1

State of Michigan,
County of Kalamazoo.

We A. Holcomb Register of Deeds and John Albertson Surveyor hereby certify that we have each carefully compared this copy with the plat of Caves' Addition to the City of Kalamazoo and that it is an exact copy thereof and the whole of such original map or plat

A. Holcomb
Register of Deeds
John Albertson
Surveyor

State of Michigan,
County of Kalamazoo.

We A. Holcomb Register of Deeds and John Albertson Surveyor hereby certify that we have each carefully compared the annexed copy with the plat of Caves' Addition to the City of Kalamazoo and that it is a true transcript therefrom and the whole of such record.

A. Holcomb
Register of Deeds
John Albertson
Surveyor

Recorded for record
Book of Deeds No
5 p. 13 this 10th
day of June 1891
at 9 o'clock AM
A. Holcomb
Register of Deeds