13128

3489

KROMDYK'S ADDITION TO THE CITY OF KALAMAZOO.

RECEIVED AND FILED
IN AUDITOR GENERAL'S OFFICE
October 22 1891
H.R. Pratt
Deputy Auditor General.

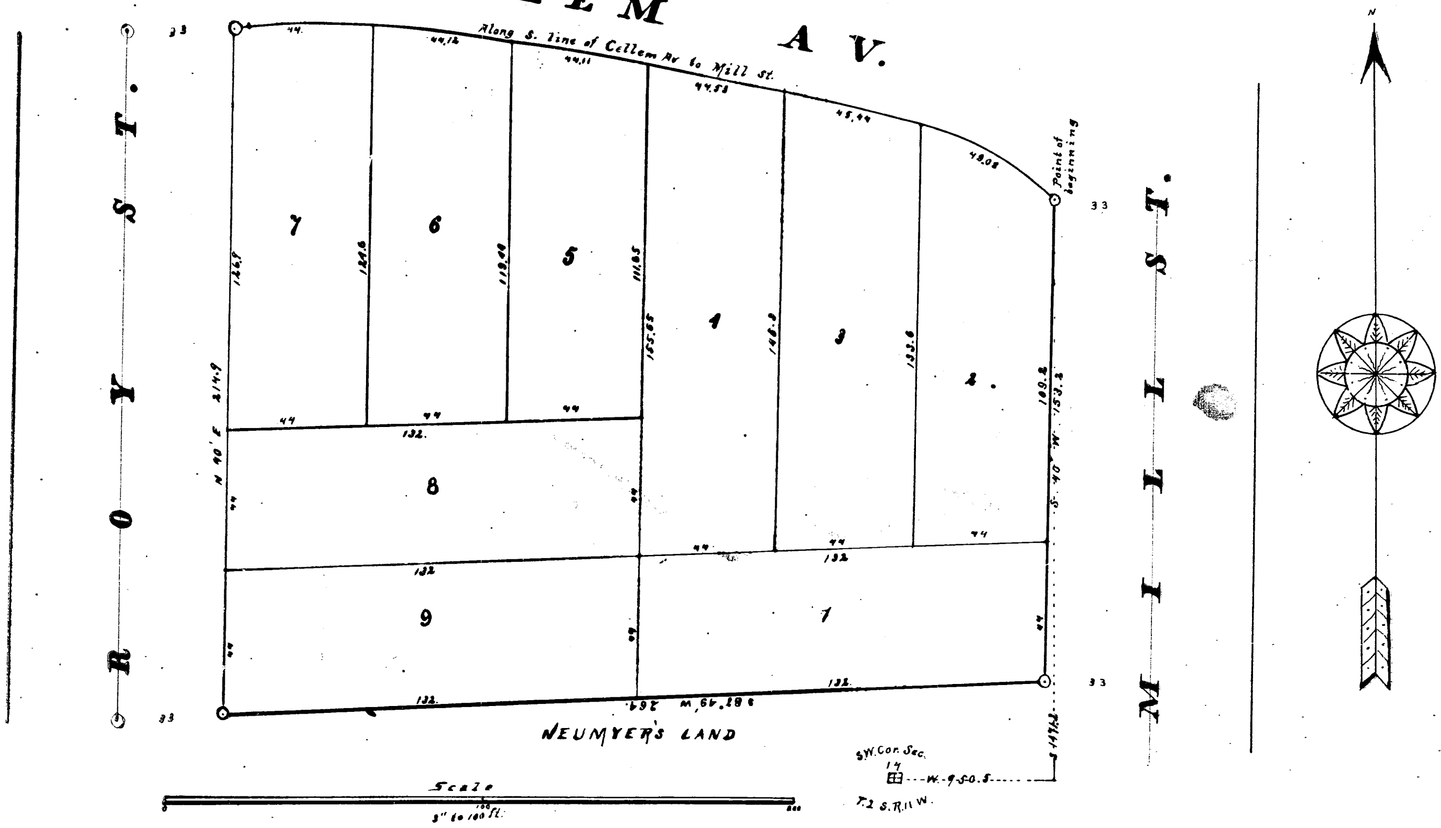

DEDICATION.

Know all men by these presents that we Peter Kromdyk as proprietor and Sarah E. Kromdyk his wife have caused the land embraced in the annexed plat to be surveyed laid out and platted to be known as KROMDYK'S ADDITION TO THE CITY OF KALAMAZOO and that the streets and alleys as shown on said plat are hereby dedicated to the use of the public.

Peter Kromdyk [L.S.]
Sarah E. Kromdyk [L.S.]

Signed and sealed in presence of
John Albertson
Dan J. Albertson

ACKNOWLEDGMENT.

State of Mich. } ss.
County of Kalamazoo. }

On this 24 day of Sept. 1891. before me a Justice of the Peace in and for said county personaly came the above named Peter Kromdyk and Sarah E. Kromdyk his wife to me known to be the persons who executed the above dedication and acknowledged the same to be their free act and deed.

John Albertson
Justice of the Peace

DESCRIPION.

The land embraced in the annexed plat of KROMDYK'S ADDITION TO THE CITY OF KALAMAZOO is described as follows: Commencing at the intersection of the W. line of MILL St. and the S. line of CELLEM AV. said point being 1471.2 ft. N. and 950.5 ft. E. of the S.W. corner of sec. 14 T. 2 S. R. 11 W. Thence S. 40° W. 153.2 ft. Thence S. 87° 49' W. 264. ft. Thence N. 40° E 2/4.9 ft. Thence along the S. line of Cellem AV. to place of beginning.

SURVEYORS CERTIFICATE.

I hereby certify that the plat hereon delineated is a correct one and that permanent monuments consisting of steel carriage stubbs have been planted at all points marked thus ⊙ as thereon shown: at all angles in boundaries of land platted and at all intersections of streets or streets and alleys.

Dan J. Albertson Surveyor

Examined and Approved September 24/1891.
H.R. Pratt Deputy Auditor General.

Received for record at 1:30 o'clock P M this 8 day of Oct. 1891. and recorded in Book 3 of plats page 15.
H.R. Holcomb Register of Deeds

CERTIFICATE

State of Mich. } ss.
County of Kalamazoo. }

We A.A. Holcomb Register of Deeds and Dan J. Albertson Surveyor hereby certify that we have each carefully compared this copy with the origonal plat of KROMDYKS ADDITION TO THE CITY OF KALAMAZOO and that it is an exact copy thereof and the whole of such original map or plat.

A.A. Holcomb Register of Deeds
Dan J. Albertson Surveyor

CERTIFICATE.

State of Mich. } ss.
County of Kalamazoo. }

We A.A. Holcomb Register of Deeds and Dan J. Albertson Surveyor hereby certify that we have each carefully compared the annexed copy with the plat of KROMDYK'S ADDITION TO THE CITY OF KALAMAZOO now of record in the office of said Register of Deeds and that it is a true transcript therefrom and the whole of such record

A.A. Holcomb Register of Deeds
Dan J. Albertson Surveyor

3489

13128

3489

KROMDYK'S ADDITION TO THE CITY OF KALAMAZOO.

RECEIVED AND FILED
IN AUDITOR GENERAL'S OFFICE
October 22 1891
H.R. Pratt
Deputy Auditor General.

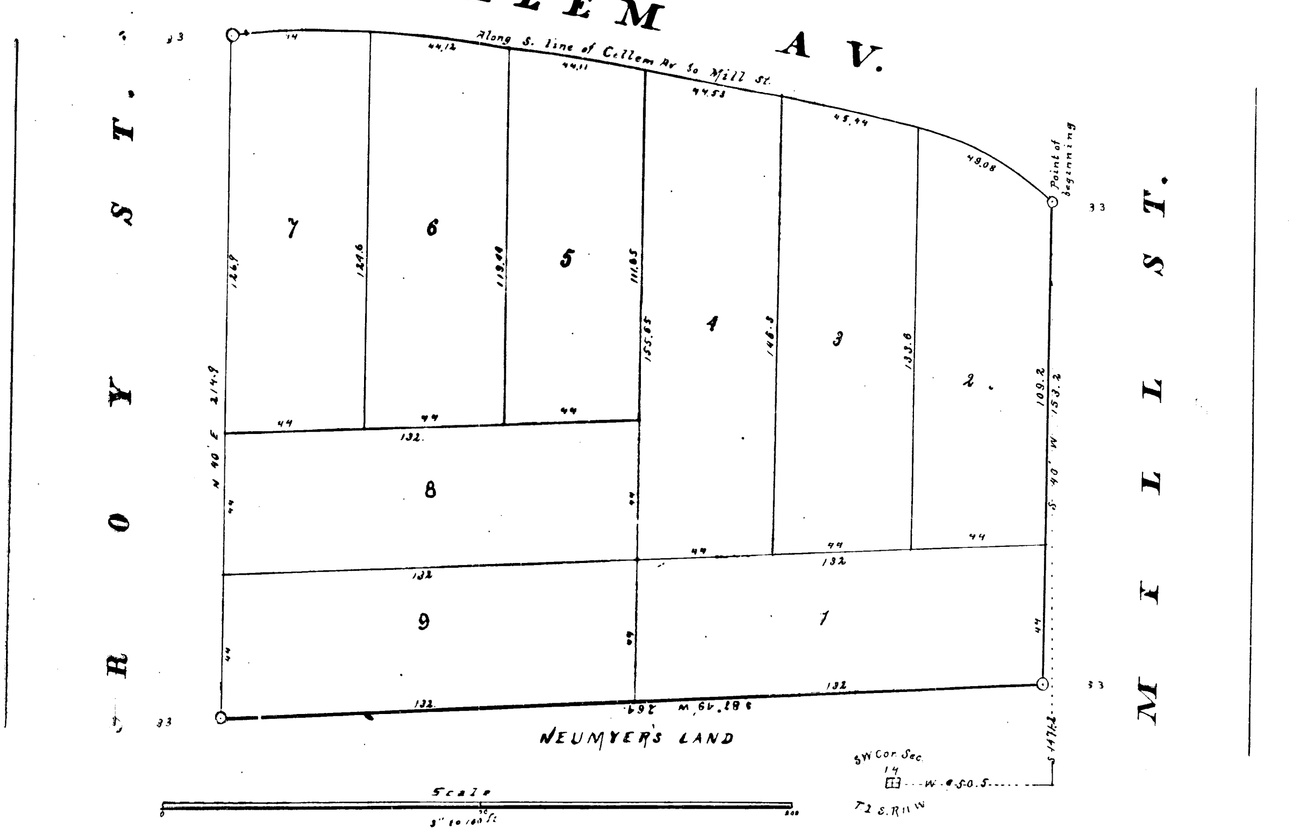

DEDICATION.

Know all men by these presents that we Peter Kromdyk as proprietor and Sarah E. Kromdyk his wife have caused the land embraced in the annexed plat to be surveyed laid out and platted to be known as KROMDYK'S ADDITION TO THE CITY OF KALAMAZOO and that the streets and alleys as shown on said plat are hereby dedicated to the use of the public.

Peter Kromdyk [Seal]
Sarah E. Kromdyk [Seal]

Signed and sealed in presence of
John Albertson
Dan J. Albertson

ACKNOWLEDGMENT.

State of Mich.
County of Kalamazoo. } ss.

On this 29 day of Sept 1891 before me a Justice of the Peace in and for said county personaly came the above named Peter Kromdyk and Sarah E. Kromdyk his wife to me known to be the persons who executed the above dedication and acknowledged the same to be their free act and deed.

John Albertson
Justice of the Peace

DESCRIPION.

The land embraced in the annexed plat of KROMDYKS ADDITION TO THE CITY OF KALAMAZOO is described as follows: Commencing at the intersection of the W. line of MILL ST. and the S. line of CELLEM AV. said point being 1471.2 ft. N. and 950.5 ft. E. of the S.W. corner of sec. 19 T. 2 S. R. 11 W. Thence S. 40° W. 153.2 ft. Thence S. 87° 49' W. 264 ft. Thence N. 40° E 214.9 ft. Thence along the S. line of Cellem Av. to place of beginning.

SURVEYORS CERTIFICATE.

I hereby certify that the plat hereon delineated is a correct one and that permanent monuments consisting of steel carriage stubbs have been planted at all points marked thus ⊙ as thereon shown; at all angles in boundaries of land platted and at all intersections of streets or streets and alleys.

Dan J. Albertson Surveyor

Examined and Approved September 29 1891.
H.R. Pratt Deputy Auditor General.

Received for record at 1:30 o'clock P.M. this 8 day of Oct. 1891. and recorded in Book 3 of plats page 15.
H.A. Holcomb Register of Deeds

CERTIFICATE

State of Mich.
County of Kalamazoo. } ss.

We H.A. Holcomb Register of Deeds and Dan J. Albertson Surveyor hereby certify that we have each carefully compared this copy with the original plat of KROMDYKS ADDITION TO THE CITY OF KALAMAZOO and that it is an exact copy thereof and the whole of such original map or plat.

H.A. Holcomb Register of Deeds
Dan J. Albertson Surveyor

CERTIFICATE.

State of Mich.
County of Kalamazoo. } ss.

We H.A. Holcomb Register of Deeds and Dan J. Albertson Surveyor hereby certify that we have each carefully compared the annexed copy with the plat of KROMDYKS ADDITION TO THE CITY OF KALAMAZOO now of record in the office of said Register of Deeds and that it is a true transcript therefrom and the whole of such record

H.A. Holcomb Register of Deeds
Dan J. Albertson Surveyor

CamScanner - www.fastio.com