

PLAT OF HIGHLAND PARK OF KALAMAZOO COUNTY, MICHIGAN.

S. E. 1 Sec. 12, T. 1 S., R. 10 W.

RECEIVED AND FILED

IN AUDITOR GENERAL'S OFFICE


August 2, 1892

A. A. Ballew

Deputy Auditor General.

Michigan.

SCALE OF FEET

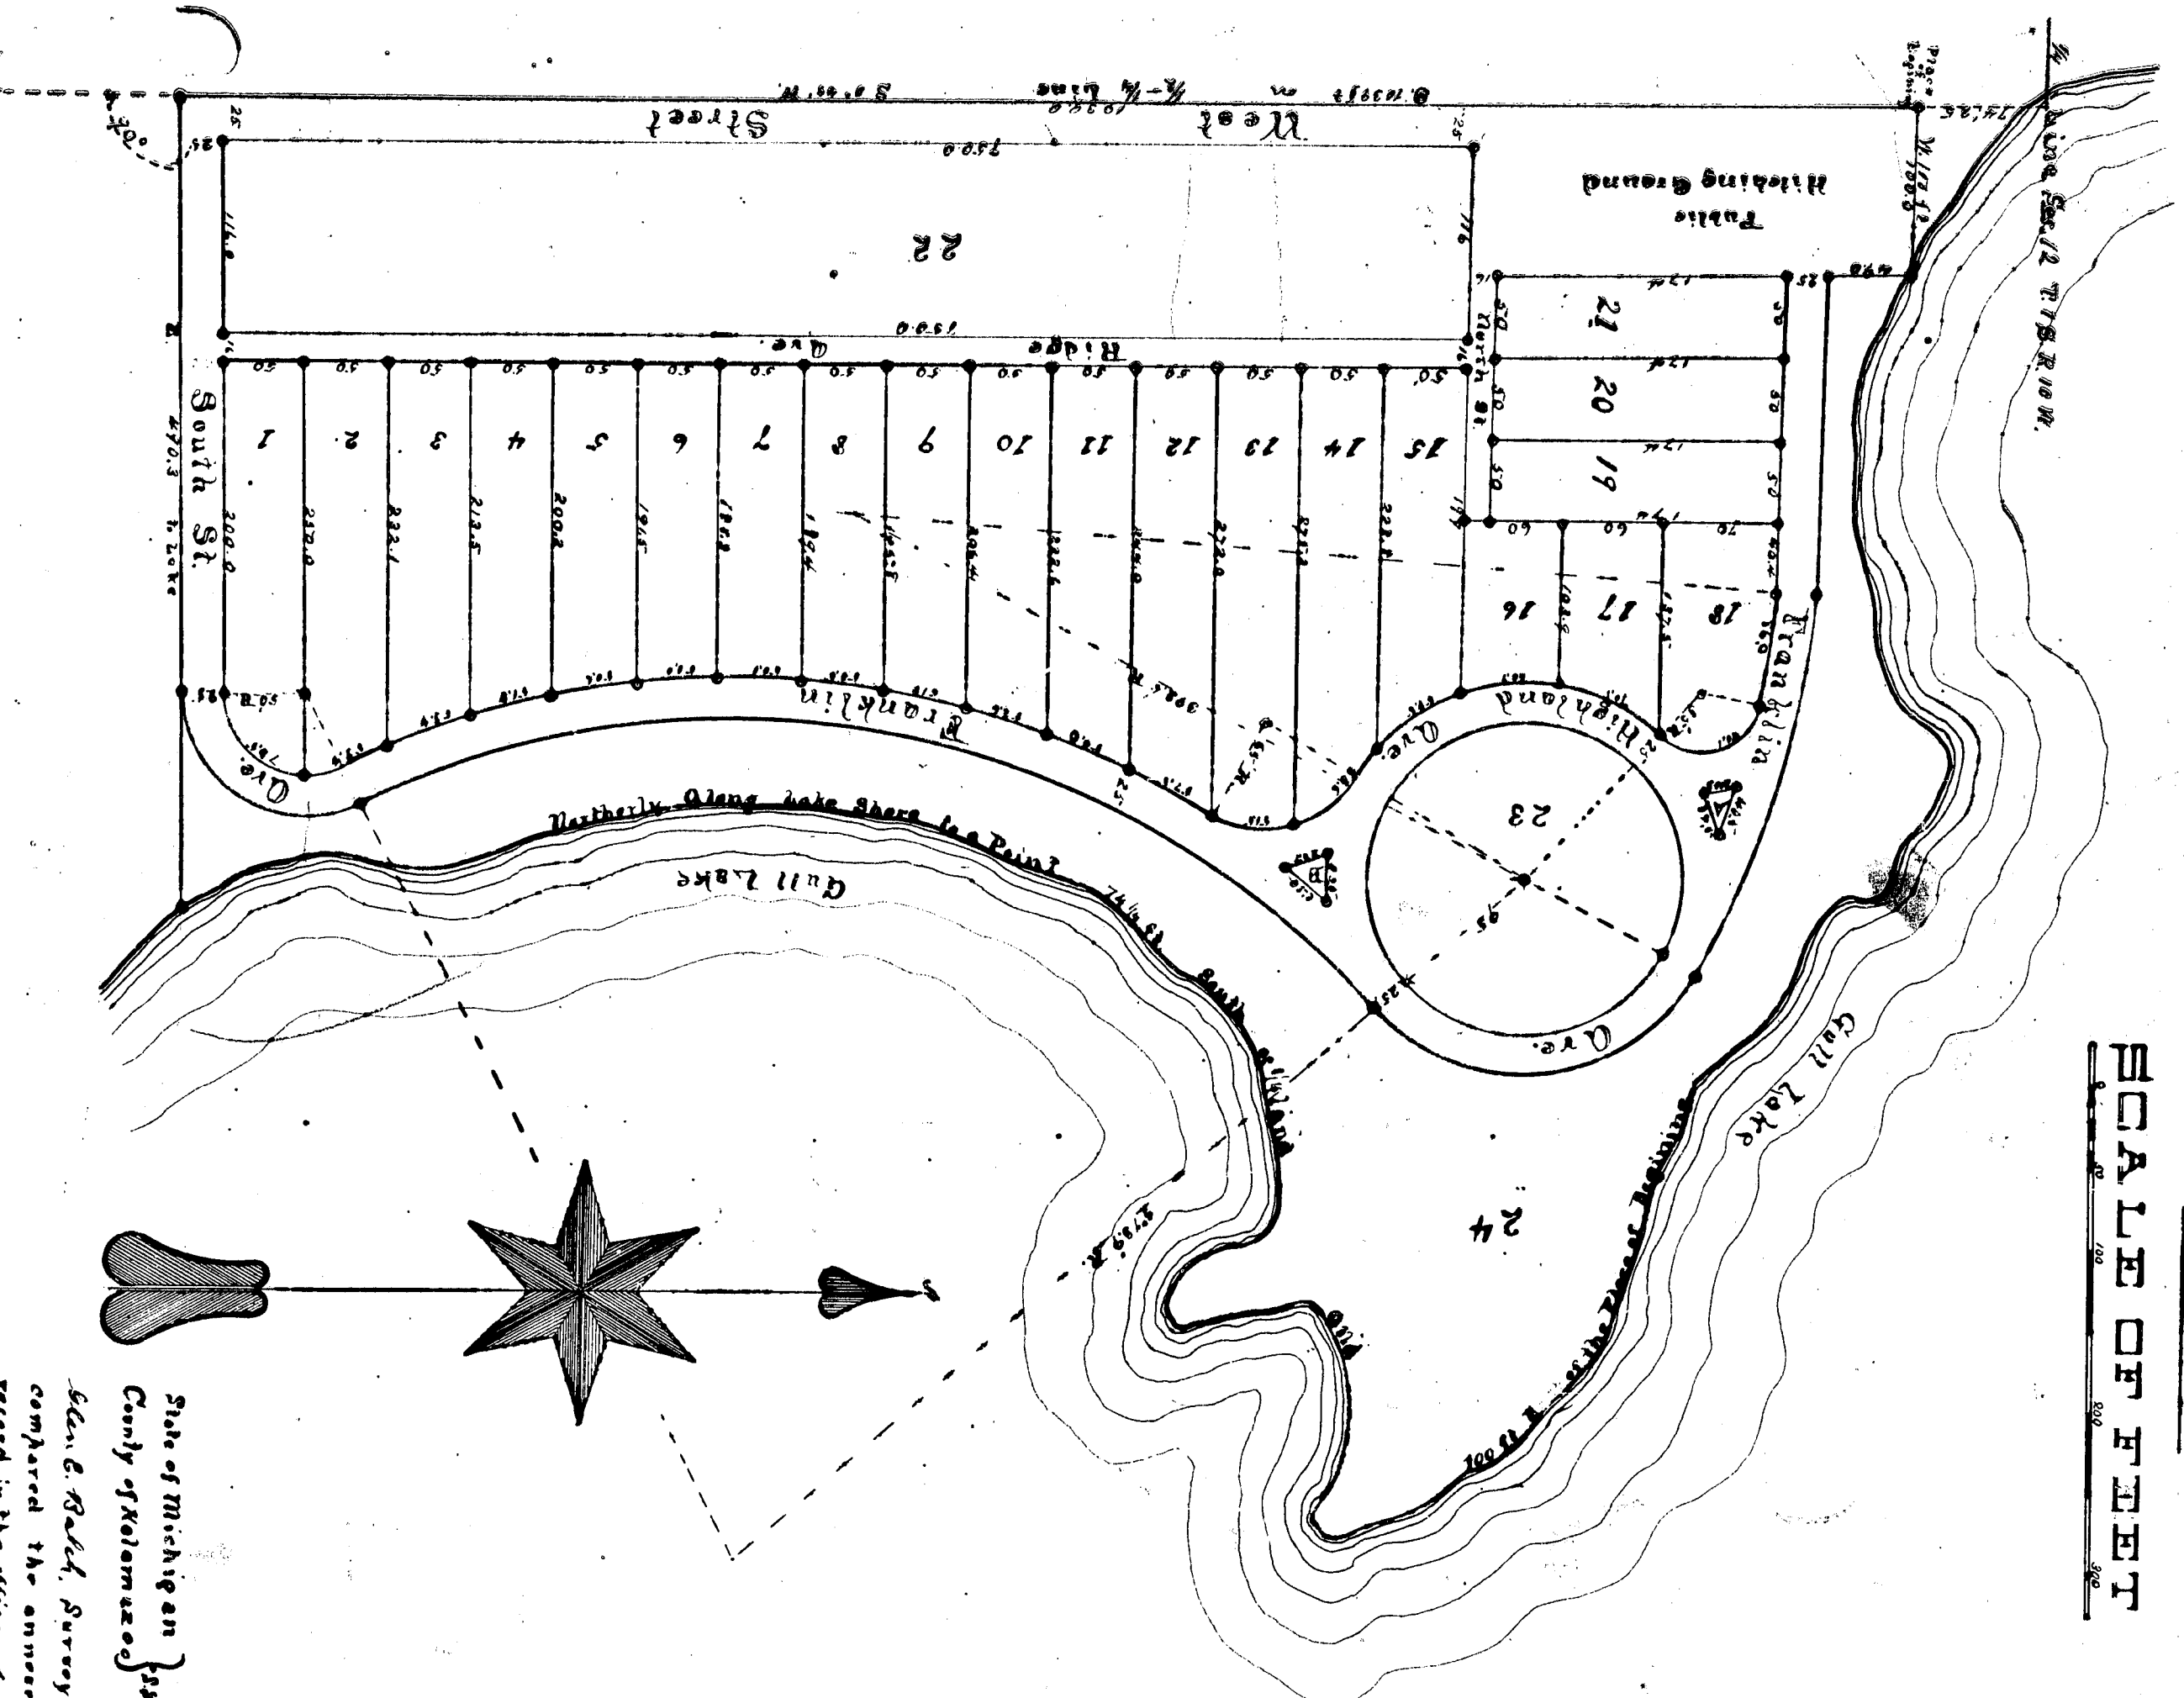

Description of Land.

Commencing at a point that is seventy-four and one-fourth feet (74 1/4) south of the northwest corner of the east fractional half of the southeast quarter of section number twelve (12), town 1 south, range 10 west, Kalamazoo County, State of Michigan, thence south along the west line of the east half of the southeast quarter of said section twelve, for a distance of one thousand and thirty-nine feet (1039), thence east for a distance of four hundred and ninety and three-tenths feet (490 3/10) to the shore of Gull Lake, thence northerly along the shore of Gull Lake to a point that is seventy-four and one-quarter feet (74 1/4) south of the north line of the said east half of the southeast quarter of section twelve and one hundred feet (100) east of the place of beginning, thence west one hundred feet (100) to the place of beginning, containing about twelve and one-half acres of land.

SURVEYOR'S CERTIFICATE.

I hereby certify that the plat hereon delineated is a correct one and that permanent monuments, consisting of iron stakes, have been planted at the points marked "Q" as thereon shown, at all corners of lots, and at the beginning and end of all curves, and at all other points where necessary, to be maintained, preserved, and duly

Allen E. Ballew
Surveyor

DEDICATION.

Know all men by these presents, that Thomas J. Miller as owner has caused the land embraced in the annexed plat to be surveyed, laid out and platted, to be known as Highland Park and that the streets and alleys as shown on said plat are hereby dedicated to the public.

Thomas J. Miller
Hollis J. Miller
Surveyor

STATE OF MICHIGAN,
COUNTY OF KALAMAZOO.

On this 17th day of December, 1892,
before me, a notary public in and for said county, personally appeared Thomas J. Miller and Hattie L. Miller, his wife, known to me to be the persons who executed the above dedication and acknowledged the same to be their free act and deed.

Allen E. Ballew
Notary Public.

Examined and approved this 15th day of January, 1893.

H. R. Pratt
Notary General.

STATE OF MICHIGAN,
COUNTY OF KALAMAZOO.

Received for record this 23rd day of January, 1893,
and recorded in book 55 of plat on page 12, at 11:25 a.m.

A. A. Ballew
Register of Deeds.

STATE OF MICHIGAN,
COUNTY OF KALAMAZOO.

Allen E. Ballew
Surveyor, hereby certify that we have each carefully compared the annexed copy with the plat of Highland Park, now on record in the office of said Register of Deeds, and that it is a true and correct copy thereof, and of the whole of said plat.

Allen E. Ballew
Register of Deeds.

STATE OF MICHIGAN,
COUNTY OF KALAMAZOO.

Received for record this 23rd day of January, 1893,
and recorded in book 55 of plat on page 12, at 11:25 a.m.

A. A. Ballew
Register of Deeds.


PLAT OF HIGHLAND PARK KALAMAZOO COUNTY, Michigan.

S. E. 1 Sec. 12, T. 1 S., R. 10 W.

KALAMAZOO COUNTY,

Michigan.

SCALE OF FEET

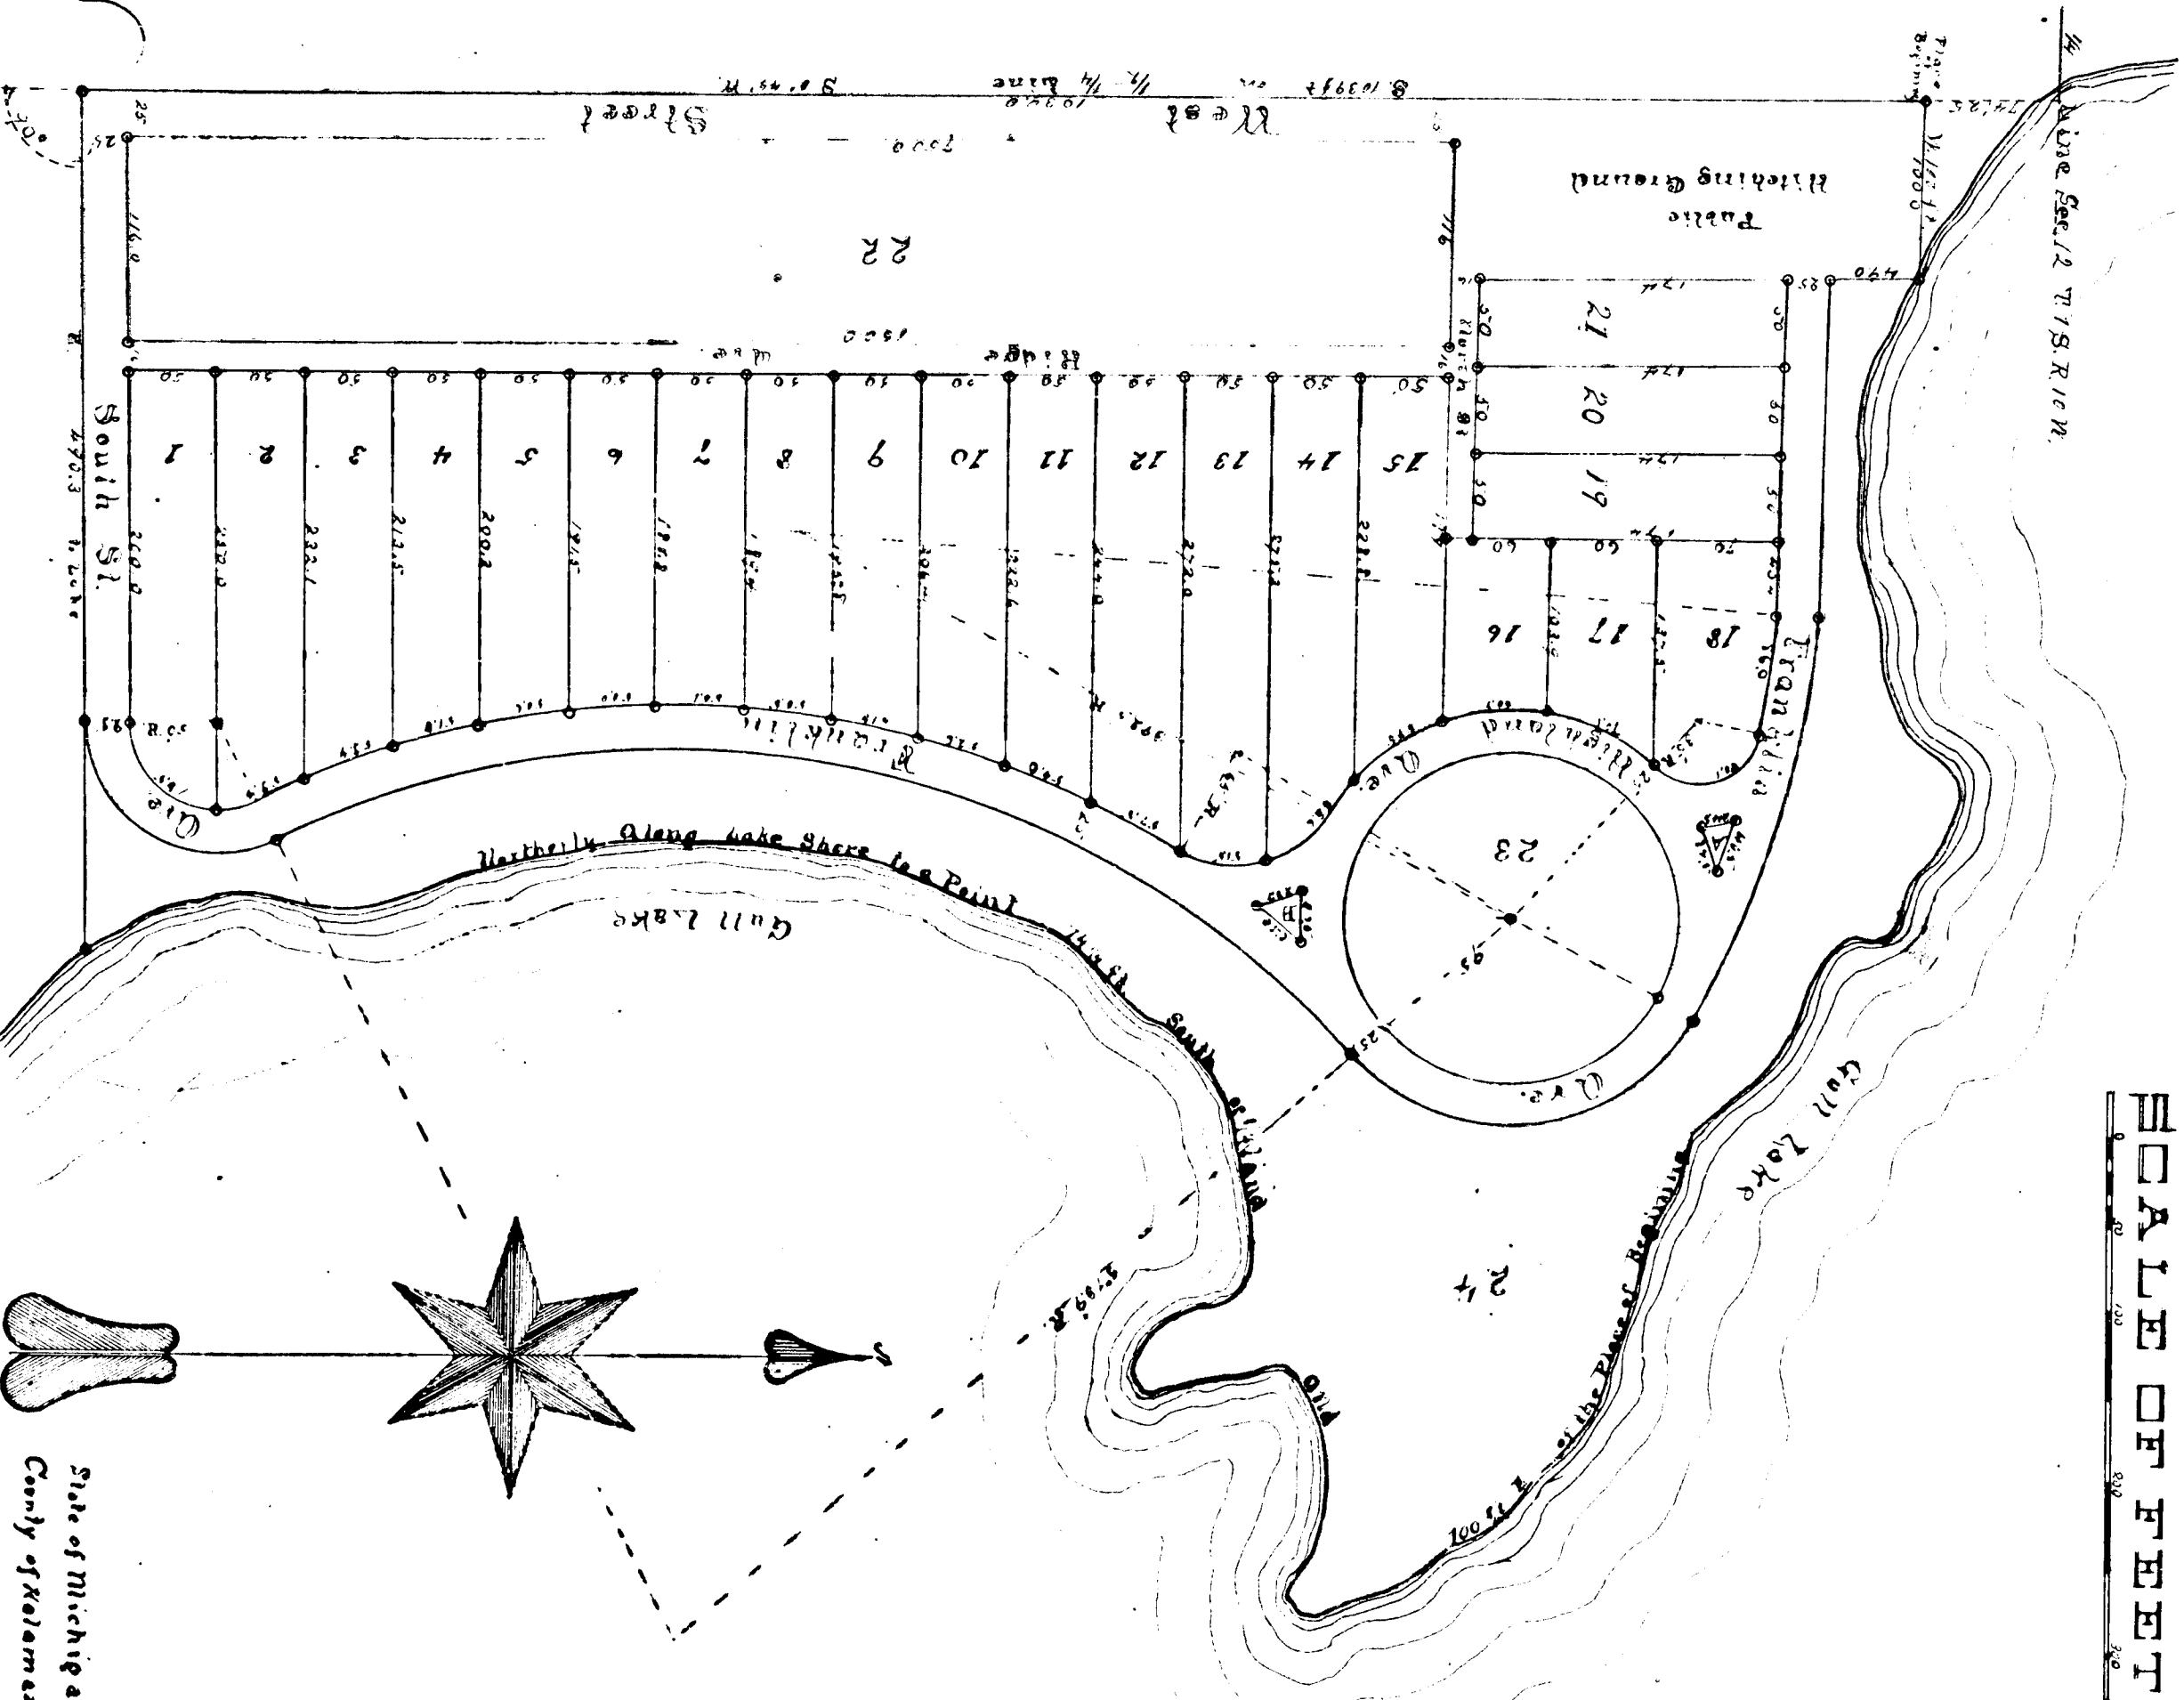

Description of land.

Commencing at a point that is seventy-four and one-fourth feet ($74\frac{1}{4}$) south of the northwest corner of the east fractional half of the southeast quarter of section number twelve (12), town 1 south, range 10 west, Kalamazoo County, State of Michigan, thence south along the west line of the east half of the southeast quarter of said section twelve, for a distance of one thousand and thirty-nine feet (1039), thence east for a distance of four hundred and ninety and three-tenth feet ($490\frac{3}{10}$) to the shore of Gull Lake, thence northerly along the shore of Gull Lake to a point that is seventy-four and one-quarter feet ($74\frac{1}{4}$) south of the north line of the said east half of the southeast quarter of section twelve and one hundred feet (100) east of the place of beginning, thence west one hundred feet (100) to the place of beginning, containing about twelve and one-half acres of land.

SURVEYORS CERTIFICATE.

I hereby certify that the plat hereon delineated is a correct one and that permanent monuments, consisting of iron stakes, have been planted at the points marked "O" as thereon shown, at all corners of lots and at the beginning and end of all curves, and that the survey was made in accordance with the laws of the State of Michigan.

John E. Bate
Surveyor

DEDICATION.

Know all men by these presents, that Thomas J. Miller as owner has caused the land embraced in the annexed plat to be surveyed, laid out and platted, to be known as HIGHLAND PARK and that the streets and alleys as shown on said plat are hereby dedicated to the public.

Thomas J. Miller
Owner

John E. Bate
Surveyor

State of Michigan } ss.
County of Kalamazoo }

John E. Bate
Surveyor, hereby certify that we have each carefully compared the annexed copy with the plat of Highland Park shown thereon, and of the whole of such record.

STATE OF MICHIGAN, } ss.
COUNTY OF KALAMAZOO }

John E. Bate
Surveyor, hereby certify that we have each compared this copy with the original plat of Highland Park and that it is a true copy thereof, and of the whole of said plat.

STATE OF MICHIGAN, } ss.
COUNTY OF KALAMAZOO }

John E. Bate
Surveyor, hereby certify that we have each compared this copy with the original plat of Highland Park and that it is a true copy thereof, and of the whole of said plat.

STATE OF MICHIGAN, } ss.
COUNTY OF KALAMAZOO }

On this *27th* day of *December*, 189*7*, before me, a notary public in and for said county, personally appeared Thomas J. Miller and Hattie L. Miller, his wife, known to me to be the persons who executed the above dedication and acknowledged the same to be their free act and deed.

John E. Bate
Notary Public

Examined and approved this *15th* day of *January*, 189*7*.

H. R. Pratt
Auditor General