3598 Auditor General

13131

3598

# Plat of

# Chas. B. Hays' Addition

## to the City of Kalamazoo, Michigan.

RECEIVED AND FILED
IN AUDITOR GENERAL'S OFFICE
March 1 189 2
H. H. Pratt
Deputy Auditor General.

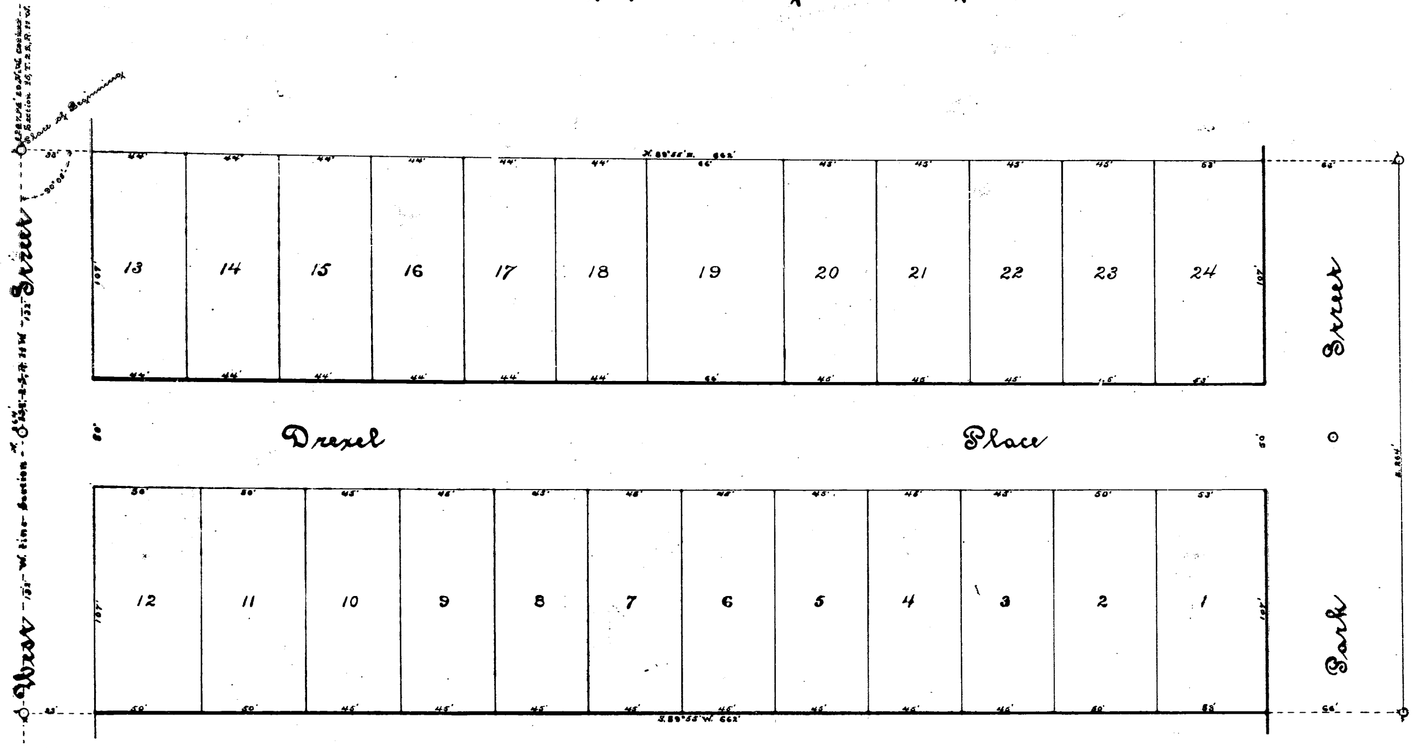


### Description of Land Platted.

Part of the northwest quarter of section 15, T. 2 S., R. 11 W. bounded as follows, viz:

Beginning at a point on the west line of section 15, T. 2 S., R. 11 W. 1267.75 feet south of the northwest corner of said section (said point being 46 rods north of the north line of North Street), and running thence east 662 feet to the east line of Park Street, thence south along the east line of Park Street 264 feet, thence west 662 feet to the west line of section 15, thence north along the said section line 264 feet to the place of beginning.

I hereby certify that the plat hereon delineated is a correct one and that permanent monuments consisting of iron have been planted at points marked thus: o as shown thereon at all angles in the boundaries of the land platted, and at all intersections of streets.

Geo. S. Pierson
Surveyor.

Know all Men by these Presents, That we August B. Scheid as proprietor, and Minnie E. Scheid his wife, have caused the land embraced in the annexed plat to be surveyed, laid out and platted to be known as Chas. B. Hays' Addition to the City of Kalamazoo, Mich., and that the streets as shown on said plat are hereby dedicated to the use of the public.

Signed and Sealed in presence of
A. P. Scheid
Jas. H. Himmane

August B. Scheid. [L.S.]
Minnie E. Scheid. [L.S.]

State of Michigan, } ss.
County of Kalamazoo, }

On this 13th day of February 1892, before me a Notary Public in and for said county personally came the above named August B. Scheid and Minnie E. Scheid his wife, known to me to be the persons who executed the above dedication and acknowledged the same to be their free act and deed.

Jas. H. Himmane,
Notary Public
Kalamazoo Co., Mich.

Examined and Approved, February 26, 1892.

H. H. Pratt,
Deputy Auditor General.

State of Michigan, } ss.
County of Kalamazoo, }

We Albert A. Holcomb, Register of Deeds, and Geo. S. Pierson, Surveyor, hereby certify that we have each carefully compared this copy with the original plat of Chas. B. Hays' Addition to the City of Kalamazoo, Michigan, and that it is an exact copy thereof and of the whole of such original map or plat.

Albert A. Holcomb Register of Deeds.
Geo. S. Pierson Surveyor.

Received for record this 1st day of March, 1892 at 4:15 o'clock P. M. and recorded in Book of Plats No. 5 on page 18.

Albert A. Holcomb Register of Deeds.

State of Michigan, } ss.
County of Kalamazoo, }

We Albert A. Holcomb, Register of Deeds, and Geo. S. Pierson, Surveyor, hereby certify that we have each carefully compared the annexed copy with the plat of Chas. B. Hays' Addition to the City of Kalamazoo, Michigan, now of record in the office of said Register of Deeds, and that it is a true transcript therefrom and of the whole of such record.

Albert A. Holcomb Register of Deeds.
Geo. S. Pierson Surveyor.

3598

13131

3598

# Plat of

# Chas. B. Hays' Addition

## to the City of Kalamazoo, Michigan.

RECEIVED AND FILED
IN AUDITOR GENERAL'S OFFICE
March 1 1892
H. B. Pratt
Deputy Auditor General.

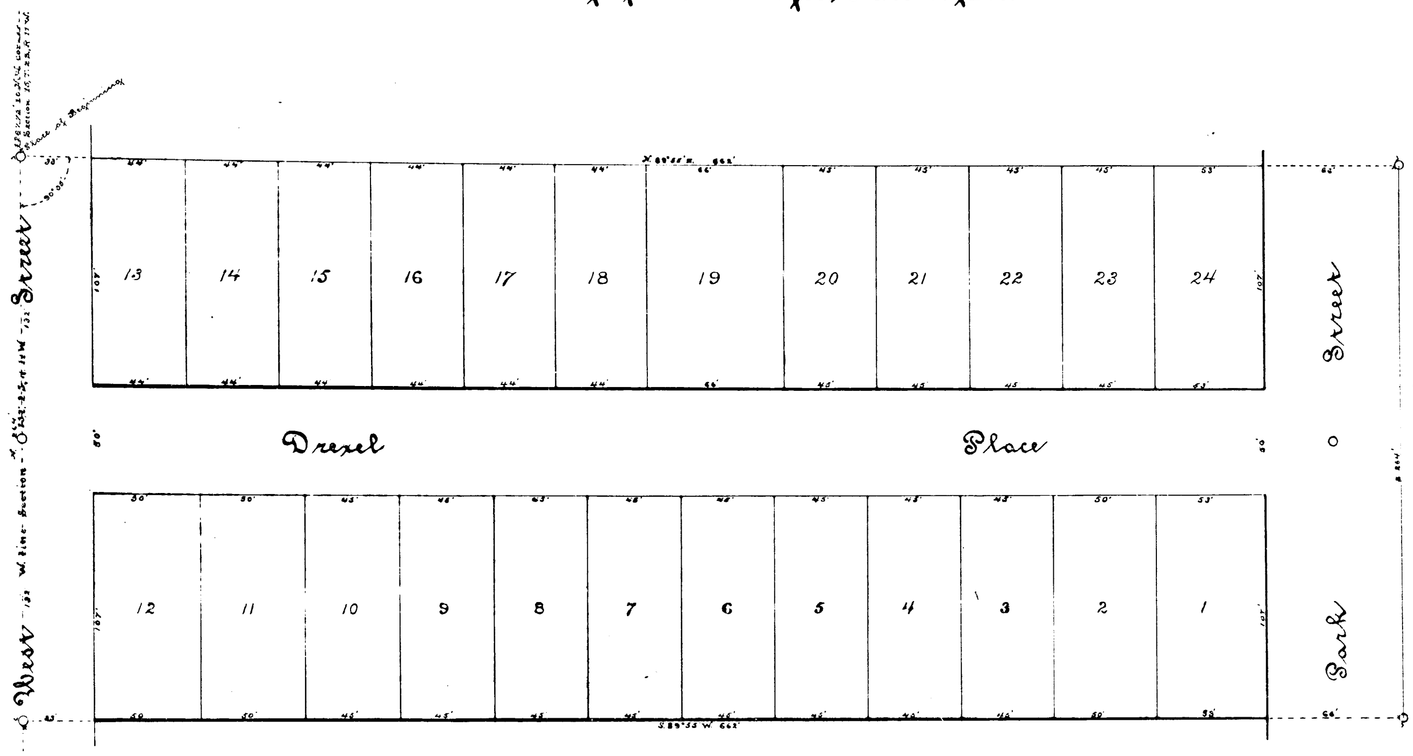


### Description of Land Platted.

Part of the northwest quarter of section 15, T. 2 S, R. 11 W. bounded as follows, viz:

Beginning at a point on the west line of section 15, T. 2 S., R. 11 W. 1267.75 feet south of the northwest corner of said section (said point being 46 rods north of the north line of North Street), and running thence east 662 feet to the east line of Park Street, thence south along the east line of Park Street 264 feet, thence west 662 feet to the west line of section 15, thence north along the said section line 264 feet to the place of beginning.

I hereby certify that the plat hereon delineated is a correct one and that permanent monuments consisting of iron have been planted at points marked thus: ○ as shown thereon at all angles in the boundaries of the land platted, and at all intersections of streets.

Geo. S. Pierson
Surveyor.

Know all Men by these Presents: That we August B. Scheid as proprietor, and Minnie E. Scheid his wife, have caused the land embraced in the annexed plat to be surveyed, laid out and platted to be known as **Chas. B. Hays' Addition** to the City of Kalamazoo, Mich., and that the streets as shown on said plat are hereby dedicated to the use of the public.

Signed and Sealed in presence of
A. P. Scheid
Jas. H. Kinnane

August B. Scheid. [L.S.]
Minnie E. Scheid. [L.S.]

State of Michigan, County of Kalamazoo } ss. On this 13th day of February 1892, before me a Notary Public in and for said county personally came the above named August B. Scheid and Minnie E. Scheid his wife, known to me to be the persons who executed the above dedication and acknowledged the same to be their free act and deed.

Jas. H. Kinnane,
Notary Public
Kalamazoo Co., Mich.

Examined and Approved, February 26, 1892.

H. B. Pratt,
Deputy Auditor General.

State of Michigan, County of Kalamazoo } ss. We Albert A. Holcomb, Register of Deeds, and Geo. S. Pierson Surveyor, hereby certify that we have each carefully compared this copy with the original plat of Chas. B. Hays' Addition to the City of Kalamazoo, Michigan, and that it is an exact copy thereof and of the whole of such original map or plat.

Albert A. Holcomb Register of Deeds.
Geo. S. Pierson Surveyor.

Received for record this 1st day of March, 1892 at 4:15 o'clock P. M. and recorded in Book of Plats No. 5 on page 18.

Albert A. Holcomb Register of Deeds.

State of Michigan, County of Kalamazoo } ss. We Albert A. Holcomb, Register of Deeds, and Geo. S. Pierson, Surveyor, hereby certify that we have each carefully compared the annexed copy with the plat of Chas. B. Hays' Addition to the City of Kalamazoo, Michigan, now of record in the office of said Register of Deeds, and that it is a true transcript therefrom and of the whole of such record.

Albert A. Holcomb Register of Deeds.
Geo. S. Pierson Surveyor.