

November 29 1892

H. H. Galt
Deputy Auditor GeneralPLAT OF
HAZARD'S

SUBDIVISION, SECT 10N 14

Description.
The land embraced in the annexed plat of Hazard's subdivision of Section 14, Talamazoo, is defined by boundary lines as follows to wit: Commencing on the section line 401's ch. east of the quarter post between sections 11-14 T28S, R11W, ch. thence S. 89° 39' E. on section line 1609 S. 52° 50' 08" E. thence S. 71° 14' 15.33" ch. thence S. 52° 50' 08" E. thence S. 52° 19' 00" E. 446 ch. thence north 2770 ch. to place of commencement.

Dedication.

Know all men by these presents, that we E. L. Hazard and proprietor, and Sarah E. Hazard wife have caused the land embraced in the annexed plat to be surveyed, laid out and platted to be known as Hazard's subdivision of Section 14, Talamazoo and the streets and alleys as shown on said plat are hereby dedicated to the use of the public.

Signed and sealed in presence of
E. L. Hazard
Sarah E. Hazard

Acknowledgment.

State of Michigan,
County of Talamazoo.

On this 18 day of October 1892 before me, a Notary Public in and for said county personally came the above named E. L. Hazard proprietor, and Sarah E. Hazard his wife known to me to be the persons who executed the above dedication and acknowledged the same to be their free act and deed.

John Albertson,
Notary Public Talamazoo Co Mich.

Surveyor's Certificate.

I hereby certify that the plat hereon delineated is a correct one and that permanent monuments consisting of iron bars 1 x 2 have been planted at points marked thus O as thereon shown at all angles in boundaries of land platted and at all intersections of streets or streets and alleys.
E. L. Albertson,
Surveyor.

Certificate of Comparison.

State of Michigan,
County of Talamazoo.

The E. L. Hazard Surveyor hereby certifies that we have each carefully compared this copy with the original plat of Hazard's subdivision of Section 14, Talamazoo and that it is an exact copy thereof and the whole of such original map or plat.


Paul J. Albertson
Register of Deeds

State of Michigan,
County of Talamazoo.

The E. L. Hazard Register of Deeds and Paul J. Albertson Surveyor hereby certify that we have each carefully compared the annexed copy with the plat of Hazard's subdivision of Section 14, Talamazoo now of record in the office of said Register of Deeds and that it is a true transcript thereof from and the original record.

Paul J. Albertson
Register of Deeds

Talamazoo.
T. 2 S. R. 11 W.
Surveyed and Platted by David Albertson.

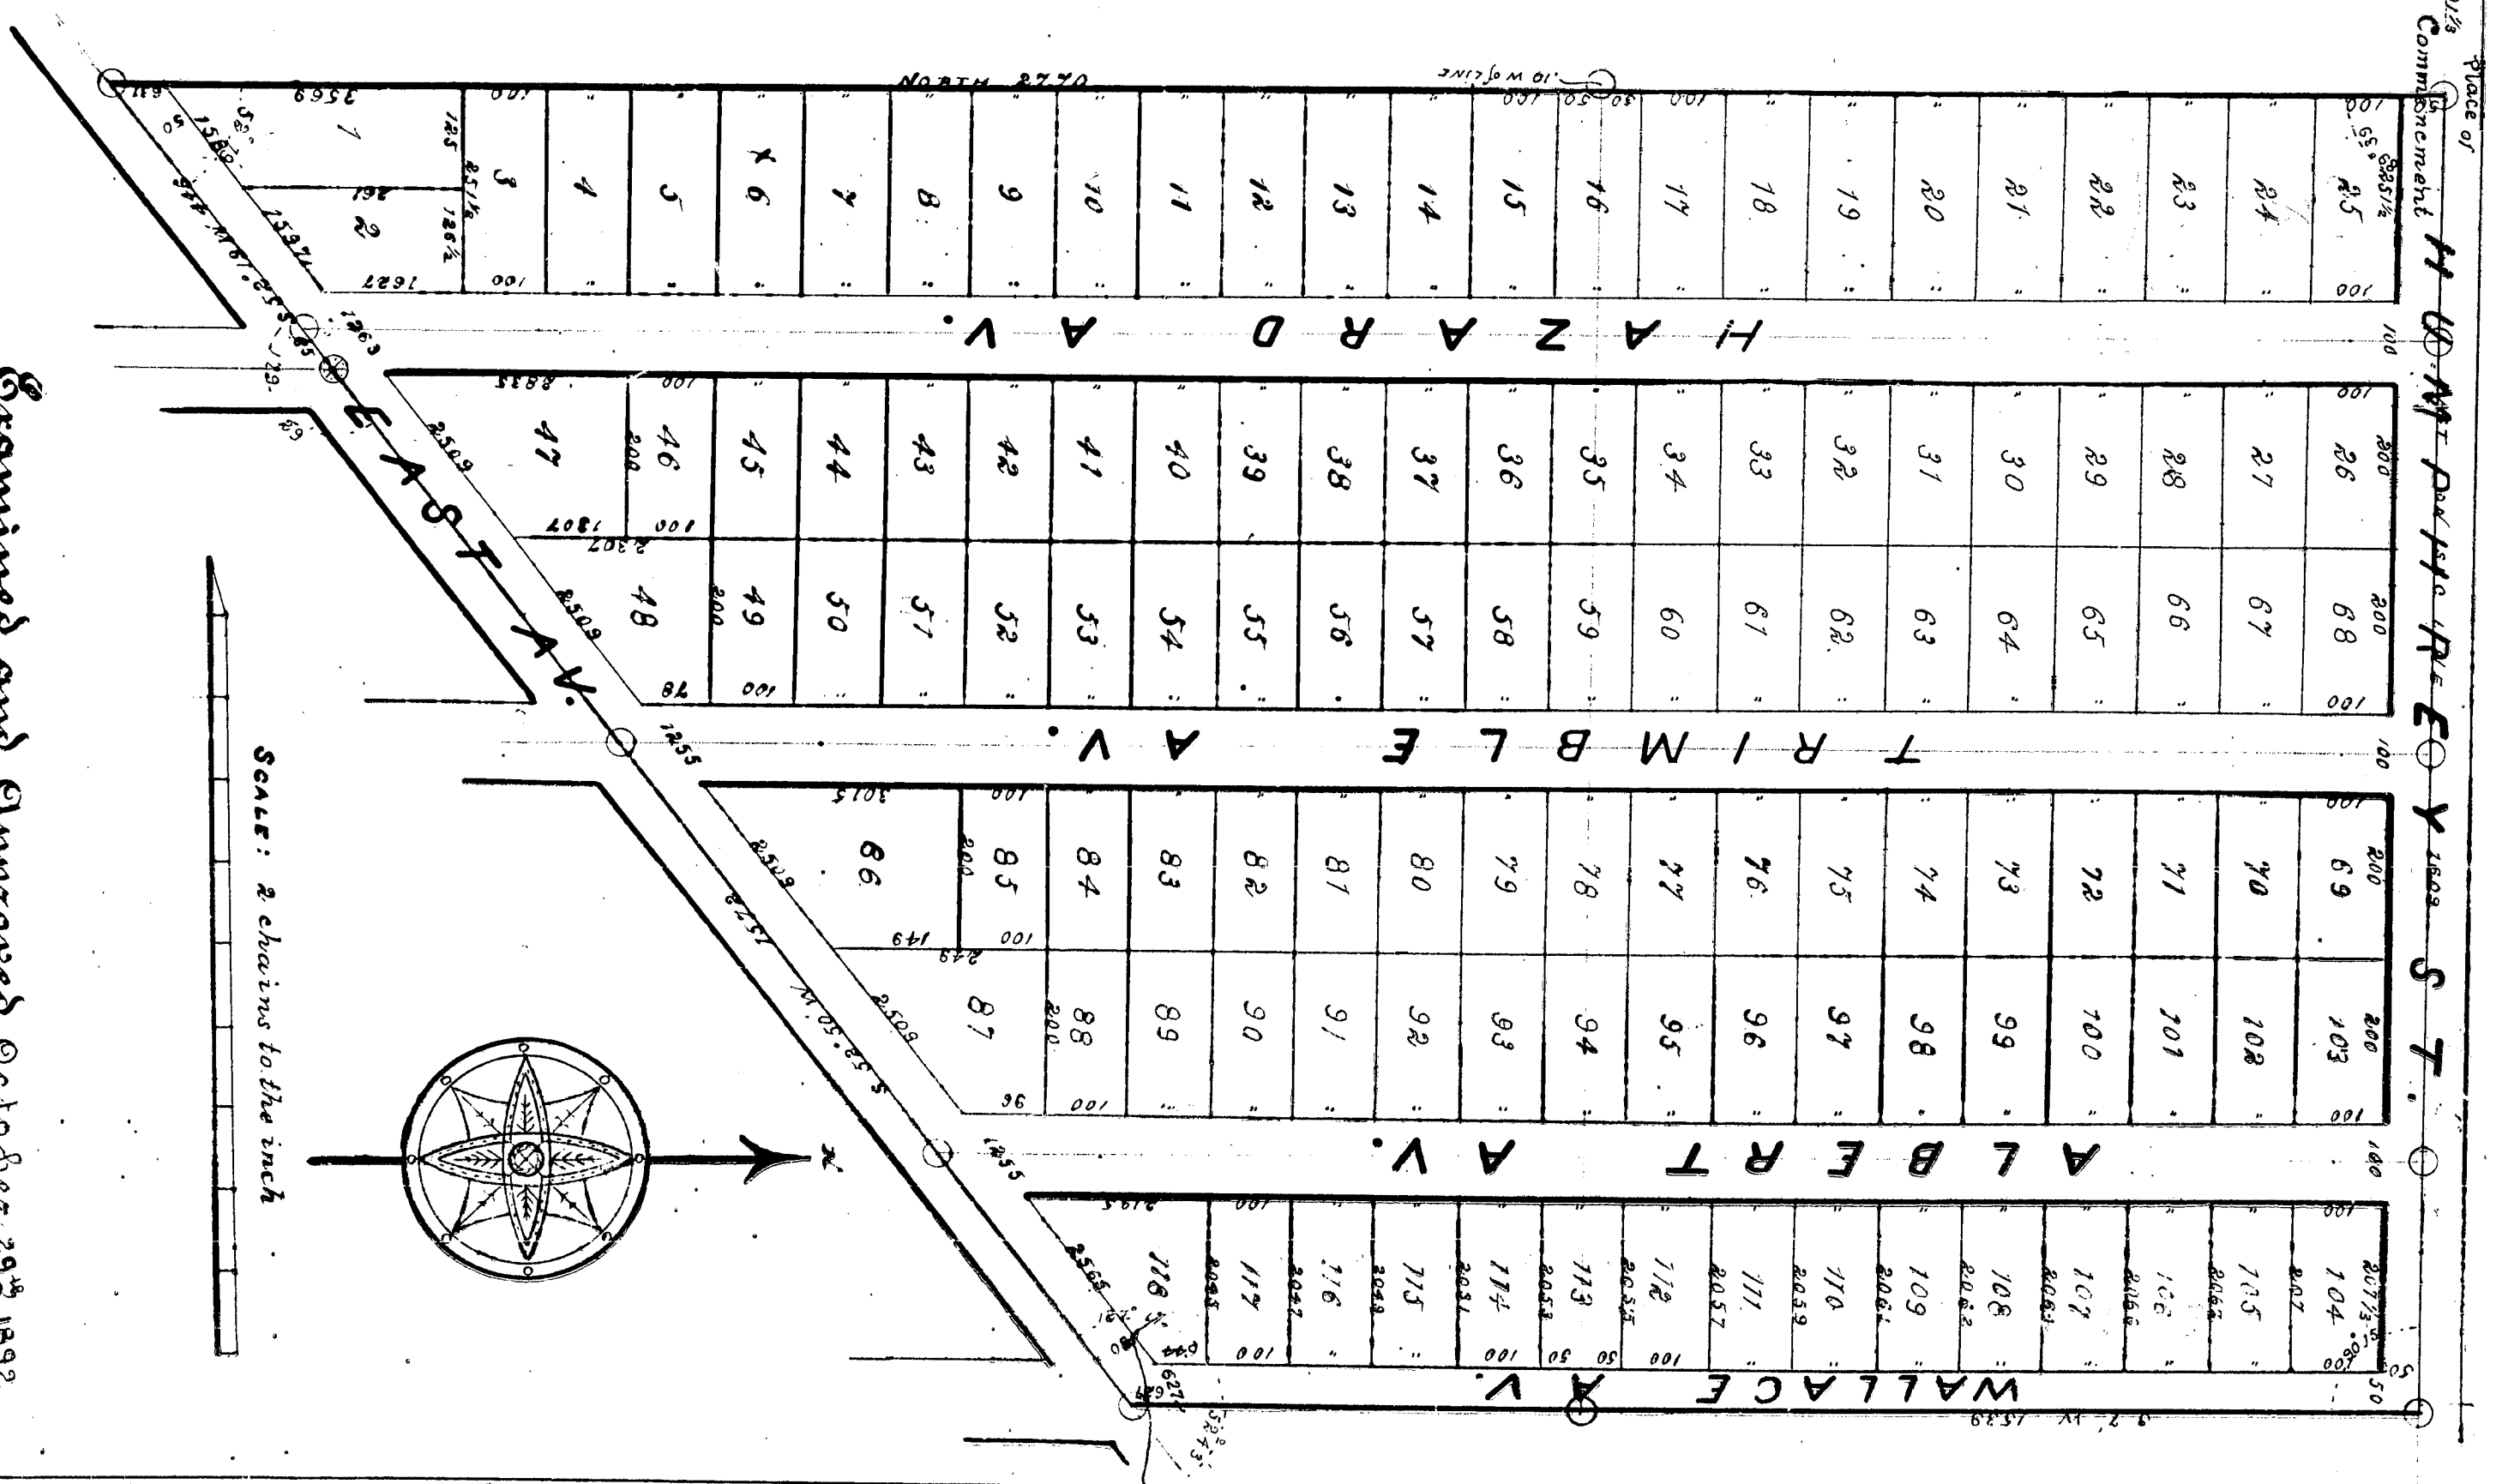

Examined and Approved October 29th 1892.

J. P. Pratt
Deputy Auditor General.

Received for Record at 2:00 o'clock PM this 22 day of Nov 1892, and Recorded in Book 5 of Plats page 21

E. L. Hazard
Register of Deeds

GENERAL'S OFFICE

A. C. Bratt
Deputy Justice of the Peace

A. C. Bratt
Deputy Justice of the Peace

HAZARD'S

SUBDIVISION SECTION 10N.14

Description.
The land embraced in the annexed plat of Hazards subdivision of section 14, Talamasca is defined by boundary lines as follows to-wit: commencing on the section line A13 ch. east of the quarter post between sections 11-14 T8S. R11W. Thence S89°39' E. on section line 1609 ch. Thence S. 7° 14'. 15.33 ch. Thence S. 52° 50' 08". 16.72 ch. Thence S. 52° 19' 08". 4.16 ch. Thence north, 27.70 ch. to place of commencement.

Dedication.

There are many for those
 presence that we el. el. Haz-
 ard properties and safety. It
 his wife have caused the
 land situated in the ar-
 rived that to the survey, it
 said out and related to the known
 it Hazards subdivision of Section
 it Matanzas and the streets and
 others as shown on said plat are
 hereby dedicated to the use of the
 public.

Q: Post
 Sec'd 174
 E EAST
 T25R11W

signed and dated in presence of
 Hann. Albertson } A. A. Tazard
 John Albertson } Sarah & Tazard

Aktionen Bedquart.

state of Michigan,
country of Malabarize }
of Del. for twelve mo. a Notary Public
in and for said county - personal
service the above named Charles
proprietor, and George W. W. W.
known to me to be the persons
who executed the above declaration
and acknowledged the same to be
their free act and deed.

John Albertson.
Motary Public Statuazo Co Mo wh.

Survivors Certificate.

I hereby certify that the plat herein delineated is a correct one and that permanent monuments consisting of iron bars 1 1/2" square were planted at knits marked thus O as thereon shown at all angles in boundaries of land plotted and at all intersection of streets and others.

(Seal of City of St. Louis)

Certificate of Comparison.

State of Michigan
County of Macquinnas } ss.
We Eliel Holcomb
Minister of Gods and Law in Elberton
hereby certify that we
have each carefully compared this
copy with the original plat of
Macquinnas Division of Section 14
Macquinnas and that it is an
exact copy thereof and the whole
of said original may be that
of A. Johnson
Minister of Gods
Register of Gods

2. *London* *Germany*
 Certificate of *Germany*
 Certificate of *Germany*

State of Michigan,
County of Macquinnas=00 } ss.

The Elgin State and
Register of Deeds and Dan J. Elbertson
have each carefully compared the
manuscript with the plat of
Hatchers Subdivision of Section 18
Tatamiaso, where a record in the
office of said Register of Deeds and
that it is a true transcript of the
return and the whole of such record.

John F. Hutchinson
V. Belmont Trustees & Agents
Superior

T. 2 S. R. 11 W.
 Surveyed and laid out by Daniel Libberts, Jr.

Plat of H U M P H R E Y S T. 1/2 Sec. 26, 27, 28, 29, 30, 31, 32, 33, 34, 35, 36, T. 1 N., R. 1 E., S. 1/2, 1/4, 1/8, 1/16, 1/32, 1/64, 1/128, 1/256, 1/512, 1/1024, 1/2048, 1/4096, 1/8192, 1/16384, 1/32768, 1/65536, 1/131072, 1/262144, 1/524288, 1/1048576, 1/2097152, 1/4194304, 1/8388608, 1/16777216, 1/33554432, 1/67108864, 1/134217728, 1/268435456, 1/536870912, 1/1073741824, 1/2147483648, 1/4294967296, 1/8589934592, 1/17179869184, 1/34359738368, 1/68719476736, 1/137438953472, 1/274877907536, 1/549755815072, 1/1099511630144, 1/2199023260288, 1/4398046520576, 1/8796093041152, 1/17592186082304, 1/35184372164608, 1/70368744329216, 1/140737488658432, 1/281474977316864, 1/562949954633728, 1/1125899909267456, 1/2251799818534912, 1/4503599637069824, 1/9007199274139648, 1/18014398548279296, 1/36028797096558592, 1/72057594193117184, 1/144115188386234368, 1/288230376772468736, 1/576460753544937472, 1/1152921507089874944, 1/2305843014179749888, 1/4611686028359499776, 1/9223372056718999552, 1/18446744113437999104, 1/36893488226875998208, 1/73786976453751996416, 1/147573952907503992832, 1/295147905815007985664, 1/590295811630015971328, 1/1180591623260031942656, 1/2361183246520063885312, 1/4722366493040127770624, 1/9444732986080255541248, 1/18889465972160511082496, 1/37778931944321022164992, 1/75557863888642044329984, 1/151115727777284088659968, 1/302231455554568177319936, 1/604462911109136354639872, 1/1208925822218272709279744, 1/2417851644436545418559488, 1/4835703288873090837118976, 1/9671406577746181674237952, 1/19342813155492363348475904, 1/38685626310984726696951808, 1/77371252621969453393903616, 1/154742505243938906787807232, 1/309485010487877813575614464, 1/618970020975755627151228928, 1/1237940041951511254302457856, 1/2475880083903022508604915712, 1/4951760167806045017209831424, 1/9903520335612090034419662848, 1/19807040671224180068839325792, 1/39614081342448360137678651584, 1/79228162684896720275357303168, 1/158456325369793440550714606336, 1/316912650739586881101429212672, 1/633825301479173762202858425344, 1/1267650602958347524405716850688, 1/2535301205916695048811433701376, 1/5070602411833390097622867402752, 1/10141204823666780195245734805504, 1/20282409647333560390491469611008, 1/40564819294667120780982939222016, 1/81129638589334241561965878444032, 1/162259277178668483123931756888064, 1/324518554357336966247863513776128, 1/649037108714673932495727027552256, 1/1298074217429347864991454055104512, 1/2596148434858695729982908110209024, 1/5192296869717391459965816220418048, 1/10384593739434782919931632440836096, 1/20769187478869565839863264881672192, 1/41538374957739131679726529763344384, 1/83076749915478263359453059526688768, 1/166153499830956526718906119053377536, 1/332306999661913053437812238106755072, 1/664613999323826106875624476213510144, 1/1329227998647652213751248952427020288, 1/2658455997295304427502497904854040576, 1/5316911994590608855004995809708081152, 1/10633823989181217710009991619416162304, 1/21267647978362435420019983238832324608, 1/42535295956724870840039966477664649216, 1/85070591913449741680079932955329298432, 1/170141183826899483360159865910658596864, 1/340282367653798966720319731821317193728, 1/680564735307597933440639463642634387456, 1/1361129470615195866881278927285268774912, 1/2722258941230391733762557854570537549824, 1/5444517882460783467525115709141075099648, 1/10889035764921566935050231418282150199296, 1/21778071529843133870100462836564300398592, 1/43556143059686267740200925673128600797184, 1/87112286119372535480401851346257201594368, 1/174224572238745070960803702692514403188736, 1/348449144477490141921607405385028806377472, 1/696898288954980283843214810770057612754944, 1/1393796577909960567686429621540115225509888, 1/2787593155819921135372859243080230451019776, 1/5575186311639842270745718486160460902039552, 1/11150372623279684541491436972320921804079104, 1/22300745246559369082982873944641843608158208, 1/44601490493118738165965747889283687216316416, 1/89202980986237476331931495778567374432632832, 1/178

Examined and Elyptized October 29th 1892.

3) H. J. Zwart.
Heilbrunn, Gouda or Gennep.

Received for Record at 22010 for me this 22
day of Nov 1892, and recorded in Book
5 of Deeds page 21

Ev. Ev. "Hofcomb"

Thuisletter op Deed's

LIBER 1112 PAGE 809

J 17 05
13/32

CITY OF KALAMAZOO, MICHIGAN

RESOLUTION NO. _____

A RESOLUTION VACATING A PORTION OF WALLACE AVENUE

WHEREAS, it appears necessary and desirable to vacate a portion of Wallace Avenue, namely:

All that part of Wallace Avenue in Hazard Addition to the City of Kalamazoo, lying between the south line of Humphrey Street and the north line of Lot 113 (now Center Street); a parcel of land 33 feet wide and 594 feet long, more or less, containing 0.43 acres.

WHEREAS, after proper publication of notice and the holding of a hearing, it appears in the best interest in the City of Kalamazoo that said proposal be granted and that the public has and will have no further need, use or desire for the maintenance of said portion of said right-of-way for public purposes, and it is better used by the adjoining owners;

BE IT RESOLVED, that the above-described right-of-way be and the same is hereby vacated and shall henceforth not be considered a part of the public right-of-way;

BE IT FURTHER RESOLVED, that the City Clerk cause a certified copy of this resolution to be recorded in the Office of the Register of Deeds for this County and another certified copy to be sent to the Auditor General of the State of Michigan.

The above resolution was offered by Commissioner Ham and supported by Commissioner Gilman.

AYES, Commissioners: Cayemberg, Gilman, Hamilton, Maze, Walker
Ham, Annen.

NAYS, Commissioners: None

RESOLUTION DECLARED ADOPTED.

CERTIFICATE

I hereby certify that the foregoing is a true and complete copy of a resolution adopted at a regular meeting of the City Commission of the City of Kalamazoo, Kalamazoo County, Michigan, held on the 12th day of January, 1981, the original of which is in the official proceedings of the City Commission.

D. SCHMIDT
241 W. SOUTH ST
KALAMAZOO, MI.

[Signature]
City Clerk