

PLAT OF FAIRBANKS ADDITION TO THE CITY OF KALAMAZOO

TO THE

SOUTH 20 1/2° E

EAST 03°

SOUTH 20 1/2° E

RECEIVED AND FILED
IN AUDITOR GENERAL'S OFFICE

November 29, 1892

Deputy Auditor General.

Description.
The land embraced in the annexed plat of Fairbanks Addition to the City of Kalamazoo is defined by boundary lines as follows to wit: Commencing at a point 3 links east and 201 1/2° S. south of the quarter post between sections 11-14 & 28. thence N. 25° 30' E. 385 ch. thence north 10 1/4° E. thence S. 89° 50' E. 6.44 ch. to place of commencement.

Dedication.

Know all men by these presents that J. Eueline H. Fairbanks proprietor have caused the land embraced in the annexed plat to be surveyed, laid out and platted to be known as "Fairbanks Addition to the City of Kalamazoo" and the streets and alleys as shown on said plat are hereby dedicated to the use of the public.

Signed and sealed in presence of

John J. Albertson.

John Albertson.

Acknowledgment.

State of Michigan, } ss.
County of Kalamazoo, }

On this 18 day of October 1892 before me, a Notary Public in and for said county personally came the above named Eueline H. Fairbanks proprietor to me known to be the person who executed the above dedication who acknowledged the same to be her free act and deed.

John Albertson.

Notary Public for Kalamazoo County, Mich.

Surveyor's Certificate.

I hereby certify that the plat herein delineated is a correct one and that permanent monuments consisting of iron rods 3/4 x 3' have been planted at points marked thereon as thereon shown at all angles in the boundaries of the land platted and at all intersections of streets or streets and alleys.

Paul J. Albertson Surveyor

Examined and Approved October 20 1892.

J. M. Pratt Deputy Auditor General.

Certificate of Comparison.

State of Michigan, } ss.
County of Kalamazoo, }

We O. A. Holcomb Register of Deeds and Paul J. Albertson Surveyor hereby certify that we have each carefully compared this copy with the original plat of Fairbanks Addition to the City of Kalamazoo and that it is an exact copy thereof and the whole of such original maps or plat

O. A. Holcomb Register of Deeds.

Paul J. Albertson Surveyor.

Certificate of Transcript.

State of Michigan, } ss.
County of Kalamazoo, }

We O. A. Holcomb Register of Deeds and Paul J. Albertson Surveyor hereby certify that we have each carefully compared the annexed copy with the plat of Fairbanks Addition to the City of Kalamazoo now of record in the office of said Register of Deeds and that it is a true transcript thereof and the whole of such record.


O. A. Holcomb Register of Deeds.

Paul J. Albertson Surveyor.

Received for Record at 220 o'clock P. M. this 22 day of Nov 1892 and Recorded in Book 5 of Plats page 22

O. A. Holcomb

Register of Deeds

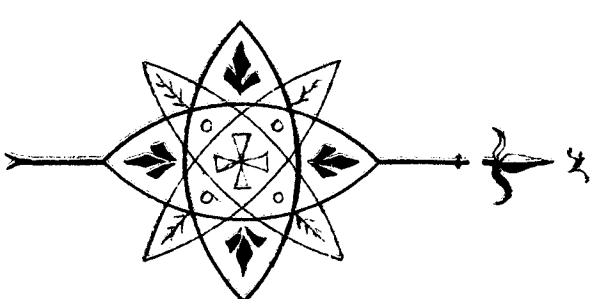

Scale: 1 chain to the inch

GILBERTS A.D.D.
UNION PLATScale
of
OILERS
PLATSurveyed and Platted by DAN ALBERTSON
HUNTER'S ADD.

SOUTH 20 1/2° E

Place of
Commencement

PLAT OF FAIRBANKS CITY OF KALAMAZOO TO THE ADDITION


Depot sec. 1/4
EAST 03
T25R11W

RECEIVED AND FILED
GENERAL'S OFFICE
November 29 1892
H. R. Pratt
Deputy Auditor General

Surveyed and Platted by DAN ALBERTSON

Surveyor's App.

SOUTH 21/4

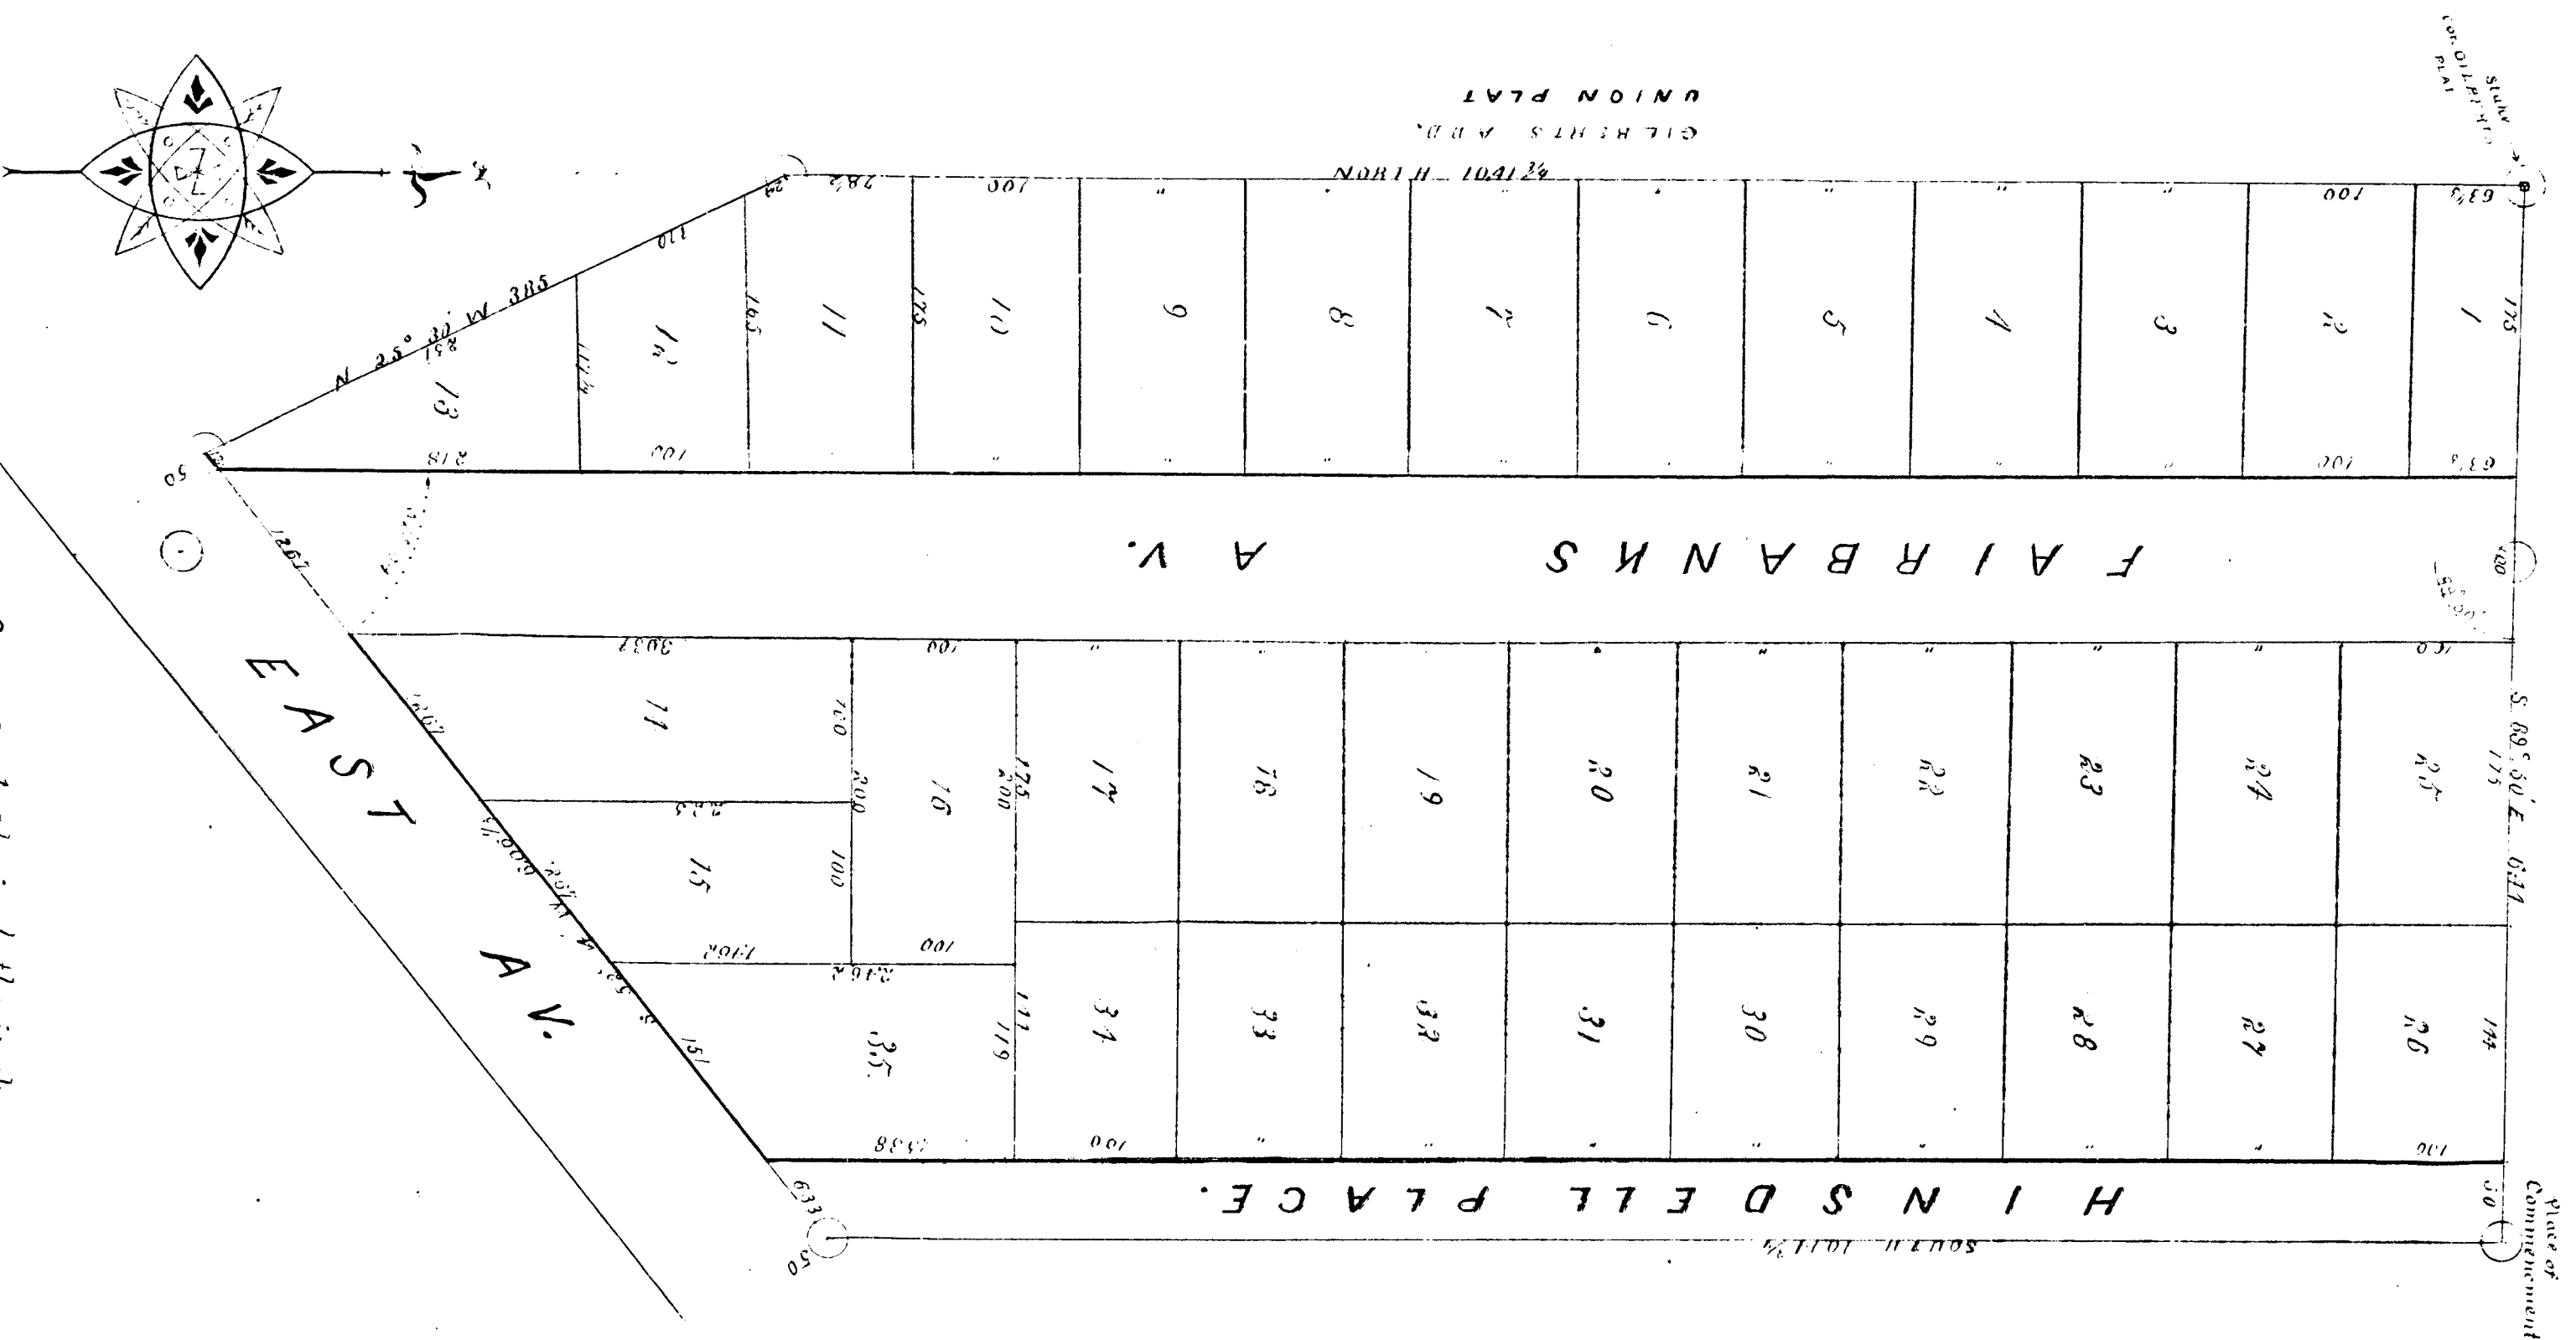

Description.
The land embraced in the annexed plat of Fairbanks Addition to the City of Kalamazoo is defined by boundary lines as follows to wit: Commencing at a point 3 links east and 20 1/2 ch. south of the quarter post between sections 11 & 28. thence thence south 10 1/4 ch. thence S. 89° 01' W. 666 ch. thence N. 25° 30' W. 385 ch. thence north 10 1/4 ch. thence S. 89° 50' E. 6 1/4 ch. to place of commencement.

Dedication.

Know all men by these presents that T. Eveline T. Fairbanks proprietor have caused the land embraced in the annexed plat to be surveyed, laid out and platted to be known as "Fairbanks Addition to the City of Kalamazoo" and the streets and alleys as shown on said plat are hereby dedicated to the use of the public. Witness my hand and seal in presence of
Dan J. Albertson
John Albertson
Eveline T. Fairbanks

Acknowledgment.

State of Michigan, }
County of Kalamazoo }

On this 15 day of October 1892 before me a Notary Public in and for said county personally came the above named Eveline T. Fairbanks proprietor to me known to be the person who executed the above dedication who acknowledged the same to be her free act and deed.

John Albertson.

Notary Public for Michigan.

Surveyor's Certificate.

I hereby certify that the plat herein defined is a correct one and that permanent monuments consisting of iron rods 3x3 have been planted at points marked thereon as shown at all angles in the boundaries of the land platted and at all intersections of streets or streets and alleys.

Dan J. Albertson Surveyor

Examined and Approved October 20 1892.

H. R. Pratt Deputy Auditor General.

Certificate of Comparison.

State of Michigan, }
County of Kalamazoo }

I, E. A. Johnson Register of Deeds and Dan J. Albertson Surveyor, hereby certify that we have each carefully compared this copy with the original plat of Fairbanks Addition to the City of Kalamazoo and that it is an exact copy thereof and the whole of such original map or plat

E. A. Johnson Register of Deeds.

Dan J. Albertson Surveyor.

Certificate of Transcription.

State of Michigan, }
County of Kalamazoo }

I, E. A. Johnson Register of Deeds and Dan J. Albertson Surveyor, hereby certify that we have each carefully compared the annexed copy with the plat of Fairbanks Addition to the City of Kalamazoo now of record in the office of said Register of Deeds and that it is a true transcript thereof and the whole of such record.

E. A. Johnson Register of Deeds.

Dan J. Albertson Surveyor.

Received for record at 220 o'clock P.M. this 22 day of Nov 1892 and Recorded in Book 5 of Plats page 22

E. A. Johnson
Register of Deeds

SCALE: 1 chain to 1 inch.