

HUMPHREY'S


SUBDIVISION OF SECTION 14.

KALAMAZOO

T. 2 S. R. 11 W.

Surveyed and Platted by Dag A. Albertsen.

RECEIVED AND FILED
LAND OFFICE
NOVEMBER 29 1892
Dag A. Albertsen
Deputy Auditor General

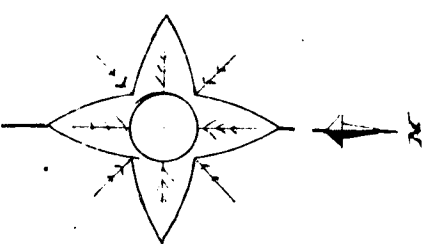

Description.
The land embraced in the annexed plat is defined by boundary lines as follows to wit: Commencing at the quarter post between sections 14 & 11 T. 2 S. R. 11 W. thence east on section line 101.5 ch. thence north 11 minutes east 18.05 ch. thence north 88° 52' west 56.5 ch. thence north 11.96 ch. to section line. thence east on section line 1.53 ch. to place of commencement.

Dedication.
Know all men by these presents, that we, E. O. Humphrey as proprietor and Frances his wife, have caused the land embraced in the annexed plat to be surveyed, laid out, and platted, to be known as "Humphrey's Subdivision of Section 14, Kalamazoo" and all streets shown on said plat are hereby dedicated to the use of the public and sealed in presence of
Dag A. Albertsen }
John Albertsen }

Eleventh Dedication.

State of Michigan }
County of Kalamazoo } ss.
On this 18 day of Oct. 1892 before me, a Notary Public in and for said county, personally came E. O. Humphrey and Frances his wife, to me known to be the persons who executed the above dedication who before me acknowledged the same to be their free act and deed.
John Albertsen
Notary Public Kalamazoo Co., Mich.

Surveyor's Certificate.

I hereby certify that the plat herein delineated is a correct one and that permanent monuments consisting of iron bars 1.5' high been planted at all angles in boundaries and at all intersections of streets, marked third 10' as thereon shown.


Dag A. Albertsen, Surveyor
Examined and Approved October 20 1892.
J. H. Pratt, County Auditor General.

Certificate of Comparison.

State of Michigan }
County of Kalamazoo } ss.
We A. A. Moleculer, Register of Deeds and Dag A. Albertsen, Surveyor, hereby certify that we have carefully compared the annexed copy with the original plat of Humphrey's Subdivision of Section 14, Kalamazoo and that it is an exact copy thereof and the whole of such original map or plat.
Dag A. Albertsen, Surveyor.
A. A. Moleculer, Register of Deeds.

Received for Deeds at 220 october this 22 day of Nov. 1892 and recorded in Book 5 of Deeds page 20
A. A. Moleculer
Register of Deeds

ORDER OF VACATION.
By order Circuit Court - All of this Sub., except lots 1, 2, 3 and 4 and except Dickma St. east of said lots and except lots 32 and 33 and except all of Humphrey St., be and the same is hereby VACATED - October 28th, 1910 - Filed January 2nd, 1920 - Voucher 2-1920.

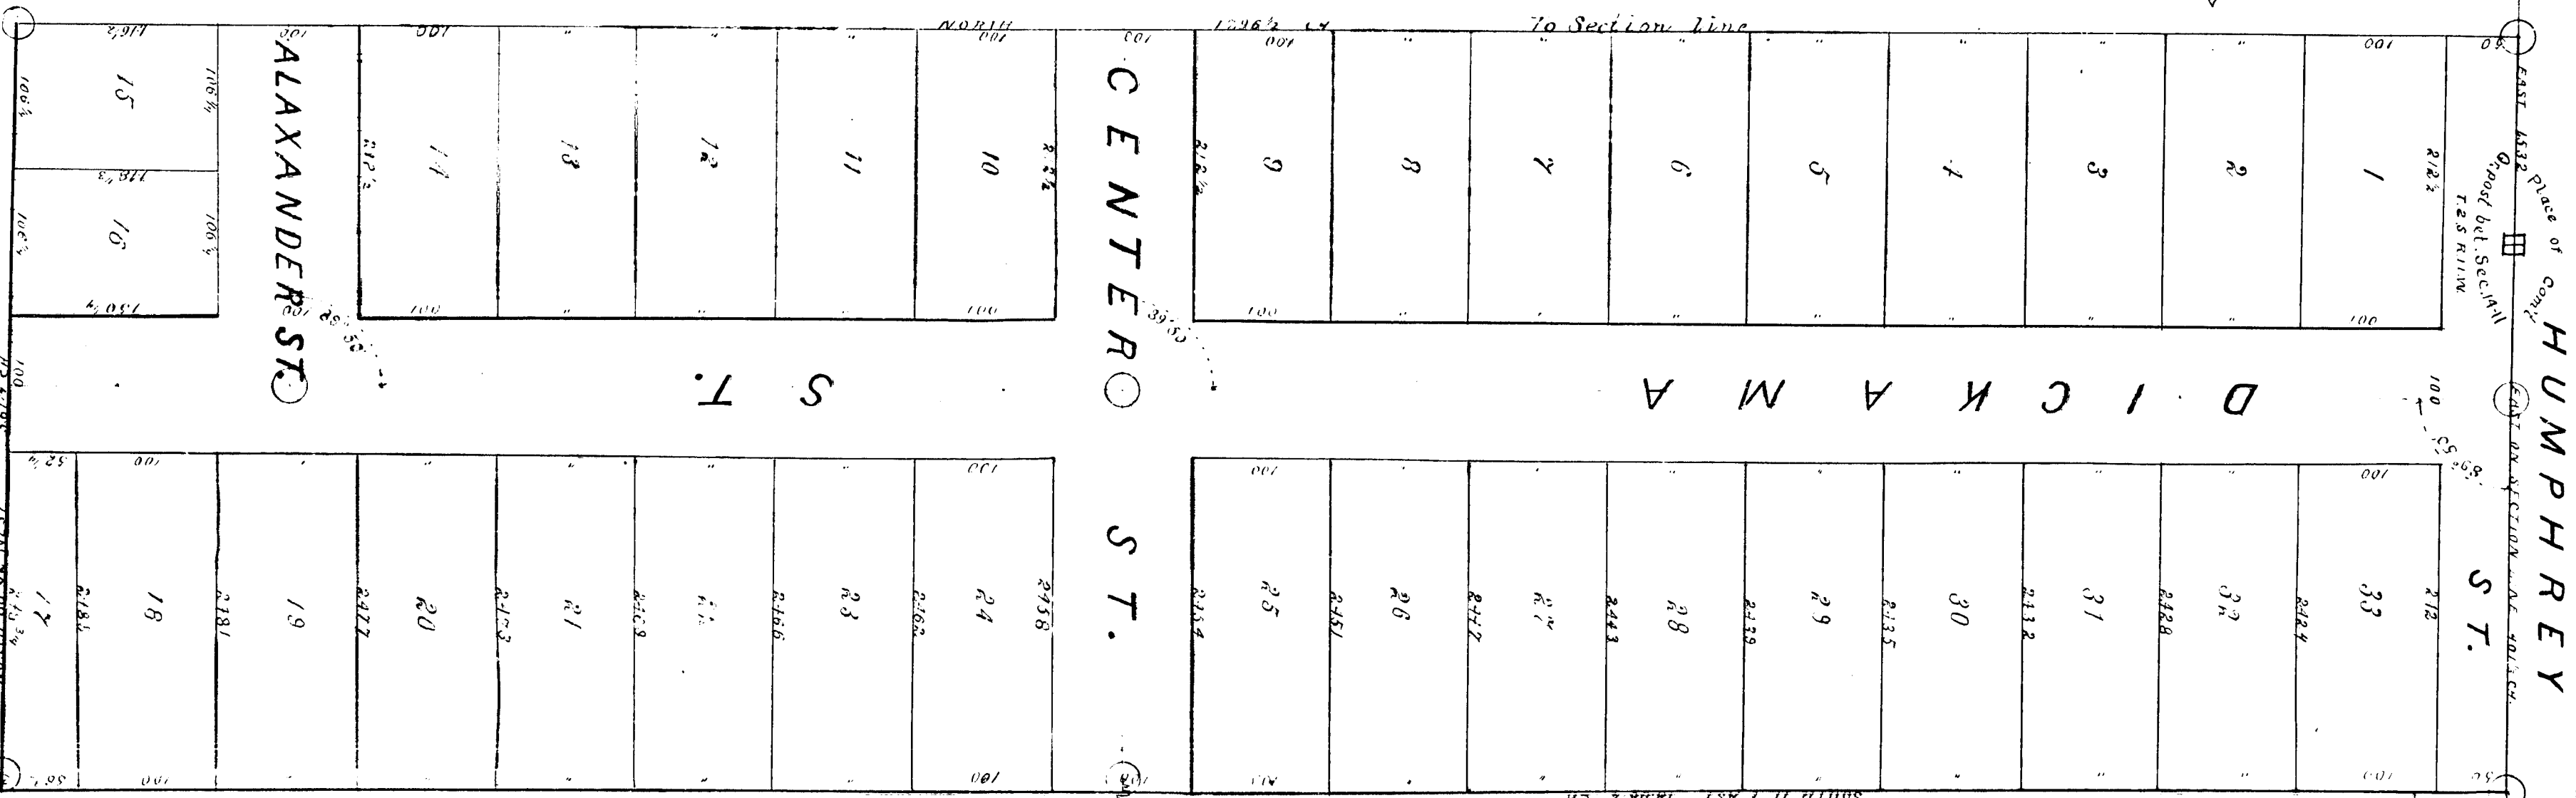

State of Michigan }
County of Kalamazoo } ss.
We A. A. Moleculer, Register of Deeds and Dag A. Albertsen, Surveyor, hereby certify that we have carefully compared the annexed copy with the plat of Humphrey's Subdivision of Section 14, Kalamazoo now of record in the office of the said Register of Deeds and that it is a true transcript thereof and the whole of such record.
Dag A. Albertsen, Surveyor.
A. A. Moleculer, Register of Deeds.