

PLAN OF

# HUMPHREY'S

## ADDITION

TOTHE

### City of Kalama200.

SURVEYED and PLATTED by DAN ALBERTSON.

RECEIVED AND FILED

IN ADDITION GENERAL'S OFFICE

November 24 1892

D. A. Albertson

Deputy Auditor General.

Scale: 2 chains to the inch.

3822

13135

#### Description.

The land embraced in the annexed plat is defined by boundary lines as follows to wit: Commencing on the section line 1532 ch. west of the quarter post between sections 11-14 T.2S. R.11W., thence south 17.96° ch. thence N. 88° 52' W. 0.372 ch. thence S. 10 E. 21.6 1/2 ch. thence N. 89° 50' W. 822 1/2 ch. thence N. 19° W. 9.62 1/2 ch. thence N. 89° 50' W. 4.62 1/2 ch. thence N. 19° W. 100 ch. thence S. 89° 50' E. 4.62 1/2 ch. thence N. 19° W. 4.00 ch. thence S. 89° 50' W. 4.62 1/2 ch. thence N. 20° W. 100 ch. thence S. 89° 50' E. 8.62 1/2 ch. thence N. 37° W. 4.50 ch. to section line. thence S. 89° 50' E. 4.72 1/2 ch. to place of commencement.

#### Dedication.

Know all men by these presents, That we E. O. Humphrey proprietor, and Frances his wife, Earl B. Bellinger proprietor, and Olive M. his wife, Anna Weisenberg proprietor, Sarah Van Hatt proprietor, Catharine Dykborn proprietor, Cornelius Van Hatt proprietor, and Bell his wife, Sarah E. Wyombyke proprietor, Isaac Van Hatt proprietor, and Inez his wife, Elm Crooks proprietor have caused the land embraced in the annexed plat to be surveyed, laid out and platted to be known as Humphreys Addition to the City of Kalama200 and all streets as shown on said plat are hereby dedicated to the use of the public.

Witness our hands and seals in presence of

John Albertson.  
E. O. Humphrey  
Frances Humphrey  
Earl B. Bellinger  
Olive M. Bellinger  
Anna Weisenberg  
Cornelius Van Hatt  
Belle Van Hatt  
Sarah Van Hatt  
Inez Van Hatt  
Sarah E. Wyombyke  
Catharine Dykborn  
Elm Crooks

#### Acknowledgment.

State of Michigan }  
County of Kalamazoo }


On this 18 day of Oct. 1892 before me, a Notary Public in and for said county, personally came the above named E. O. Humphrey proprietor, and Frances his wife, Elm Crooks proprietor, Earl B. Bellinger proprietor, and Olive M. his wife, Anna Weisenberg proprietor, Sarah Van Hatt proprietor, Catharine Dykborn proprietor, Cornelius Van Hatt proprietor, and Bell his wife, Sarah E. Wyombyke proprietor, Isaac Van Hatt proprietor, and Inez his wife known to be the persons who executed the above dedication who severally acknowledged the same to be their free act and deed.

John Albertson  
Notary Public Kalamazoo Mich.

Register of Deeds and Earl Albertson  
State of Michigan  
County of Kalamazoo  
I hereby certify that we have  
each carefully compared the annexed plat with the plat of Humphreys Addition to the City of Kalama200 now of record in the office of said Register of Deeds and that it is a true and correct copy thereof and the same of such record.

GILBERT'S  
ADD.

FAIRBANKS  
400.

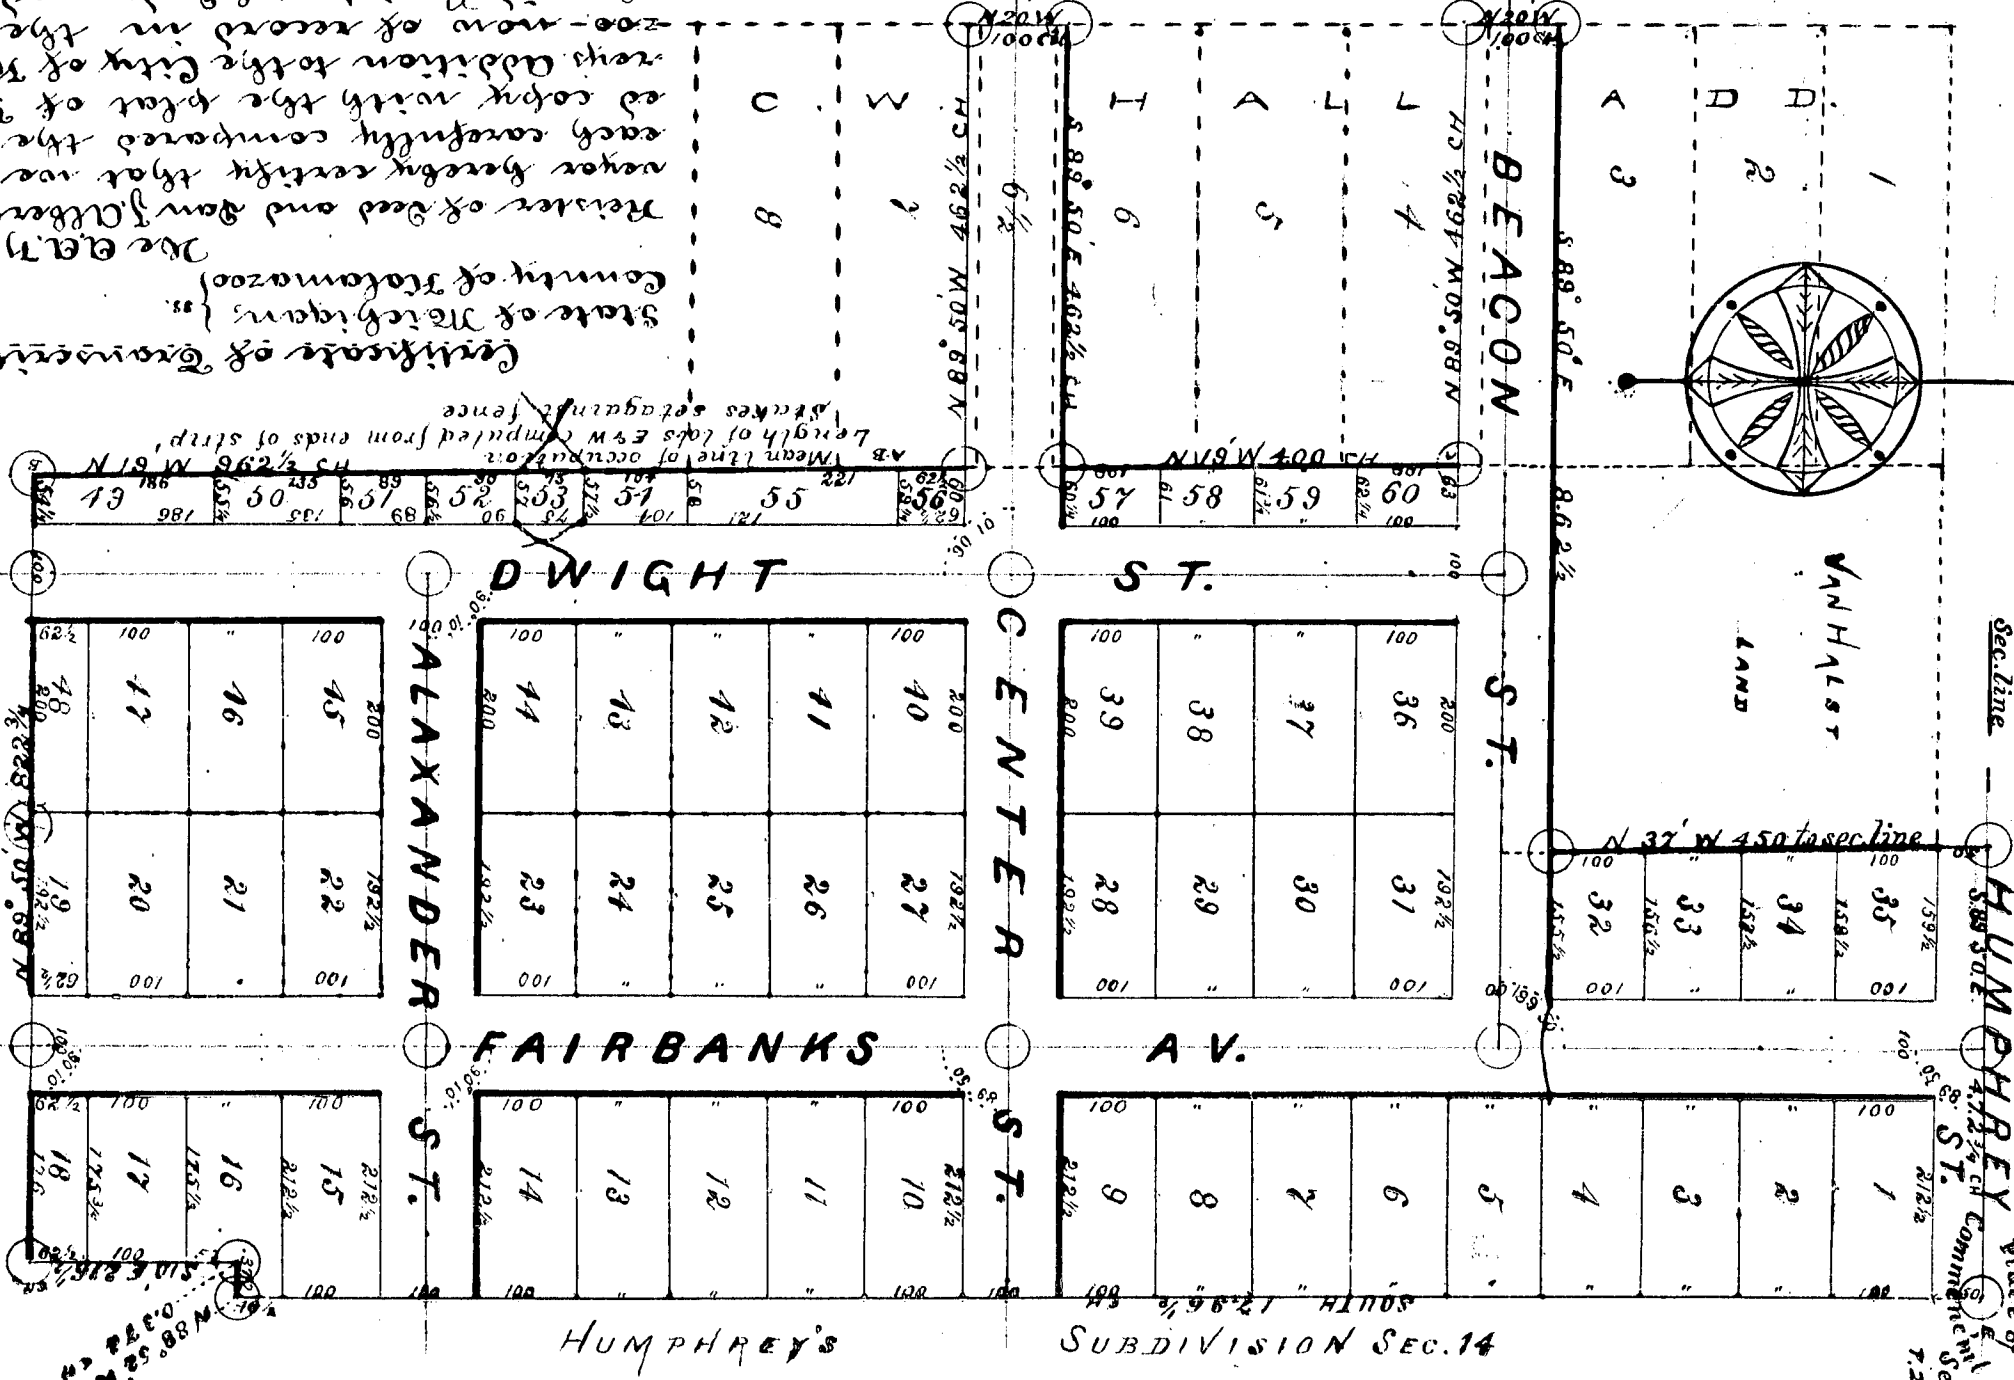

#### Surveyor's Certificate.

I hereby certify that the plat hereon delineated is a correct one and that permanent monuments consisting of iron bars 3' x 3' have been planted at all angles in boundaries of land platted at all intersections of streets and all points marked thus O as thereon shown.

Dan J. Albertson Surveyor

#### Certificate of Comparison.

State of Michigan }  
County of Kalamazoo }

The E. O. Johnson Register of Deeds and Dan J. Albertson Surveyor hereby certify that we have each carefully compared this copy with the original plat of Humphreys Addition to the City of Kalama200 and that it is an exact copy thereof and the whole of such original may be seen at said plat.

D. J. Albertson  
Register of Deeds  
Surveyor.

Examined and Approved October 20, 1892.

J. R. Pratt

Deputy Auditor General.

Received for Record at 2:00 o'clock P.M. this 22 day of Nov. 1892, and Recorded in Book 5 of State page 22

E. O. Johnson

Register of Deeds

ORDER OF VACATION.

By order of Circuit Court - Lot 5 and all of this Add. south of Beacon St. extended to east line of Add. except Lot 53 and except Dwight St. south of Center St. be and the same is hereby VACATED - October 28th, 1916 - filed January 2nd, 1920 - Voucher 2-1920.

