

PLAT

OF
FACTORY VIEW,
KALAMAZOO COUNTY,
MICHIGAN.

RECEIVED AND FILED
IN AUDITOR GENERAL'S OFFICE
December 3 1892
Attest
Deputy Auditor General

SCALE: 10 FEET PER INCH

1/2 Sec. 23, T. 28 N., R. 11 W., S. 1/2 Sec. 23, T. 28 N., R. 11 W.

DESCRIPTION.

All that piece of land situate, lying and being in the W 1/4 of the S. E. 1/4 of Section No. 23, T. 28 N., R. 11 W., Kalamazoo County, State of Michigan, and described as follows: Commencing at a point on the center line of Lake Street, which is (1,760.7) One thousand seven hundred sixty and seven-tenths feet west of a point on the Section line between Sections 23 and 24, which is (391.4) Two hundred ninety-one and four-tenths feet south of the East 1/4 Post of Section 23; running thence S. on a line parallel with and (439) Four hundred thirty-two feet west of the east line of the said W. 1/4 of the S. E. 1/4 of Sec. 23, for (1,340.3) One thousand three hundred forty and three-tenths feet to the North line of the Grand Rapids and Indiana right of way, thence N. 49° 40' W. along said N. line of G. R. & I. R. of W. for (511.1) Five hundred eleven and one-tenth feet, thence N. on a line parallel with and (846.5) Three hundred forty-six and five-tenths feet west of the east line of the described piece for (1,013.3) One thousand thirteen and two-tenths feet to the center line of Lake Street, thence S. 81° 59' E. along center line of Lake Street for (348.5) Three hundred forty-eight and eight-tenths feet to place of beginning.

SURVEYOR'S CERTIFICATE.

I hereby certify that the Plat delineated hereon is a correct one, and that permanent monuments, consisting of iron pipes, seven-eighths inch in diameter, and three feet long, have been placed at all points marked thus (Q), as hereon shown, at all angles in the boundaries of the land platted, and at all intersections of streets.

Glen E. Balch
Surveyor.

DEDICATION.

Know All Men by These Presents, That we, M. Henry Lane and Frank B. Lay, as proprietors, and Ida E. Lane and Mary Belle Lay, our wives, have caused the land embraced in the annexed plat to be surveyed, laid out and platted, and is to be known as FACTORY VIEW, Kalamazoo, Mich., and that the Streets as shown on said plat are hereby dedicated to the public use, however, the exclusive use of the streets for street railways, electric lighting and power, gas pipes and railroad crossings.

(Signed) M. Henry Lane
Ida E. Lane

Witnesses,

Thos. J. Blodgett
Glen E. Balch

STATE OF MICHIGAN,
County of Kalamazoo, ss.

On this 19 day of December, 1892, before me, a Notary Public in and for said county, personally came the above-named M. Henry Lane and Ida E. Lane, his wife, and Frank B. Lay and Mary Belle Lay, his wife, known to me to be the persons who executed the above dedication and acknowledged the same to be their free act and deed.

Thos. J. Blodgett
Notary Public, Kalamazoo Co., Mich.

Examined and approved this 29 day of November, 1892.

H. R. Pratt
Deputy Auditor General.

STATE OF MICHIGAN,
County of Kalamazoo, ss.

We, A. A. Holcomb, Register of Deeds, and Glen E. Balch, Surveyor, hereby certify that we have each carefully compared this copy with the Original Plat of Factory View, Kalamazoo, Mich., and that it is an exact copy thereof and of the whole of such Original map or plat.

A. A. Holcomb
Glen E. Balch
Register of Deeds
Surveyor.

REGISTER'S OFFICE,
County of Kalamazoo, ss.


Received for record this 2nd day of December, 1892, and recorded in Book 5 of Plate on Page 36.

A. A. Holcomb
Register of Deeds.

STATE OF MICHIGAN,
County of Kalamazoo, ss.

We, A. A. Holcomb, Register of Deeds, and Glen E. Balch, Surveyor, hereby certify that we have each carefully compared the annexed copy with the Plat of Factory View, Kalamazoo, Mich., now on record in the Office of said Register of Deeds, and that it is a true copy thereof and of the whole of such record.

A. A. Holcomb
Glen E. Balch
Register of Deeds
Surveyor.

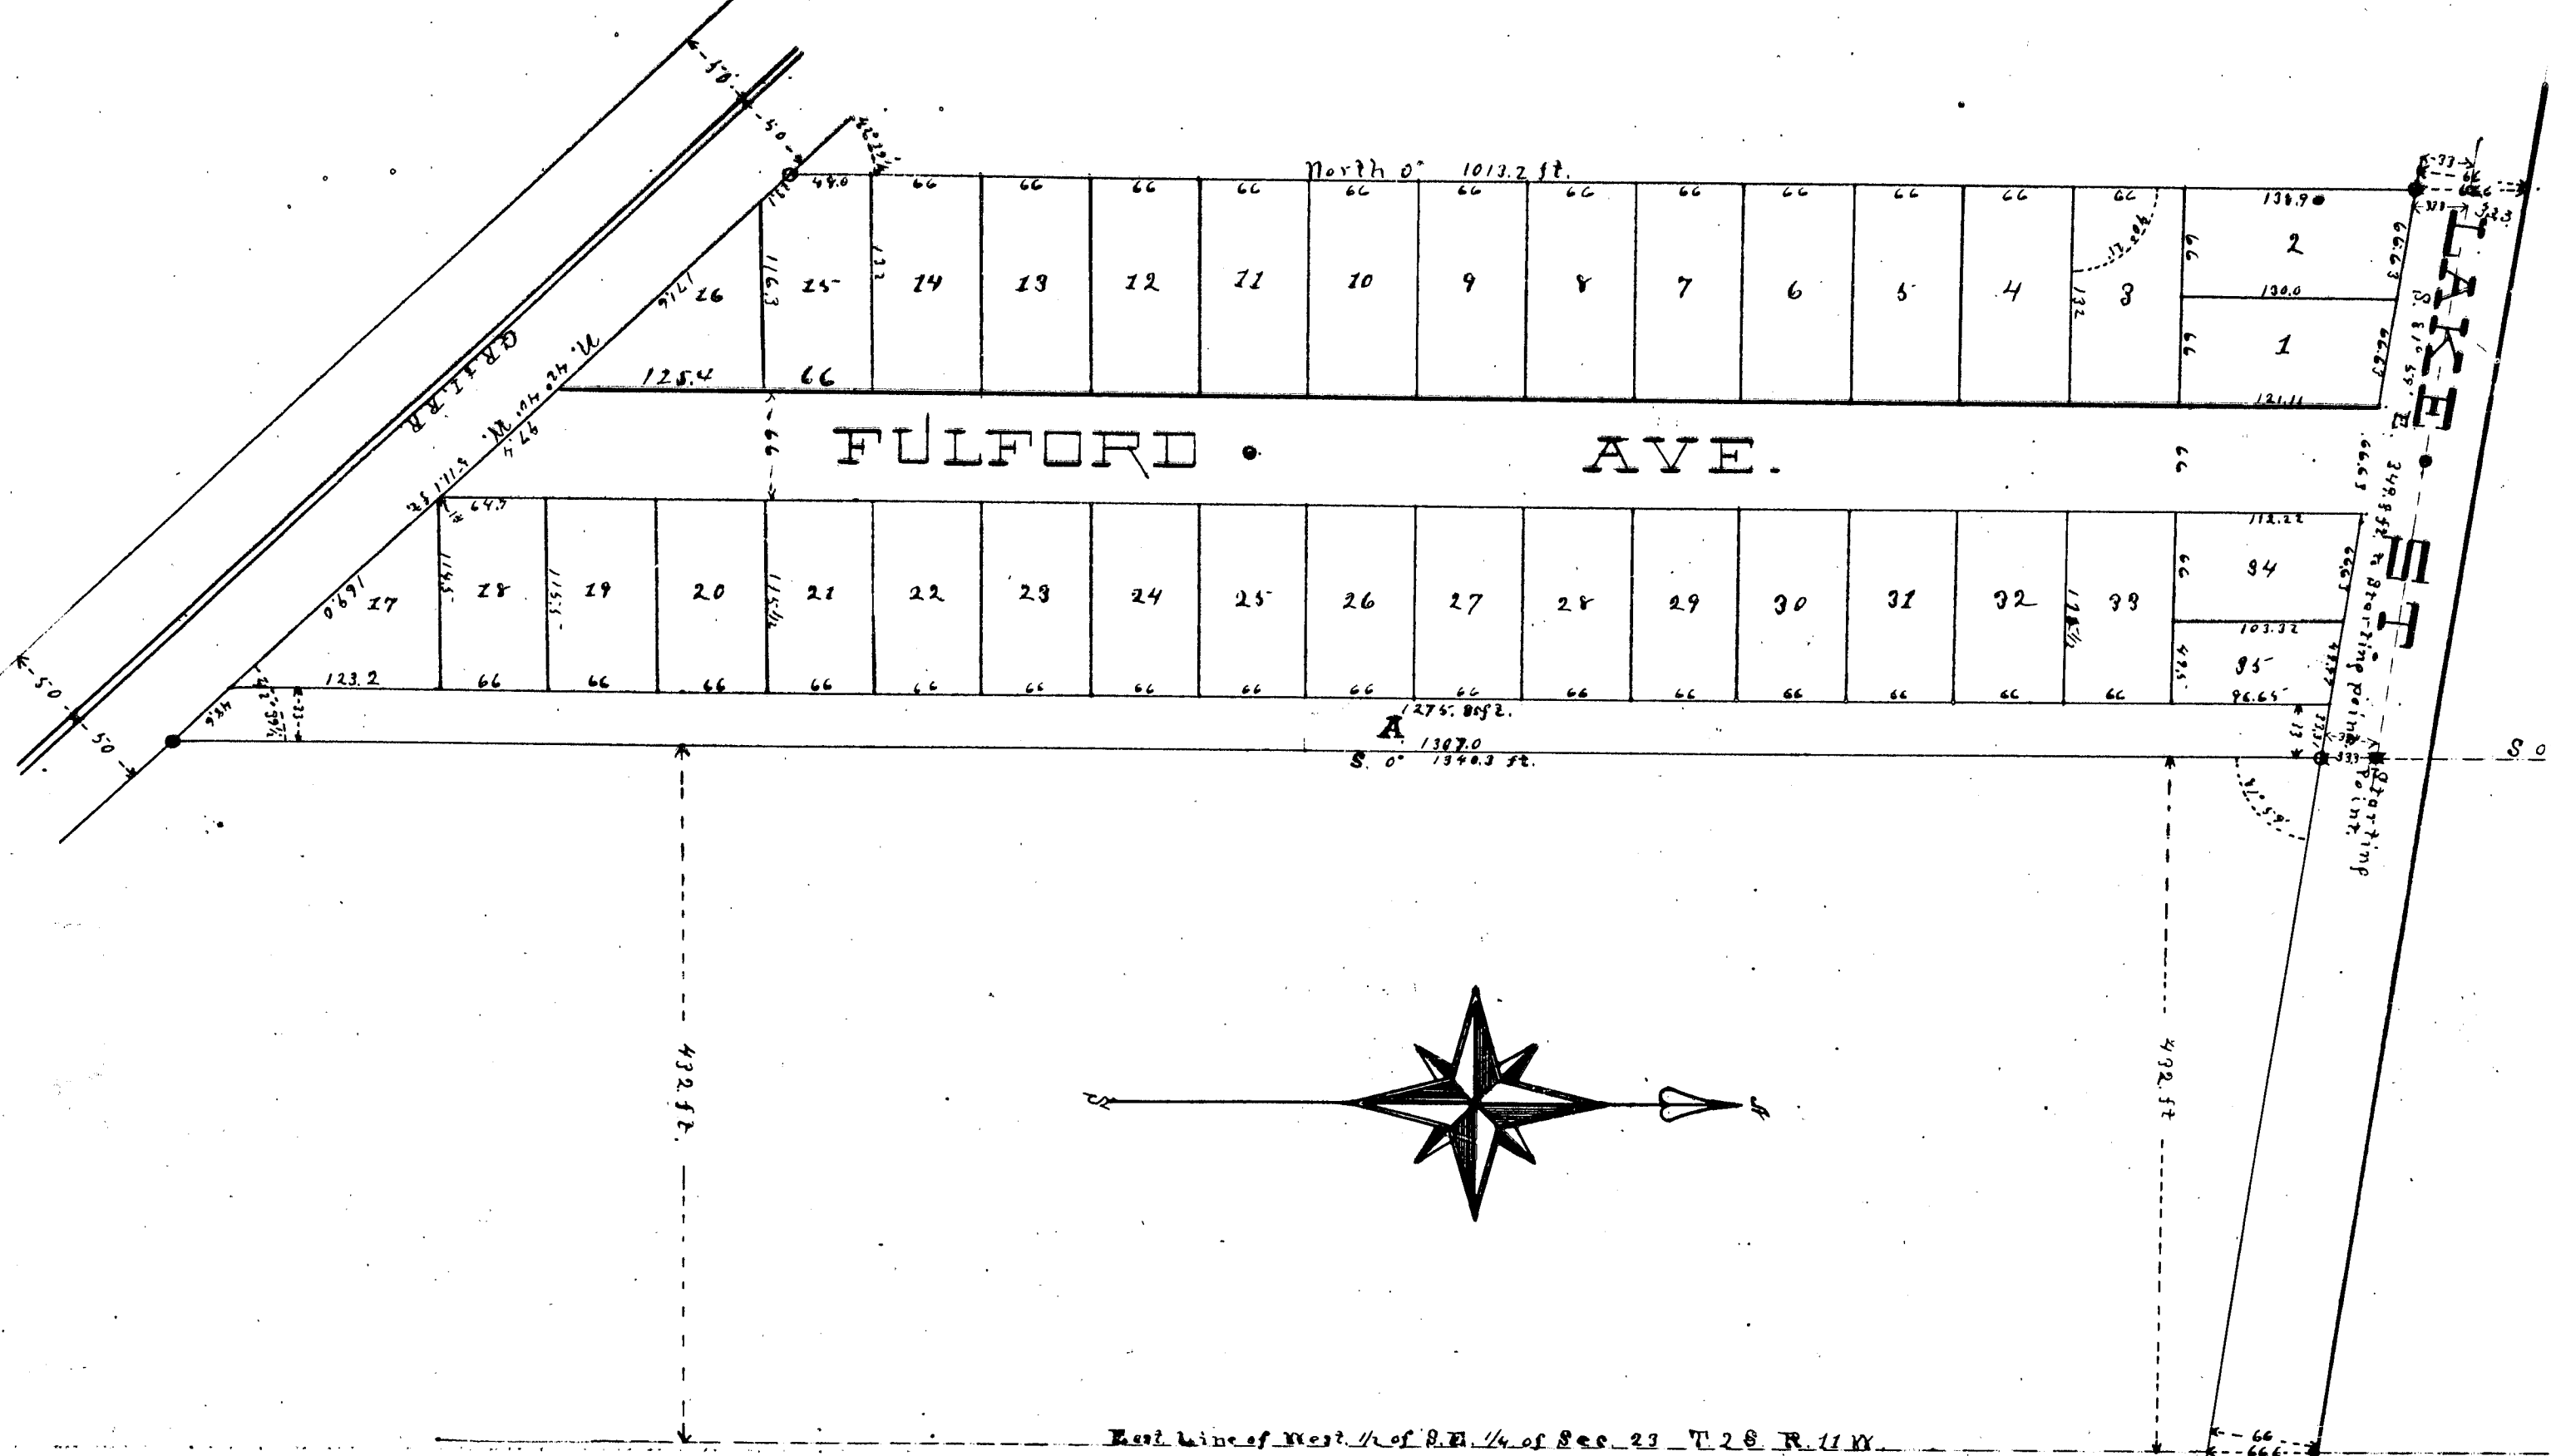

PLAT OF FACTORY VIEW, KALAMAZOO COUNTY, MICHIGAN.

RECEIVED AND FILED
IN THE REGISTER GENERAL'S OFFICE,
JANUARY 3, 1892
Attest
Deputy Auditor General

SCALE, 100 FEET PER INCH

11.90° W. 1766.7 ft. from Post of Sec. 23 T. 2 S. R. 11 W.

DESCRIPTION.

All that piece or parcel of land situated, lying and being in the W. 1/4 of the S. E. 1/4 of Section No. 23, T. 2 S., R. 11 W., Kalamazoo County, State of Michigan, and described as follows: Commencing at a point on the center line of Lake Street, which is (1,760.7) One thousand seven hundred sixty and seven-tenths feet west of a point on the Section line between Sections 23 and 24, which is (391.4) Two hundred ninety-one and four-tenths feet south of the East 1/4 Post of Section 23; running thence S. on a line parallel with and (432) Four hundred thirty-two feet west of the east line of the said W. 1/4 of the S. E. 1/4 of Sec. 23, for (1,340.3) One thousand three hundred forty and three-tenths feet to the North line of the Grand Rapids and Indiana right of way, thence N. 42° 40' W. along said N. line of G. R. & I. R. of W. for (511.1) Five hundred eleven and one-tenth feet, thence N. on a line parallel with and (346.5) Three hundred forty-six and five-tenths feet west of the east line of the described piece for (1,013.2) One thousand thirteen and two-tenths feet to the center line of Lake Street, thence S. 81° 59' E. along center line of Lake Street for (349.8) Three hundred forty-nine and eight-tenths feet to place of beginning.

SURVEYOR'S CERTIFICATE.

I hereby certify that the Plat delineated hereon is a correct one, and that permanent monuments, consisting of iron pipes, seven-eighths inch in diameter, and three feet long, have been placed at all points marked thus (Q), as hereon shown, at all angles in the boundaries of the land platted, and at all intersections of streets.

Glen E. Balch
Surveyor.

DEDICATION.

Know All Men by These Presents, That we, M. Henry Lane and Frank B. Lay, as proprietors, and Ida E. Lane and Mary Belle Lay, our wives, have caused the land embraced in the annexed plat to be surveyed, laid out and platted, and is to be known as FACTORY VIEW, Kalamazoo, Mich., and that the Streets as shown on said plat are hereby dedicated to the public, reserving, however, the exclusive use of the streets for street railways, electric lighting and power, gas pipes and railroad crossings.

(Signed)

M. Henry Lane

Ida E. Lane

Witness,

Wm. H. H. H.
Glen E. Balch

STATE OF MICHIGAN,
County of Kalamazoo, ss.

On this 19 day of January, 1892, before me, a Notary Public in and for said county, personally came the above-named M. Henry Lane and Ida E. Lane, his wife, and Frank B. Lay and Mary Belle Lay, his wife, known to me to be the persons who executed the above dedication and acknowledged the same to be their free act and deed.

Wm. H. H. H.
Notary Public, Kalamazoo Co., Mich.

Examined and approved this 29 day of January, 1892.

H. B. F.
Auditor General.

STATE OF MICHIGAN,
County of Kalamazoo, ss.

We, A. A. Holcomb, Register of Deeds, and Glen E. Balch, Surveyor, hereby certify that we have each carefully compared this copy with the Original Plat of Factory View, Kalamazoo, Mich., and that it is an exact copy thereof and of the whole of such Original map or plat.

A. A. Holcomb
Register of Deeds.
Glen E. Balch
Surveyor.

REGISTER'S OFFICE,
County of Kalamazoo, ss.

Received for record this 29 day of January, 1892,
and recorded in Book 5 of Plats on Page 26.

Glen E. Balch
Register of Deeds.

STATE OF MICHIGAN,
County of Kalamazoo, ss.

We, A. A. Holcomb, Register of Deeds, and Glen E. Balch, Surveyor, hereby certify that we have each carefully compared the annexed copy with the Plat of Factory View, Kalamazoo, Mich., now on record in the Office of said Register of Deeds, and that it is a true copy thereof and of the whole of such record.

A. A. Holcomb
Register of Deeds.
Glen E. Balch
Surveyor.

