

4000

Allen Town Plat

Kalamazoo

Being 146.50 acres of land. Lying in the NW 1/4 of Sec. 3
T 25 N 11 W. West of river. Commencing 1.613 20 of the W
1/2 Post and running thence S 31.43 1/2. Thence S 11° 35' 6" E 1.71.
Thence E on the 1/2 line 10.51. Thence northerly along the
W bank of Kalamazoo river to the town line. Thence
W 25.60. Thence S 40.06 to beginning. Except 6 11 11 11.

Signed in Presence of
John L. Brown

Surveyed April 17. 18. 1893.

E. Strong

Surveyor

Oscar M. Allen *Wm. Allen*
Hannah Allen

State of Michigan

County of Kalamazoo On this Fifteenth day of May 1893 before
me a Notary Public in and for said County. Personally came the
above named Oscar M. Allen and Hannah Allen his wife
known to me to be the persons who executed this plat and acknowledged
the same to be their free act and deed.

Robert D. McKinney
Notary Public

Examined and approved May 23 1893 *Wm. Allen* Deputy Auditor General.

Received for record May 31 1893 at 10 o'clock A.M. and recorded
in Book 5 of plats on page 33.

A. A. Holcomb
Register of Deeds

State of Michigan

County of Kalamazoo We Albert A. Holcomb Register
of Deeds and E. Strong Surveyor hereby certify that we have each
carefully compared this copy with the original plat of Allen's
Addition and that it is an exact copy thereof and of the whole
of such original map or plat.

A. A. Holcomb
Register of Deeds
E. Strong
Surveyor

State of Michigan

County of Kalamazoo We Albert A. Holcomb Register
of Deeds and E. Strong Surveyor hereby certify that we have
each carefully compared the annexed copy with the plat of
Allen's Addition now of record in the office of said Register
of Deeds and that it is a true transcript therefrom and of the
whole of such record.

A. A. Holcomb
Register of Deeds
E. Strong
Surveyor

Monuments

a Maple 7 East 50?
b Oak 8 20 W 11
c Maple 14 South 11
d Butternut 6 N 25 W 85
e Meander Post at 206 corner
f Maple 18 N 75 1/2 E 36
g " 18 S 75 1/2 E 36
h " 6 11 11 11 11

Iron pipe is set at all points
marked except the 11 corners
where the 11 is placed.


The area of the lot are
calculated by the center of the
corner in all cases.

I hereby certify this plat
correct and that the monuments
as represented are placed
and that I have made a survey
as shown. E. Strong Surveyor

RECORDED AND FILED

IN THE DEPUTY AUDITOR'S OFFICE

July 27 1893
Wm. Allen
Deputy Auditor General.

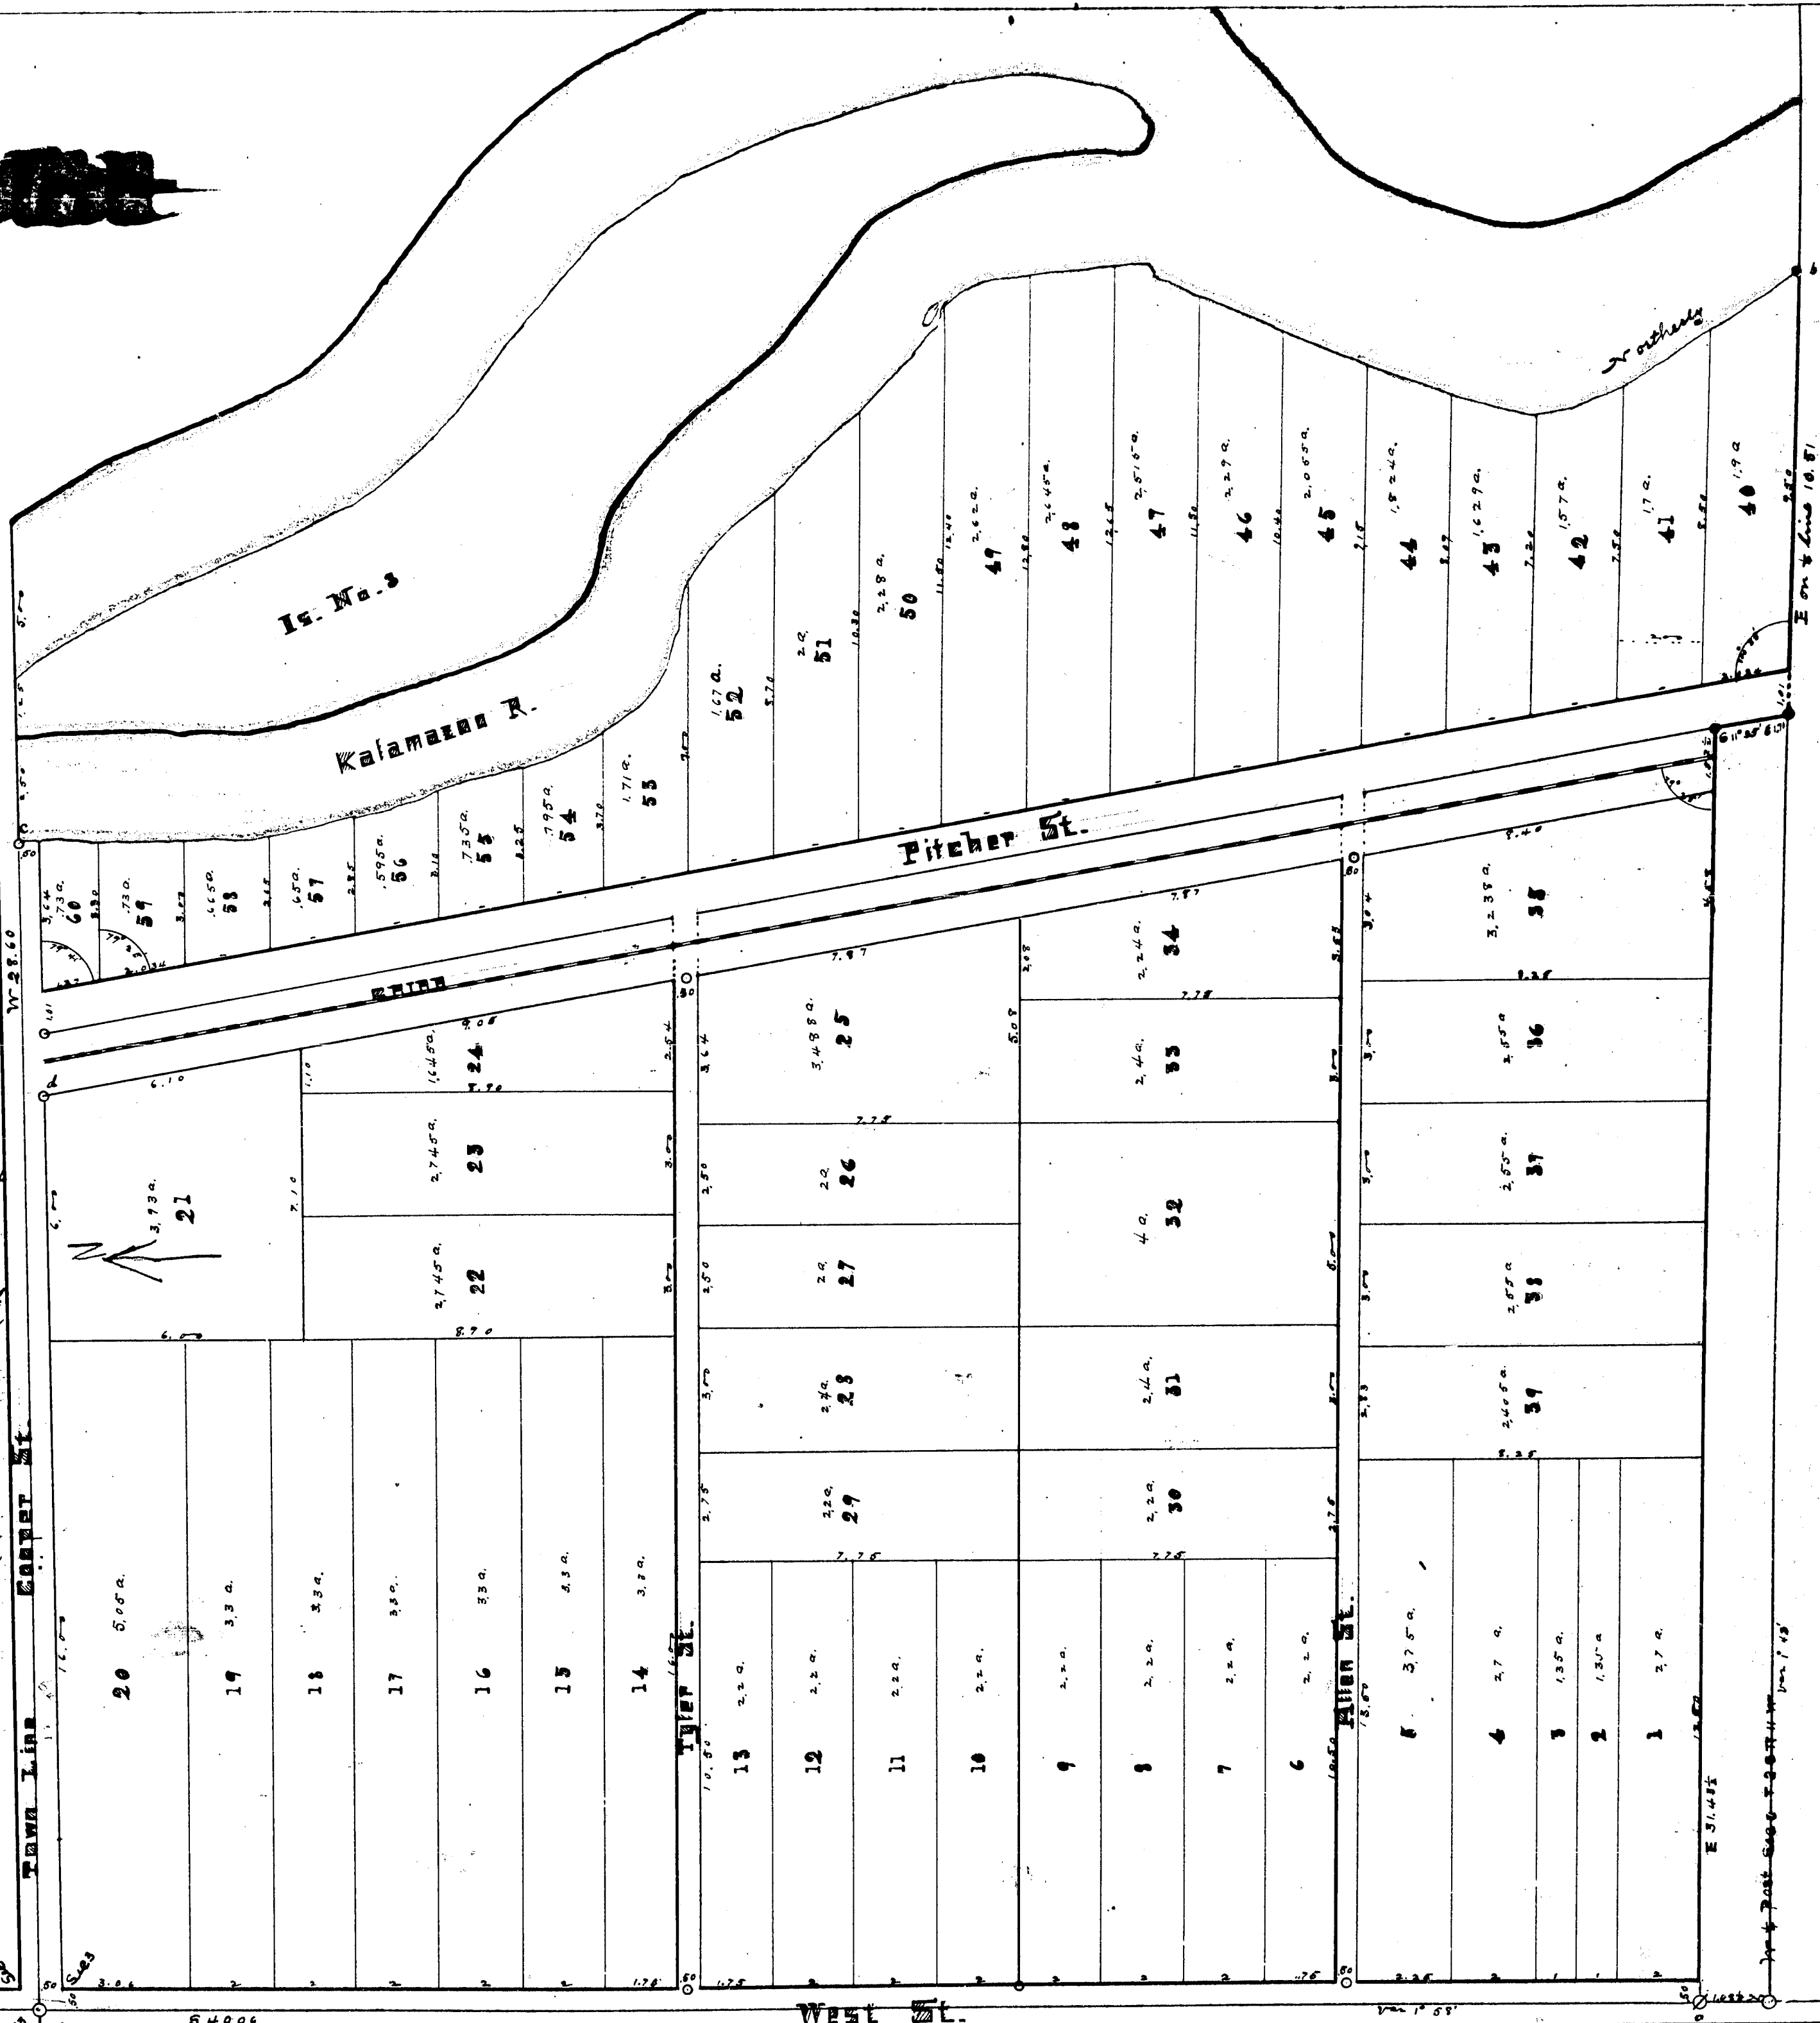

4008

13144

4000

Allen Town Plat

Kalamazoo

Being 1400 acres of land. Lying in the N.E. of Sec. 3
T. 25 N. R. 11 W. west of river. Commencing at the N.E.
Post and running thence S. 31.43 E. Thence S. 11.35 E. 1.11.
Thence S. on the 7 line 10.51. Thence N. or thereabouts along the
W. bank of Kalamazoo river to the town line. Thence
N. 25.60. Thence S. 40.06 to beginning. Except G. T. T. T.

Signed in Presence of
John L. Brown

Surveyed April 17, 18, 1893.
E. Strong Surveyor

Oscar M. Allen & Hannah Allen
Hannah Allen

State of Michigan

County of Kalamazoo On the Fifteenth day of May 1893 before
me a Notary Public in and for said County, personally came the
above named Oscar M. Allen and Hannah Allen his wife
known to me to be the persons who executed this plat and acknowledged
the same to be their free act and deed.

Robert D. McKinney
Notary Public

Examined and approved May 23 1893 at Kalamazoo Michigan Deputy Notary General.

Received for record May 31 1893 at 10 o'clock A.M. and recorded
in Book 5 of plats on page 33.

J. A. Holcomb
Recorder of Deeds

State of Michigan

County of Kalamazoo We Albert A. Holcomb Register of
Deeds and E. Strong Surveyor hereby certify that we have each
carefully compared this copy with the original plat of Allen's
Addition and that it is an exact copy thereof and of the whole
of such original map or plat.

J. A. Holcomb
Register of Deeds
E. Strong Surveyor

State of Michigan

County of Kalamazoo We Albert A. Holcomb Register of
Deeds and E. Strong Surveyor hereby certify that we have each
carefully compared the annexed copy with the plat of
Allen's Addition now of record in the office of said Register
of Deeds and that it is a true transcript therefrom and of the
whole of such record.

Monuments

- a Maple 7' East 50'
- b Oak 8' 20' W 11'
- c Maple 10' South 11'
- d Butternut 6' 25' W 85'
- e Red Cedar 10' 25' W 85'
- f Maple 18' 75' 6' 85'
- g Red Cedar 6' 5' 10' 85'
- h Red Cedar 6' 5' 10' 85'

Iron pipe is set at all points
marked except the old corner
where the old plat was.

The copy of the plat are
calculated to the center of the
lot in all cases.

I hereby certify this plat
correct and that the lots
as represented are planted.
and that I have planted a survey
as shown E. Strong Surveyor


E. Strong Surveyor

FILED

RECORDS OFFICE

July 27 1893

J. A. Holcomb

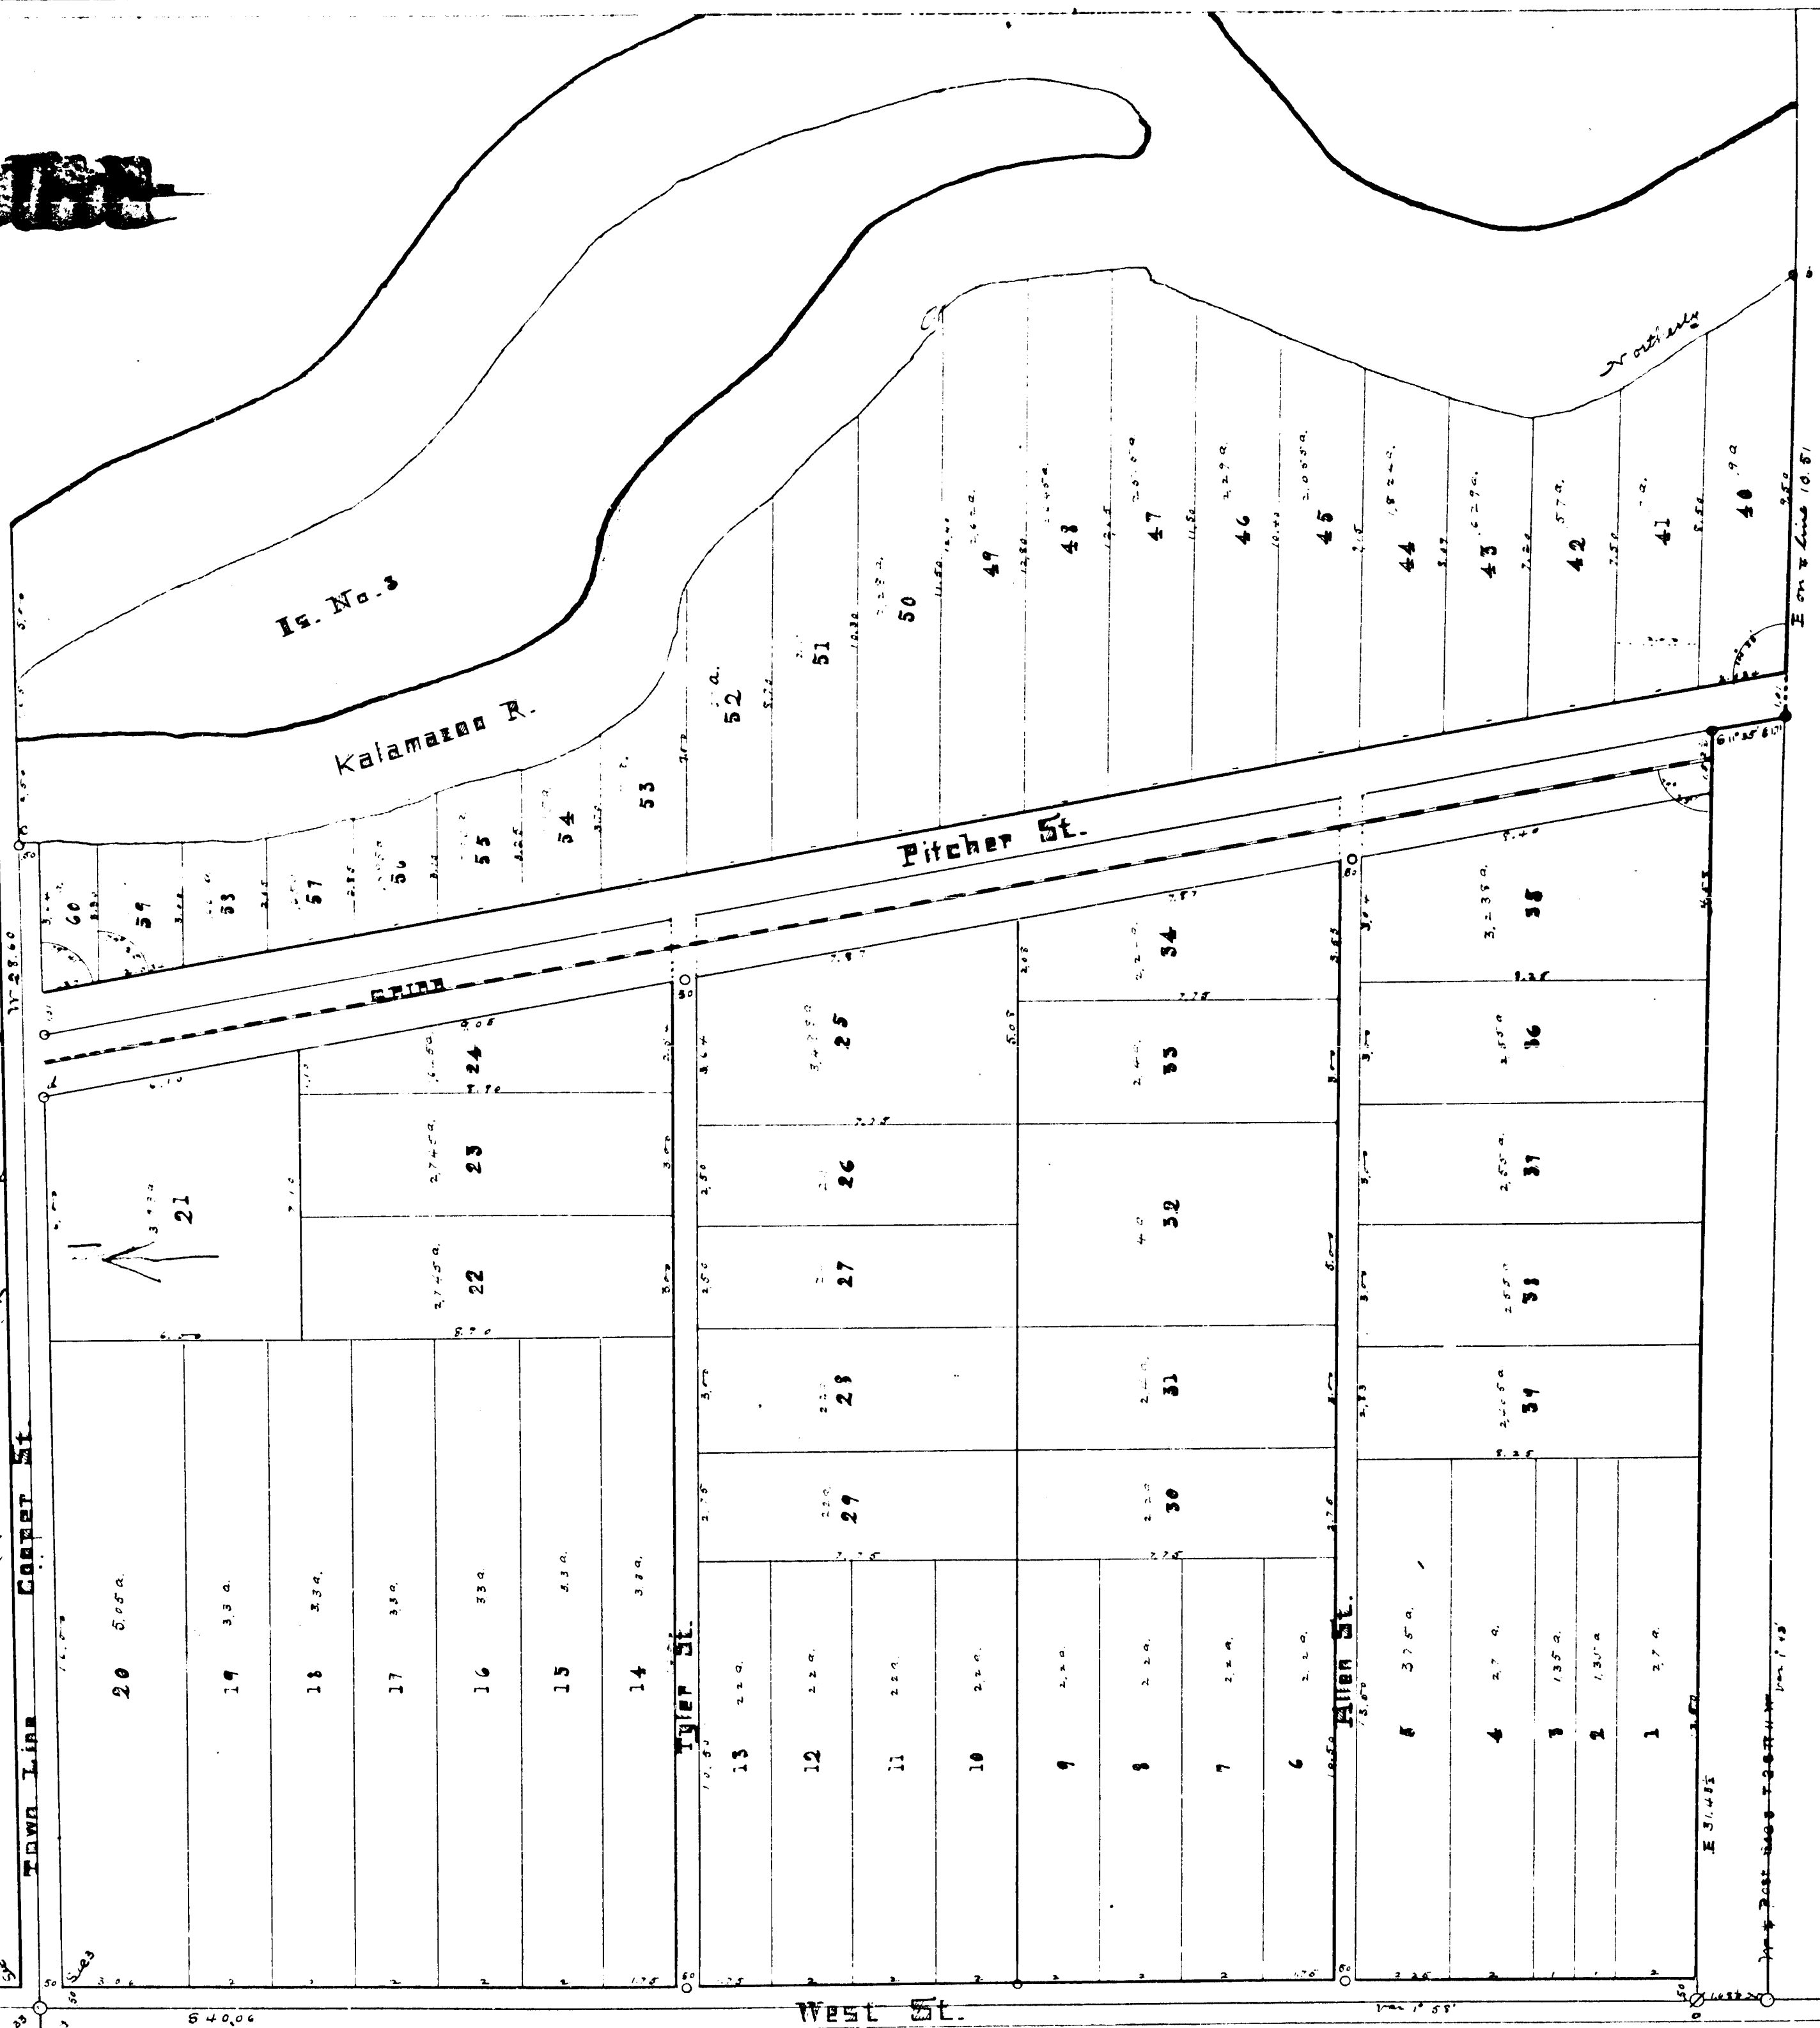

4008

13114