

PLAT

NATIONAL PARK,
Kalamazoo, Mich.

1893.

Scale, 175 Feet per Inch.

Geo. S. Pierson,
Surveyor.

DESCRIPTION OF LAND PLATTED.

The land embraced in the annexed plat of "National Park," City of Kalamazoo, Mich., is described by bounding lines as follows: Beginning at a point on the south line of Section 23 and 24, point being 429 feet east of the Section corner of Sections 23, 26 and 27; thence south 89 degrees 22 minutes east, along the south line of Section 23 2843.5 feet, thence north 34 minutes east, 1174.8 feet to the G. & I. R. R. right of way, thence north 42 degrees 6 minutes west, 161.2 feet, to the south-east corner of the Kalamazoo Land & Improvement Co.'s Plat; thence north 89 degrees 14 minutes west, 335 feet; thence north 21 minutes east, 61.23 feet; thence north 89 degrees 7 minutes west, 576.2 feet; thence north 30 minutes east, 164.3 feet; thence north 89 degrees 3 minutes west, 1074.1 feet; thence north 88 degrees 47 minutes west, 372.2 feet, to the south line of the Washington Ave.; thence north 89 degrees 3 minutes west, 88 degrees 21 minutes east, 145 feet, thence south 13 degrees 4 minutes west, 106 feet, to the east bank of said river; thence the center line of Portage Street, thence south 13 degrees 4 minutes west, 195.7 feet to the center line of Portage Street, thence south 13 degrees 4 minutes west, 497.5 feet, thence south 34 minutes west, 198.1 feet; thence south 80 degrees 23 minutes east, 65.5 feet, thence south 34 minutes west, 181.5 feet to the point of beginning. The described piece of land lying in Sections 22 and 23 of T. 2 S., R. 11 W., in the County of Kalamazoo, State of Michigan.

SURVEYOR'S CERTIFICATE.

I hereby certify that the Plat delineated hereon is a correct one, and that permanent monuments, consisting of Iron Pipes, seven-eighths inch in diameter, and three feet long, have been placed at all points marked thus (O), as hereon shown, at all angles in the boundaries of the land platted, and at all intersections of streets.

Geo. S. Pierson,
Surveyor.

DEDICATION.

Know all Men by these Presents, That we, Francis B. Stockbridge, Samuel S. McCann, M. Henry Lane and Frank B. Lay, as proprietors, and Betsey A. Stockbridge, Lydia L. McCann, Ida E. Lane and Mary Belle Lay, our wives, have caused the land embraced in the annexed plat to be surveyed, laid out, and parted, and to be known as NATIONAL PARK, Kalamazoo, Mich., and that the streets and alleys as shown on said plat are hereby dedicated to the public.

(Signed)

Francis B. Stockbridge,
Betsey A. Stockbridge,
Samuel S. McCann,
Lydia L. McCann,
M. Henry Lane,
Ida E. Lane,
Frank B. Lay,
Mary Belle Lay.

Witnesses { Dallas Boudeman,
Jav D. Driver,

Notary Public, Kalamazoo County, Mich.

United States of America,
District of Columbia,

On this ninth day of November, 1893, before me, a Notary Public in and for said County, personally came the above named M. Henry Lane, Ida E. Lane, Frank B. Lay and Mary Belle Lay, know to me to be four of the persons who executed the above dedication and acknowledged the same to be their free act and deed.

Notary Public, Kalamazoo County, Mich.

State of Michigan,
County of Kalamazoo,

On this seventh day of November, A. D. 1893, before me, a Notary Public in and for said County, personally came the above named Samuel S. McCann, known to me to be one of the persons who executed the above dedication, and acknowledged the same to be his free act and deed.

Notary Public, Kalamazoo County, Mich.

State of Colorado,
County of El Paso,

On this second day of November, A. D. 1893, before me, a Notary Public in and for said County, personally came the above named Lydia L. McCann, who is known to me to be the person who executed the above dedication, and acknowledged the same to be her free act and deed.

Notary Public, Kalamazoo County, Mich.

Witness my hand and notarial seal. [Seal] Edward F. Wright,
Notary Public.

Examined and approved Nov. 20, 1893.
D. B. Amers,
Deputy Auditor General.

STATE OF MICHIGAN,
COUNTY OF KALAMAZOO, ss.
We, A. A. Holcomb, Register of Deeds, and Geo. S. Pierson, Surveyor, hereby certify that we have each carefully compared this copy with the Original Plat of "National Park, Kalamazoo, Mich.," and that it is a true and correct copy of the whole of such original plat.


A. A. Holcomb,
Register of Deeds.

Geo. S. Pierson,
Surveyor.

REGISTER'S OFFICE,
KALAMAZOO COUNTY, ss.
Received for Record the 5.5" day of April, A. D. 1894 at 10 o'clock A. M. and recorded in Book 5 of Plats, on Page 34.

Accepted by the City Council of the City of Kalamazoo
April 24th 1894
Chauncy Elving City Clerk

Entire of Plat VACATED
See Vol. 2 of VACATIONS
Page 156 & 158

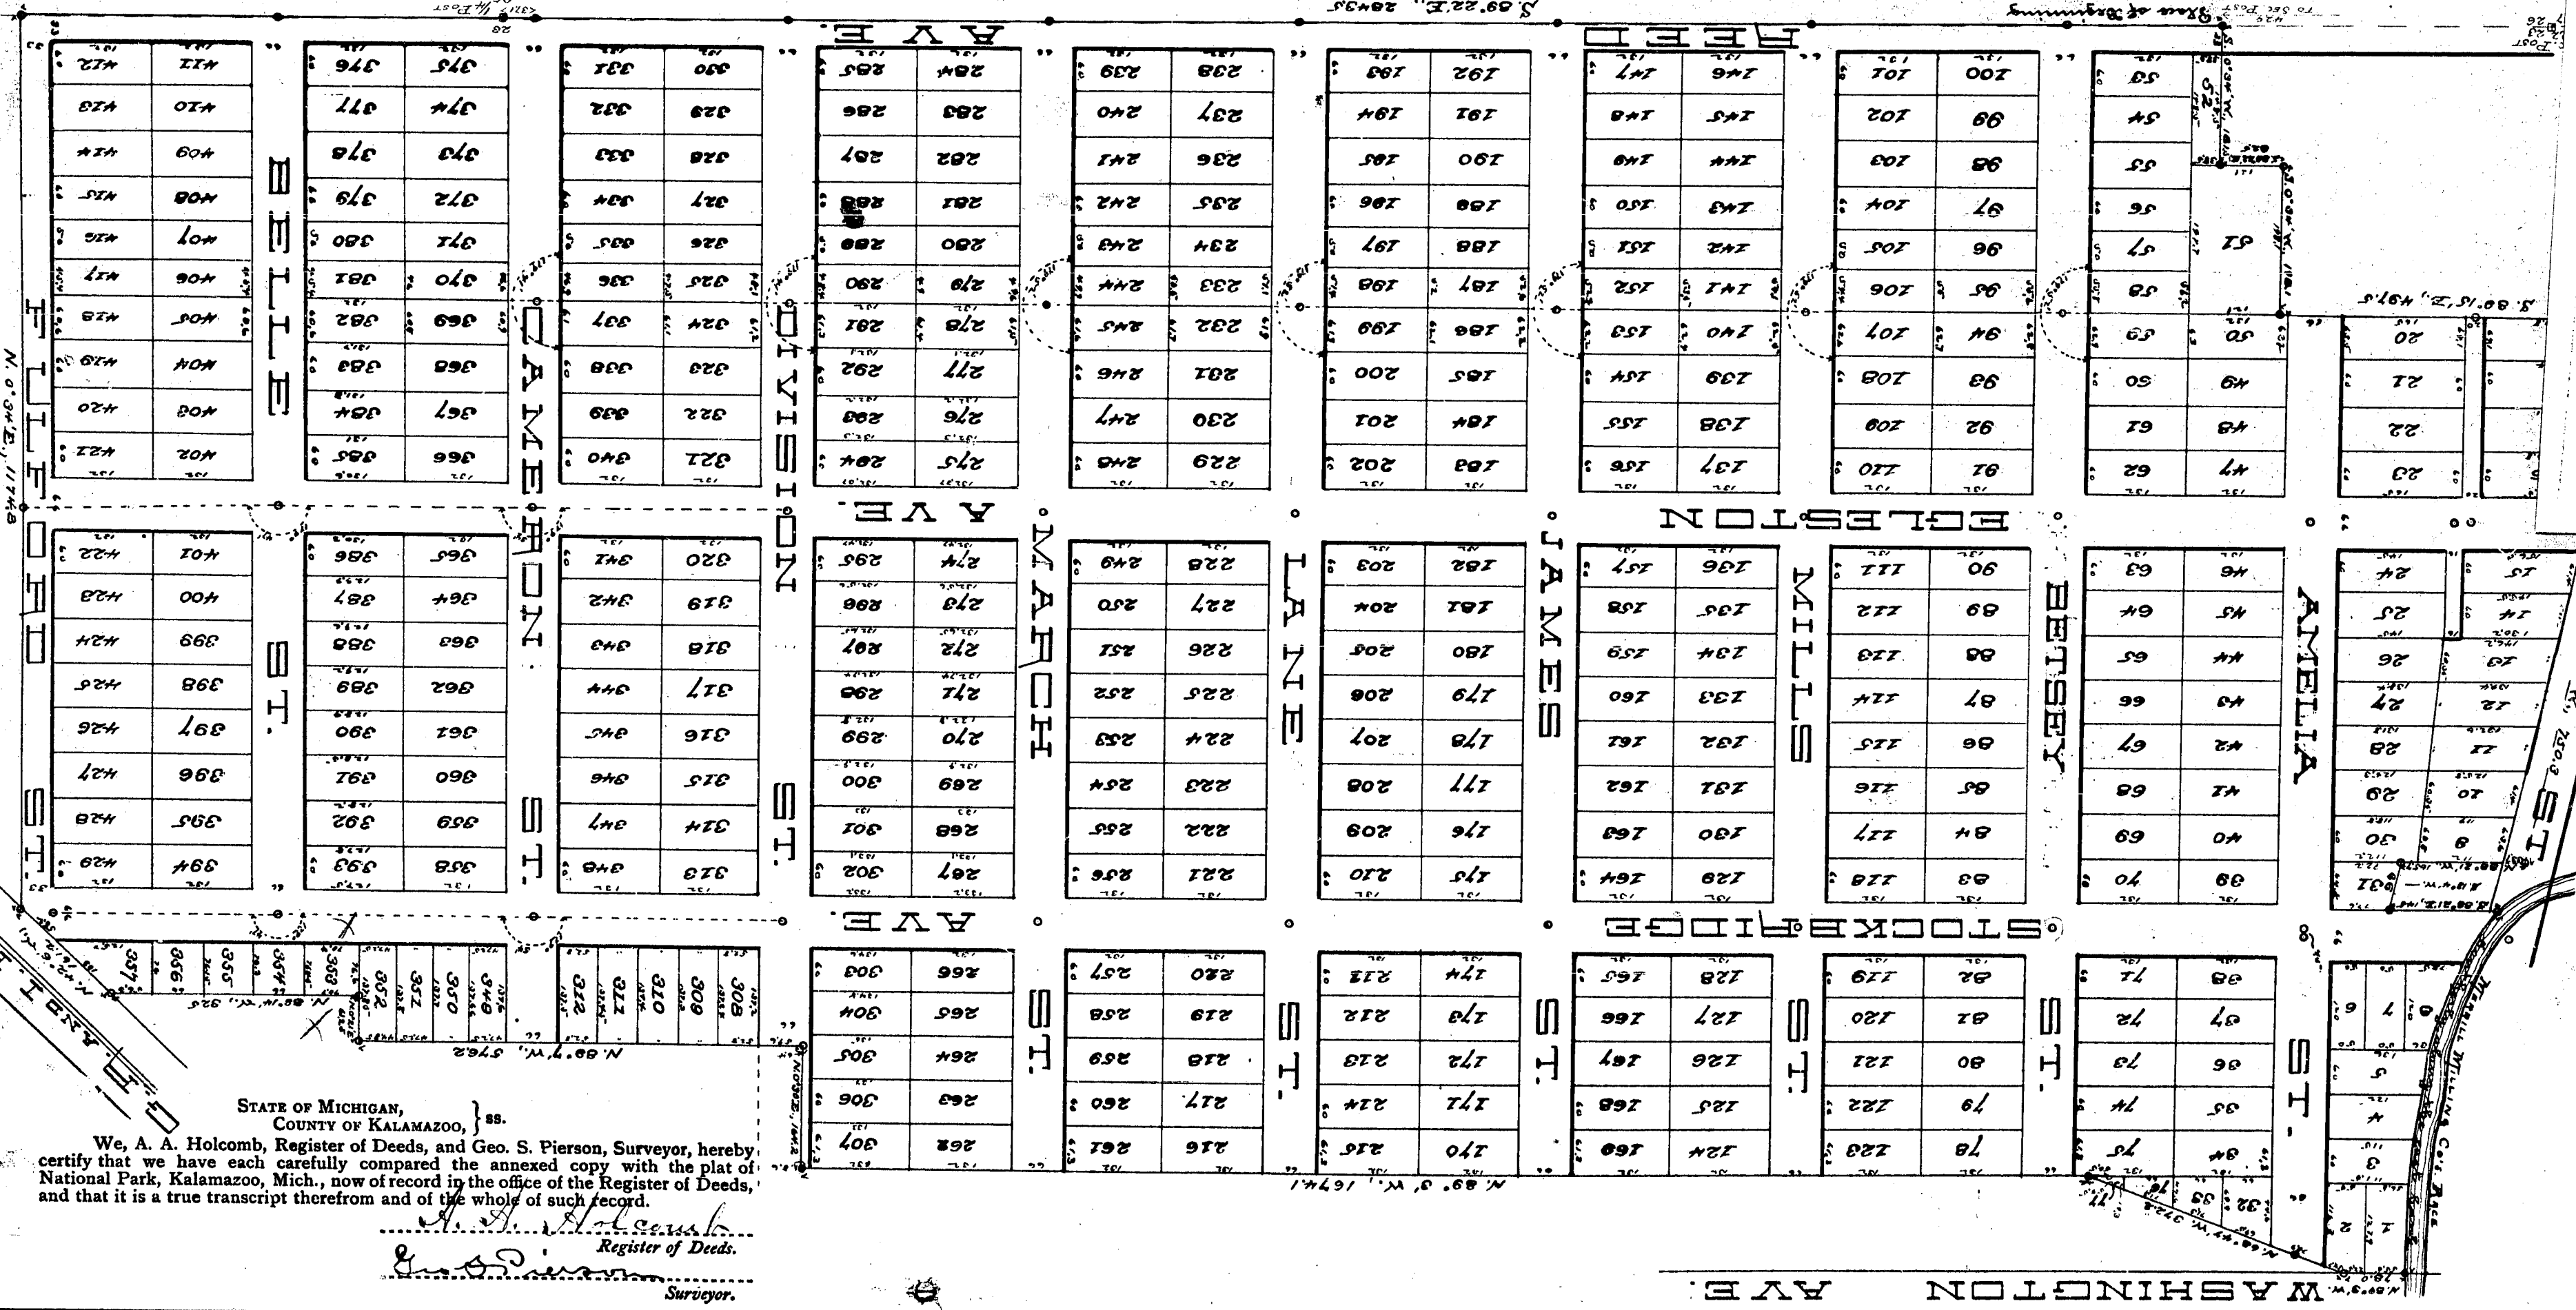

STATE OF MICHIGAN,
COUNTY OF KALAMAZOO, ss.
We, A. A. Holcomb, Register of Deeds, and Geo. S. Pierson, Surveyor, hereby certify that we have each carefully compared the annexed copy with the plat of National Park, Kalamazoo, Mich., now of record in the office of the Register of Deeds, and that it is a true transcript therefrom and of the whole of such record.

A. A. Holcomb,
Register of Deeds.

Geo. S. Pierson,
Surveyor.

RECEIVED AND FILED
IN AUDITOR GENERAL'S OFFICE
May 15, 1894
Deputy Auditor General

PLAT

OF

NATIONAL PARK, Kalamazoo, Mich.

1893.

Scale, 175 Feet per Inch.

GEO. S. PIERSON,
SURVEYOR.

DESCRIPTION OF LAND PLATTED.

The land embraced in the annexed plat of "National Park," City of Kalamazoo, Mich., is described by bounding lines as follows: Beginning at a point on the south line of Section 23, said plat being 429 feet east of the Section corner of Sections 23, 26 and 27; running thence south 89 degrees 22 minutes east, along the south line of Section 23, 26 and 27, 243.5 feet; thence north 34 minutes east, 1174.8 feet to the G. & I. R. R. right of way; thence north 42 degrees 6 minutes west, 161.2 feet to the south-east corner of the Kalamazoo Land & Improvement Co.'s Plat; thence north 89 degrees 14 minutes west, 325 feet; thence north 21 minutes east, 61.23 feet; thence north 89 degrees 7 minutes west, 576.2 feet; thence north 30 minutes east, 164.3 feet; west, 372.2 feet; to the south line of the 6th Washington Ave.; thence north 89 degrees 3 minutes west, 78 feet to the east bank of said line; to a point in Portage Street where the north line of lot belonging to Sanantha Company intersects the east bank of said race; thence south 88 degrees 21 minutes east, 115 feet; intersects the center line of Portage Street, 750.3 feet; thence south 13 degrees 4 minutes west, 457.7 feet to the center line of Portage Street; thence south 13 degrees 4 minutes west, 15 minutes along the center line of Portage Street, 198.1 feet; thence south 89 degrees 15 minutes west, 497.5 feet; thence south 34 minutes west, 191.5 feet to the point of beginning. The described piece of land lying in Sections 22 and 23 of T. 2 S., R. 11 W., in the County of Kalamazoo, State of Michigan.

SURVEYOR'S CERTIFICATE.

I hereby certify that the Plat delineated hereon is a correct one, and that permanent monuments, consisting of iron pipes, seven-eighths inch in diameter, and three feet long, have been placed at all points marked thus (o), as hereon shown, at all angles in the boundaries of the land platted, and at all intersections of streets.

GEO. S. PIERSON,
SURVEYOR.

DEDICATION.

Known all Men by these Presents, That we, Francis B. Stockbridge, Samuel S. McCamly, M. Henry Lane and Frank B. Lay, as proprietors, and Betsey A. Stockbridge, Lydia L. McCamly, Ida E. Lane and Mary Belle Lay, our wives, have caused the land embraced in the annexed plat to be surveyed, laid out, and platted, and to be known as NATIONAL PARK, Kalamazoo, Mich., and that the streets and alleys as shown on said plat are hereby dedicated to the public.

(Signed)

FRANCIS B. STOCKBRIDGE,
BETSEY A. STOCKBRIDGE,
SAMUEL S. MCCAMLY,
LYDIA L. MCCAMLY,
M. HENRY LANE,
IDA E. LANE,
FRANK B. LAY,
MARY BELLE LAY.

STATE OF MICHIGAN,
COUNTY OF KALAMAZOO, } ss.

On this ninth day of November, 1893, before me, a Notary Public in and for said County, personally came the above named M. Henry Lane, Ida E. Lane, Frank B. Lay and Mary Belle Lay, know to me to be four of the persons who executed the above dedication and acknowledged the same to be their free act and deed.

Witnesses { GEORGE TROW, M. H. STOCKBRIDGE and
{ KATIE CONDON, BETSEY A. STOCKBRIDGE.
Notary Public, Kalamazoo County, Mich.

UNITED STATES OF AMERICA,
DISTRICT OF COLUMBIA, } ss.

On this sixth day of October, A. D. 1893, before me, a Commissioner of Deeds of the State of Michigan, within and for the District of Columbia, personally came the above named Francis B. Stockbridge and Betsey A. Stockbridge, his wife, known to me to be two of the persons who executed the above dedication, and acknowledged the same to be their free act and deed.

Witness my hand and official seal.

CHARLES S. BUNNY,
Commissioner of Deeds of the State of Michigan, residing in Washington, D. C.

STATE OF MICHIGAN,
COUNTY OF KALAMAZOO, } ss.

On this seventh day of November, A. D. 1893, before me, a Notary Public in and for said County, personally came the above named Samuel S. McCamly, known to me to be one of the persons who executed the above dedication, and acknowledged the same to be his free act and deed.

DALLAS BORDMAN,
Notary Public, Kalamazoo County, Mich.

STATE OF COLORADO,
COUNTY OF EL PASO, } ss.

On this second day of November, A. D. 1893, before me, a Notary Public in and for said County, personally came the above named Lydia L. McCamly, who is known to be the person who executed the above dedication, and acknowledged the same to be her free act and deed.

My commission expires March 4th, 1896.

Witness my hand and notarial seal. [S.S.] EDWARD F. WRIGHT,
Notary Public.

Witnesses as to
LYDIA L. MCCAMLY, { J. ALBERT WRIGHT.

Examined and approved Nov. 20, 1893.
D. B. ANGER,
Deputy Auditor General.

STATE OF MICHIGAN,
COUNTY OF KALAMAZOO, } ss.

We, A. A. Holcomb, Register of Deeds, and Geo. S. Pierson, Surveyor, hereby certify that we have each carefully compared this copy with the Original Plat of National Park, Kalamazoo, Mich., and that it is an exact copy thereof and of the whole of such original plat.

A. A. HOLCOMB,
Register of Deeds.GEO. S. PIERSON,
Surveyor.

REGISTER'S OFFICE,
KALAMAZOO COUNTY, } ss.


Received for Record the 23rd day of 1893.

A. D. 1893, at 10 o'clock A. M., and recorded in Book 5 of Plats, on
Page 34.

Accepted by the City Council of the City of Kalamazoo
April 20th 1894

Chamney Shingley Clerk City Clerk

Part of Plat VACATED
See Vol. 2 of VACATIONS
Page 156 of 158

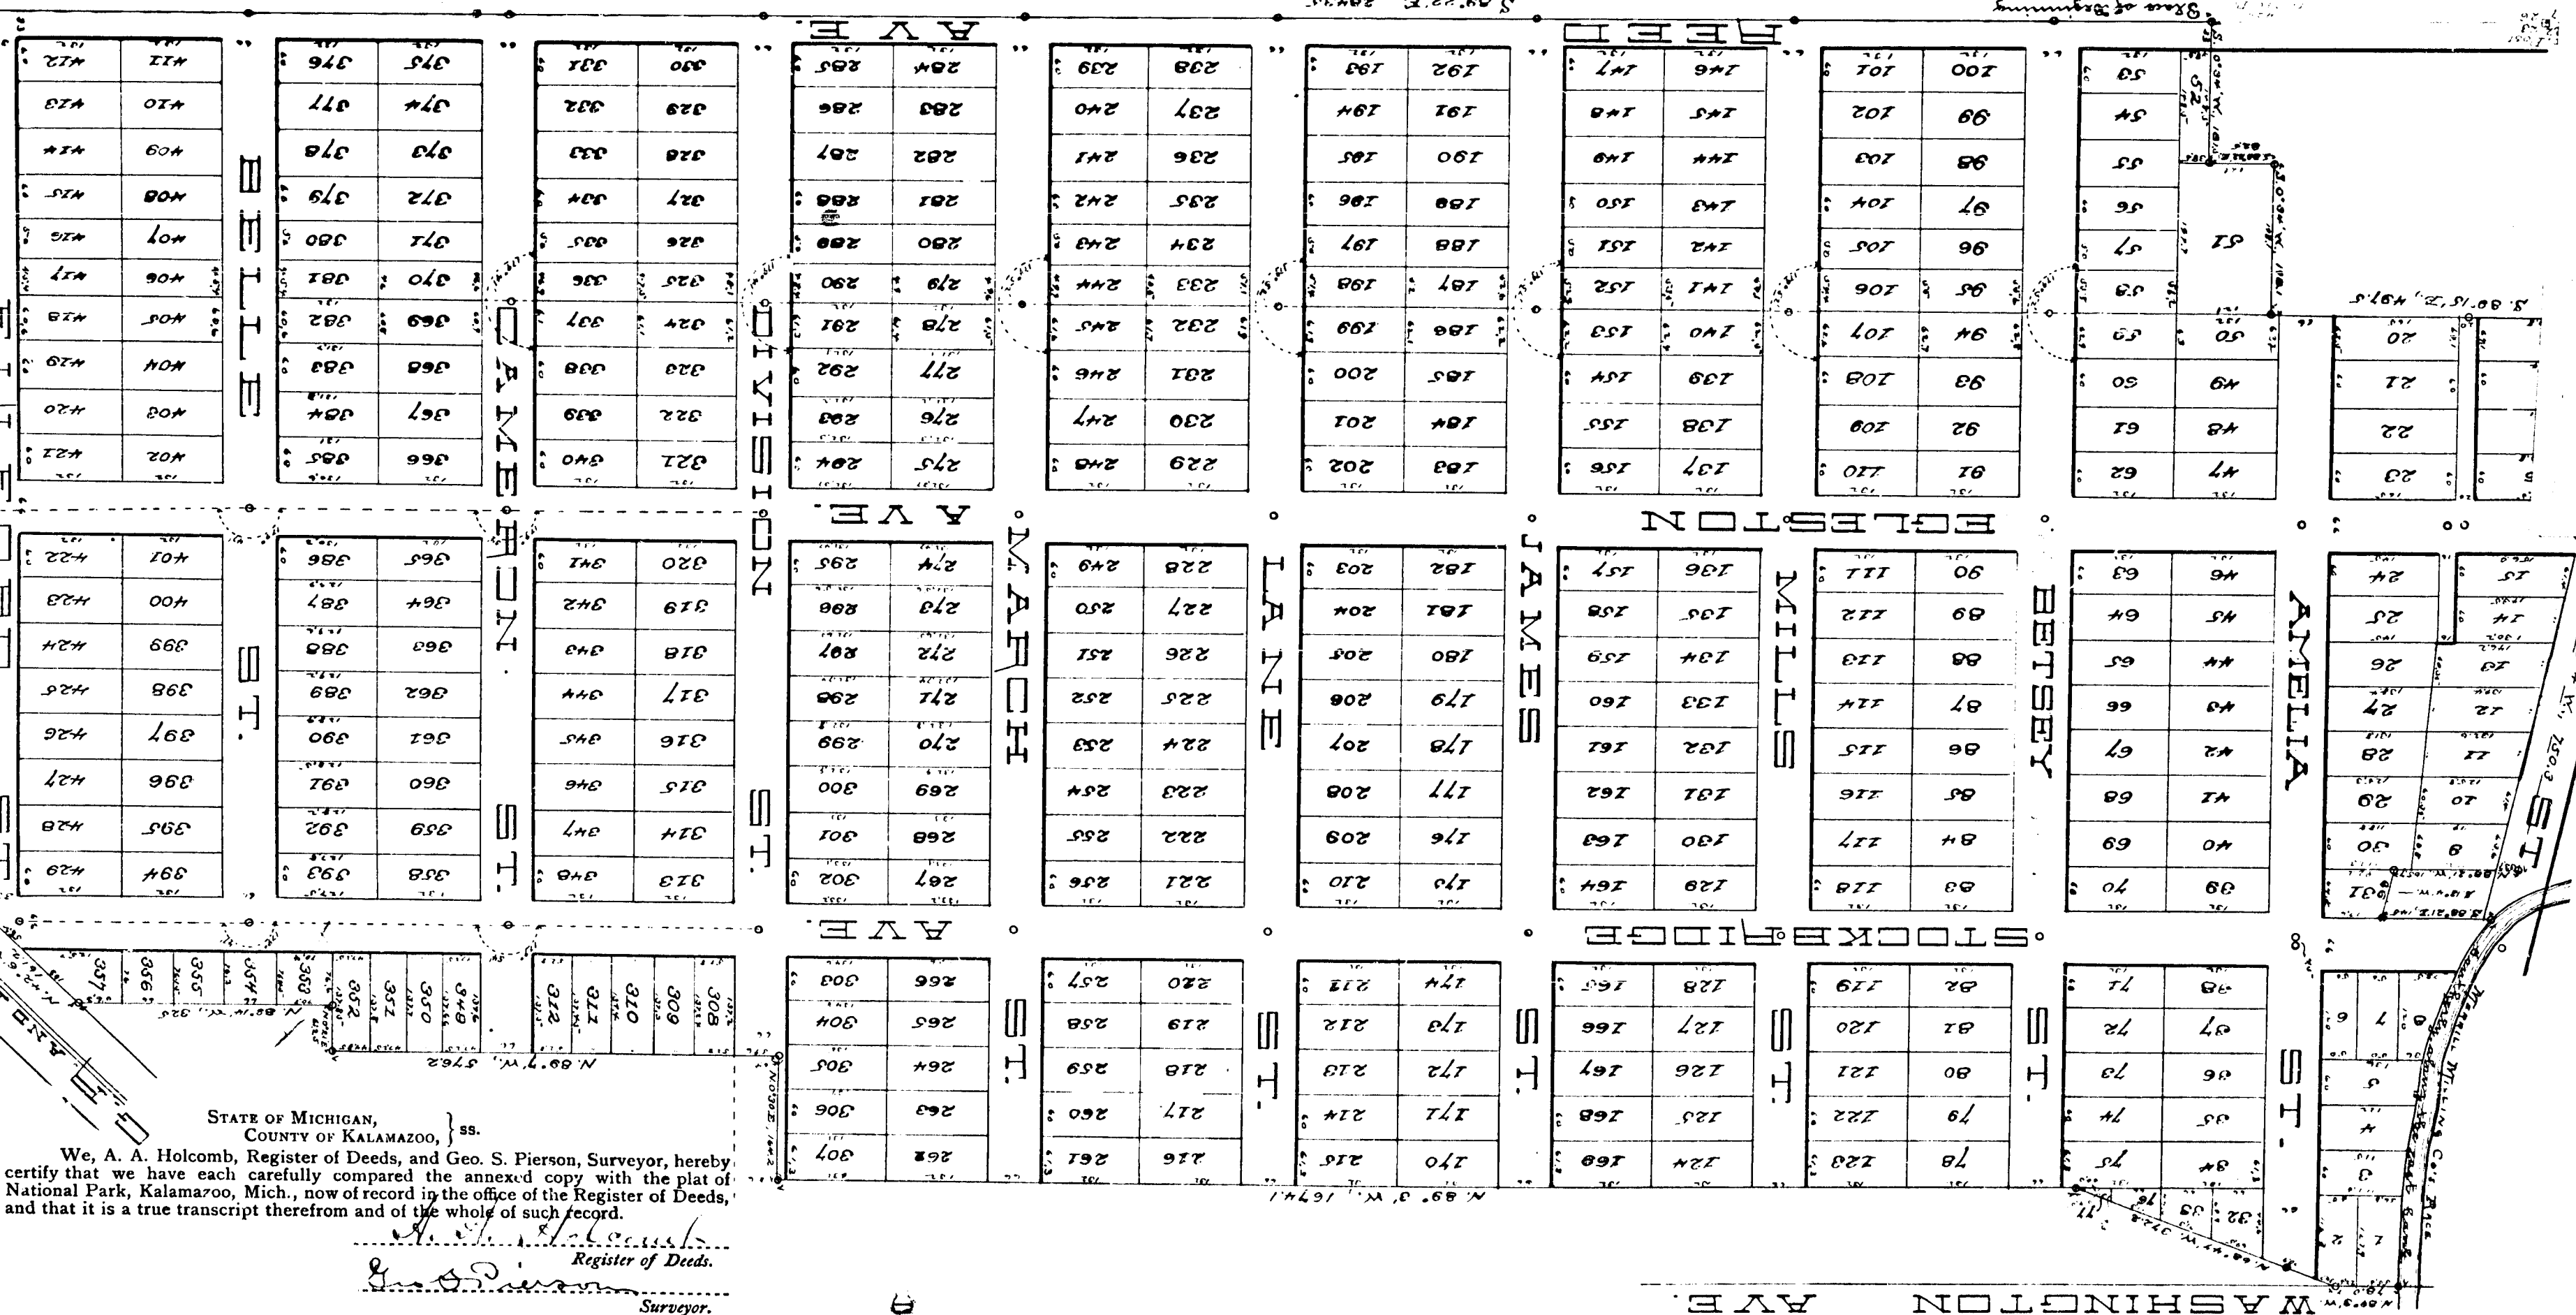

STATE OF MICHIGAN,
COUNTY OF KALAMAZOO, } ss.

We, A. A. Holcomb, Register of Deeds, and Geo. S. Pierson, Surveyor, hereby certify that we have each carefully compared the annexed copy with the plat of National Park, Kalamazoo, Mich., now of record in the office of the Register of Deeds, and that it is a true transcript therefrom and of the whole of such record.

A. A. HOLCOMB,
Register of Deeds.

GEO. S. PIERSON,
Surveyor.

RECEIVED AND FILED
IN AUDITOR GENERAL'S OFFICE
May 1st 1894
Deputy Auditor General

Kalamazoo County Vacations

PLAT - NATIONAL PARK KALAMAZOO - MICHIGAN.

In re petition)
South side Im)
provement Co ltd
to Vacate Plat)

Ordered: That said Plat be and the same is hereby
VACATED.

Order Judge John W. Adams
September 4, 1900
C C Jour M Page 501
Cal 13 No 52
Go Plat Book 5 page 34

Aud Gen Dept Vol 23 157
Page 4097
13145

Eddy & Bennett
Plat Examiners
November 1915



16 X