

4197

Revised Plat vol 157- Page 13156

Phillips Orchard Kalamazoo

Being 11.327 acres of land. Lying in the S 1/2 of the W 1/2 of Sec. 9 T 25 N R 11 W -
 COMMENCING 2307 N and 935 E of the W 1/2 Post and running Thence E 1650
 Thence S 656 E. Thence W 1650. Thence N 656 E to beginning.

SURVEYED Sept. 24. 25. 26. 1894.
 E. Strong Surveyor

Witnessed in presence of John V. Phillips
 Amandale Phillips
 Wm. A. Giddan

State of Michigan

County of Kalamazoo On this 24th day of September 1894 before me
 a notary public in and for said county personally came the above
 named John V. Phillips and Amanda C. Phillips his wife known
 to me to be the persons who executed this plat and acknowledged
 the same to be their free act and deed.

Received for record this 11th day of October 1894 at 8 o'clock A. M. and
 recorded in Book 5 of plate on page 36.
 A. A. Holcomb
 Register of Deeds

Examined and approved Oct 6 1894
 E. Strong Surveyor
 Auditor General

State of Michigan

County of Kalamazoo We Albert A. Holcomb Register of Deeds
 and E. Strong Surveyor hereby certify that we have each carefully com-
 pared this copy with the original plat of Phillips Orchard and that
 it is an exact copy thereof and of the whole of such original map or plat.

E. Strong Surveyor
 Register of Deeds


State of Michigan

County of Kalamazoo We Albert A. Holcomb Register of Deeds
 and E. Strong Surveyor hereby certify that we have each compared
 this annexed copy with the plat of Phillips Orchard now of record in the
 office of said Register of Deeds and that it is a true transcript there-
 from and of the whole of such record.

A. A. Holcomb
 Register of Deeds
 E. Strong Surveyor

RECEIVED AND FILED
 IN AUDITOR GENERAL'S OFFICE

Jan 26 1895
 D. B. Auger
 Deputy Auditor General

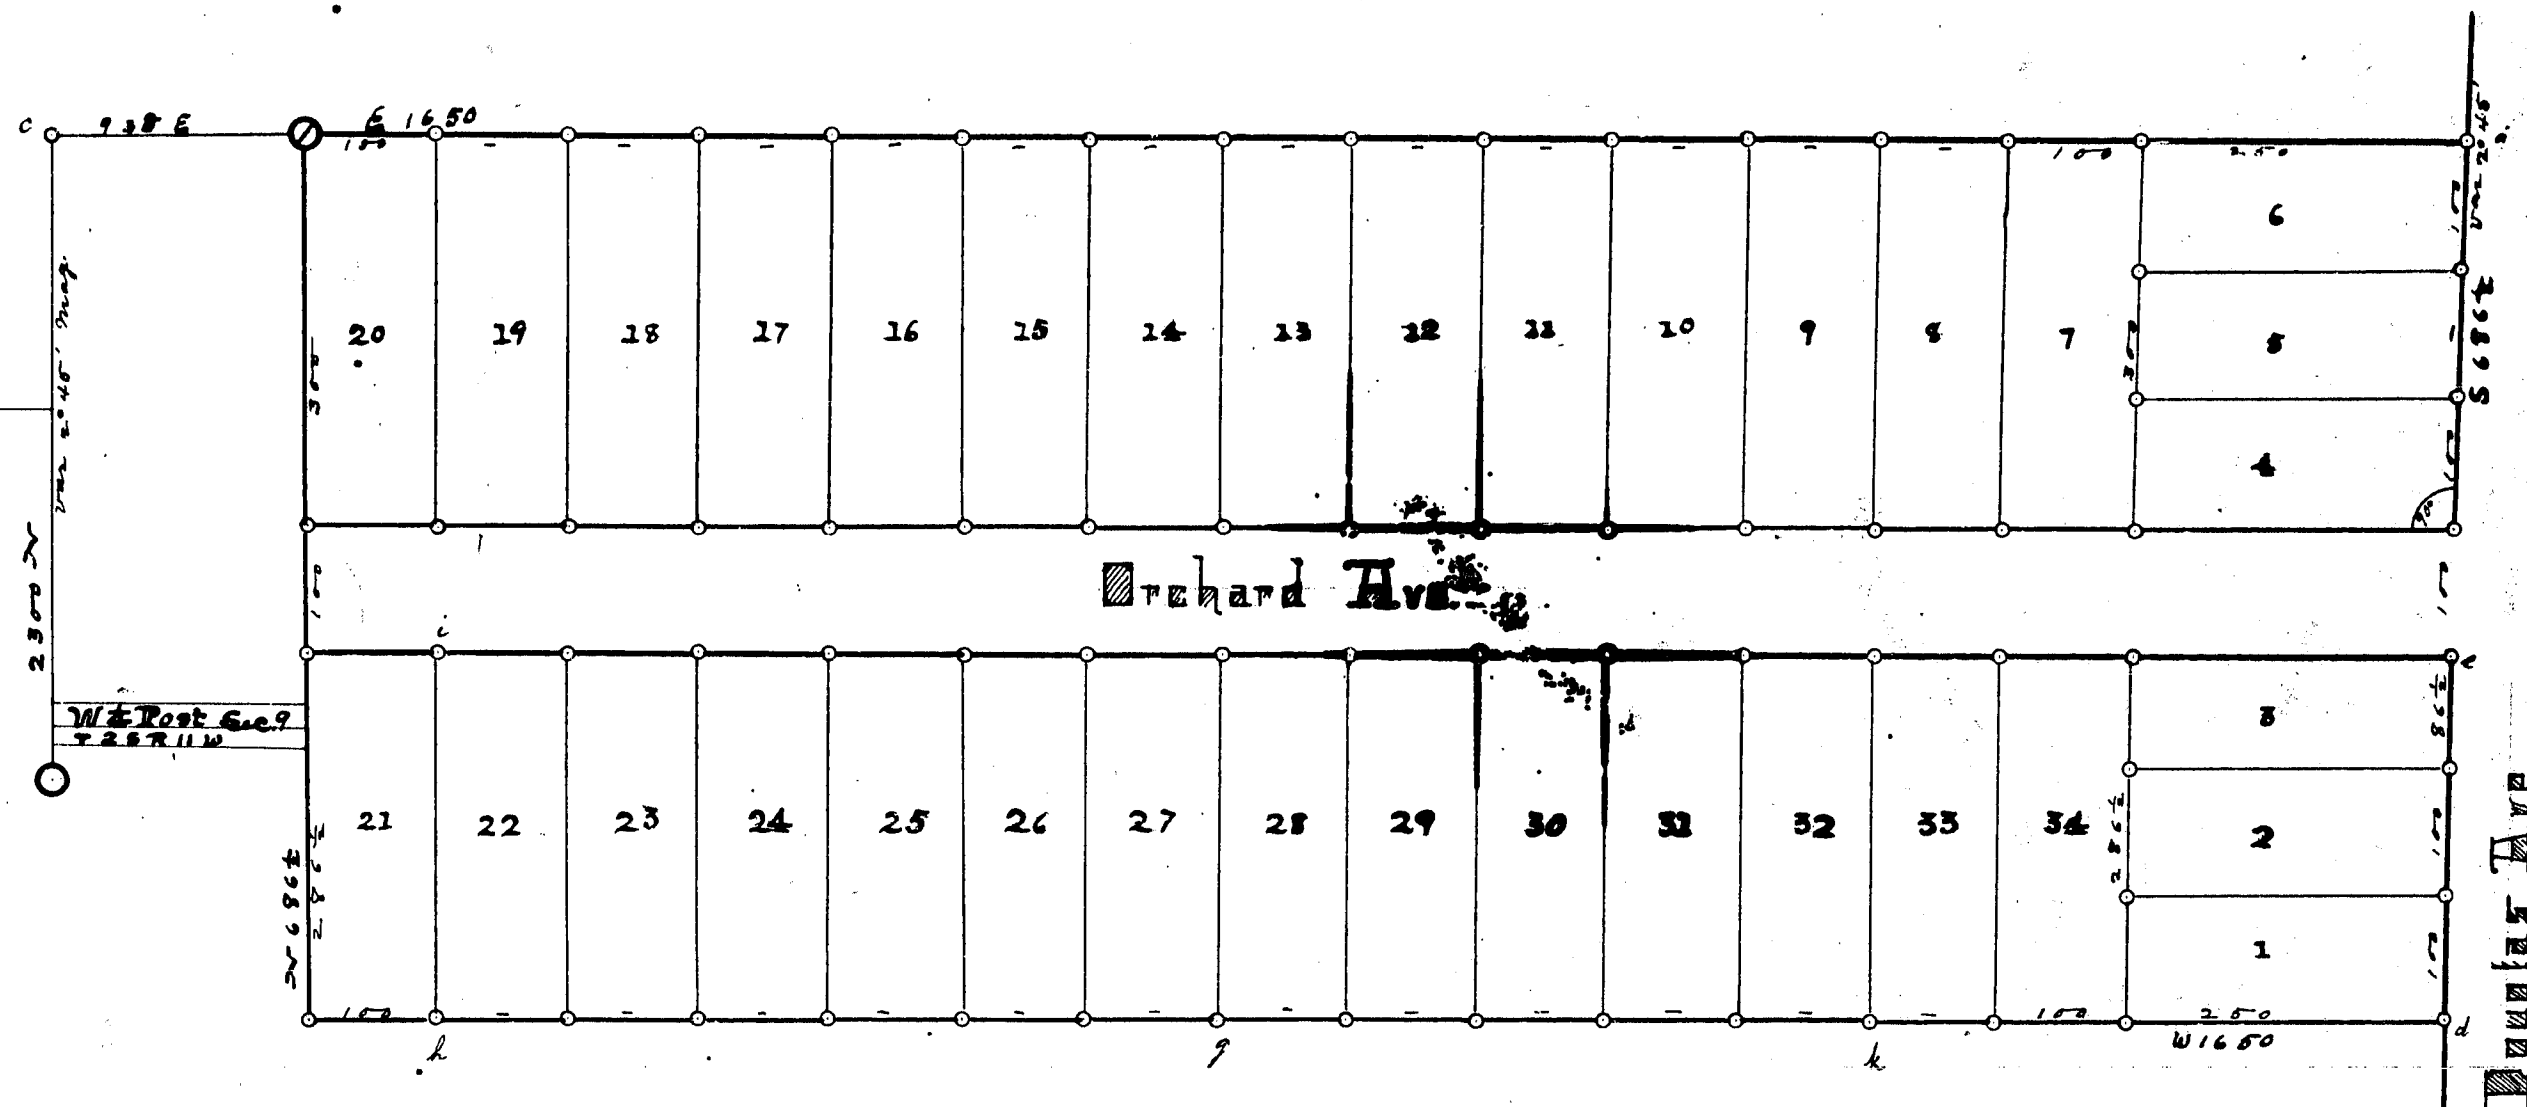

Monuments	
a	6 in 12 5 40' W 12
b	Sound old stake of record 12
c	Iron 3 west 2 1/2
d	This plat covers to occupied land to the hedge line which is 1/4 of the correct location of the line
e	Iron 1 1/2 2 east 3
f	6 in 3 5 45' E 2 1/2
g	6 in 18 5 20' W 1 1/2
h	6 in 6 2 10' E 3 1/2
i	6 in 5 west 10
j	6 in 12 5 10' W 60
k	Cherry 8 2 10' W 3
l	Iron 24 x 1 1/2 1 1/2 planted at all points marked b.

I hereby certify this plat correct and true monuments as above pointed out planted and that I have made a survey as shown.

E. Strong Surveyor

Scale in feet



4197

Kalamazoo

Phillips Orchard Kalamazoo

Being 11.327 acres of land. Lying in the S 1/2 of Sec. 9 T 26 N 11 W -
Commencing 2300 N and 7 1/2 E of the W 1/2 Post and running thence E 1650
thence S 656 1/2. Thence W 1650. Thence N 656 1/2 to beginning.

Surveyed Sept. 24, 25, 26, 1894.
E. Strong Surveyor

Signed in presence of

John W. Phillips
Amanda E. Phillips

W. H. B. 242

State of Michigan

County of Kalamazoo. On this 24th day of September 1894 before me
a Notary Public in and for said county personally came the above
named John W. Phillips and Amanda E. Phillips his wife known
to me to be the persons who executed this plat and acknowledged
the same to be their free act and deed.

E. Strong
Notary Public

Received for record this 11th day of October 1894 at 3 o'clock P. M. and
recorded in Book 5 of Plats on page 16.

A. Holcomb
Register of Deeds

Examined and approved Oct 6 1894

W. H. B. 242
Deputy Auditor General

State of Michigan

County of Kalamazoo. We Albert A. Holcomb Register of Deeds
and E. Strong Surveyor hereby certify that we have each carefully com-
pared this copy with the original plat of Phillips Orchard and that
it is an exact copy thereof and of the whole of such original map or plat.

E. Strong
Surveyor

A. Holcomb
Register of Deeds

State of Michigan


County of Kalamazoo. We Albert A. Holcomb Register of Deeds
and E. Strong Surveyor hereby certify that we have each compared
this annexed copy with the plat of Phillips Orchard now of record in the
office of said Register of Deeds and that it is a true transcript there-
from and of the whole of such record.

E. Strong
Surveyor

A. Holcomb
Register of Deeds

RECEIVED AND FILED
IN AUDITOR GENERAL'S OFFICE

Jan 26 1895
W. H. B. 242
Deputy Auditor General

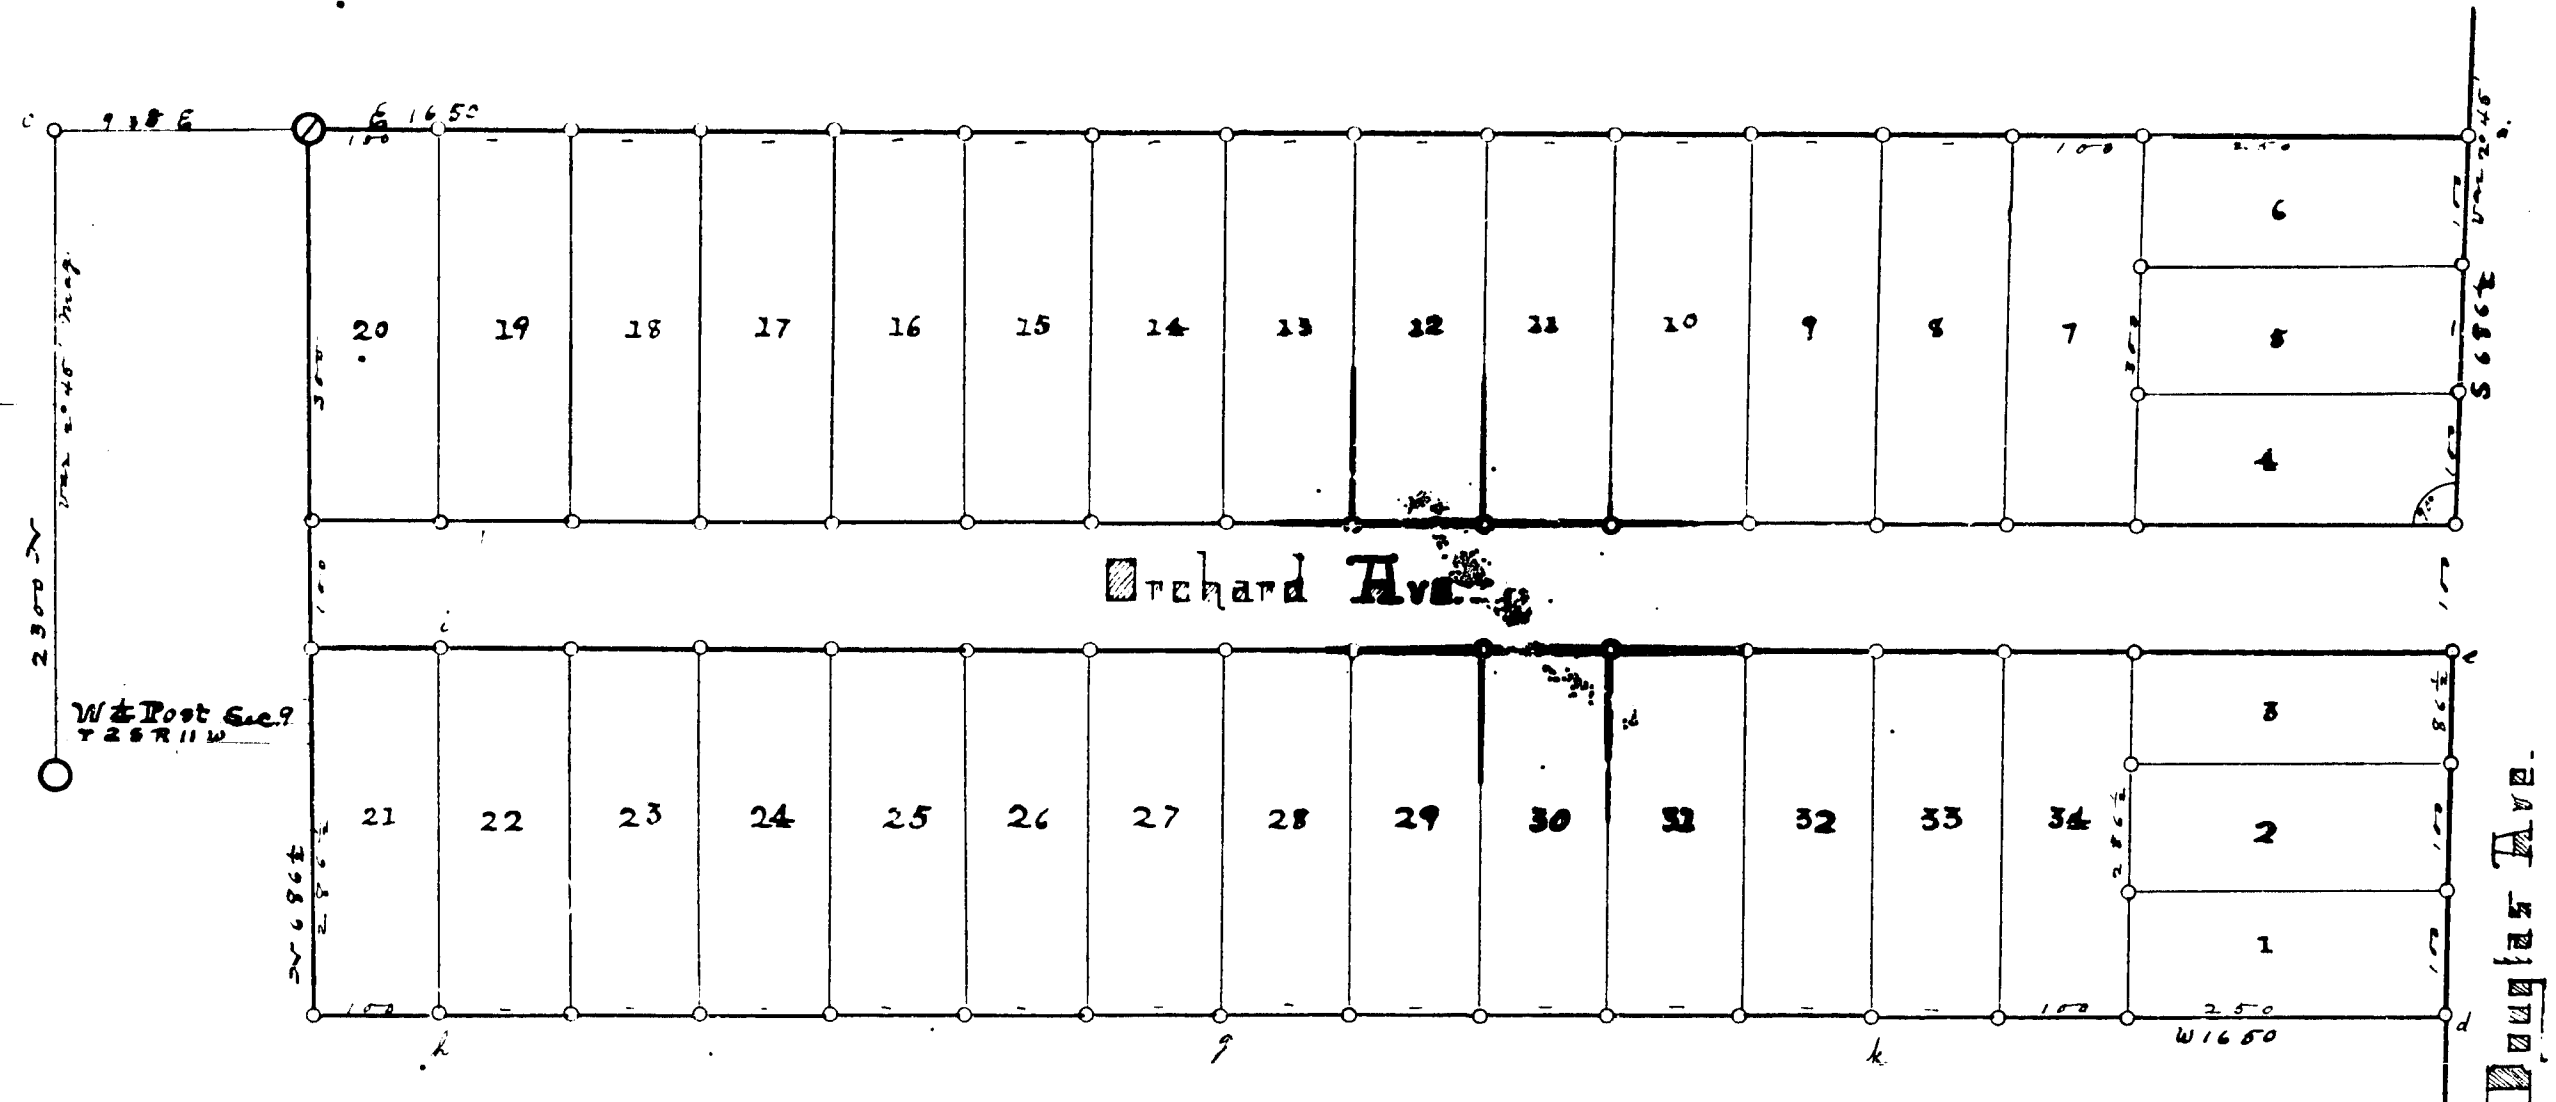

Monuments

a	Iron 12 5/8" W	12
b	Round old stake of record	2 1/2
c	Iron 3 west	2 1/2
d	Iron 2 north	2 1/2
e	This plat covers to occupied land to the hedge line, which is 1/2 mile from the corner of the lot.	
f	Iron 3 1/2 - 516	2 1/2
g	Iron 18 5/8" W	12
h	Iron 6 1/2 - 16	10
i	Iron 12 5/8" W	12
j	Iron 12 5/8" W	12
k	Iron 24 1/2" 1/2 high planted at all points marked b.	

I hereby certify this plat correct and true in all particulars as represented and that I have made a survey as shown.

E. Strong
Surveyor

Scale in links

