


4224

13149

THE  
ROSE STREET IMPROVEMENT CO'S PLAT  
BLOCK SEVEN ORIGINAL PLAT  
KALAMAZOO.

Dan J. Albertson  
Surveyor

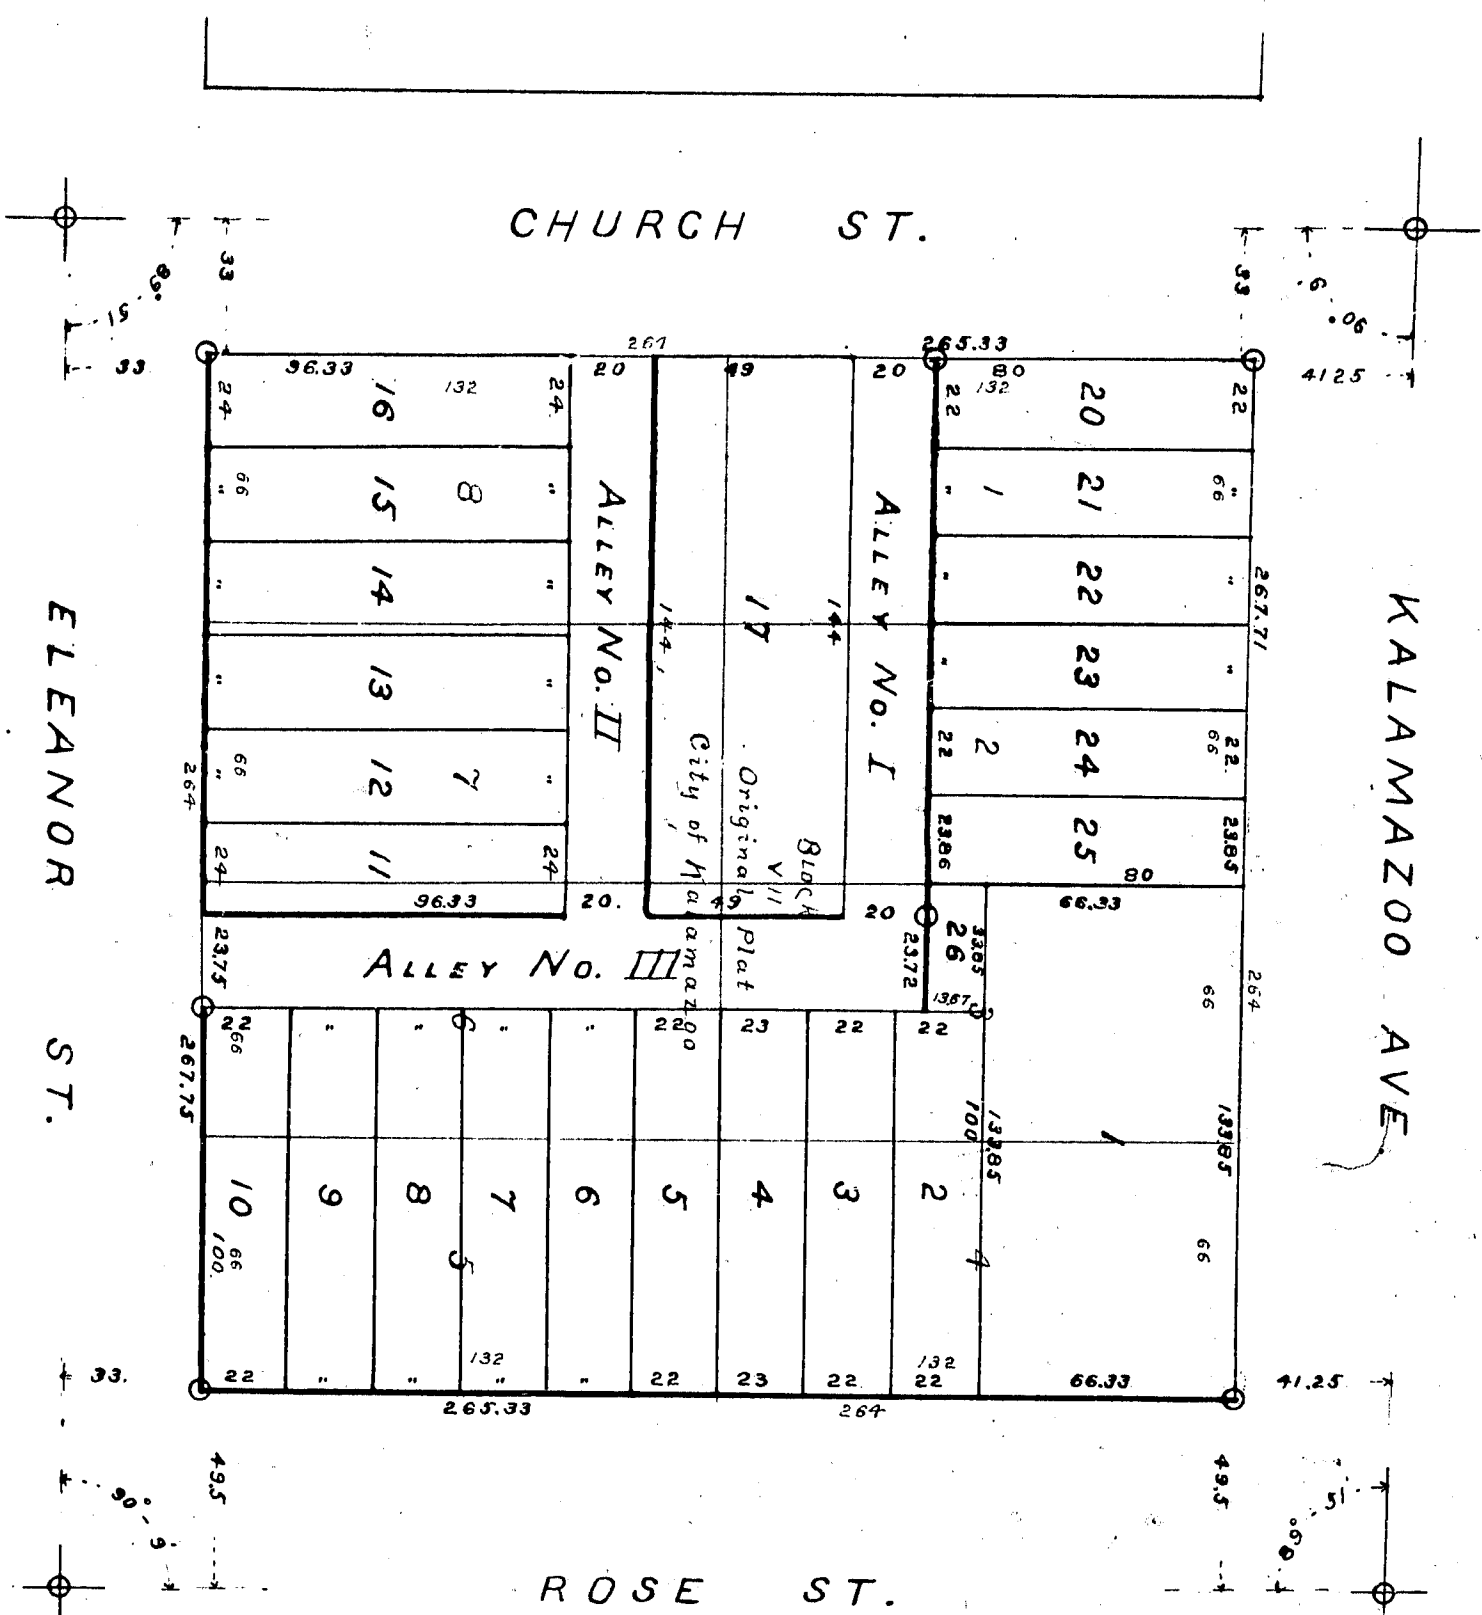

The land embraced in the annexed plat is described as follows to wit: All of Block Seven Original Plat of the City of Kalamazoo, being 265.33 ft. on Rose St. 267.15 ft. on Eleanor St. 265.33 ft. on Church St. and 267.15 ft. on Kalamazoo Ave.

I hereby certify that the plat herein delineated is a correct one and that permanent monuments consisting of iron, stone and life posts have been planted at all points shown at all angles in the boundaries of the land platted and at all intersections of streets or streets and alleys.

Dan J. Albertson,  
Surveyor

Examined and Approved  
Aug. 5, 1893.

O. B. Dinger  
Deputy Auditor General

Accepted and Adopted by the City Council of the City of Kalamazoo  
April 8<sup>th</sup> 1895.

Dynamen Strong  
City Clerk

Received for Record at 2 o'clock PM  
this 24 day of April 1895 and Recorded  
in Book 5 of Plats page 35  
O. A. Holcomb  
Register of Deeds.

RECEIVED AND FILED  
IN NOTARY PUBLIC'S OFFICE  
O. A. Holcomb  
Notary Public

State of Michigan,  
County of Kalamazoo,

On this 24 day of June 1893 William S. Lawrence, to me known, came before me, who being duly sworn did say: That he resides in the City of Kalamazoo, Michigan and that he is president of the Rose Street Improvement Company of Kalamazoo, Michigan, a Corporation, that the seal affixed to the foregoing instrument is the corporate seal of said company and was lawfully affixed by order of the Board of Directors of said company and that he signed the same as president of said Board of Directors of said company by virtue of a like order of said Board of Directors.

William Shakespeare  
Notary Public Kalamazoo County,

State of Michigan,  
County of Kalamazoo,

On this 25 day of June 1893 before me a Notary Public in and for said county personally came the above named Albert M. Good and Eugene M. Rose who to me known to be the persons whose executed the above dedication and acknowledged the same to be their free act and deed.

John Albertson  
Notary Public Kalamazoo Co. Mich.


State of Michigan,  
County of Kalamazoo,

We O. A. Holcomb Register of Deeds and Dan J. Albertson Surveyor hereby certify that we have each carefully compared the annexed copy with the plat of the Rose Street Improvement Co's Plat of Block Seven Original Plat now of record in the office of the said Register of Deeds and that it is a true transcript thereof and the copy of each such record.

Dan J. Albertson  
Surveyor

Known all men by these presents, that the Rose Street Improvement Company of Kalamazoo Michigan, a Corporation, as proprietor has caused the land embraced in the annexed plat to be surveyed laid out and platted to be known as Rose Street Improvement Co's Plat of Block Seven Original Plat and all streets and alleys as shown on said plat are hereby dedicated to the use of the public. Signed by William S. Lawrence as president of said company and who affixed the seal of said company hereto by order of the Board of Directors of said company.

William Shakespeare  
Andrew J. Shakespeare  
Pres.

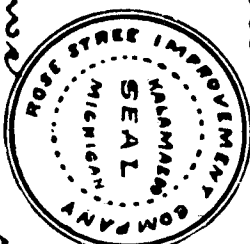

Known all men by these presents, that now Albert M. Good as proprietor and Eugene M. Rose wife have caused the land owned by me embraced in the annexed plat to be surveyed laid out and platted to be known as Rose Street Improvement Co's Plat of Block Seven Original Plat and all streets and alleys as shown on said plat are hereby dedicated to the use of the public. Signed and sealed in presence of

William O. Good  
John Albertson  
Eugene M. Good  
(as)

State of Michigan,  
County of Kalamazoo,


We O. A. Holcomb Register of Deeds and Dan J. Albertson Surveyor hereby certify that we have each carefully compared this copy with the original plat of Rose Street Improvement Co's Plat of Block Seven Original Plat and that it is an exact copy thereof and the copy of each original map or plat.

O. A. Holcomb  
Register of Deeds  
Dan J. Albertson  
Surveyor

4224

THE  
ROSE STREET IMPROVEMENT CO'S PLAT  
BLOCK SEVEN ORIGINAL PLAT  
KALAMAZOO.

Dan J. Albertson  
Surveyor.

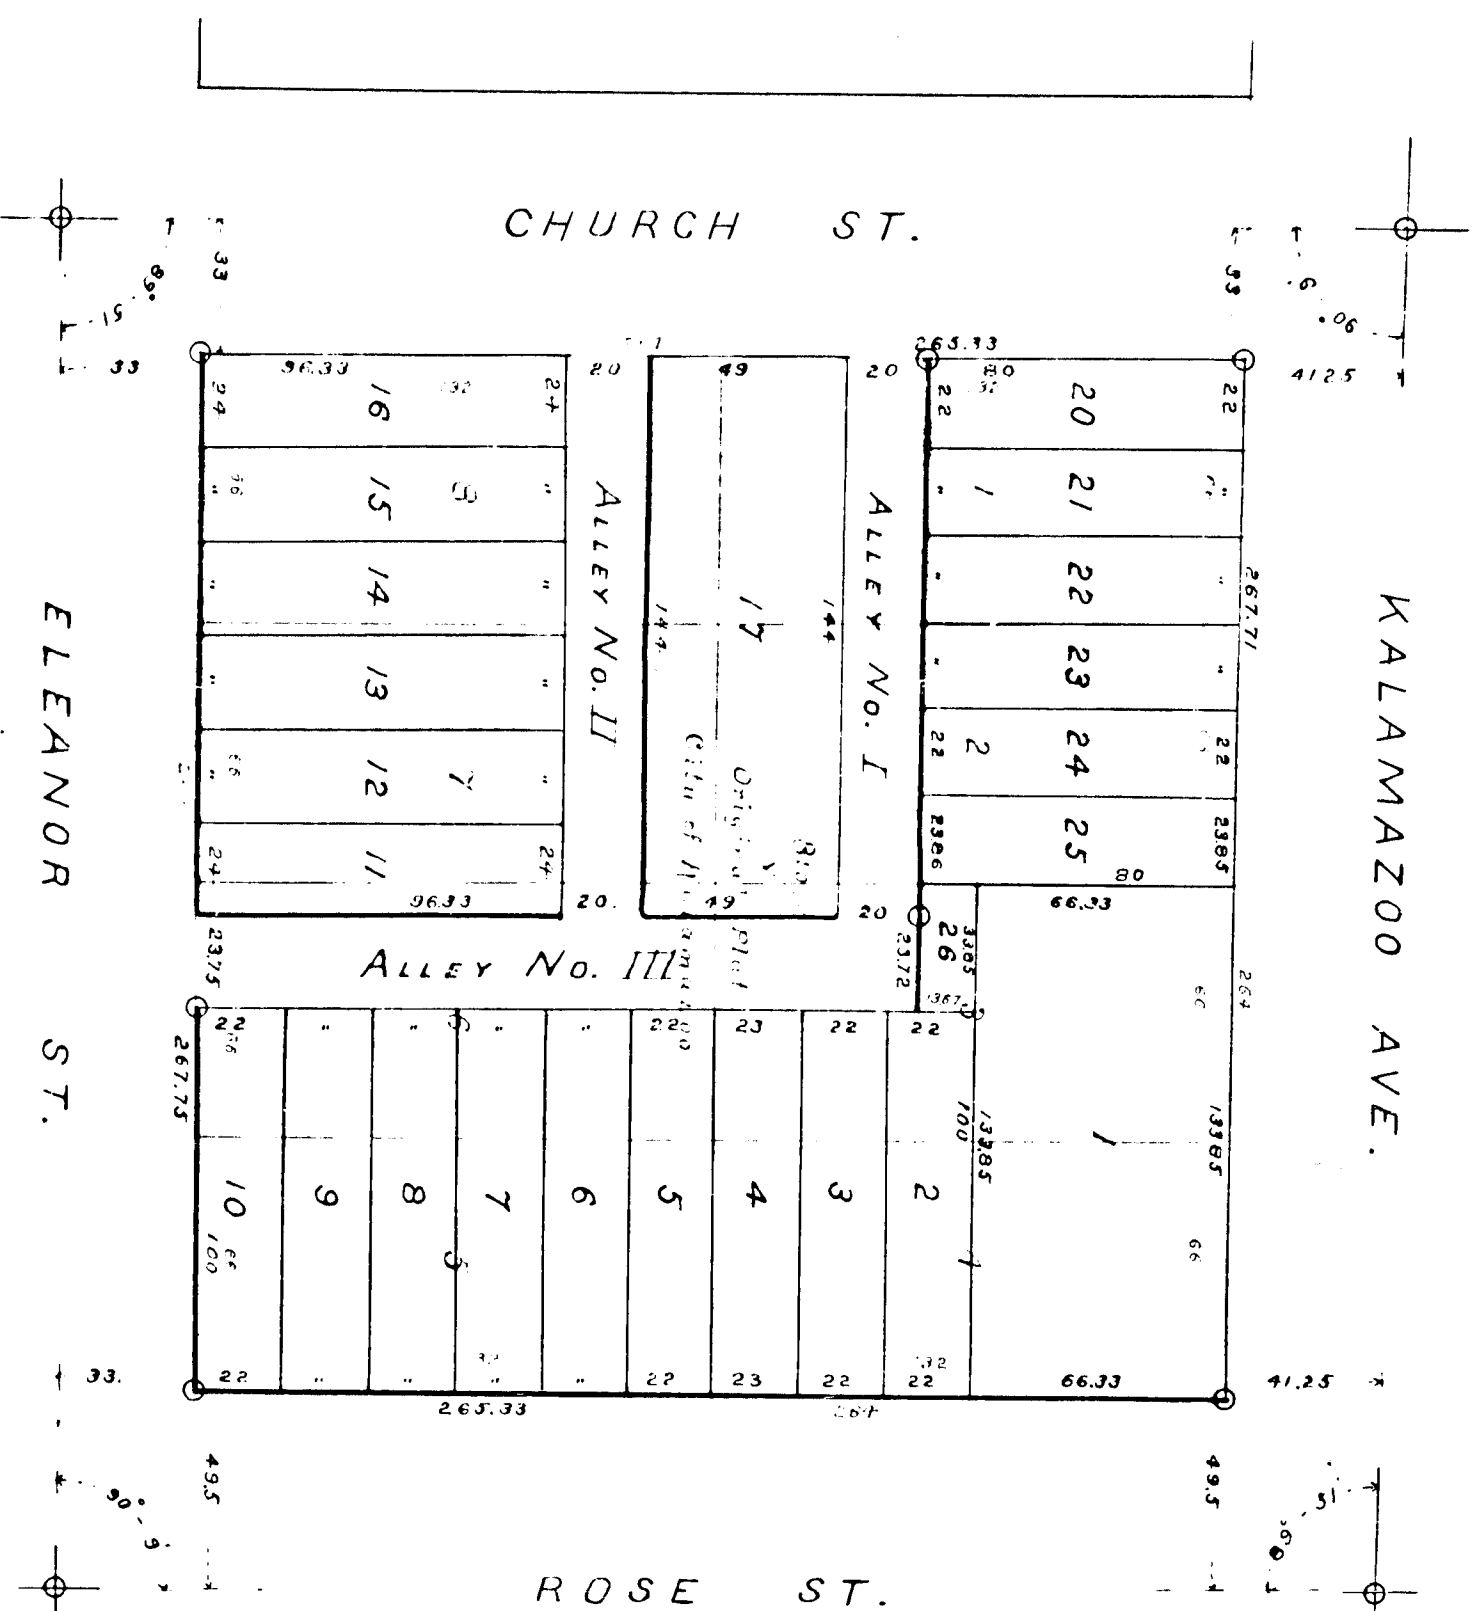

Scale: 50 ft. to the inch.

The land embraced in the annexed plat is described as follows to wit: All of Block Seven Original Plat of the City of Kalamazoo, being 26533 ft. on Rose St., 26715 ft. on Eleanor St., 26533 ft. on Church St., and 26717 ft. on Kalamazoo Ave.

I hereby certify that the plat herein delineated is a correct one and that permanent monuments consisting of iron, stone and life posts have been planted at all points marked thereon as thereon shown at all angles in the boundaries of the land platted and at all intersections of streets or streets and alleys.

Dan J. Albertson,  
Surveyor.

Examined and Approved

Dec. 5, 1893

D. B. Dinger


Deputy Auditor General

Accepted and Adopted by the City Council of the City of Kalamazoo April 8<sup>th</sup> 1895.

Johnny Strong  
City Clerk.

Received for Record at 2 o'clock PM this 24 day of June 1893 and Recorded in Book 5 of Plats page 35

A. A. Holcomb  
Register of Deeds.

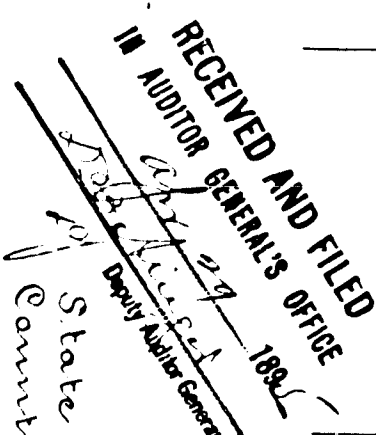

State of Michigan,  
County of Kalamazoo.

On this 24 day of June 1893 I, William S. Lawrence, to me known, came before me, who being duly sworn did say: That he resides in the City of Kalamazoo, Michigan and that he is president of the Rose Street Improvement Company of Kalamazoo, Michigan, a Corporation, that the seal affixed to the foregoing instrument is the corporate seal of said company and was lawfully affixed by order of the Board of Directors of said company and that he signed the same as President of said Board of Directors of said company by virtue of a like order of said Board of Directors.

William Shakespeare

Notary Public Kalamazoo County,

State of Michigan,  
County of Kalamazoo.

On this 28 day of June 1893 before me a Notary Public in and for said county personally came the above named Albert M. Good and Eugenia M. his wife to me known to be the persons who executed the above Declaration and Acknowledged the same to be their free act and deed.

John Albertson  
Notary Public Kalamazoo Co. Mich.

State of Michigan,  
County of Kalamazoo.

I, Dan J. Albertson Surveyor hereby certify that we have each carefully compared the annexed copy with the plat of the Rose Street Improvement Co's plat of Block Seven Original Plat now on record in the office of the said Register of Deeds and that it is a true transcript thereof and the whole of such record.

Dan J. Albertson  
Surveyor

Known all men by these presents, that the Rose Street Improvement Company of Kalamazoo Michigan, a Corporation, as proprietor has caused the land embraced in the annexed plat to be surveyed laid out and platted to be known as Rose Street Improvement Co's Plat of Block Seven Original Plat and all streets and alleys as shown on said plat are hereby dedicated to the use of the public. Signed by William S. Lawrence as president of said company and who affixed the seal of said company hereto by order of the Board of Directors of said company.

Signed and sealed in presence of  
William Shakespeare  
Andrew J. Shakespeare  
Pres.

Known all men by these presents, that we Albert M. Good as proprietor and Eugenia M. his wife have caused the land and area by us embraced in the annexed plat to be surveyed laid out and platted to be known as Rose Street Improvement Co's Plat of Block Seven Original Plat and our interests in all streets and alleys as shown on said plat are hereby dedicated to the use of the public. Signed and sealed in presence of  
Albert M. Good  
Eugenia M. Good  
John Albertson

State of Michigan,  
County of Kalamazoo.

I, A. A. Holcomb Register of Deeds and Dan J. Albertson Surveyor by each say, that we have each carefully compared this copy with the original plat of Rose Street Improvement Co's plat of Block Seven Original Plat and that it is an exact copy thereof and the whole of such original map or plat.

A. A. Holcomb Register of Deeds.  
Dan J. Albertson Surveyor