Aud. Gen

8735

1315

5548 0

KATE T. HAWKINS' SUBDIVISION

— OF PART OF —

PRIVATE CLAIMS 47 AND 583

DETROIT, WAYNE CO. MICH.

SCALE: 1 INCH = 100 FEET.

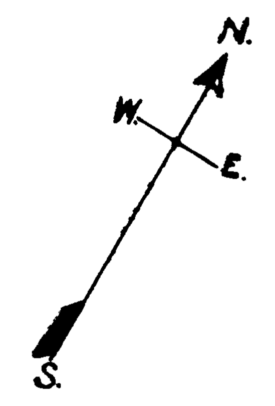

Description: The land embraced in the above plat is described as follows: Lots [illegible] 23, 24, 25, 26, 27 [illegible] Bartholomew Estate, [illegible] of part of Private Claim [illegible] Detroit [illegible] Private Claim 583 north of Toledo Avenue, Detroit, Wayne Co. Mich.

Also all that part of Private Claim 583 west of and adjoining Clark Avenue [illegible] Toledo Avenue and Plumer Avenue except the north 50 feet the north 70.6 feet thereof.

Also all the vacated alleys in the above property.

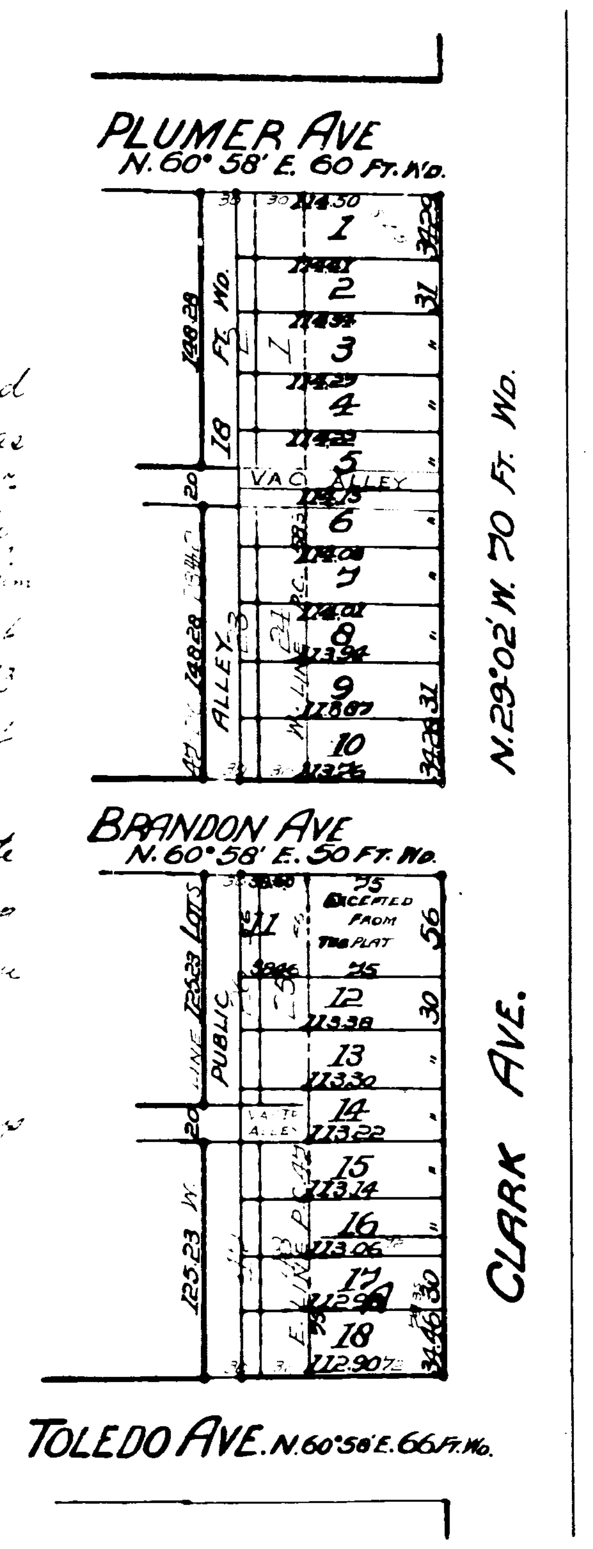

The Streets on the annexed plat conform to the general plan of the City.

R. H. McCormick
City E[illegible]

Approved JUN 2[illegible] 1904

Wm H. Maybury
Commissioner of Public Works.

I hereby certify that the above Plat is correct, and that Monuments consisting of Oak Stakes 1½ inches square and 15 inches long have been placed in the Ground at all angles in the Boundaries, and at the intersection of all Streets or Streets and Alleys, as shown on plat by O.

Detroit, July 22nd 1902.

Mason L. Brown & Co
Engineers and Surveyors

KNOW ALL MEN BY THESE PRESENTS, that Kate T. Hawkins

Have caused the land embraced in the above plat to be surveyed, laid out and platted, to be known as Kate T. Hawkins' Subdivision of part of P.C. 47 & 583, Detroit, Wayne *Co., Michigan, and that the Streets and Alleys shown on said plat are hereby dedicated to the use of the public.*

Witness our hands and seals this the 28 *day of* July *A. D.,* nineteen *Hundred* and two

In presence of: Kate T. Hawkins [L.S.]

R. H. Hall [L.S.]

STATE OF MICHIGAN, } ss.
County of Wayne }

We Elmer W. Foster Dep *Register of Deeds, and* Mason L. Brown & Co *Surveyors hereby certify that we have each carefully compared this copy with the original plat of* Kate T. Hawkins's Subdivision of part of P.C. 47 & 583, Detroit, Wayne Mich *and that it is an exact copy thereof and of the whole of such original map or plat.*

Elmer W. Foster Dep *Register of Deeds*
Mason L. Brown & Co *Surveyors*

Examined and Approved
August 30 1902
John F. Wilkinson
Deputy Auditor General

RECEIVED AND FILED.
IN AUDITOR GENERAL'S OFFICE,
September 10, 1904
[illegible]
Deputy Auditor General.

[illegible]

This instrument was received for record the 28th day of July 1904 at 9.30 o'clock A.M. and recorded in Liber 23 of Plats on page 66 as proper certificate was furnished in compliance with Sect. 135 of Senate Bill No. [illegible] File 212, Act of 189[illegible]

Elmer W. Foster
Dep
Register of Deeds

STATE OF MICHIGAN, } ss.
County of Wayne }

We Elmer W. Foster Dep *Register of Deeds, and* Mason L. Brown & Co *Surveyors hereby certify that we have each compared the annexed copy with the plat of* Kate T. Hawkins's Subdivision of part of P.Cs. 47 & 583, Detroit, Wayne Co. Mich *now of record in the office of said Register of Deeds, and that it is a true transcript therefrom, and of the whole of such record.*

Elmer W. Foster Dep *Register of Deeds*
Mason L. Brown & Co *Surveyors*

CITY TREASURER'S OFFICE
Detroit, Mich July 25th 1904
[illegible] City Taxes [illegible] above de- [illegible] are paid to and including the [illegible] City Taxes for 1904

Wm B Thompson City Treas
per H Campbell

STATE OF MICHIGAN, } ss.
COUNTY OF Wayne }

On this, the 28th *day of* July 1902, *before me, a Notary Public in and for said County, personally appeared the above named* Kate T. Hawkins *known to me to be the same persons who executed the above dedication, and who acknowledged the same to be their free act and deed.*

Walter J. Hayes
Notary Public
Wayne *County, Michigan.*

36505

8735

5548 0

1315

KATE T. HAWKINS' SUBDIVISION

— OF PART OF —

PRIVATE CLAIMS 47 AND 583

DETROIT, WAYNE CO. MICH.

SCALE: 1 INCH = 100 FEET.

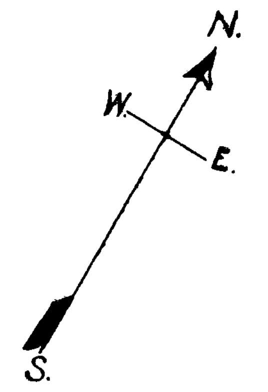

[illegible]

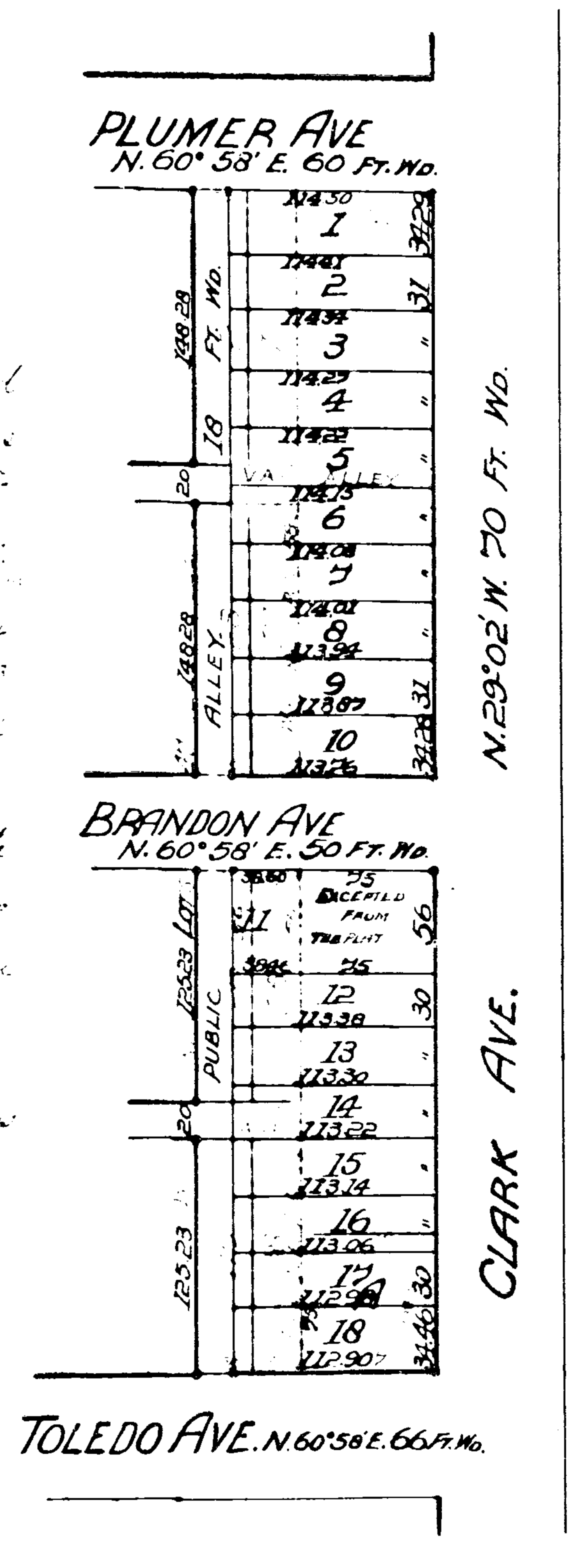

Streets on the annexed plat conform
to the general plan of the City.

R. H. McCormick

City Engineer

Approved JUL 2 1904

Commissioner of Public Works.

I hereby certify that the above Plat is correct, and that Monuments consisting of [illegible] inches long have been placed in the Ground at all angles in the Boundaries, and at the intersection of all Streets or Streets and Alleys, as shown on plat by O.

Detroit, July 22nd 1902.

Mason L. Brown & Co

Engineers and Surveyors

KNOW ALL MEN BY THESE PRESENTS, that Kate T. Hawkins

Have caused the land embraced in the above plat to be surveyed, laid out and platted, to be known as Kate T. Hawkins' Subdivision of part of Private Claims 47 & 583, Detroit, Wayne Co., Michigan, and that the Streets and Alleys shown on said plat are hereby dedicated to the use of the public.

Witness our hands and seals this the 28 day of July A. D. Nineteen Hundred and two

In presence of: [illegible] [L.S.]

[L.S.]

STATE OF MICHIGAN, } ss.
County of Wayne }

We Elmer M. Foster Dep. Register of Deeds, and Mason L. Brown & Co Surveyors hereby certify that we have each carefully compared this copy with the original plat of Kate T. Hawkins' Subdivision of part of P.C.s 47 & 583 Detroit Wayne Mich. and that it is an exact copy thereof and of the whole of such original map or plat.

Elmer M. Foster Dep. Register of Deeds

Mason L. Brown & Co Surveyors

Examined and Approved
August 30 1902
John F. Wilkinson
Deputy Auditor General

RECEIVED AND FILED.
IN AUDITOR GENERAL'S OFFICE,
September 10, 1904
[illegible]
Deputy Auditor General.

28th July 1902 at 9.30 A.M. and recorded in Liber 23 of Plats on page 56

Elmer M. Foster Dep.

STATE OF MICHIGAN, } ss.
County of Wayne }

On this, the 28th day of July 1902, before me, a Notary Public, in and for said County, personally appeared the above named Kate T. Hawkins known to me to be the same person who executed the above dedication, and who acknowledged the same to be their free act and deed.

Walter J. Haire Notary Public
Wayne County, Michigan

STATE OF MICHIGAN, } ss.
County of Wayne }

We Elmer M. Foster Dep. Register of Deeds, and Mason L. Brown & Co Surveyors hereby certify that we have each carefully compared this copy with the plat of Kate T. Hawkins' Subdivision of part of P.C.s 47 & 583, Detroit, Wayne Co. Mich. of record in the office of said Register of Deeds, and that it is a true copy therefrom, and of the whole of such record.

Elmer M. Foster Dep. Register of Deeds

Mason L. Brown & Co Surveyors

City Treasurer's Office

July 29th 1904

1904

Wm B Thompson City Treas
per H. Campbell