


REVISED PLAT —OF— HENDERSON PARK

In the City of
Kalamazoo, Mich.

Scale, 150 feet per inch.

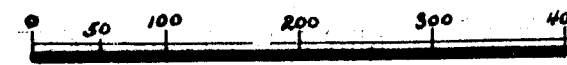

GEORGE S. PIERSON,
SURVEYOR.

DESCRIPTION OF LAND PLATTED.

All that certain piece or parcel of land lying in the City of Kalamazoo, in Township two (2) south, Range eleven (11) west, included within the following described bounding lines, viz:

Beginning at a point in the west line of Section 16, 297.0 feet north of the Section corner 16, 17, 20 and 21, and running thence north 1627.88 feet along the Section line between Sections 16 and 17; thence south 80 degrees, 46 minutes east, 724.9 feet along the south line of Main Street; thence south 67 degrees, 31 minutes east, 1218.9 feet along the south line of Main Street; thence south 8 degrees, 2 minutes west, 100.3 feet; thence south 88 degrees, 11 minutes west, 113.52 feet; thence south 1 degree, 11 minutes east, 196.35 feet; thence north 88 degrees, 26 minutes west, 399.70 feet; thence south 6 minutes east, 786.66 feet, along the center line of Monroe Street; thence north 88 degrees, 42 minutes west, 1317.18 feet to place of beginning.

SURVEYOR'S CERTIFICATE.

I hereby certify that the plat hereon delineated is a correct one, and that permanent monuments, consisting of iron rods, have been planted at points marked thus (o) as thereon shown, and at all angles in the boundaries of the land platted, and at all intersections of streets, or streets and alleys.

G. S. Pierson.....Surveyor.

DEDICATION.

Know all Men by these Presents, That we, FRANK HENDERSON and MARY G. HENDERSON, his wife, as proprietors, have caused the land in the annexed plat to be surveyed, laid out and platted, to be known as The Revised Plat of Henderson Park, and that the streets and alleys as shown on said plat are hereby dedicated to the use of the public.

Signed and sealed in presence of

Justin B. Meyer.....*Frank Henderson*.....[L. S.]
J. M. Woodworth.....*Mary G. Henderson*.....[L. S.]

STATE OF MICHIGAN, ss.

COUNTY OF KALAMAZOO.

On this *twenty fourth* day of *December*, 189*5*
before me, a Notary Public in and for said county, personally came the above named Frank Henderson and Mary G. Henderson, his wife, known to me to be the persons who executed the above dedication and acknowledged the same to be their free act and deed.

Justin B. Meyer.....
Notary Public, Kalamazoo County, Mich.

Examined and approved: *Jan. 18*.....189*6*.

D. B. Singer.....
Deputy Auditor General.

KALAMAZOO, MICH., *JAN. 20*.....189*6*.

I hereby certify that I have examined the annexed REVISED PLAT OF HENDERSON PARK, and find iron monuments have been set according to the ordinance governing the same.

M. C. Taft.....
City Engineer.

Accepted by the City Council of the City of Kalamazoo.....
JANUARY 22.....189*6*.

Ed. Gleason.....
City Clerk.

STATE OF MICHIGAN, ss.

COUNTY OF KALAMAZOO.

We, A. A. HOLCOMB, Register of Deeds, and GEO. S. PIERSON, Surveyor, hereby certify that we have each carefully compared this copy with the original REVISED PLAT OF HENDERSON PARK, and that it is an exact copy thereof and of the whole of such original map or plat.

A. A. Holcomb.....Register of Deeds.

G. S. Pierson.....Surveyor.

REGISTER'S OFFICE, ss.

COUNTY OF KALAMAZOO.

Received for record the *3* day of *February*.....A. D. 189*6*, at *3* o'clock *P.* m.,

and recorded in Book *5* of Plats, on page *40*.
A. A. Holcomb.....Register.


STATE OF MICHIGAN, ss.

KALAMAZOO COUNTY.

We, A. A. HOLCOMB, Register of Deeds, and GEO. S. PIERSON, Surveyor, hereby certify that we have each carefully compared the annexed copy with the original REVISED PLAT OF HENDERSON PARK, now of record in the office of said Register of Deeds, and that it is a true and correct transcript therefrom and of the whole of such record.

A. A. Holcomb.....Register of Deeds.

G. S. Pierson.....Surveyor.

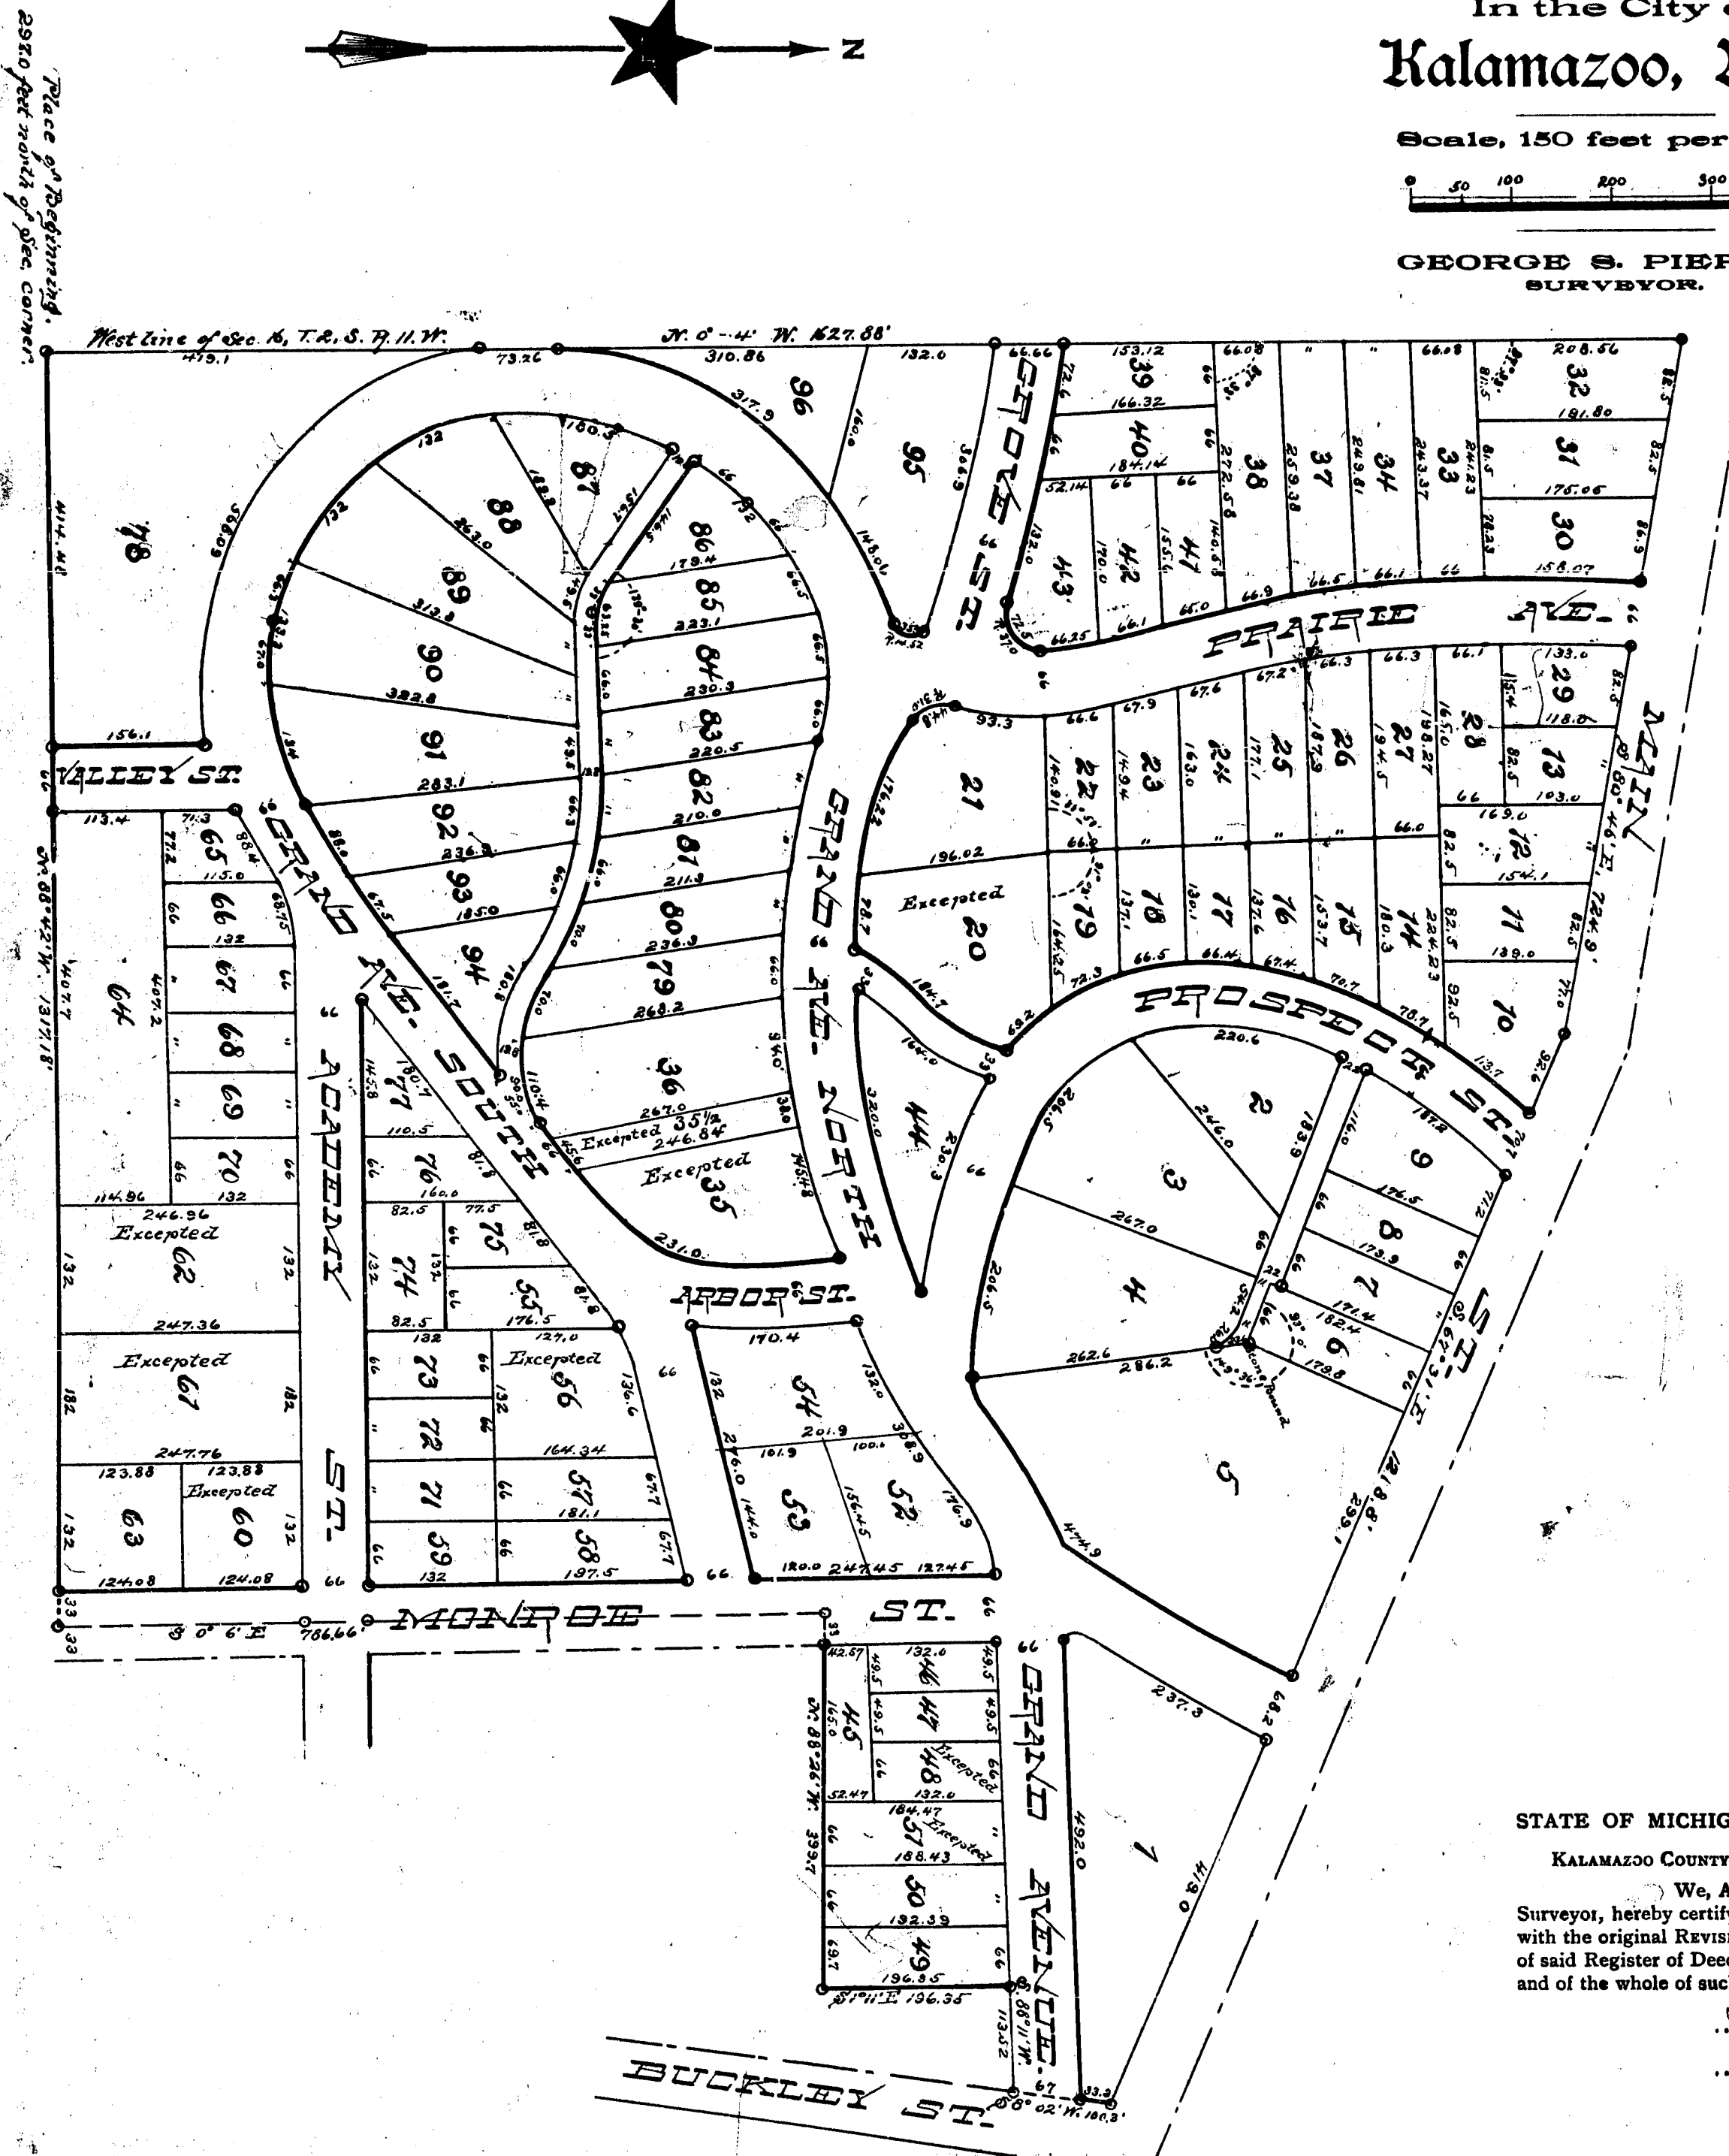

13151

REVISED PLAT
OF
HENDERSON PARK

In the City of
Kalamazoo, Mich.

Scale, 150 feet per inch.

GEORGE S. PIERSON,
SURVEYOR.

DESCRIPTION OF LAND PLATTED.

All that certain piece or parcel of land lying in the City of Kalamazoo, in Township two (2) south, Range eleven (11) west, included within the following described bounding lines, viz:

Beginning at a point in the west line of Section 16, 297.0 feet north of the Section corner 16, 17, 20 and 21, and running thence north 1627.88 feet along the Section line between Sections 16 and 17; thence south 80 degrees, 46 minutes east, 724.9 feet along the south line of Main Street; thence south 67 degrees, 31 minutes east, 1218.8 feet along the south line of Main Street; thence south 8 degrees, 2 minutes west, 100.3 feet; thence south 88 degrees, 11 minutes west, 113.52 feet; thence south 1 degree, 11 minutes east, 196.35 feet; thence north 88 degrees, 26 minutes west, 399.70 feet; thence south 6 minutes east, 786.66 feet, along the center line of Monroe Street; thence north 88 degrees, 42 minutes west, 1317.18 feet to place of beginning.

SURVEYOR'S CERTIFICATE.

I hereby certify that the plat hereon delineated is a correct one, and that permanent monuments, consisting of iron rods, have been planted at points marked thus (o) as thereon shown, and at all angles in the boundaries of the land platted, and at all intersections of streets, or streets and alleys.

G. S. Pierson.....Surveyor.

DEDICATION.

Know all Men by these Presents, That we, FRANK HENDERSON and MARY G. HENDERSON, his wife, as proprietors, have caused the land in the annexed plat to be surveyed, laid out and platted, to be known as The Revised Plat of Henderson Park, and that the streets and alleys as shown on said plat are hereby dedicated to the use of the public.

Signed and sealed in presence of

Justin B. Meyer.....*Frank Henderson*.....[L. S.]
J. H. Woodworth.....*Mary G. Henderson*.....[L. S.]

STATE OF MICHIGAN, } ss.

COUNTY OF KALAMAZOO.

On this twenty-fourth day of December, 1895
before me, a Notary Public in and for said county, personally came the above named Frank Henderson and Mary G. Henderson, his wife, known to me to be the persons who executed the above dedication, and acknowledged the same to be their free act and deed.

Justin B. Meyer
Notary Public, Kalamazoo County, Mich.

Examined and approved: Jan. 18, 1896.

D. B. Singer
Deputy Auditor General.

KALAMAZOO, MICH., JAN. 20, 1896.

I hereby certify that I have examined the annexed REVISED PLAT OF HENDERSON PARK, and find iron monuments have been set according to the ordinance governing the same.

M. C. Tipton
City Engineer.

Accepted by the City Council of the City of Kalamazoo.....
JANUARY 22, 1896.

Chas. H. Mason
City Clerk.

STATE OF MICHIGAN, } ss.

COUNTY OF KALAMAZOO.

We, A. A. HOLCOMB, Register of Deeds, and GEO. S. PIERSON, Surveyor, hereby certify that we have each carefully compared this copy with the original REVISED PLAT OF HENDERSON PARK, and that it is an exact copy thereof and of the whole of such original map or plat.

A. A. Holcomb.....Register of Deeds.

G. S. Pierson.....Surveyor.

REGISTER'S OFFICE, } ss.

COUNTY OF KALAMAZOO.

Received for record the 3rd
day of February, A. D. 1896, at 11 o'clock P. m.,

and recorded in Book 116 of Plats, on page 116
A. A. Holcomb.....Register.

STATE OF MICHIGAN, } ss.

KALAMAZOO COUNTY.

We, A. A. HOLCOMB, Register of Deeds, and GEO. S. PIERSON, Surveyor, hereby certify that we have each carefully compared the annexed copy with the original REVISED PLAT OF HENDERSON PARK, now of record in the office of said Register of Deeds, and that it is a true and correct transcript therefrom and of the whole of such record.

A. A. Holcomb.....Register of Deeds.

G. S. Pierson.....Surveyor.

