


HIGHLAND

PLAT.

KALAMAZOO.

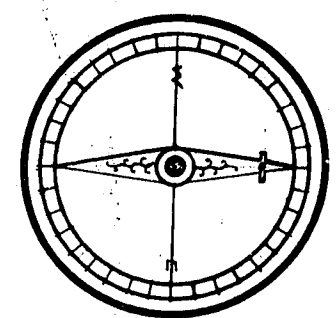

Description
The land embraced in the annexed plat is described as follows to wit: All of Martins Addition to the City of Kalamazoo excepting lots numbered 21-22-23-24-25-31 of said plat. Martins plat is shown in red.

Dedication.
Shew All Men by these Presents, That we Cornelia M. Martin proprietress, William Shakespeare proprietress and Lydia E. Martin have caused the land embraced in the annexed plat to be surveyed laid out and platted to be known as Highland Plat Kalamazoo, and that the streets as shown on said plat are hereby dedicated to the use of the public.
Signed and sealed in presence of
Cornelia M. Martin [L.S.]
Edwin Martin [L.S.]
John Albertson [L.S.]
Edwin Martin [L.S.]
John Albertson [L.S.]

Acknowledgement.
State of Michigan, }
County of Kalamazoo, }
On this twenty-fourth day of January 1895 before me a Notary Public in and for said county personally came the above named Cornelia M. Martin William Shakespeare and Lydia E. Shakespeare known to me to be the persons who executed the above dedication and acknowledged the same to be their free act and deed.
John Albertson Notary Public
Kalamazoo Co., Michigan


Surveyors Certificate.
I hereby certify that the plat herein delineated is a correct one and that permanent monuments consisting of iron rods 1/2" x 40" have been planted at points marked thus O as thereon shown at all angles in the boundaries of the land platted and at all intersections of streets.
Jan J. Albertson Surveyor


Examined and approved Jan 26 1895.
P. B. Singer Deputy Auditor General.
Accepted by the City of Kalamazoo March 9, 1895.
J. E. Brownson Deputy City Clerk.

Certificate of Comparison.
State of Michigan, }
County of Kalamazoo, }
We O. A. Holcomb Register of Deeds and Jan J. Albertson Surveyor hereby certify that we have carefully compared this copy with the original plat of Highland Plat Kalamazoo, and that it is an exact copy thereof and the whole of such original map or plat.
O. A. Holcomb Register of Deeds.
Jan J. Albertson Surveyor.
Received for Record at 10 o'clock a. m. this 9th day of May 1895 and Recorded in Book 6 of Plats page 1
O. A. Holcomb
Register of Deeds

State of Michigan, }
County of Kalamazoo, }
We O. A. Holcomb Register of Deeds and Jan J. Albertson Surveyor hereby certify that we have carefully compared the annexed copy with the plat of Highland Plat Kalamazoo now of record in the office of said Register of Deeds and that it is a true transcript therefrom and the whole of such record.

RECEIVED AND FILED
IN AUDITOR GENERAL'S OFFICE
May 16 1895
Dan J. Albertson Surveyor

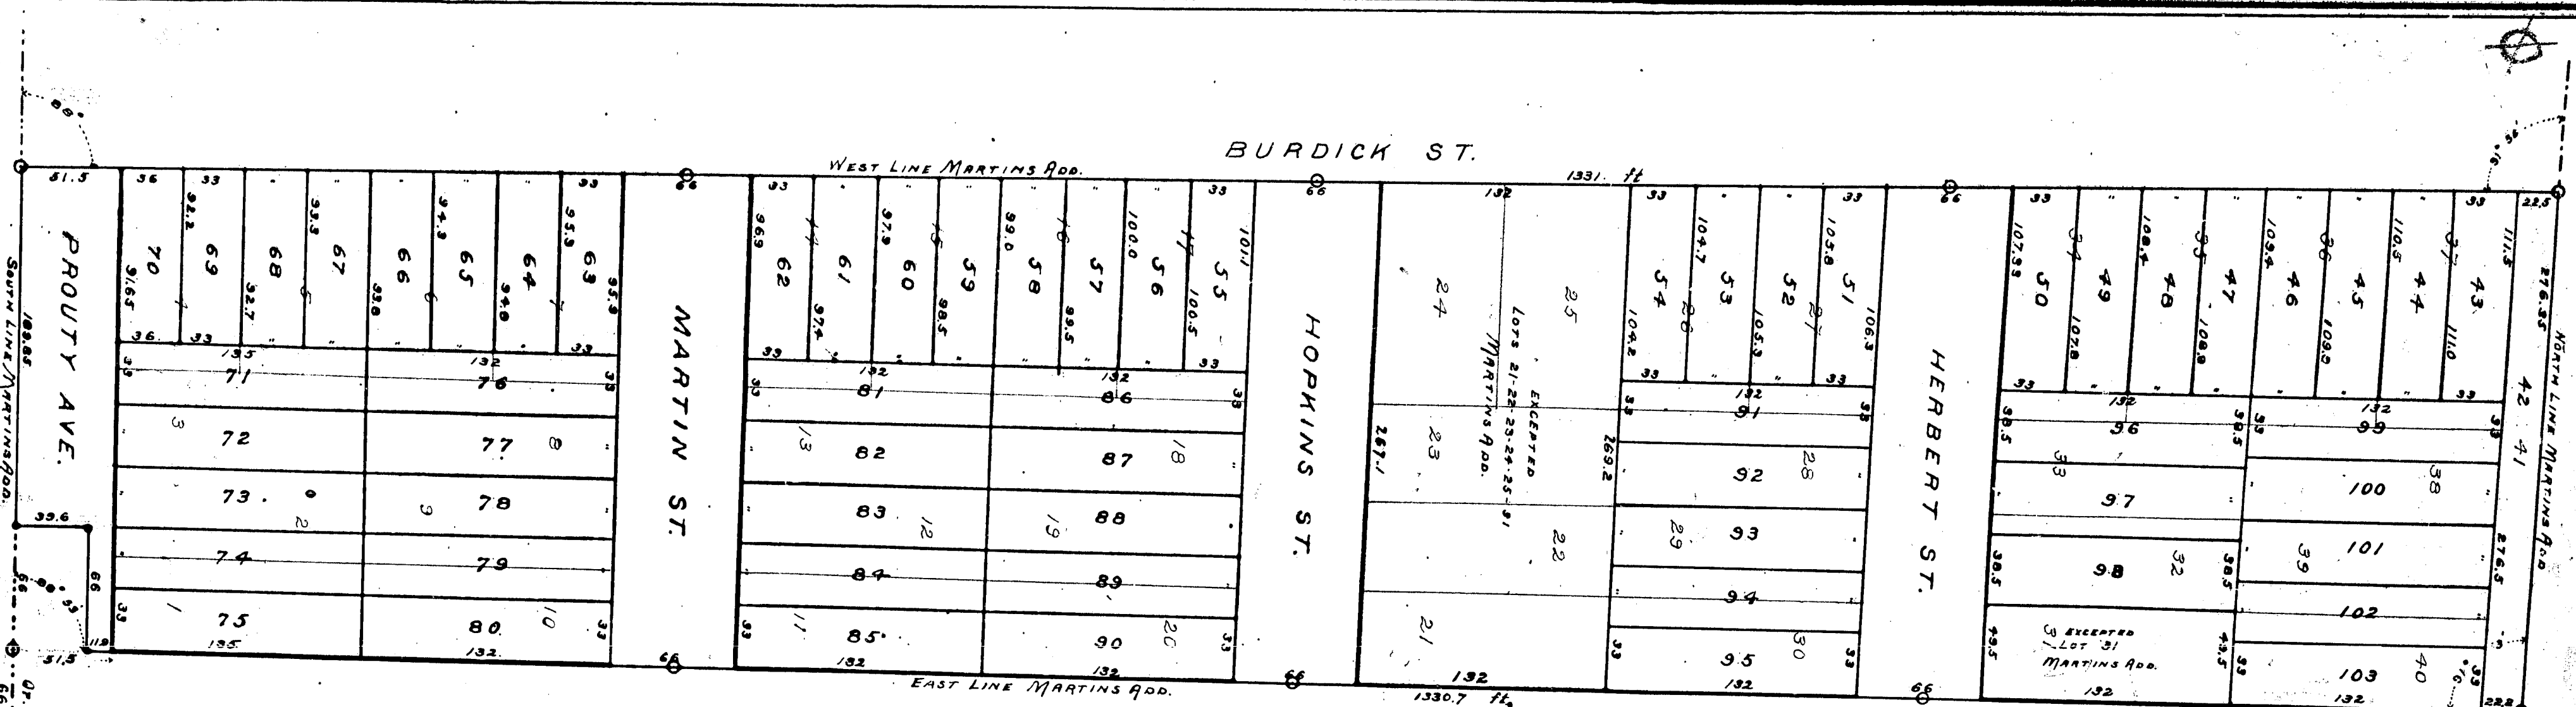

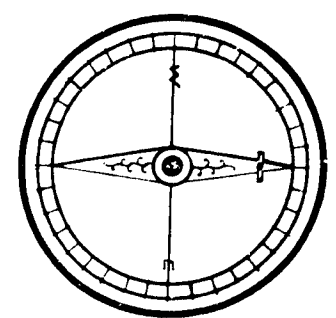

HIGHLAND PLAT.

KALAMAZOO.

Prescriptions
The land embraced in the annexed plat is described as follows to wit: All of Martins Addition to the City of Kalamazoo excepting lots numbered 21-22-23-24-25-31 of said plat. Martins plat is shown in red.

Dedication.
I, now All Men by these Presents, that we Cornelia M. Martin proprietors, William Shakespeare Proprietor and Lydia E. his wife have caused the land embraced in the annexed plat to be surveyed laid out and platted to be known as Highland plat Kalamazoo, and that the streets as shown on said plat are hereby dedicated to the use of the public.
Cornelia M. Martin [155]
Edwin Martin [155]
John Albertson [155]
William Shakespeare [155]
Lydia E. Shakespeare [155]

Self-acknowledgement.
State of Michigan, }
County of Kalamazoo, }
On this twenty-fourth day of January 1895 before me a Notary Public in and for said county personally came the above named Cornelia M. Martin William Shakespeare and Lydia E. Shakespeare known to me to be the persons who executed the above dedication and acknowledged the same to be their free act and deed.
John Albertson Notary Public
Kalamazoo Co, Michigan

Surveyors Certificate.
I hereby certify that the plat herein delineated is a correct one and that permanent monuments consisting of iron rods 6" x 40" have been planted at points marked by an O as thereon shown at all angles in the boundaries of the land platted and at all intersections of streets.
Dan J. Albertson Surveyor

Examined and approved Jan 26 1895.
P. B. Singer Deputy Auditor General.
Accepted by the City of Kalamazoo March 9, 1896.
H. E. Breunman Deputy City Clerk.


Certificate of Comparison.
State of Michigan, }
County of Kalamazoo, }
We O. A. Holcomb Register of Deeds and Dan J. Albertson Surveyor hereby certify that we have each carefully compared this copy with the original plat of Highland plat Kalamazoo, and that it is an exact copy thereof and the whole of such original map or plat.
O. A. Holcomb Register of Deeds.
Dan J. Albertson Surveyor.

Received for Record at 10 o'clock a. m. this 9th day of May 1896 and Recorded in Book 6 of Plats page 1
O. A. Holcomb
Register of Deeds

State of Michigan, }
County of Kalamazoo, }
We O. A. Holcomb Register of Deeds and Dan J. Albertson Surveyor hereby certify that we have each carefully compared the annexed copy with the plat of Highland plat Kalamazoo now of record in the office of said Register of Deeds and that it is a true transcript therefrom and the whole of such record.
O. A. Holcomb
Dan J. Albertson

RECEIVED FILED
IN AUDITOR GENERAL'S OFFICE
May 16 1896
Deputy Auditor General

Dan J. Albertson
Surveyor

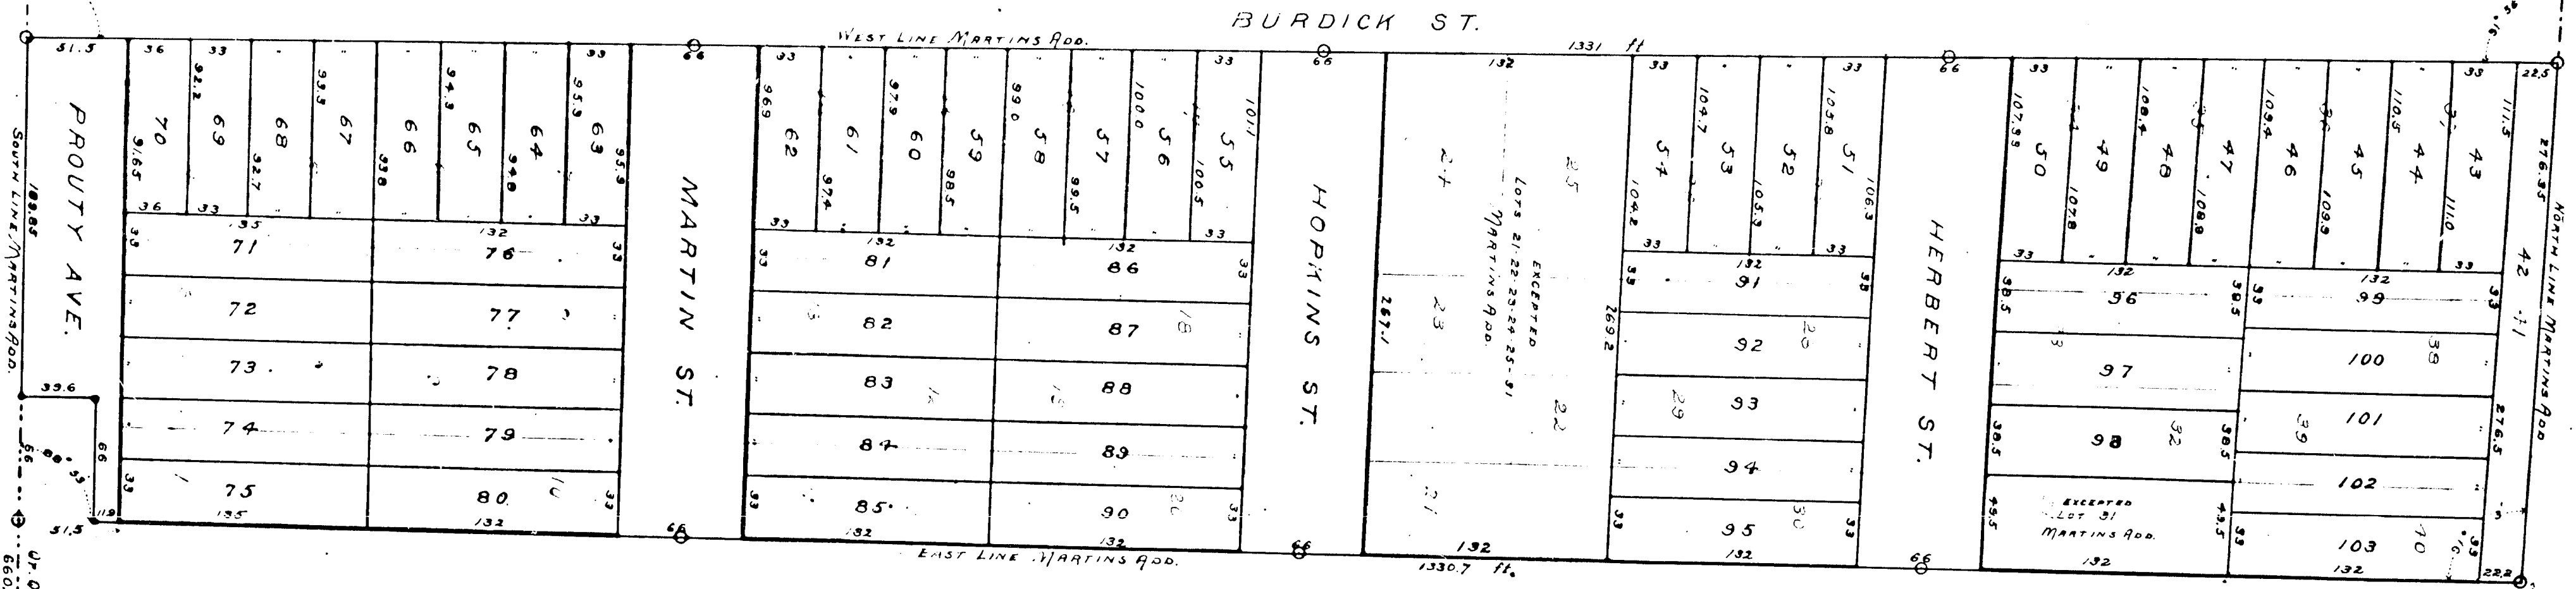

Scale, 66 feet to the inch