

PLAT OF ADDITION TO PLAT OF IDLEWILD.

M. C. TAFT, SURVEYOR.

SCALE, 80 FEET PER INCH.



KNOW ALL MEN BY THESE PRESENTS, that we, James T. Upjohn as proprietor, and Carrie B. Upjohn, his wife, have caused the land embraced in the annexed plat to be surveyed, laid out and platted, to be known as PLAT OF ADDITION TO PLAT OF IDLEWILD.

James T. Upjohn [L.S.]
Carrie B. Upjohn [L.S.]
Signed and sealed in the presence of

W. C. Taft
M. C. Taft

STATE OF MICHIGAN,
COUNTY OF KALAMAZOO, } SS:

On this 9th day of March, 1900,
before me, a Notary Public in and for said County, personally came the above named James T. Upjohn and Carrie B. Upjohn, his wife, known to me to be the persons who executed this plat, and acknowledged the same to be their free act and deed.

W. C. Taft
Notary Public, Kalamazoo County, Mich.

Examined and approved March 24, 1900.

John F. Wilkinson
Deputy Auditor General.

STATE OF MICHIGAN, } SS:
KALAMAZOO COUNTY, Mich., April 7, 1900.

This instrument was received for record this day, as proper Certificate was furnished in compliance with section 135 of act 306 of Public Acts of Michigan of 1898, as amended by act 184, Public Acts of Michigan of 1898.

W. C. Taft
Register of Deeds, Kalamazoo County, Mich.

CERTIFICATE OF RECORD.

REGISTER'S OFFICE, } SS:
KALAMAZOO COUNTY, } SS:

Received for Record the 7th day of April, 1900, at 4-10 o'clock P. M., and Recorded in Liber 6 of Plats, on page 13.

W. C. Taft
Register of Deeds.

FOR ALTERATION, CORRECTIONS, AND
VARIATIONS SEE Vol. No. 441-57

Certificate of Comparison with the Original.

STATE OF MICHIGAN, } SS:
COUNTY OF KALAMAZOO, } SS:

We, H. P. Shutt, Register of Deeds in and for said County, and M. C. Taft, of Kalamazoo, Michigan, Surveyor, hereby certify that we have each carefully compared this copy with the original Plat of Addition to Plat of Idlewild, and that it is an exact copy thereof and of the whole of such original map or Plat.

W. C. Taft
Register of Deeds.

W. C. Taft
Surveyor.

Certificate of Comparison with the Record.

STATE OF MICHIGAN, } SS:
COUNTY OF KALAMAZOO, } SS:

We, H. P. Shutt, Register of Deeds in and for said County, and M. C. Taft, of Kalamazoo, Michigan, Surveyor, hereby certify that we have each carefully compared the annexed copy with the Plat of Addition to Plat of Idlewild, now on record in the office of said Register of Deeds and that it is a true transcript therefrom and of the whole of such record.

W. C. Taft
Register of Deeds.

W. C. Taft
Surveyor.

DESCRIPTION OF LAND PLATTED.


All that piece or parcel of land situate and lying in the northeast fractional quarter of Section 18, Town 1 South, Range 9 West, and more particularly described by the following boundary lines:

Beginning at a point in the east and west quarter line 819.82 feet easterly from the center of said section 18, and running thence north 88 degrees and 40 minutes west 249.67 feet, thence north 47 degrees west 245.63 feet, thence north 31 degrees west 240.36 feet, thence north 15 degrees and 38 minutes west 183 feet, thence north 5 degrees and 52 minutes west 167.52 feet, thence north 32 degrees and 57 minutes west 30.3 feet, thence north 45 degrees and 13 minutes west 339.81 feet, thence north 55 degrees and 38 minutes west 176.18 feet to the shore of Gull Lake, thence southeasterly along the shore of Gull Lake to the east and west quarter line of the said section 18, thence south 89 degrees and 31 minutes west along the quarter line 174.17 feet to the place of beginning.

SURVEYOR'S CERTIFICATE.

I hereby certify that the plat hereon delineated is a correct one and that permanent monuments consisting of $\frac{1}{2}$ inch round iron rods have been planted at all points marked thus (O) as thereon shown at all angles in the boundaries of the land platted.

W. C. Taft
Surveyor.

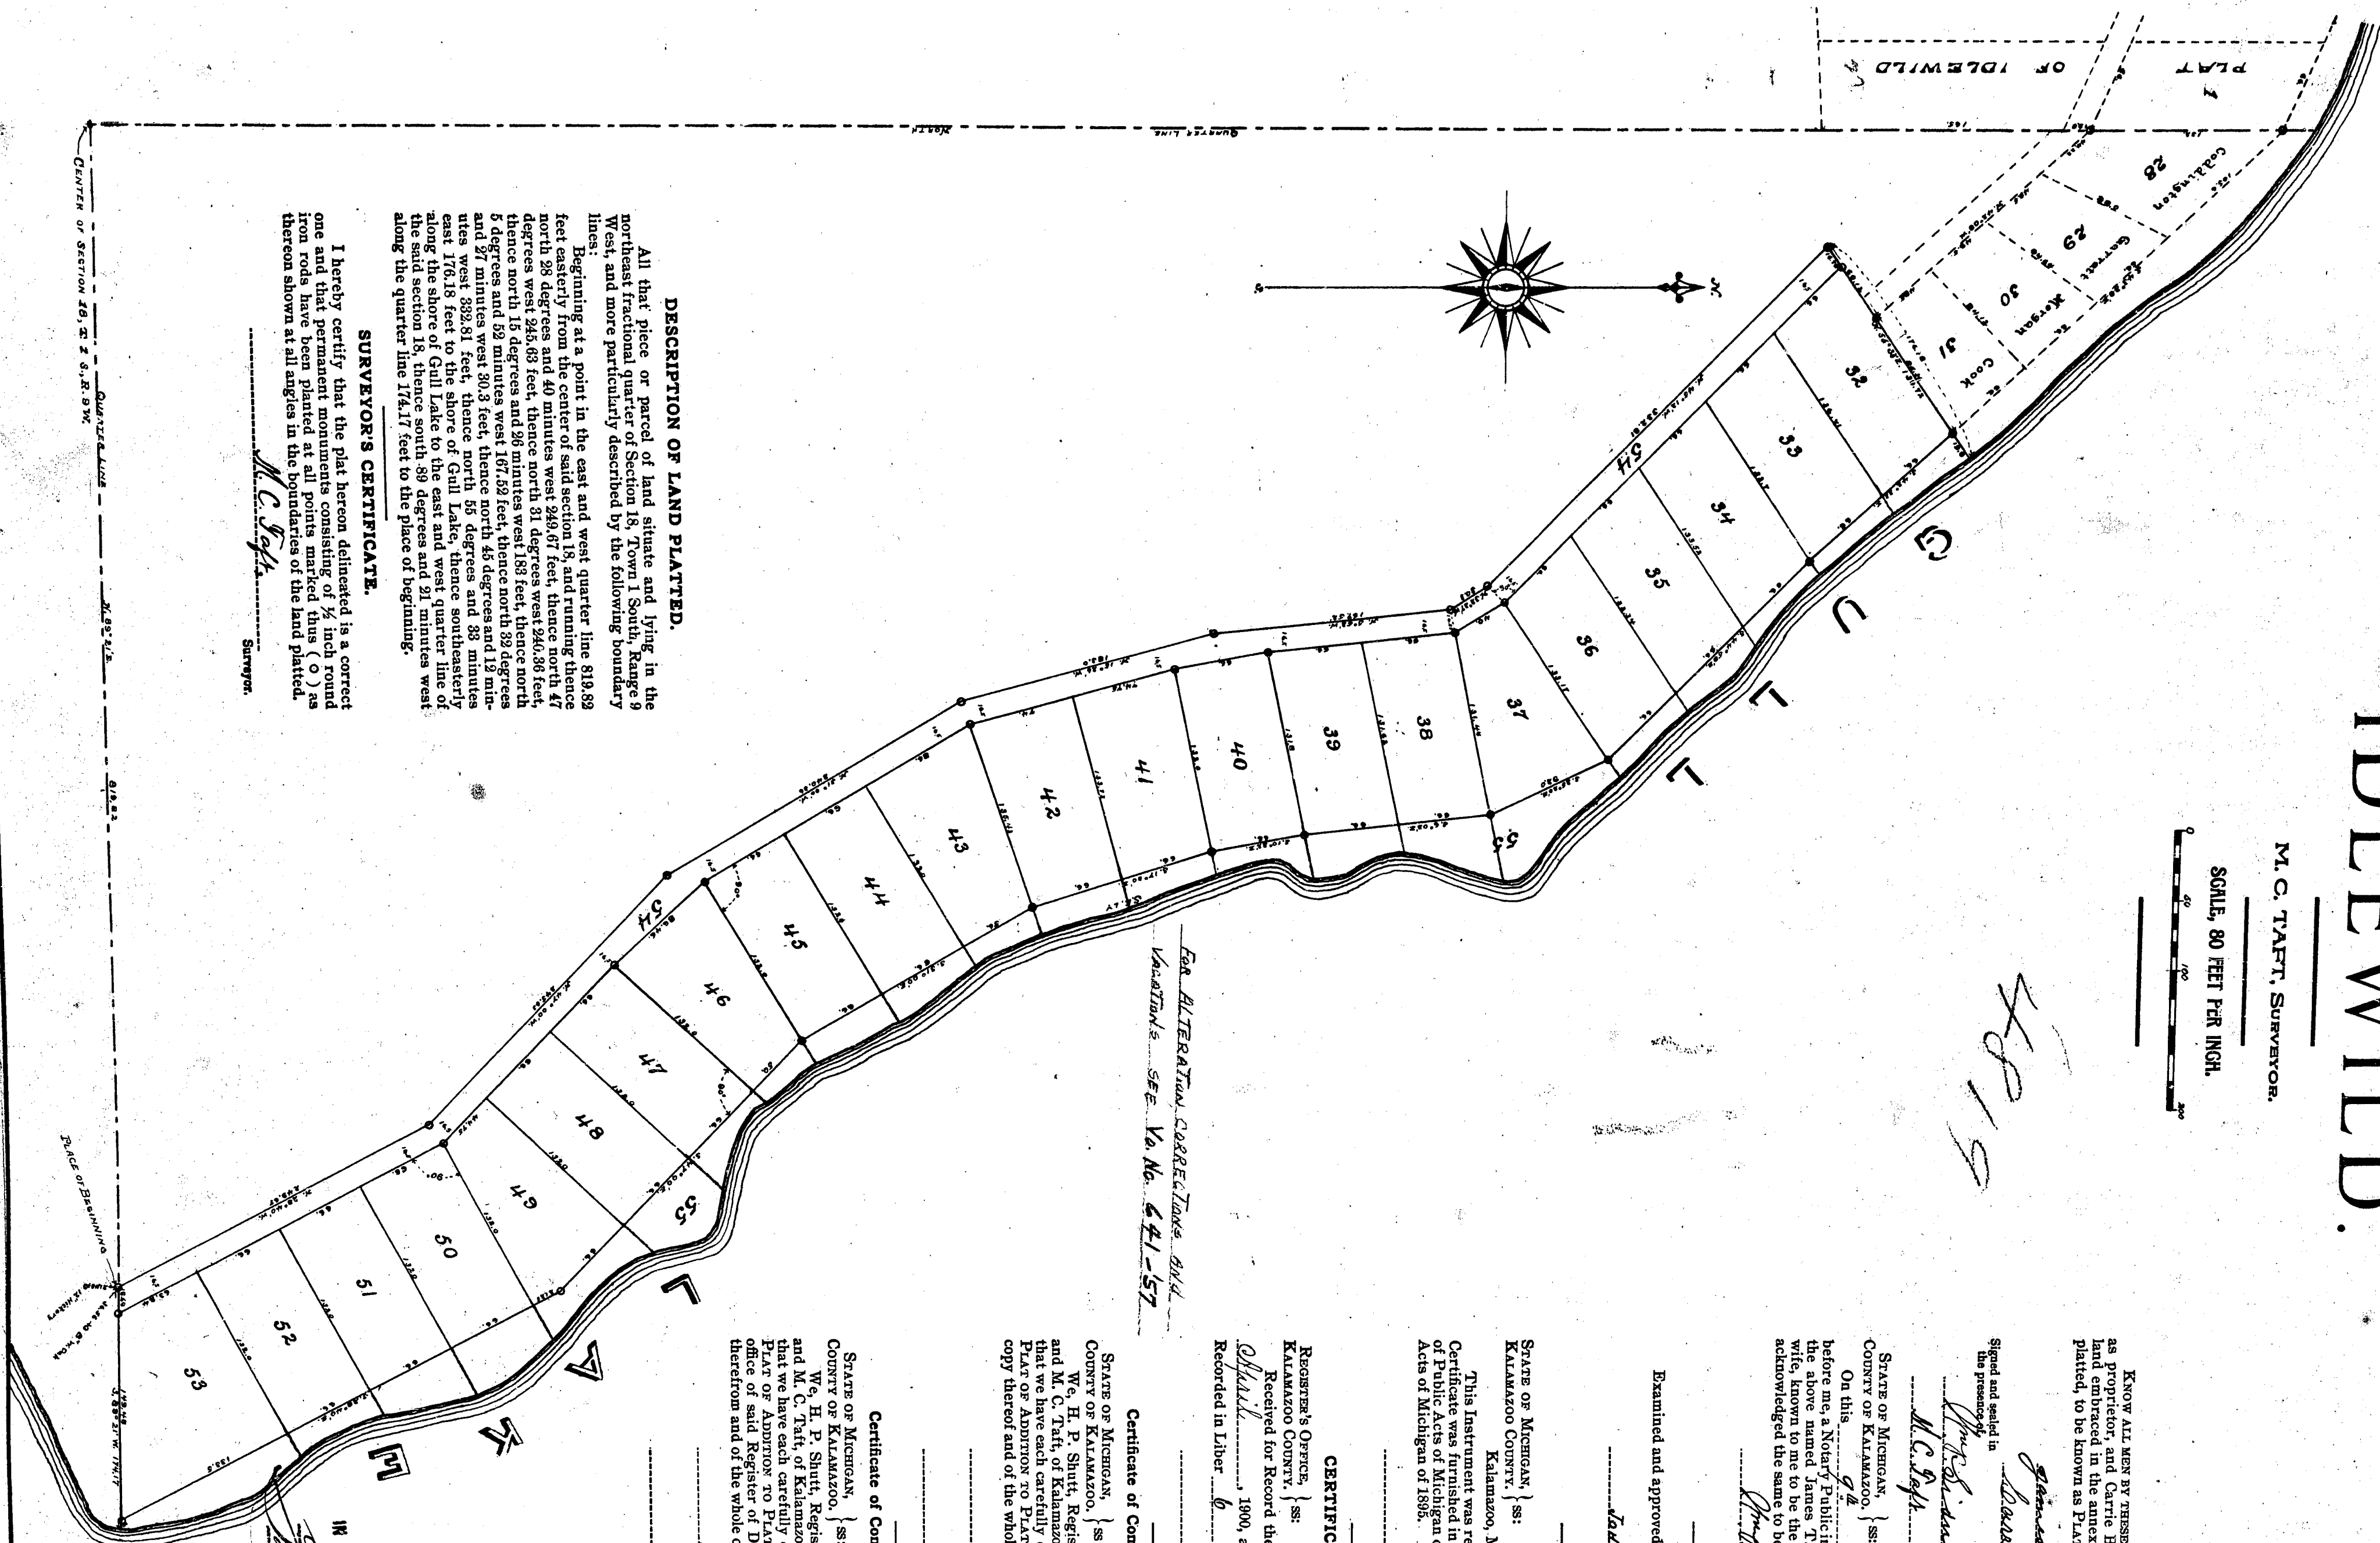

RECEIVED AND FILED.

IN AUDITOR GENERAL'S OFFICE,


John F. Wilkinson
Deputy Auditor General.

13938-1900

PLAT OF ADDITION TO PLAT OF IDLEWILD.

M. C. TAFT, SURVEYOR.

SCALE, 80 FEET PER INCH.

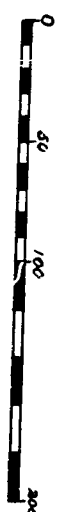

KNOW ALL MEN BY THESE PRESENTS, that we, James T. Upjohn as proprietor, and Carrie B. Upjohn, his wife, have caused the land depicted in the annexed plat to be surveyed, laid out and platted, to be known as PLAT OF ADDITION TO PLAT OF IDLEWILD.

Witness my hand and seal this 13th day of March, 1900.

Signed and sealed in the presence of

James T. Upjohn [L.S.]
Carrie B. Upjohn [L.S.]

STATE OF MICHIGAN, } ss:
COUNTY OF KALAMAZOO, }

On this 13th day of March, 1900, before me, a Notary Public and for said County, personally came the above named James T. Upjohn and Carrie B. Upjohn, his wife, known to me to be the persons who executed this plat, and acknowledged the same to be their free act and deed.

James T. Upjohn
Notary Public, Kalamazoo County, Mich.

Examined and approved MARCH 24 1900.

John F. Wilkinson
Deputy Auditor General.

STATE OF MICHIGAN, } ss:
KALAMAZOO COUNTY, }

This instrument was received for record this day, as proper Certificate was furnished in compliance with section 133 of act 206 of Public Acts of Michigan of 1893, as amended by act 154, Public Acts of Michigan of 1895.

W. C. Shutt
Register of Deeds, Kalamazoo County, Mich.

CERTIFICATE OF RECORD.

REGISTER'S OFFICE, } ss:
KALAMAZOO COUNTY, }

Received for Record the 14th day of March, 1900, at 4-10 o'clock P. M., and Recorded in Liber 6 of Plats, on page 13.

W. C. Shutt
Register of Deeds.

Certificate of Comparison with the Original.

STATE OF MICHIGAN, } ss:
COUNTY OF KALAMAZOO, }

We, H. P. Shutt, Register of Deeds in and for said County, and M. C. Taft, of Kalamazoo, Michigan, Surveyor, hereby certify that we have each carefully compared this copy with the original Plat of Addition to Plat of Idlewild, and that it is an exact copy thereof and of the whole of such original map or plat.

W. C. Shutt
Register of Deeds.
M. C. Taft
Surveyor.

Certificate of Comparison with the Record.

STATE OF MICHIGAN, } ss:
COUNTY OF KALAMAZOO, }

We, H. P. Shutt, Register of Deeds in and for said County, and M. C. Taft, of Kalamazoo, Michigan, Surveyor, hereby certify that we have each carefully compared the annexed copy with the Plat of Addition to Plat of Idlewild, now on record in the office of said Register of Deeds and that it is a true transcript therefrom and of the whole of such record.

W. C. Shutt
Register of Deeds.
M. C. Taft
Surveyor.

DESCRIPTION OF LAND PLATTED.

All that piece or parcel of land situate and lying in the northeast fractional quarter of Section 18, Town 1 South, Range 9 West, and more particularly described by the following boundary lines:


Beginning at a point in the east and west quarter line 819.89 feet easterly from the center of said section 18, and running thence north 28 degrees and 49 minutes west 949.67 feet, thence north 47 degrees west 243.63 feet, thence north 31 degrees west 240.36 feet, thence north 15 degrees and 30 minutes west 183 feet, thence north 5 degrees and 32 minutes west 167.32 feet, thence north 32 degrees 5 degrees and 32 minutes west 30.3 feet, thence north 43 degrees and 12 minutes west 832.81 feet, thence north 55 degrees and 38 minutes east 176.18 feet to the shore of Gull Lake, thence southeasterly along the shore of Gull Lake to the east and west quarter line of said section 18, thence south 89 degrees and 21 minutes west along the quarter line 174.17 feet to the place of beginning.

SURVEYOR'S CERTIFICATE.

I hereby certify that the plat hereon delineated is a correct one and that permanent monuments consisting of 1/2 inch round iron rods have been planted at all points marked thus (O) as thereon shown at all angles in the boundaries of the land platted.

M. C. Taft
Surveyor.

RECEIVED AND FILED,
IN AUDITOR GENERAL'S OFFICE,
MARCH 12, 1900,
J. H. McLean,
Auditor General.

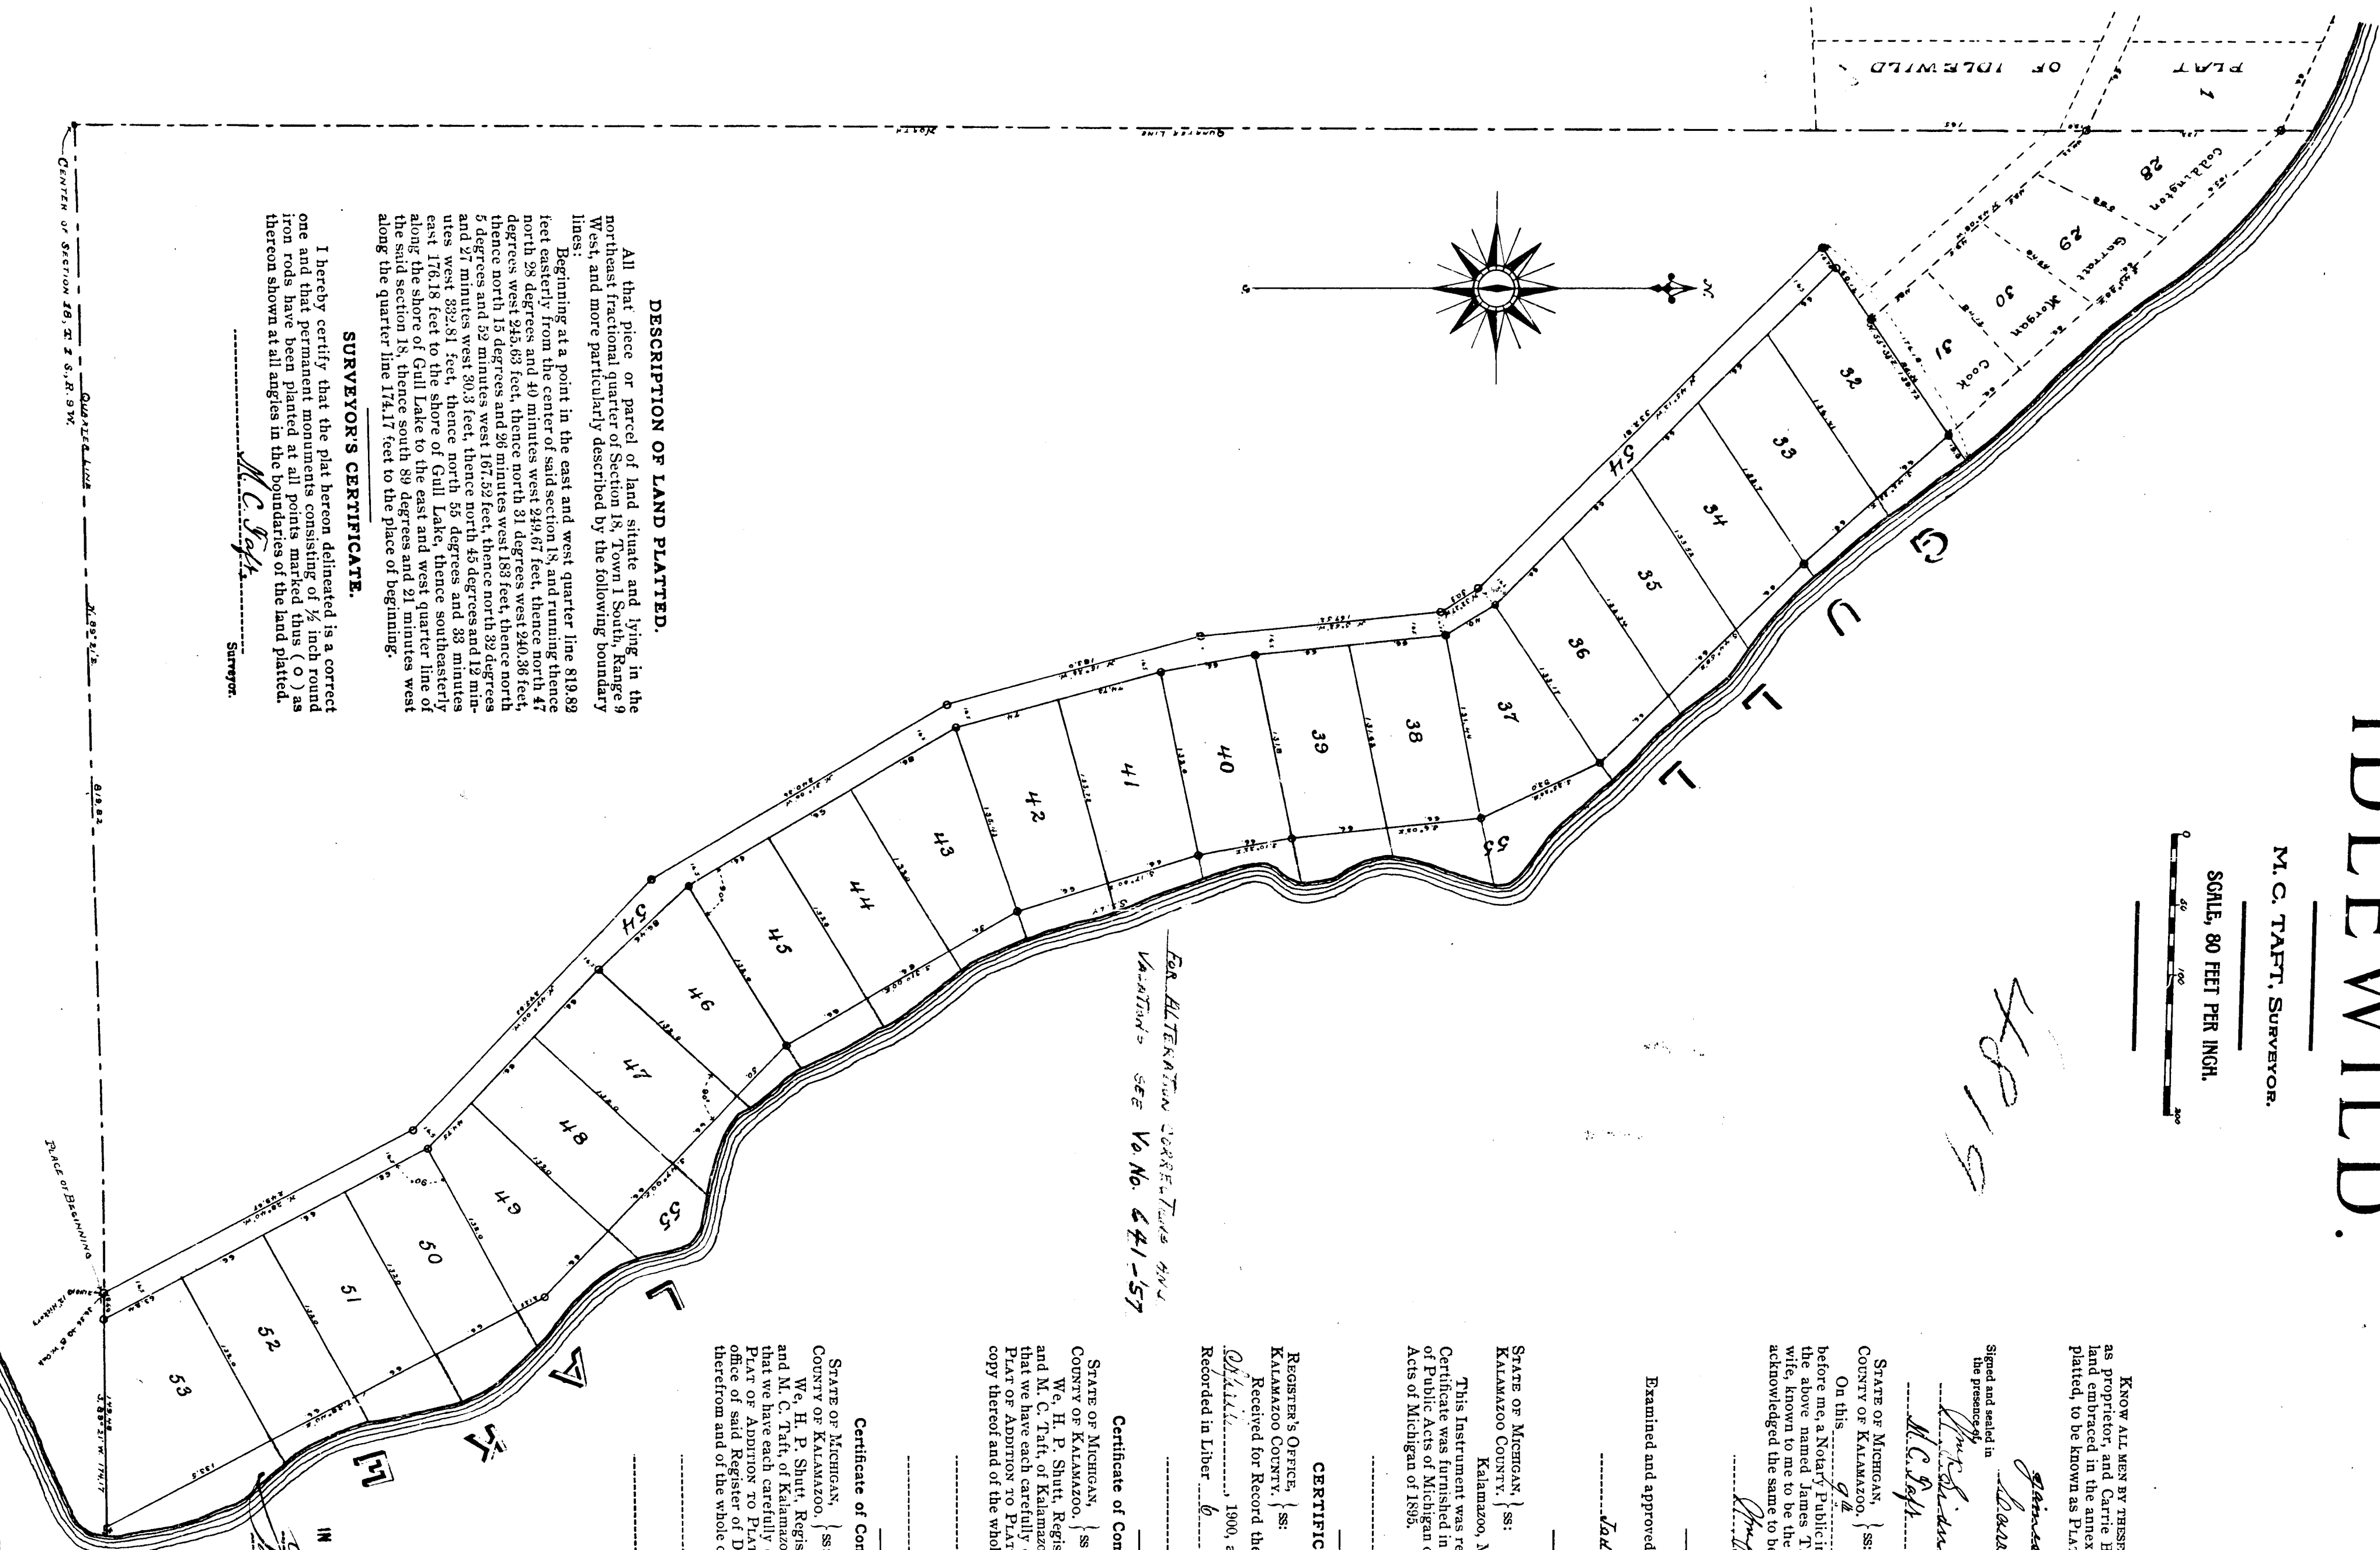

13938-1900