Plat of Bay View
Township of Ross

4891

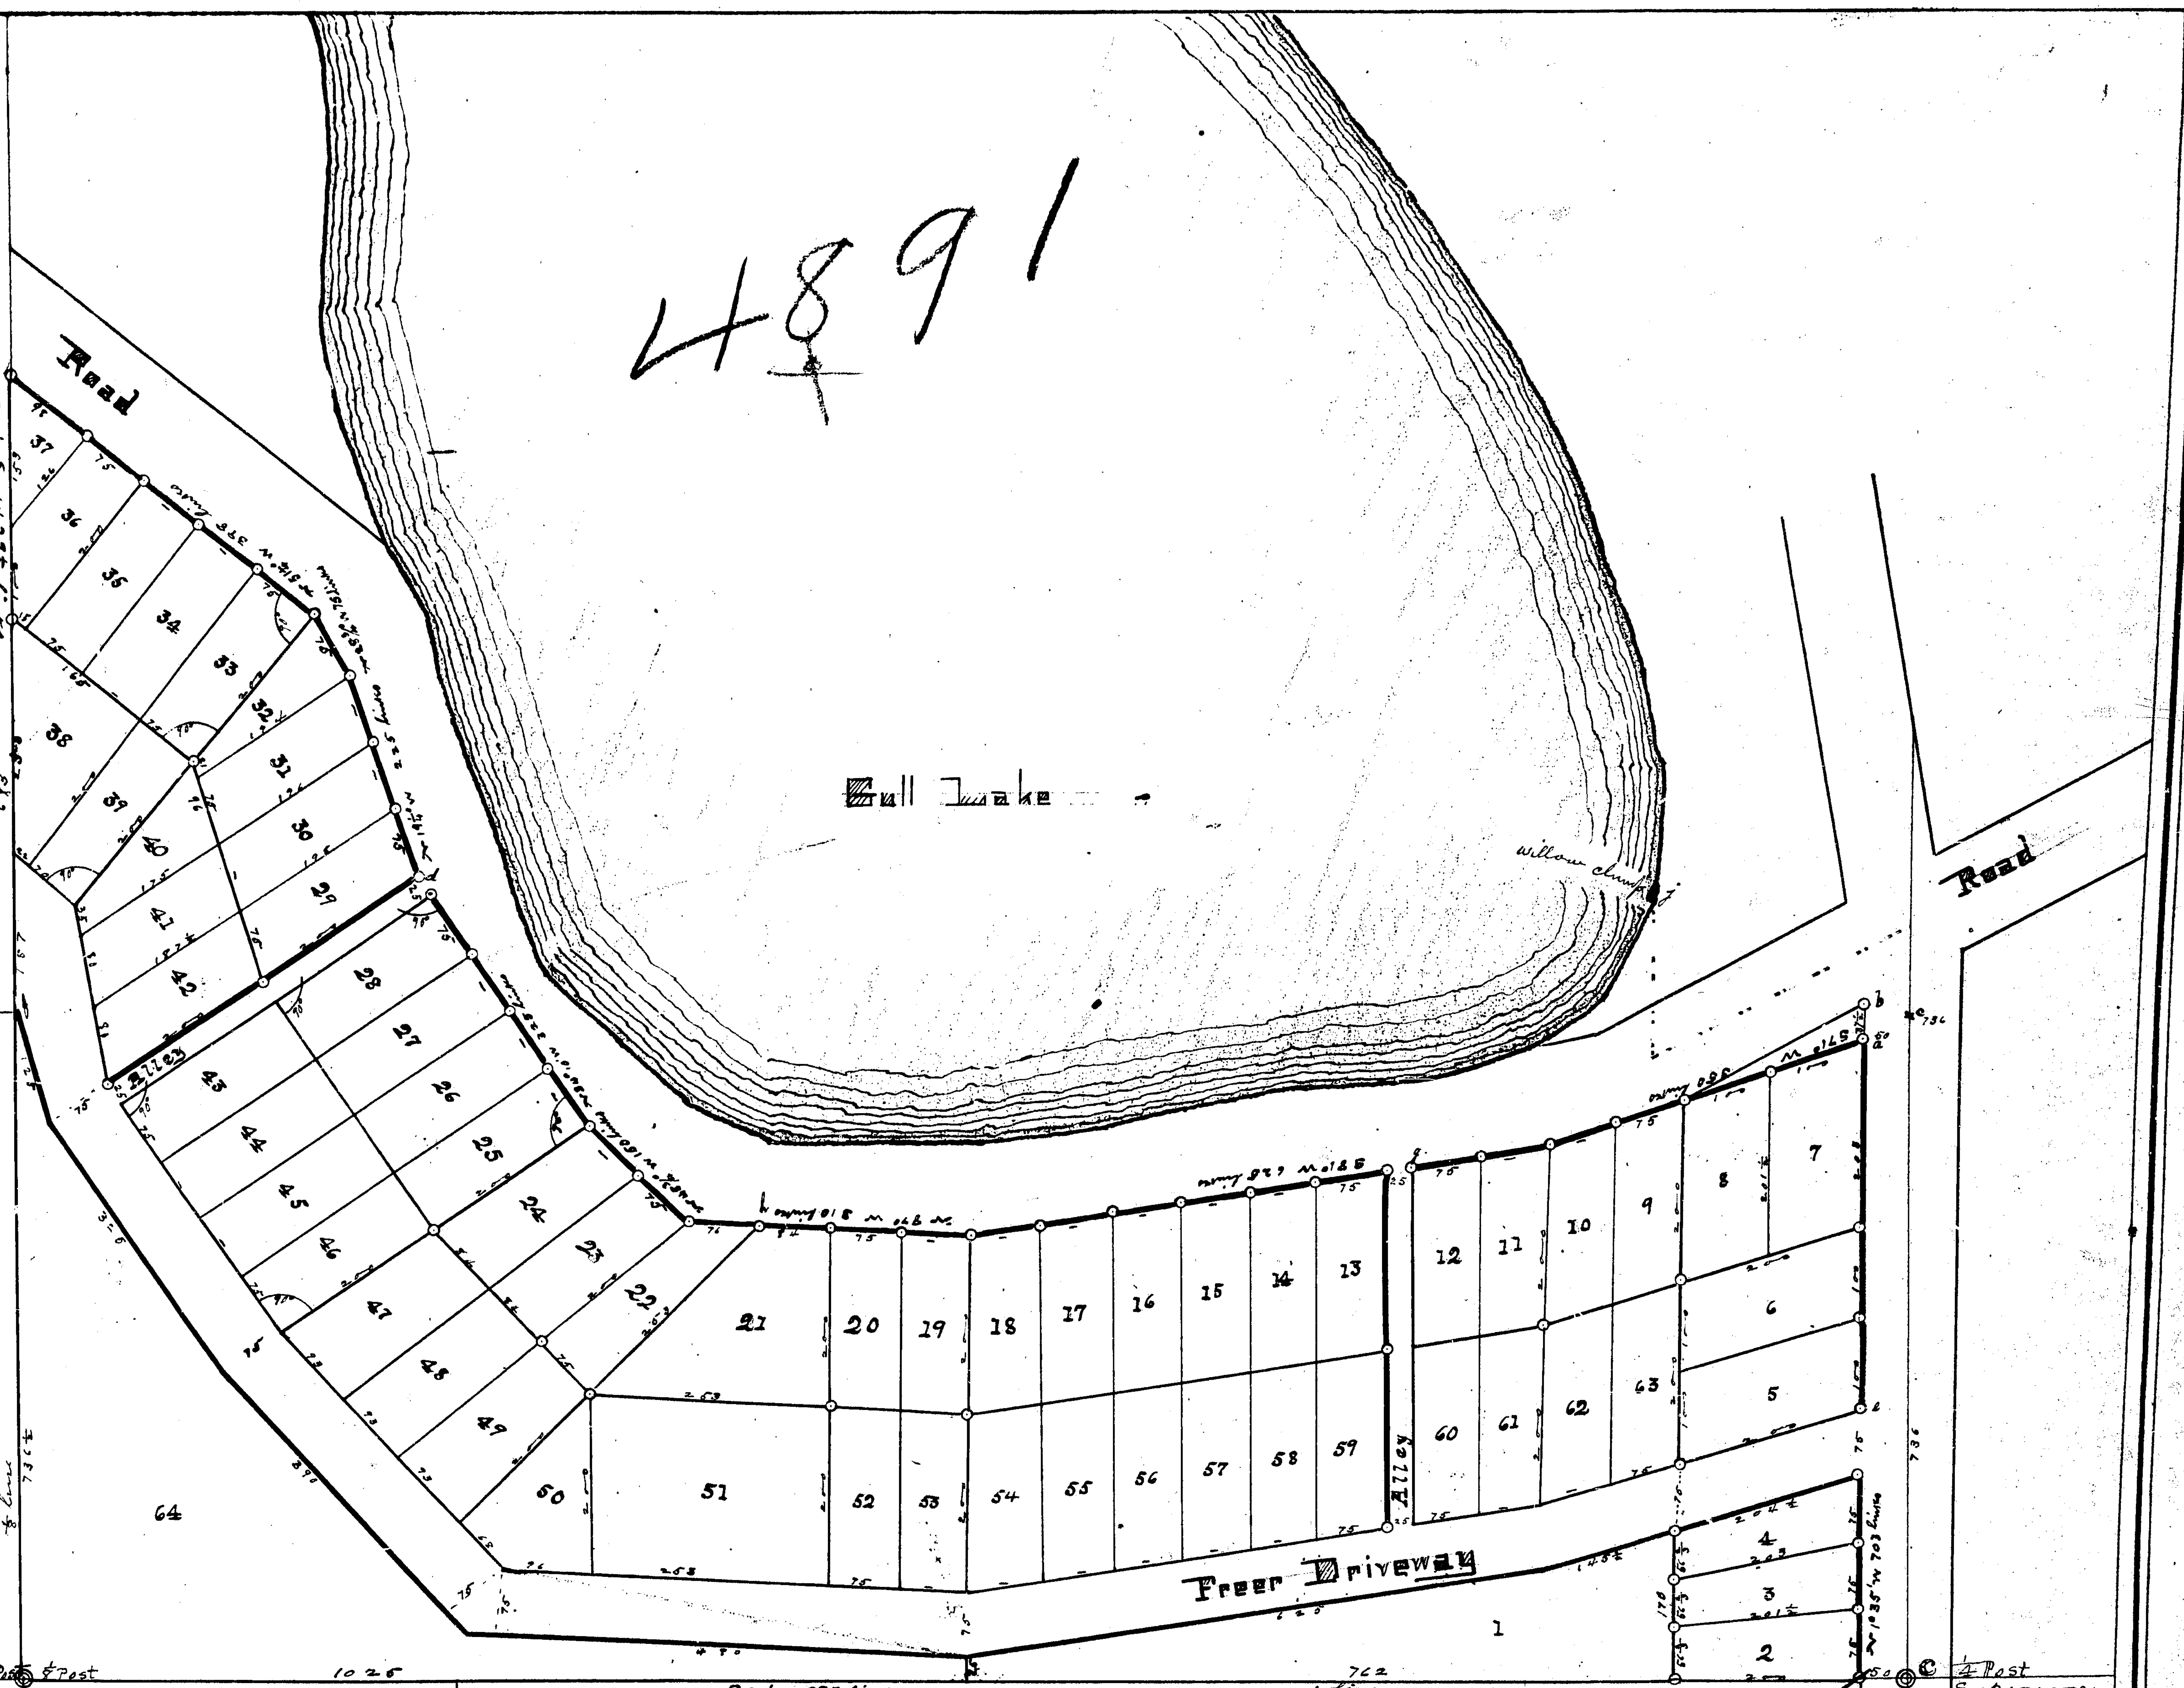

Being a subdivision of that part of the East Fractional ½ of the N W ¼ of Sec. 20 T1S R9 W lying South of road.

Commencing @ 4024 links E of the W ¼ post and running Thence N 1°35' W (Mag.) 703 links. Thence S 71° W 350 links. Thence S 81° W 625 links. Thence N 87° W 310 links. Thence N 45¾ W 150 links. Thence N 34° 10' W 325 links. Thence N 19¼° W 225 links. Thence N 28¾° W 75 links. Thence N 51½° W 398 links. Thence S 10' E 1429½ links. Thence E 30' N 1987 links to beginning and containing with the streets about 20 acres.

line of 10 acres

Surveyed October 10. 1900. E. Strong Surveyor

We the undersigned dedicate to public use the streets and alleys shown on this plat.

Signed in presence of
Chauncey Strong
E. Strong

John J. Freer Owner (Seal)
Georgia Freer (Seal)

State of Michigan
County of Kalamazoo } ss

On this 20th day of October 1900 before me a Notary Public in and for said county personally came the above named John J. Freer and Georgia Freer his wife known to me to be the persons who executed this plat and acknowledged the same to be their free act and deed.

Chauncey Strong Notary Public

Received for record November 3rd 1900. and recorded in Book 6 of plats on page 15 H P Shutt. Register of Deeds

State of Michigan
County of Kalamazoo } ss

We H. P. Shutt Register of Deeds and E. Strong Surveyor hereby certify that we have each carefully compared the annexed copy with the original plat of Bay View and that it is an exact copy thereof and of the whole of such original map or plat.

E. Strong Surveyor

H P Shutt
Register of Deed

State of Michigan
County of Kalamazoo } ss

We H. P. Shutt Register of Deeds and E. Strong surveyor hereby certify that we have each carefully compared the annexed copy with the plat of Bay View now of record in the office of said register of Deeds and that it is a true transcript therefrom and of the whole of such record.

E. Strong Surveyor

H P Shutt Register of Deeds

Examined and Approved
Oct. 27. 1900 John F. Wilkinson
Deputy Auditor General.

Monuments

C ¼	iron of former survey		
"	Hick. 6 N 38° W	57	links
	" 8 S 50° E	40½	"
⅛ Post	Brick & stake W. Ash 7 N 40 W	25	"
f	Oak Stake for corner N of ¼ line	736½	"
c	" " on ¼ line N of C ¼	736½	"
b	" " & iron N of a	37½	"
a	" " " Hick 16 N 45° W	55	"
"	B. Oak 30 N 10° E	53	"
	iron North	37½	"
d	Hick 8 N 1° W	14	"
e	" 4 East	4	"
g	" 8 N 30° W	2	"
h	Bitternut 10 West	4	"
i	B. Walnut 6 N 45° E	3	"
j	Clump of Large Willows at N E C of deed		
o	Irons are set about 20" x ½"		

I hereby certify this plat correct and that monuments of iron are planted at all angles of the plat and intersections of streets and streets, and alleys consisting of iron rods about 20" x ½" and represented on the plat by o

E. Strong Surveyor

RECEIVED AND FILED
IN AUDITOR GENERAL'S OFFICE,
Nov 6th 1900
Deputy Auditor General.

13160

38312 - 19

Plat of
Bay View
Township of
Ross

Being a subdivision of that part of the East Fractional ½ of the N W ¼ of Sec. 20 T1S R9W lying South of road.

Commencing @ 4024 links E of the N ¼ post and running Thence N 1° 35' W (Mag.) 703 links. Thence S 71° W 350 links. Thence S 81° W 625 links. Thence N 87° W 310 links. Thence N 45¾ W 150 links. Thence N 34° 10' W 325 links. Thence N 19¼ W 225 links. Thence N 28¾° W 75 links. Thence N 51½° W 398 links. Thence S 10' E 1429½ links. Thence E 30' N 1987 links to beginning and containing with the streets about 20 acres.

Surveyed October 10. 1900. E Strong Surveyor

We the undersigned dedicate to public use the streets and alleys shown on this plat.

Signed in presence of

Fanney Strong
E Strong

John J Freer Owner (Seal)
Georgia Freer (Seal)

State of Michigan
County of Kalamazoo ss On this 20th day of October 1900 before me a Notary Public in and for said county personally came the above named John J. Freer and Georgia Freer his wife known to me to be the persons who executed this plat and acknowledged the same to be their free act and deed.

Fanney Strong Notary Public

Received for record November 3rd 1900. and recorded in Book 6 of Plats on page 15

H P Shutt. Register of Deeds

State of Michigan
County of Kalamazoo ss We H. P. Shutt Register of Deeds and E Strong Surveyor hereby certify that we have each carefully compared the annexed copy with the original plat of Bay View and that it is an exact copy thereof and of the whole of such original map or plat.

E Strong Surveyor

H P Shutt
Register of Deed

State of Michigan
County of Kalamazoo ss We H. P. Shutt Register of Deeds and E Strong Surveyor hereby certify that we have each carefully compared the annexed copy with the plat of Bay View now of record in the office of said Register of Deeds and that it is a true transcript therefrom and of the whole of such record.

E Strong Surveyor

H P Shutt Register of Deeds

Examined and Approved
Oct. 27. 1900 John F Wilkinson
Deputy Auditor General.

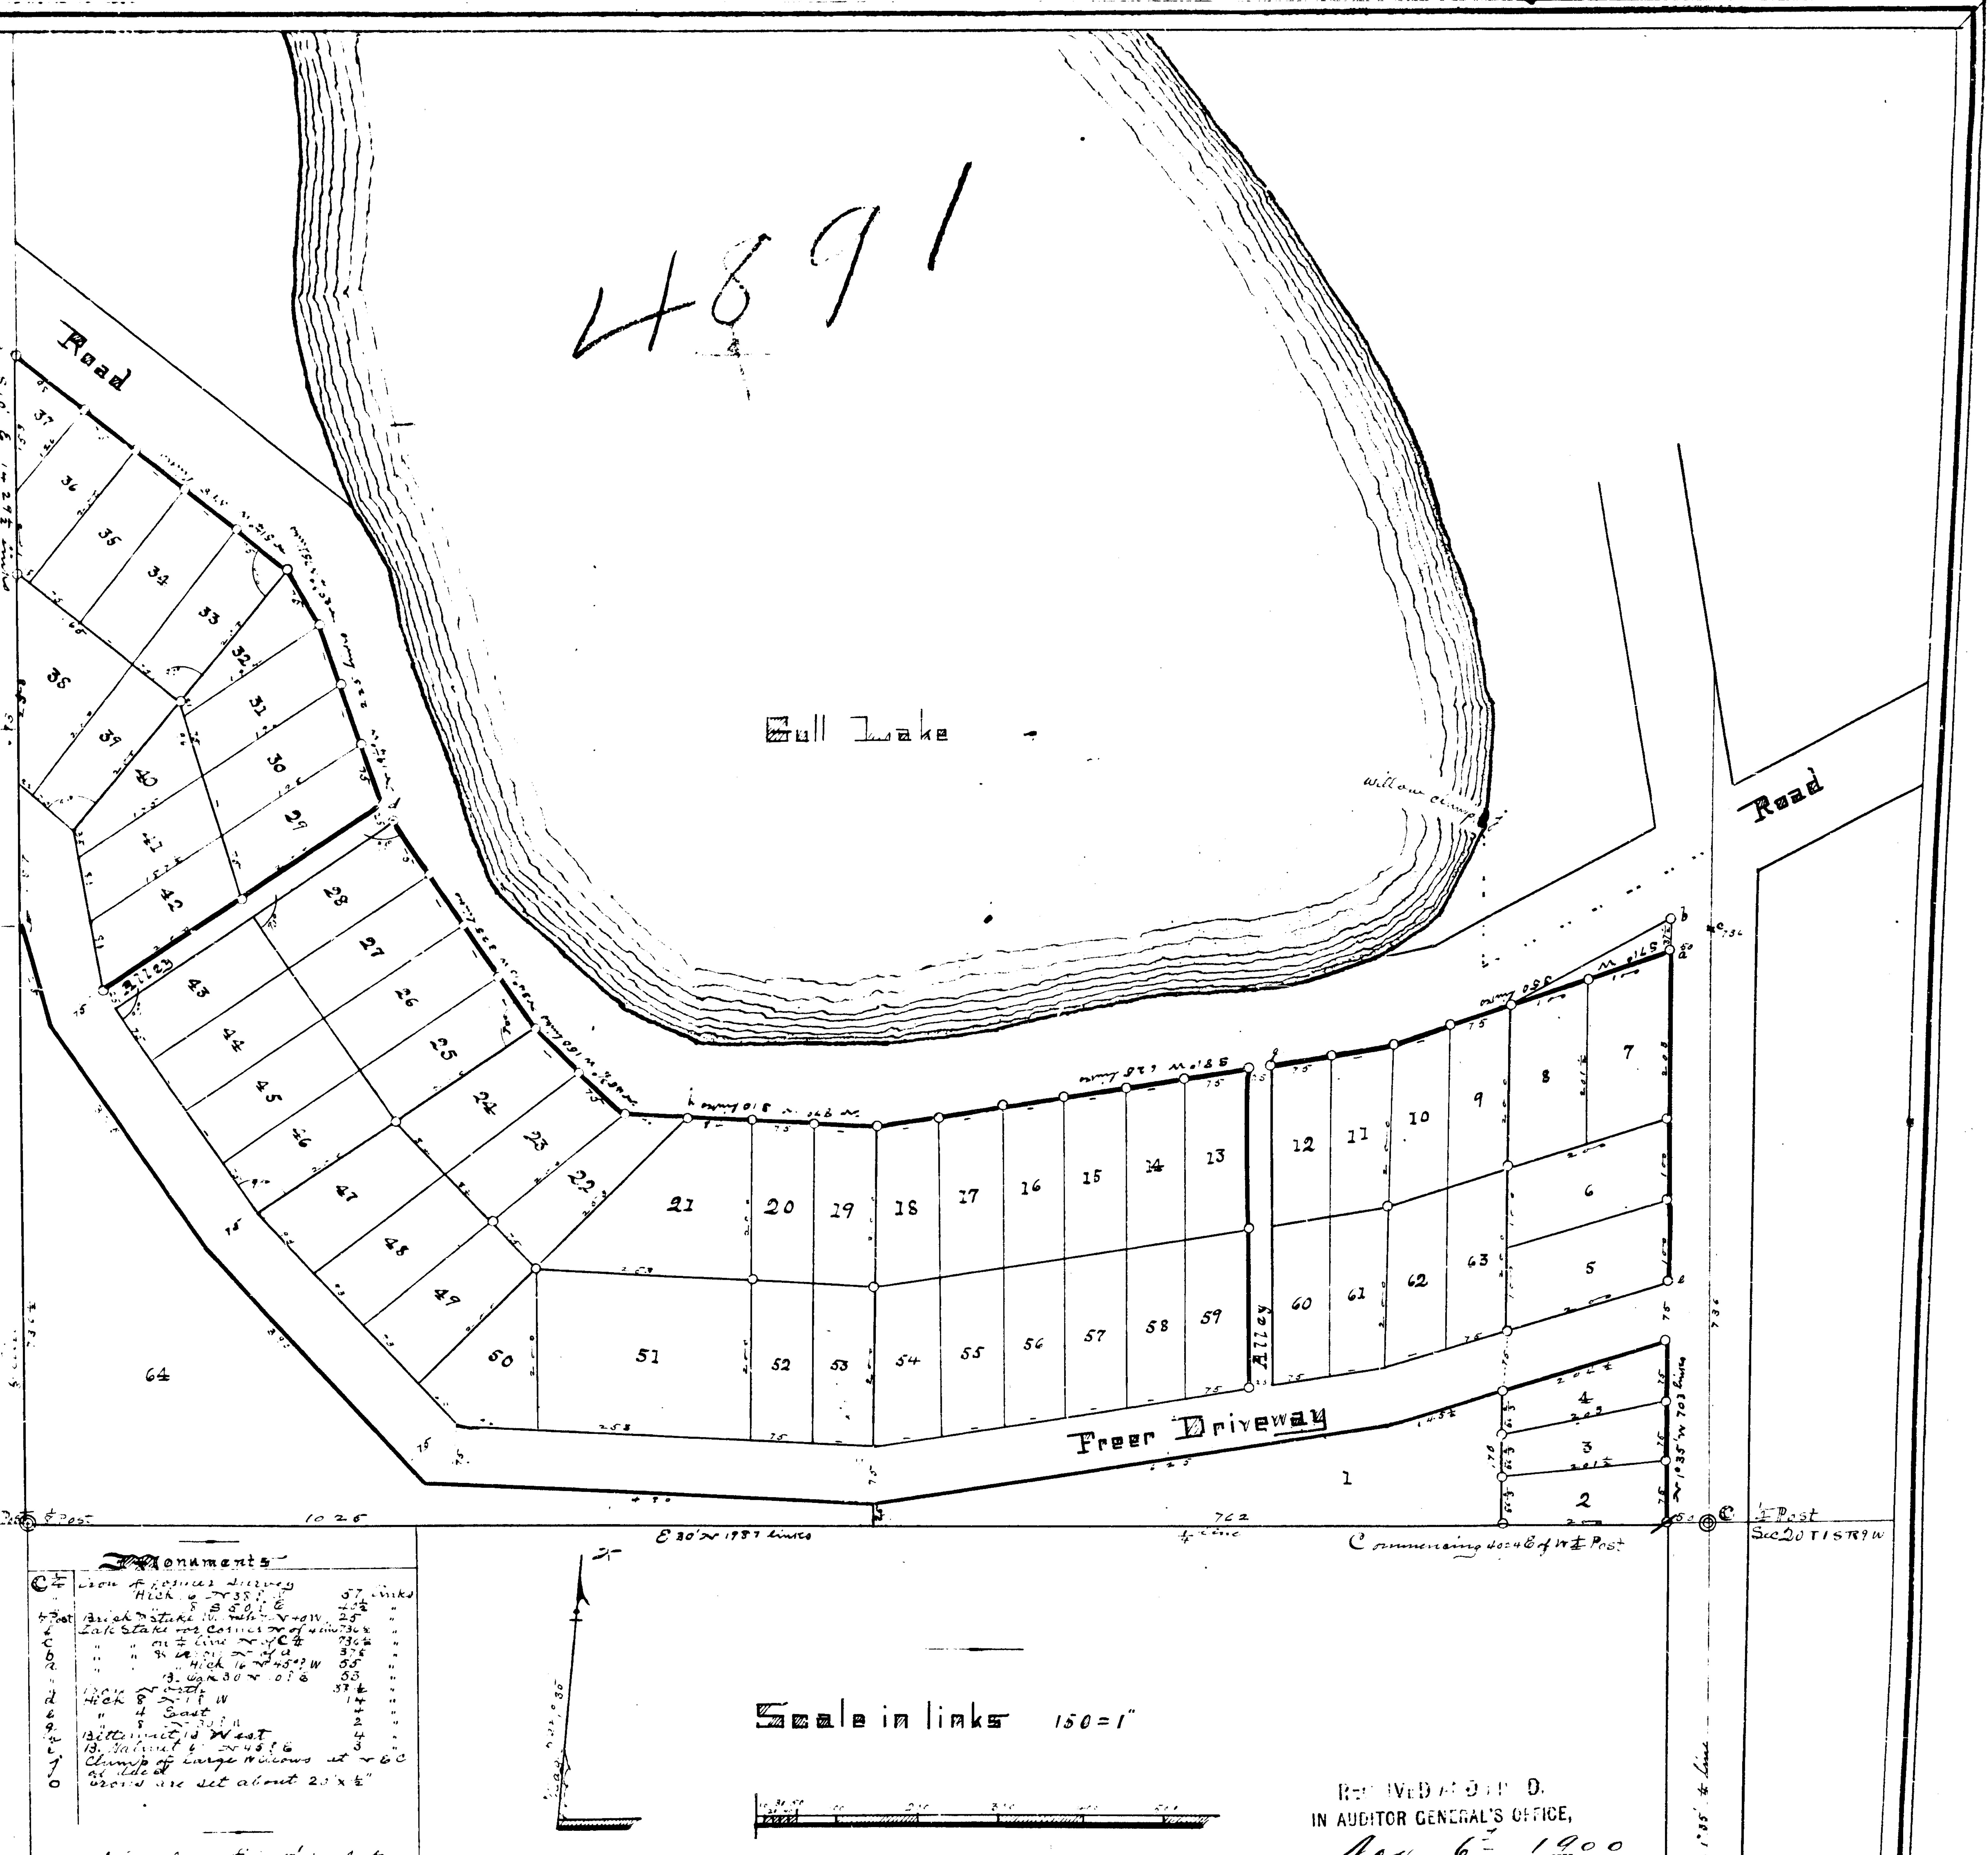

Monuments

C¼	Iron of former survey		
"	Hick 6 N 38° W	57	links
"	" 8 S 50° E	40½	"
¼ Post	Brick & stake W. N 40 W	25	"
f	Oak stake nr corner N of ¼ line	736½	"
c	" " on ¼ line N of C¼	736½	"
b	" " & N of a	375	"
a	" " " Hick 16 N 45° W	55	"
"	B. Oak 30 N 0° E	53	"
"	Iron North	37½	"
d	Hick 8 N 1° W	14	"
e	" 4 East	4	"
g	" 8 N 30° W	2	"
h	Butternut 18 West	4	"
i	B. Walnut 6 N 45° E	3	"
j	Clump of large willows at N 6 C of [illegible]		
O	Irons are set about 20 x ½"		

I hereby certify this plat correct and that monuments of iron are planted at all angles of the plat and intersections of streets and streets and alleys consisting of iron rods about 20 x ½" and represented on the plat by O

E Strong Surveyor

RECEIVED AND FILED
IN AUDITOR GENERAL'S OFFICE,
Nov 6th 1900
Deputy Auditor General.

13160

38312 - 19