

DESCRIPTION OF LAND PLATTED

BEING at a point in the center of West Main Street otherwise known as the Grand River Road 8 feet west of the east line of Section 17, Town 2, South Range 1 west and running thence west 12° north along the center of said West Main Street 132.6 feet thence north 64° 30' west 492 feet thence east 1317.8 feet along East and West Quarter Line, thence south 0° 54' east 703 feet to the place of beginning.

SURVEYORS CERTIFICATE

I HEREBY CERTIFY that the plat described herein is a correct one and that permanent iron monuments have been placed at all points marked thus (O) as hereon shown at all angles in the boundaries and at all intersections of streets.

Henry A. Hancock
SURVEYOR

State of Michigan
County of Kalamazoo

On this 13th day of May, 1901, before me, a Notary Public in and for said county, personally came Henry A. Hancock, a Surveyor, known to me as such, and acknowledged to me that he surveyed and made the above plat of Summit Park.

Henry P. Shutt
NOTARY PUBLIC

DEDICATION

KNOW ALL MEN BY THESE PRESENTS, that I, James Sumner Draper and Alice Ames Draper his wife, as proprietors have caused the land embraced in the annexed Plat to be surveyed, laid out and platted, to be known as Summit Park, Kalamazoo, Michigan, and that the streets as shown on said plat are hereby dedicated to the use of the public.

JAMES SUMNER DRAPER

ALICE AMES DRAPER

Signed and sealed in presence of
ROBERT K. DICKERMAN
LESLIE E. DE VEE

Commonwealth of Massachusetts
County of Suffolk

On this 11th day of May, 1901, before me, a Notary Public, in and for said Commonwealth, appeared James Sumner Draper, and Alice Ames Draper to me personally known to be the persons who executed this plat, and severally acknowledged the same to be their free act and deed.

ROBERT K. DICKERMAN
NOTARY PUBLIC

EXAMINED AND APPROVED MAY 14th, 1901.

JOHN F. WILKINSON.
AUDITOR GENERAL.

State of Michigan } s.s.
Kalamazoo County

THIS INSTRUMENT was received for record this day as proper certificate was furnished in compliance with Section 135 of Act 206 of Public Acts of Michigan of 1893, as amended by Act 134 of Public Acts of Michigan of 1895.

HENRY P. SHUTT
REGISTER OF DEEDS

CERTIFICATE OF RECORD

Registers Office
Kalamazoo County } s.s.

Received for Record the fifteenth day of May, 1901, at five o'clock P.M., And Recorded in Libro Six of Plats, on Page 23.

Henry P. Shutt
REGISTER OF DEEDS

RECEIVED AND FILED
JULY 1st 1901
Henry A. Hancock
Surveyor

CERTIFICATE OF COMPARISON WITH THE ORIGINAL

State of Michigan } s.s.
County of Kalamazoo }
We, H. P. Shutt, Register of Deeds in and for said County, and Henry A. Hancock of Boston, Massachusetts, Surveyor, hereby certify that we have each carefully compared this copy with the Original Plat of Summit Park, Kalamazoo, Michigan, and that it is an exact copy thereof, and of the whole of such original Map or Plat.


Henry P. Shutt
REGISTER OF DEEDS

Henry A. Hancock
SURVEYOR

Plat of
SUMMIT PARK
KALAMAZOO, MICH.

1901

SCALE-ONE INCH= ONE HUNDRED FEET

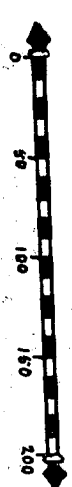

H. A. Hancock, C. E. Surveyor.

Com. 8 feet west of East Line
of Section 17 T. 2 S. R. 1 W. in center
of West Main Street.

East Quarter Post
of Section 17.

DESCRIPTION OF LAND PLATTED

BEGINNING at a point in the center of West Main Street otherwise known as the Grand Prairie Road 8 feet west of the east line of Section 17, Town 2, South Range 16 west and running thence west 12° north along the center of said West Main Street 137.6 feet, thence north 14° 30' west 492 feet, thence east 137.8 feet along East and West Quarter Line, thence south 0° 54' east 703 feet to the place of beginning.

SURVEYORS CERTIFICATE

I HEREBY CERTIFY that the plat delineated herein is a correct one and that permanent iron monuments have been placed at all points marked thus (O) as hereon shown, at all angles in the boundaries and at all intersections of streets.

Henry A. Hancock
SURVEYOR

State of Michigan
County of Kalamazoo } s.s.

On this 13th day of May, 1901, before me, a Notary Public in and for said county, personally came Henry A. Hancock, a Surveyor, known to me as such person, and acknowledged to me that he surveyed and made the above plat of Summit Park.

Henry P. Shutt
NOTARY PUBLIC

DEDICATION.

KNOW ALL MEN BY THESE PRESENTS, That I, James Sumner Draper and Alice Ames Draper his wife as proprietors have caused the land embraced in the Annexed Plat to be surveyed, laid out and platted, to be known as Summit Park, Kalamazoo, Michigan, and that the streets as shown on said plat are hereby dedicated to the use of the public.

JAMES SUMNER DRAPER

Alice Ames Draper

ROBERT K. DICKERMAN
LESLEE E. DE VEE

Signed and Sealed
in presence of

Commonwealth of Massachusetts
County of Suffolk

On this 11th day of May, 1901, before me a Notary Public in and for said Commonwealth, appeared James Sumner Draper and Alice Ames Draper to me personally known to be the persons who executed this plat and severally acknowledged the same to be their free act and deed.

ROBERT K. DICKERMAN
NOTARY PUBLIC

EXAMINED AND APPROVED MAY 14th, 1901.

JOHN F. WILKINSON,
AUDITOR GENERAL.

State of Michigan } s.s.
Kalamazoo County

THIS INSTRUMENT was received for record this day as proper certificate was furnished in compliance with Section 135 of Act 206 of Public Acts of Michigan of 1893, as amended by Act 184 of Public Acts of Michigan of 1895.

HENRY P. SHUTT,
REGISTER OF DEEDS.

CERTIFICATE OF RECORD

Registers Office
Kalamazoo County } s.s.

Received for Record the fifteenth day of May, 1901, at five o'clock, P.M., And Recorded in Libro Six of Plats on Page 23.

Henry P. Shutt,
REGISTER OF DEEDS.

RECEIVED AND FILED
IN AUDITOR GENERAL'S OFFICE,
May 14th 1901
John F. Wilkinson,
Auditor General.

CERTIFICATE OF COMPARISON WITH THE ORIGINAL

State of Michigan } s.s.
County of Kalamazoo

We, H. P. Shutt, Register of Deeds in and for said County, and Henry A. Hancock of Boston, Massachusetts, Surveyor, hereby certify that we have each carefully compared this copy with the Original Plat of Summit Park, Kalamazoo, Michigan, and that it is an exact copy thereof, and of the whole of such original Map or Plat.

Henry P. Shutt,
REGISTER OF DEEDS.

CERTIFICATE OF COMPARISON WITH PLAT ON FILE.

STATE OF MICHIGAN
County of Kalamazoo }

We, H. P. Shutt, Register of Deeds and Henry A. Hancock Surveyor, County of Kalamazoo, hereby certify that we have each carefully compared copy with the plat of Summit Park now of record in the office of said Registry of Deeds and that it is a true transcript therefrom and of the whole of such record.


REGISTER OF DEEDS.

SURVEYOR

Henry A. Hancock
REGISTER OF DEEDS.
Henry A. Hancock
SURVEYOR

1901


SCALE-ONE INCH=ONE HUNDRED FEET

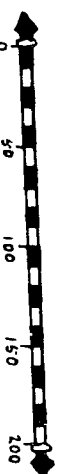

H. A. Hancock, C. E. Surveyor.

Plat of SUMMIT PARK KALAMAZOO, MICH.

Com. 8 feet west of East Line
of Section 17, T. 2, S. 11 W., in center
of West Main Street.

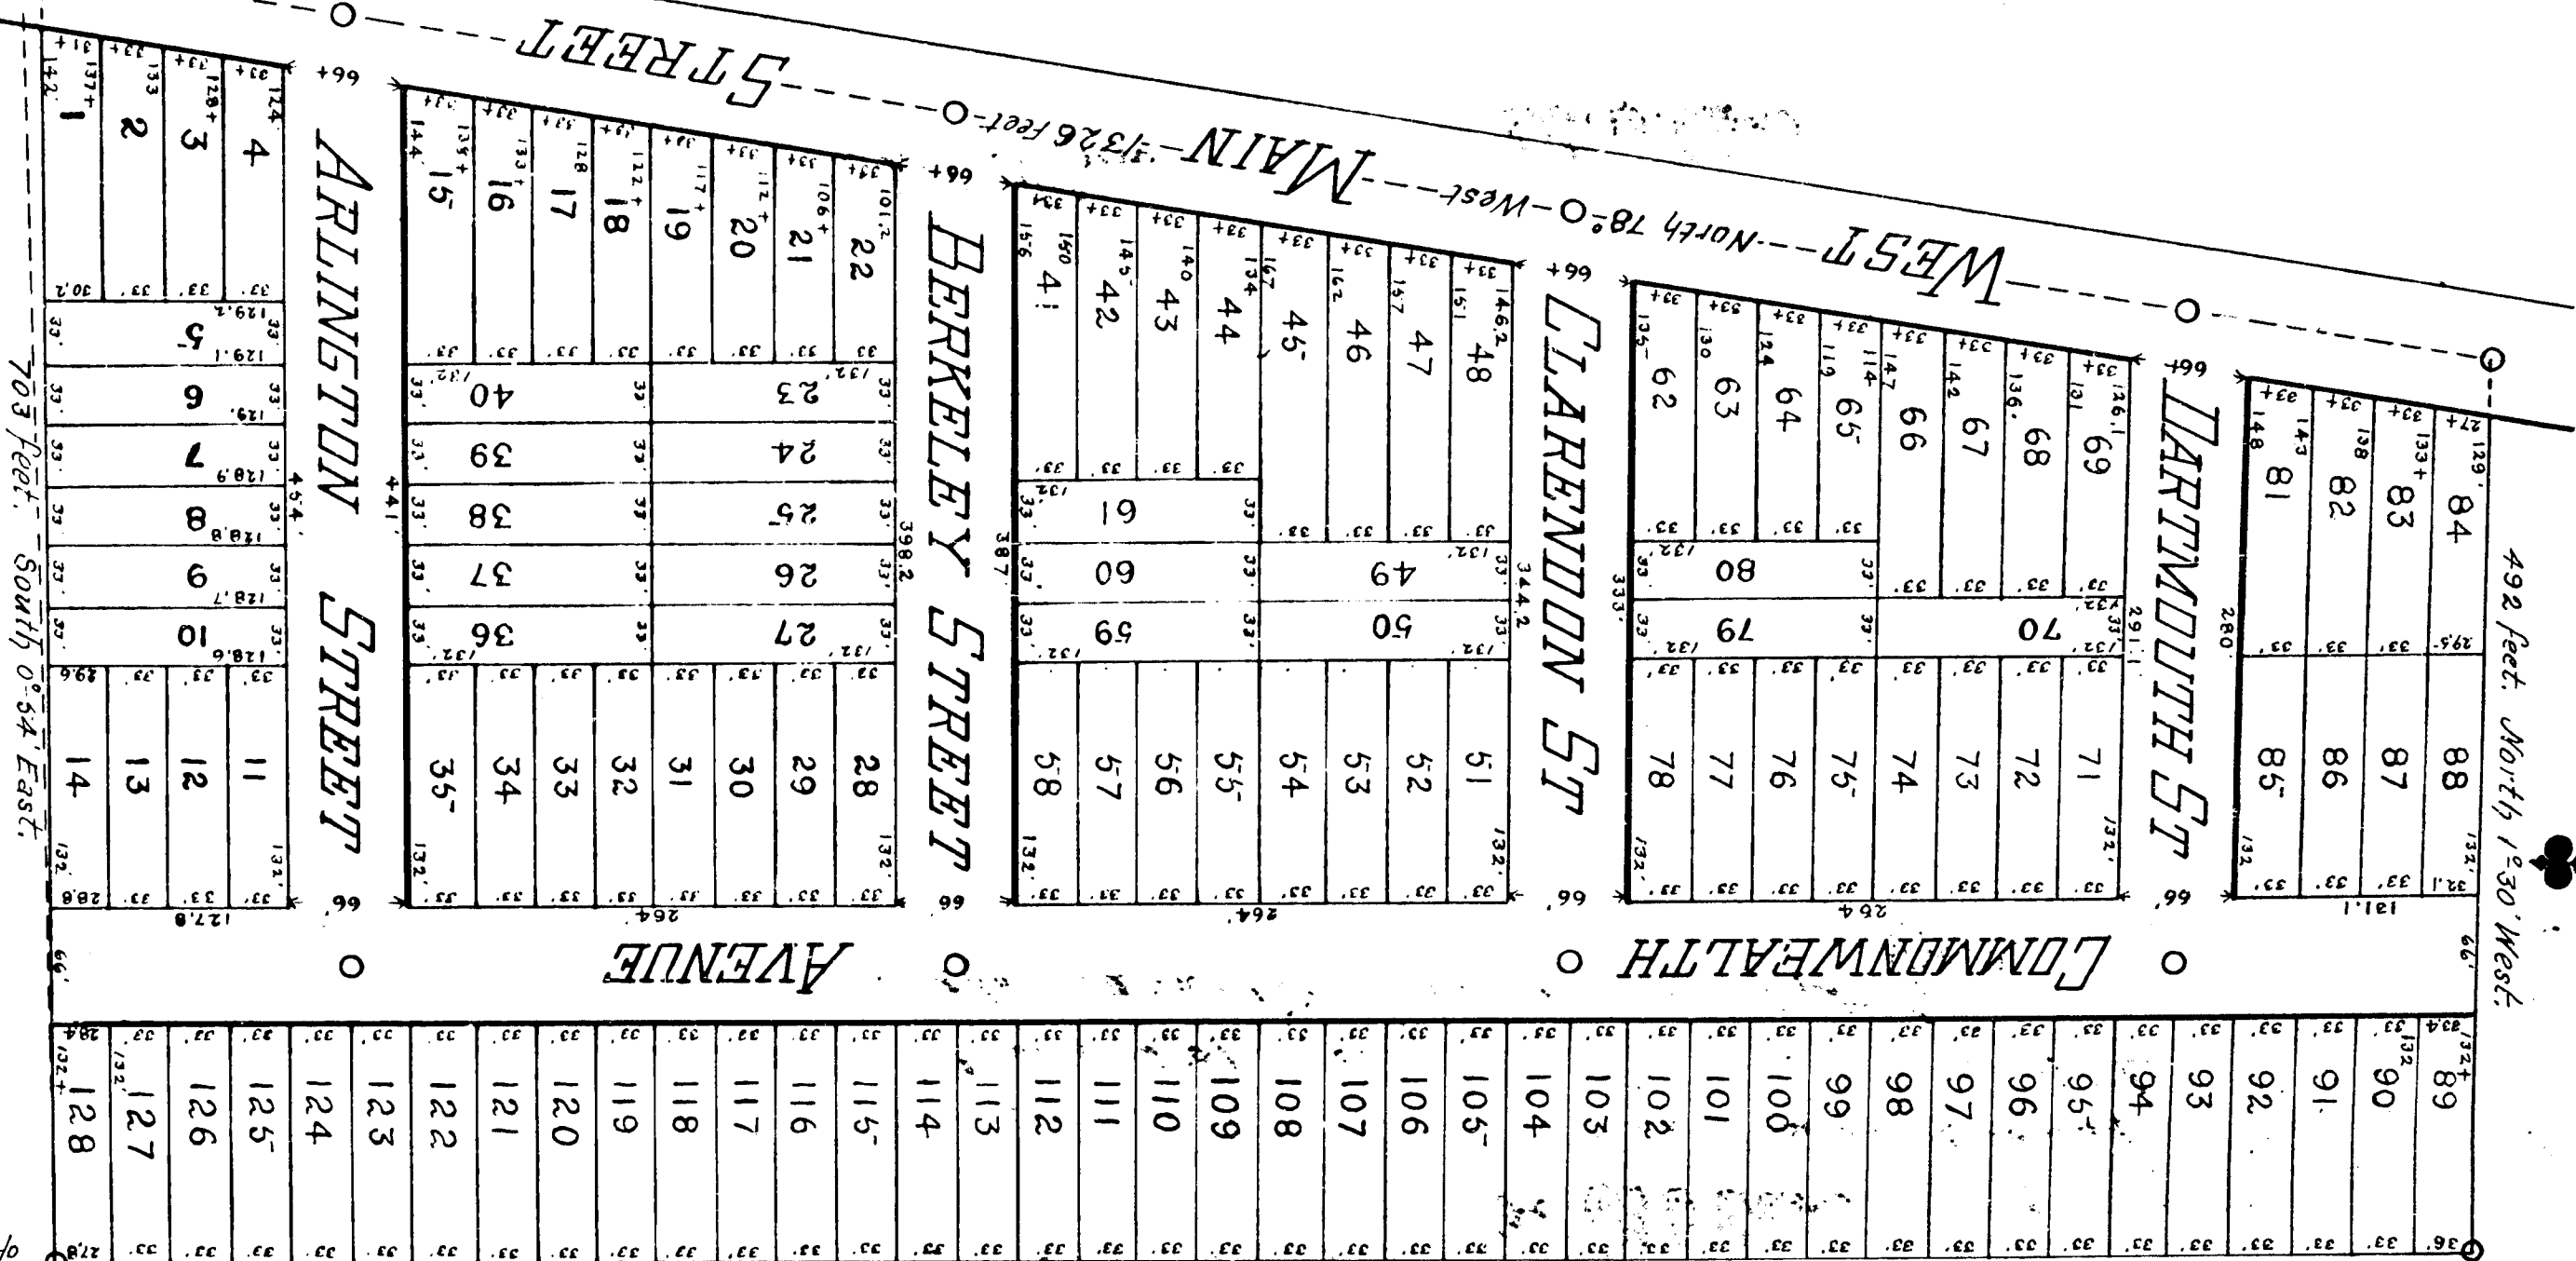

East Quarter Post
of Section 17.