5026 X

13164

Seminary Plat,

Kalamazoo, Mich.

1901.

SCALE, 100 FT. PER INCH.

0 25 50 100 150 200 250 300

M. C. TAFT, Surveyor.

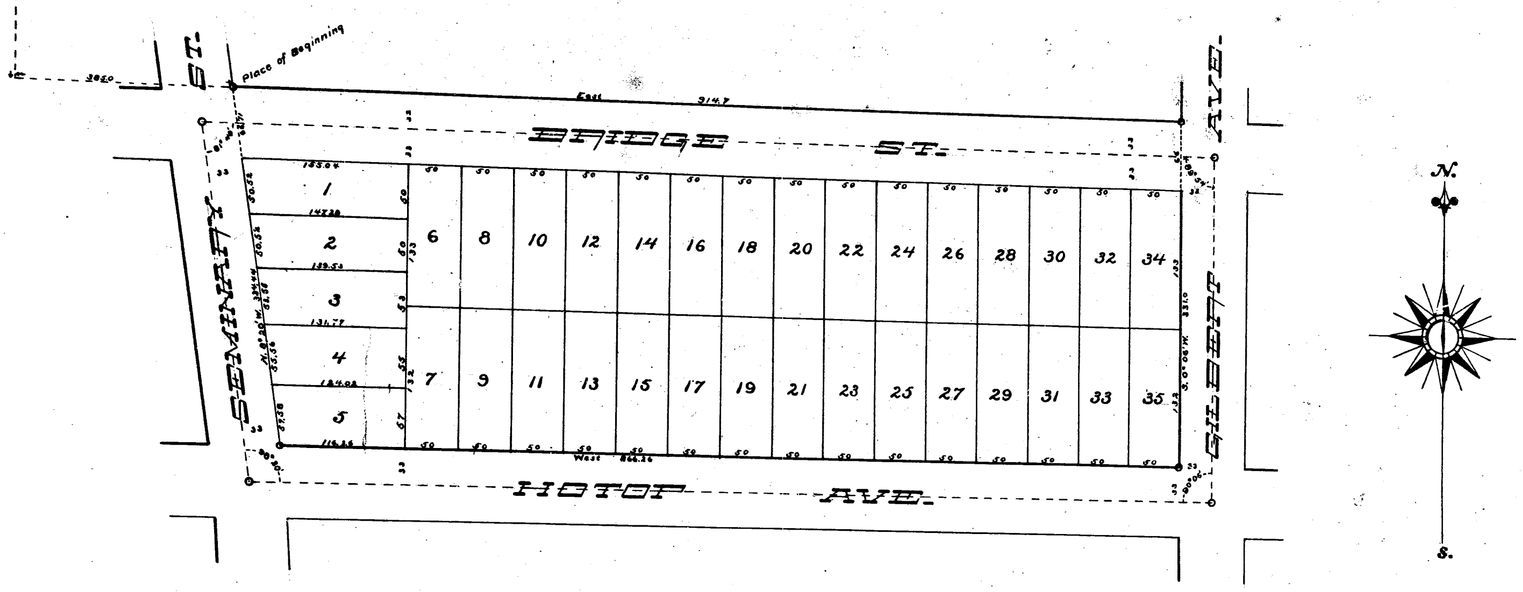

DESCRIPTION OF LAND PLATTED.

Beginning at a point 1451 feet south, and 385 feet east of the northwest corner of section 14, T. 2 S., R. 11 W., and running thence east 914.7 feet to the west line of Gilbert avenue, thence south 0° 06′ west along the west line of Gilbert avenue 331.0 feet to the north line of Hotop avenue, thence west along the north line of Hotop avenue 866.26 feet to the easterly line of Seminary street, thence north 8° 20′ west along the easterly line of Seminary street 334.44 feet to the place of beginning.

SURVEYOR'S CERTIFICATE.

I hereby certify that the plat delineated hereon is a correct one, and that permanent iron monuments have been placed at all points marked thus (○), as hereon shown, at all angles in the boundaries and at all intersections of streets.

M. C. Taft
Surveyor.

DEDICATION.

Know All Men by These Presents, That The Michigan Female Seminary, a corporation organized and existing under and by virtue of the laws of the State of Michigan, as proprietor, has caused the land embraced in the annexed plat to be surveyed, laid out and platted, to be known as SEMINARY PLAT, Kalamazoo, Mich., and that the streets as shown on said plat are hereby dedicated to the use of the public.

Michigan Female Seminary [L. S.]

By Wm. E. Upjohn
Chairman.

Alfred W. Brownell
Clerk.

Signed and sealed in presence of

M. C. Taft

Geo. W. M. Hunt

STATE OF MICHIGAN, County of Kalamazoo, } ss.

On this Sixteenth day of October, 1901, before me, a Notary Public in and for said county, appeared Wm. E. Upjohn and Alfred W. Brownell, to me personally known, who being by me duly and severally sworn, did say, the said Wm. E. Upjohn, that he is the Chairman, and the said Alfred W. Brownell, that he is the Clerk of The Michigan Female Seminary, and that the seal affixed to said plat is the corporate seal of said corporation, and that said dedication was signed and sealed in behalf of said corporation by authority of its board of trustees, and said Wm. E. Upjohn and Alfred W. Brownell, each and severally acknowledged said dedication to be the free act and deed of said corporation.

Geo. W. M. Hunt
Notary Public, Kalamazoo Co., Mich.

Examined and Approved Oct. 26th 1901.

John F. Wilkinson
Deputy Auditor General.

RECEIVED AND FILED.
IN AUDITOR GENERAL'S OFFICE,
November 21 '01
John F. Wilkinson
Deputy Auditor General.

KALAMAZOO, MICH., October 16 1901.

I hereby certify that I have examined the annexed SEMINARY PLAT, Kalamazoo, Mich., and find permanent iron monuments have been set according to the ordinance governing the same.

E. W. Buckley
City Engineer.

Accepted by the City Council of the City of Kalamazoo, Mich., November 18 1901.

John DeVisser
City Clerk.

STATE OF MICHIGAN, Kalamazoo County, } ss.

KALAMAZOO, MICH., November 19 1901.

This instrument was received for record this day, as proper certificate was furnished in compliance with Section 135 of Act 206 of Public Acts of Michigan of 1893, as amended by Act 154 of Public Acts of Michigan of 1895.

H. P. Shutt
Register of Deeds, Kalamazoo County, Mich.

CERTIFICATE OF RECORD.

REGISTER'S OFFICE, Kalamazoo County, } ss.

Received for Record the 19th day of November 1901, at 9:00 A. M., and recorded in Liber 6 of Plats, on page 27.

H. P. Shutt
Register of Deeds.

Certificate of Comparison with the Original.

STATE OF MICHIGAN, County of Kalamazoo, } ss.

We, H. P. Shutt, Register of Deeds in and for said county, and M. C. Taft, of Kalamazoo, Michigan, Surveyor, hereby certify that we have each carefully compared this copy with the original SEMINARY PLAT, Kalamazoo, Mich., and that it is an exact copy thereof, and of the whole of such original map or plat.

H. P. Shutt
Register of Deeds.

M. C. Taft
Surveyor.

Certificate of Comparison with the Record.

STATE OF MICHIGAN, County of Kalamazoo, } ss.

We, H. P. Shutt, Register of Deeds in and for said County, and M. C. Taft, of Kalamazoo, Michigan, Surveyor, hereby certify that we have each carefully compared the annexed copy with SEMINARY PLAT, Kalamazoo, Mich., now on record in the office of the said Register of Deeds, and it is a true transcript therefrom, and of the whole of such record.

H. P. Shutt
Register of Deeds.

M. C. Taft
Surveyor.

CamPDF - www.fastio.com

5026 Q

13164

Seminary Plat,

Kalamazoo, Mich.

1901.

SCALE, 100 FT. PER INCH.

0 25 50 100 150 200 300 400

M. C. TAFT, Surveyor.

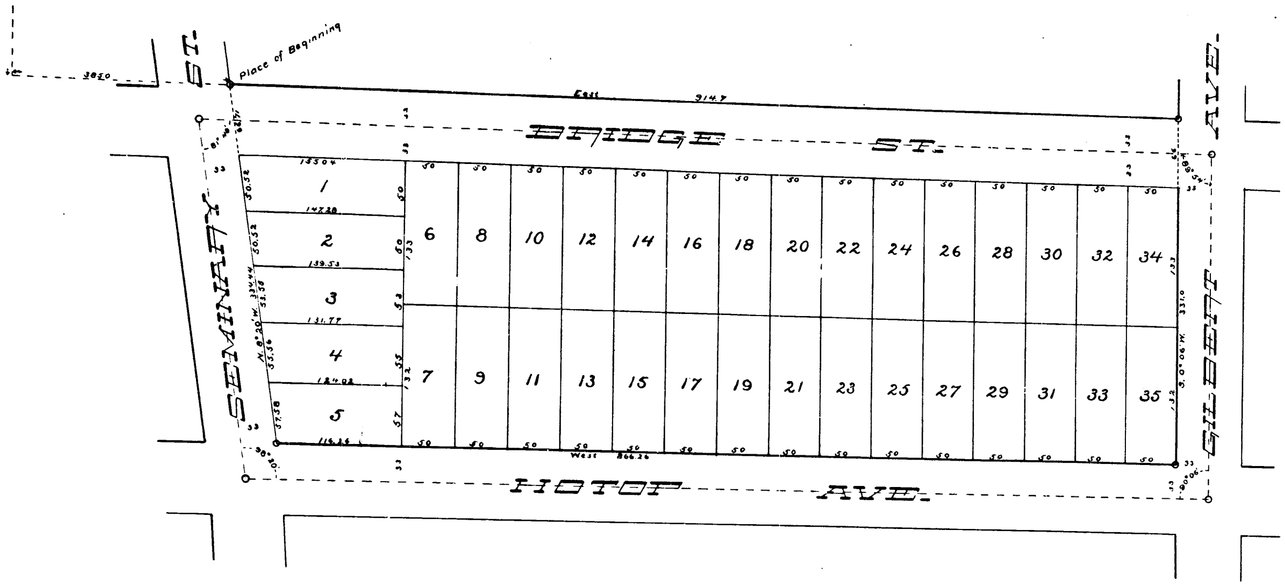

DESCRIPTION OF LAND PLATTED.

Beginning at a point 1451 feet south, and 385 feet east of the northwest corner of section 14, T. 2 S., R. 11 W., and running thence east 914.7 feet to the west line of Gilbert avenue, thence south 0° 06' west along the west line of Gilbert avenue 331.0 feet to the north line of Hotop avenue, thence west along the north line of Hotop avenue 800.26 feet to the easterly line of Seminary street, thence north 8° 20' west along the easterly line of Seminary street 334.44 feet to the place of beginning.

SURVEYOR'S CERTIFICATE.

I hereby certify that the plat delineated hereon is a correct one, and that permanent iron monuments have been placed at all points marked thus (O), as hereon shown, at all angles in the boundaries and at all intersections of streets.

M. C. Taft
Surveyor.

DEDICATION.

Know All Men by These Presents, That The Michigan Female Seminary, a corporation organized and existing under and by virtue of the laws of the State of Michigan, as proprietor, has caused the land embraced in the annexed plat to be surveyed, laid out and platted, to be known as SEMINARY PLAT, Kalamazoo, Mich., and that the streets as shown on said plat are hereby dedicated to the use of the public.

Michigan Female Seminary [L. S.]

By

Wm. E. Upjohn
Chairman.

Alfred W. Brownell
Clerk.

Signed and sealed in presence of

M. C. Taft

Geo. W. M. Hunt

STATE OF MICHIGAN, County of Kalamazoo, } ss.

On this Sixteenth day of October, 1901, before me, a Notary Public in and for said county, appeared Wm. E. Upjohn and Alfred W. Brownell, to me personally known, who being by me duly and severally sworn, did say, the said Wm. E. Upjohn, that he is the Chairman, and the said Alfred W. Brownell, that he is the Clerk of The Michigan Female Seminary, and that the seal affixed to said plat is the corporate seal of said corporation, and that said dedication was signed and sealed in behalf of said corporation by authority of its board of trustees, and said Wm. E. Upjohn and Alfred W. Brownell, each and severally acknowledged said dedication to be the free act and deed of said corporation.

Geo. W. M. Hunt
Notary Public, Kalamazoo Co., Mich.

Examined and Approved Oct. 26 1901.

John F. Wilkinson
Deputy Auditor General.

RECEIVED AND FILED.
IN AUDITOR GENERAL'S OFFICE,
November 21 '01.
John F. Wilkinson
Deputy Auditor General.

KALAMAZOO, MICH., October 16 1901.

I hereby certify that I have examined the annexed SEMINARY PLAT, Kalamazoo, Mich., and find permanent iron monuments have been set according to the ordinance governing the same.

E. W. Buckley
City Engineer.

Accepted by the City Council of the City of Kalamazoo, Mich., November 18 1901.

John DeVisser
City Clerk.

STATE OF MICHIGAN, Kalamazoo County, } ss.

KALAMAZOO, MICH., November 19 1901.

This instrument was received for record this day, as proper certificate was furnished in compliance with Section 135 of Act 206 of Public Acts of Michigan of 1893, as amended by Act 154 of Public Acts of Michigan of 1895.

H. P. Shutt
Register of Deeds, Kalamazoo County, Mich.

CERTIFICATE OF RECORD.

REGISTER'S OFFICE, Kalamazoo County, } ss.

Received for Record the 19th day of November 1901., at 9:00 A. M., and recorded in Liber 6 of Plats, on page 27.

H. P. Shutt
Register of Deeds.

Certificate of Comparison with the Original.

STATE OF MICHIGAN, County of Kalamazoo, } ss.

We, H. P. Shutt, Register of Deeds in and for said county, and M. C. Taft, of Kalamazoo, Michigan, Surveyor, hereby certify that we have each carefully compared this copy with the original SEMINARY PLAT, Kalamazoo, Mich., and that it is an exact copy thereof, and of the whole of such original map or plat.

H. P. Shutt
Register of Deeds.

M. C. Taft
Surveyor.

Certificate of Comparison with the Record.

STATE OF MICHIGAN, County of Kalamazoo, } ss.

We, H. P. Shutt, Register of Deeds in and for said County, and M. C. Taft, of Kalamazoo, Michigan, Surveyor, hereby certify that we have each carefully compared the annexed copy with SEMINARY PLAT, Kalamazoo, Mich., now on record in the office of the said Register of Deeds, and it is a true transcript therefrom, and of the whole of such record.

H. P. Shutt
Register of Deeds.

M. C. Taft
Surveyor.

CIBPDF - www.fastio.com