

5070 X

Kalamazoo, Mich. Dec 30 1901
I hereby certify that I have examined the annexed
Ihling Plat, Kalamazoo, Mich., and find permanent iron
monuments have been set according to the ordinance governing
the same.

E. W. Buckley.
City Engineer.


Accepted by the City Council
of the city of Kalamazoo, Michigan.
December 30 1901

John De Visser
City Clerk.

IHLING PLAT

Kalamazoo Mich.

Scale 50 Feet per Inch

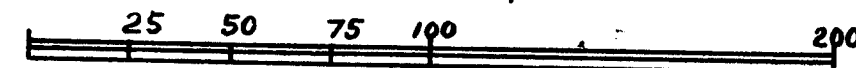

Certificate I hereby certify that this plat is a correct
one and that monuments consisting of iron rods have been planted at all
points marked thus "o" on the plat.

Geo. S. Pierson Surveyor.

Examined and Approved Oct. 26, 1901.
John F. Wilkinson
Deputy Auditor General

Description of land That portion of the northwest quarter of Section
No. 27, Town 2 South, Range 11 West, included within the following
described bounding lines: viz. commencing at the Southeast corner of the
intersection of Reed street and Burdick street, running thence south
along Burdick street 301 feet, thence east 664 1/2 feet, thence north
301 feet to the south line of Reed street, thence west along the south
line of Reed street to the place of beginning 664 1/2 feet.

Dedication The undersigned have caused the land hereon described to be
platted and hereby dedicate the streets and passages to public use.
This plat to be known as Ihling Plat.

Signed
W. F. Rahlmeyer
Henry W. Buechner
Otto Ihling
Maggie Ihling his wife
Reinhold Ihling
Alice Ihling his wife
Herbert H. Everard
Althea C. Everard his wife

State of Michigan
County of Kalamazoo SS

On this 17th day of Aug. in the year one thousand nine hundred
and one, before me, the subscriber, Notary Public in and for said County,
personally appeared Otto Ihling and Maggie Ihling his wife, Reinhold
Ihling and Alice Ihling, his wife, Herbert H. Everard and Althea C.
Everard, his wife, to me known to be the same persons described
in and who executed this instrument and severally acknowledged
the same to be their free act and deed.

Henry W. Buechner — Notary Public
Kalamazoo, Mich.

State of Michigan
County of Kalamazoo SS

We Henry P. Shutt Register of Deeds, and Geo. S. Pierson
Surveyor, hereby certify that we have each carefully compared this
copy with the original Ihling plat and that it is an exact copy thereof
and of the whole of such original map or plat.

Henry P. Shutt, Register of Deeds
Geo. S. Pierson Surveyor

State of Michigan
County of Kalamazoo SS

We Henry P. Shutt Register of Deeds, and Geo. S. Pierson Surveyor,
hereby certify that we have each carefully compared the annexed copy
with the original Ihling plat now of record in the office of said Register
of Deeds, and that it is a true transcript therefrom and of the whole of
such record.

Henry P. Shutt, Register of Deeds
Geo. S. Pierson Surveyor

Register's Office
County of Kalamazoo SS


Received for Record, the 31st
day of January A.D. 1902
at 11 o'clock A.M. and Recorded
in Book 6 of Plats on Page 28.

Henry P. Shutt, Register of Deeds.

RECEIVED AND FILED.
IN AUDITOR GENERAL'S OFFICE,

July 12-1902
John F. Wilkinson
Deputy Auditor General

13165

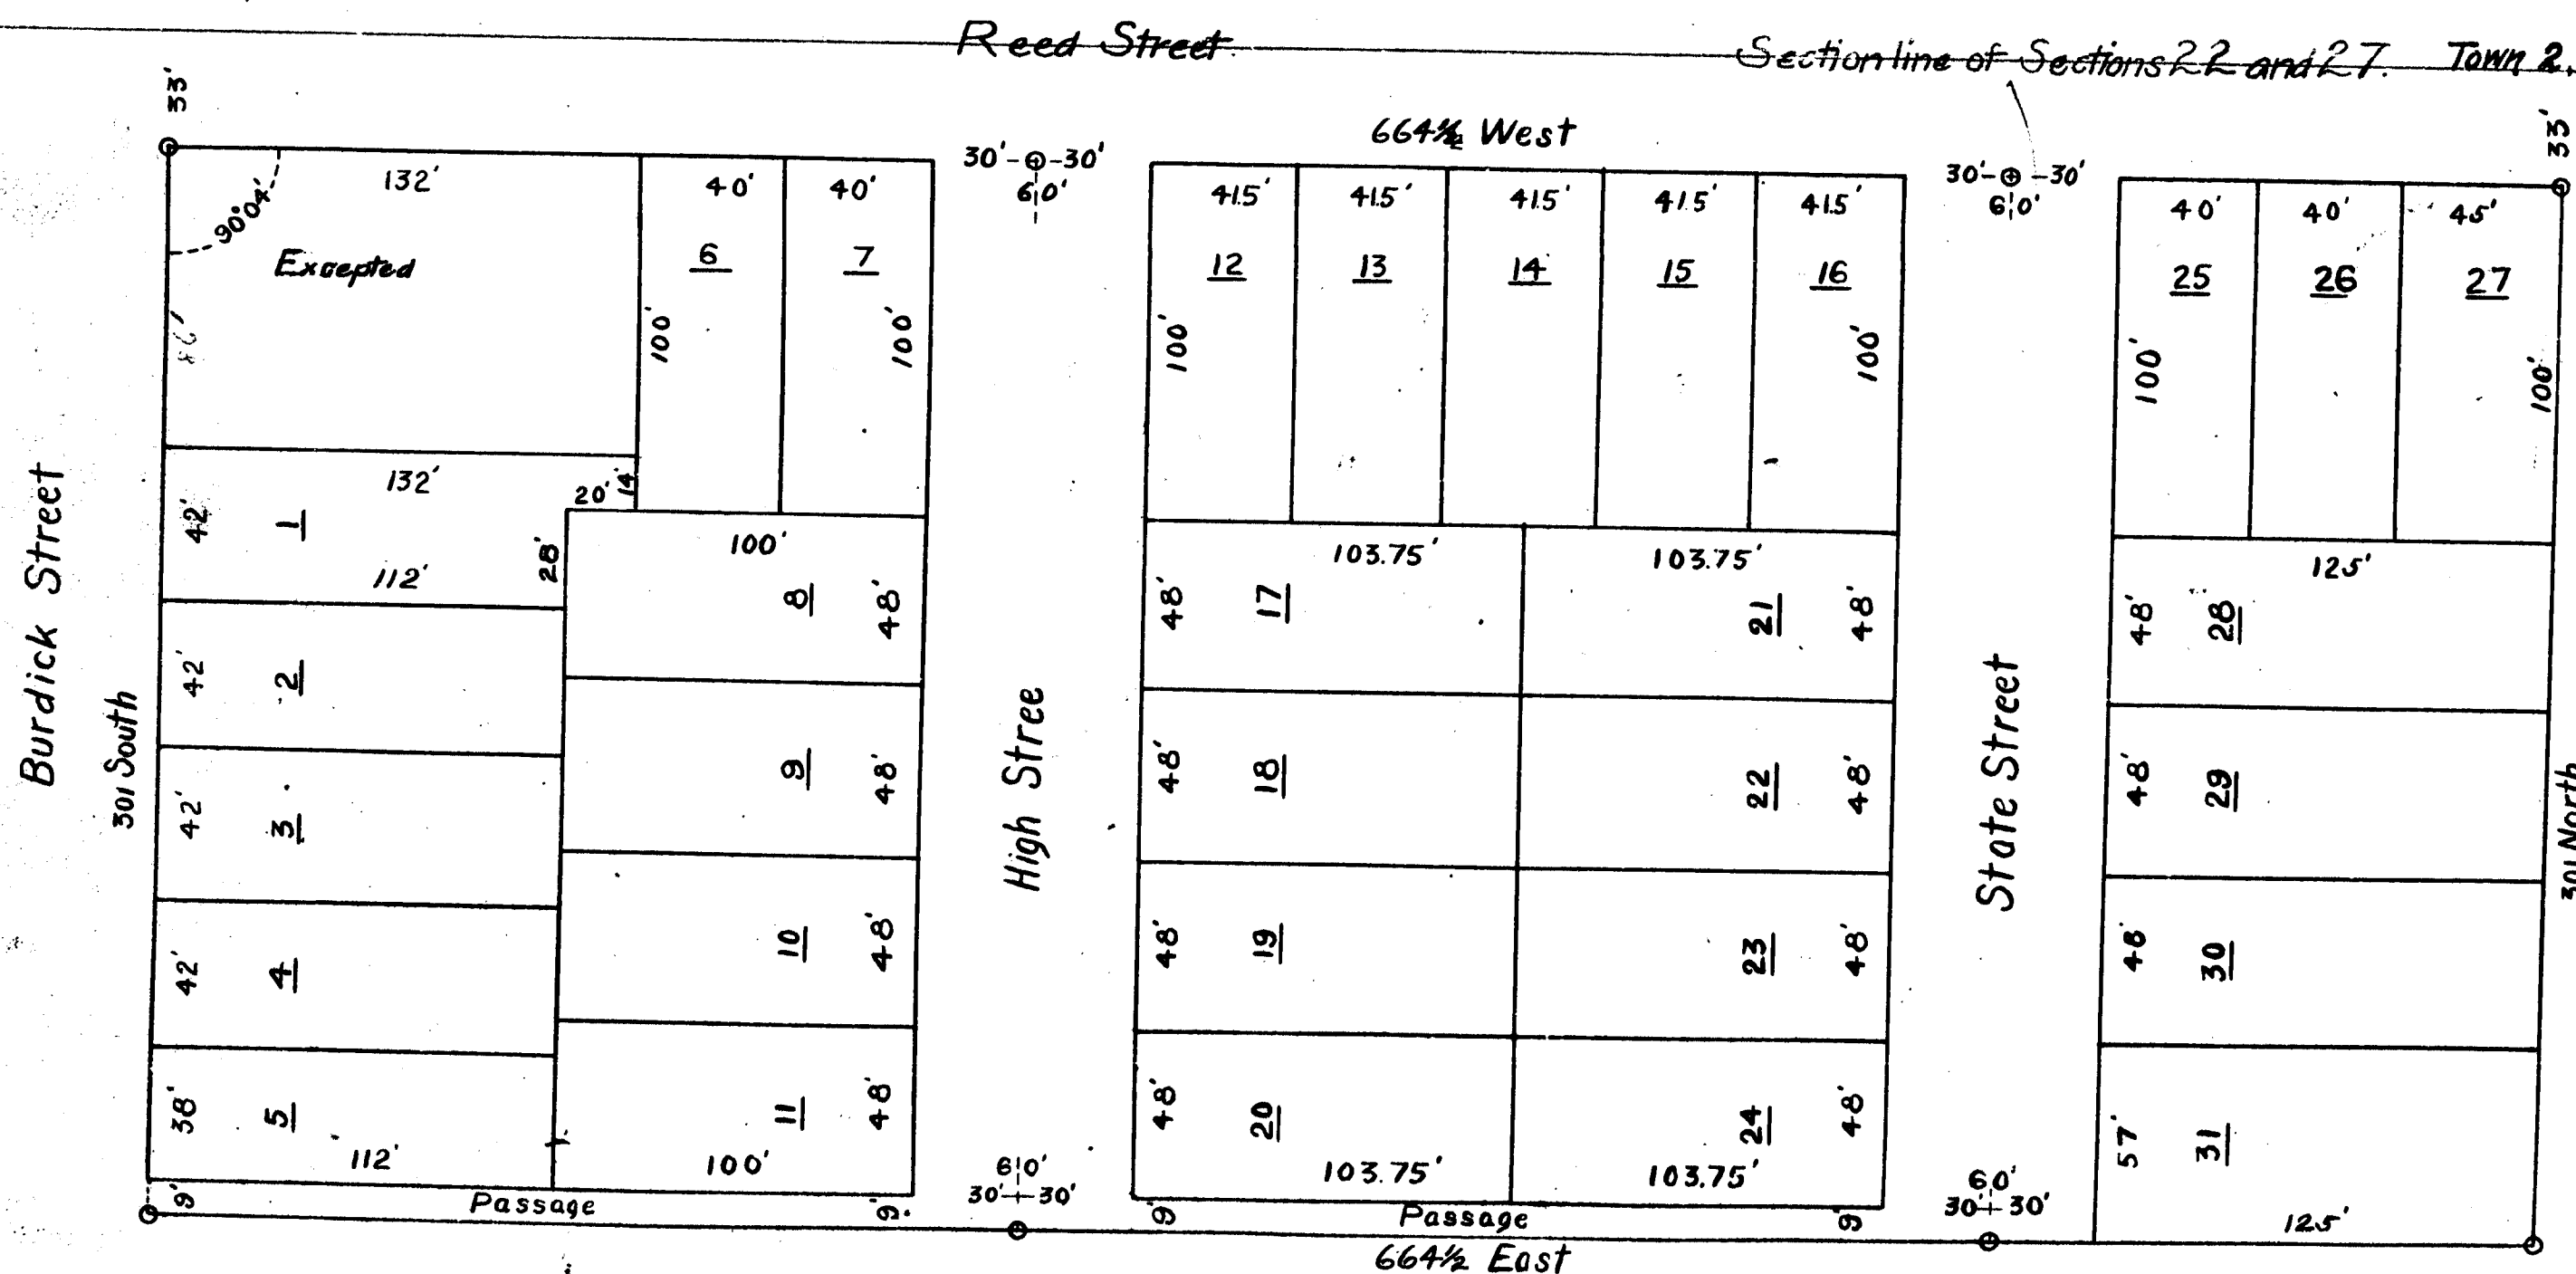

Kalamazoo, Mich. Dec 30 1901
I hereby certify that I have examined the annexed
Ihling Plat, Kalamazoo, Mich., and find permanent iron
monuments have been set according to the ordinance governing
the same.

E.W. Buckley.
City Engineer.

Accepted by the City Council
of the city of Kalamazoo, Michigan.
December 30 1901

Jas. Dr. Wiser
City Clerk.

IHLING PLAT

Kalamazoo Mich.

Scale 50 Feet per Inch

Certificate I hereby certify that this plat is a correct
one and that monuments consisting of iron rods have been planted at all
points marked thus "o" on the plat.

Geo. S. Pierson Surveyor.

Examined and Approved Oct. 26, 1901.
John F. Wilkinson
Deputy Auditor General

Description of Land That portion of the northwest quarter of Section
No. 27, Town 2 South, Range 11 West, included within the following
described bounding lines: viz. commencing at the Southeast corner of the
intersection of Reed street and Burdick street, running thence south
along Burdick street 301 feet, thence east 664 1/2 feet, thence north
301 feet to the south line of Reed street, thence west along the south
line of Reed street to the place of beginning 664 1/2 feet.

Dedication The undersigned have caused the land hereon described to be
platted and hereby dedicate the streets and passages to public use.

This plat to be known as Ihling Plat.
Signed Otto Ihling his wife
Maggie Ihling
Reinhold Ihling
Alice Ihling his wife
Herbert H. Everard
Althea C. Everard his wife

State of Michigan
County of Kalamazoo SS

On this 17th day of Aug. in the year one thousand nine hundred
and one, before me, the subscriber, Notary Public in and for said County,
personally appeared Otto Ihling and Maggie Ihling his wife, Reinhold
Ihling and Alice Ihling, his wife, Herbert H. Everard and Althea C.
Everard, his wife, to me known to be the same persons described
in and who executed this instrument and severally acknowledged
the same to be their free act and deed.

Henry W. Buechner — Notary Public
Kalamazoo, Mich.

State of Michigan
County of Kalamazoo SS

We Henry P. Shutt Register of Deeds, and Geo. S. Pierson
Surveyor, hereby certify that we have each carefully compared this
copy with the original Ihling plat and that it is an exact copy thereof
and of the whole of such original map or plat.

Henry P. Shutt, Register of Deeds
Geo. S. Pierson Surveyor

State of Michigan
County of Kalamazoo SS

We Henry P. Shutt Register of Deeds, and Geo. S. Pierson Surveyor,
hereby certify that we have each carefully compared the annexed copy
with the original Ihling plat now of record in the office of said Register
of Deeds, and that it is a true transcript therefrom and of the whole of
such record.

Henry P. Shutt, Register of Deeds
Geo. S. Pierson Surveyor

Register's Office
County of Kalamazoo SS

Received for Record, the 31st
day of January A.D. 1902
at 11 o'clock A.M. and Recorded
in Book 6 of Plats on Page 28.

Henry P. Shutt, Register of Deeds.

RECEIVED AND FILED.
IN AUDITOR GENERAL'S OFFICE,

July 12 - 1902
John F. Wilkinson
Deputy Auditor General.

13165

