

Buckingham Plat

Kalamazoo

Being 176 acres of land. Consisting of the $\frac{1}{2}$ of Sec. 33 and the $\frac{1}{2}$ of the adjoining Reserve. Fraction of T25R11W. Commencing at the $\frac{1}{2}$ Post of said Sec. and running thence North 44° 03' links. Thence West on the Reserve line 3977 links. Thence South on the $\frac{1}{2}$ line 4411 links. Thence East 4009 links to beginning.

Surveyed March 7, 1902. I hereby certify that I have made a survey of the above titled plat of land and as correctly represented and have planted iron for stakes at all points marked.

E. Strong Surveyor

We the undersigned owners have caused to be plotted the above described pieces of land and hereby fully dedicate to public use the streets.

In presence of
C. E. Dayton
W. R. Buebe

Walter E. Buckingham Owner
Dora J. Buckingham

State of Michigan

County of Kalamazoo

On this 29 day of April 1902 before me a notary public in and for said county personally came the above named Walter E. Buckingham and Dora J. Buckingham his wife known to me to be the persons who executed this plat and acknowledged the same to be their free act and deed. E. E. Dayton

State of Michigan

County of Kalamazoo

We H. P. Shutt Register of Deeds and E. Strong Surveyor hereby certify that we have each carefully compared this copy with the original plat of of Buckingham plat and that it is an exact copy thereof and of the whole of such original plat.

E. Strong Surveyor

H. P. Shutt, Register of Deeds

State of Michigan

County of Kalamazoo

We H. P. Shutt Register of Deeds and E. Strong Surveyor hereby certify that we have each carefully compared the annexed copy with the plat now of record in the office of said Register of Deeds and that it is a true transcript therefrom and of the whole of such record.

E. Strong Surveyor

H. P. Shutt,
Register of Deeds

Monuments	
a Hickory 17520' W	4 links
b " 6 West ?	15 "
c 4 Oak 10 x 45' E	5 "
d tile iron West	50 "
e 4 Oak 20 x 33½ E	83 "
f tile iron West	50 "
h 4 Oak 8550' E	64 "
i tile in fence line	
j of Reserve line	Stone
k iron South	50 "
l on W fence post	
m Birch corner & Stone	
n 4 Oak 20580 W	38 "
o 40 corners	
p Angle iron	


Received for record May 13, 1902 at 2 o'clock P. M. and recorded in Book 6 of plats on page 29 H. P. Shutt.

Examined and Approved May 10, 1902 John F. Williamson Deputy Auditor General.

RECEIVED AND FILED IN AUDITOR GENERAL'S OFFICE

August 8-1902

John F. Williamson Deputy Auditor General.

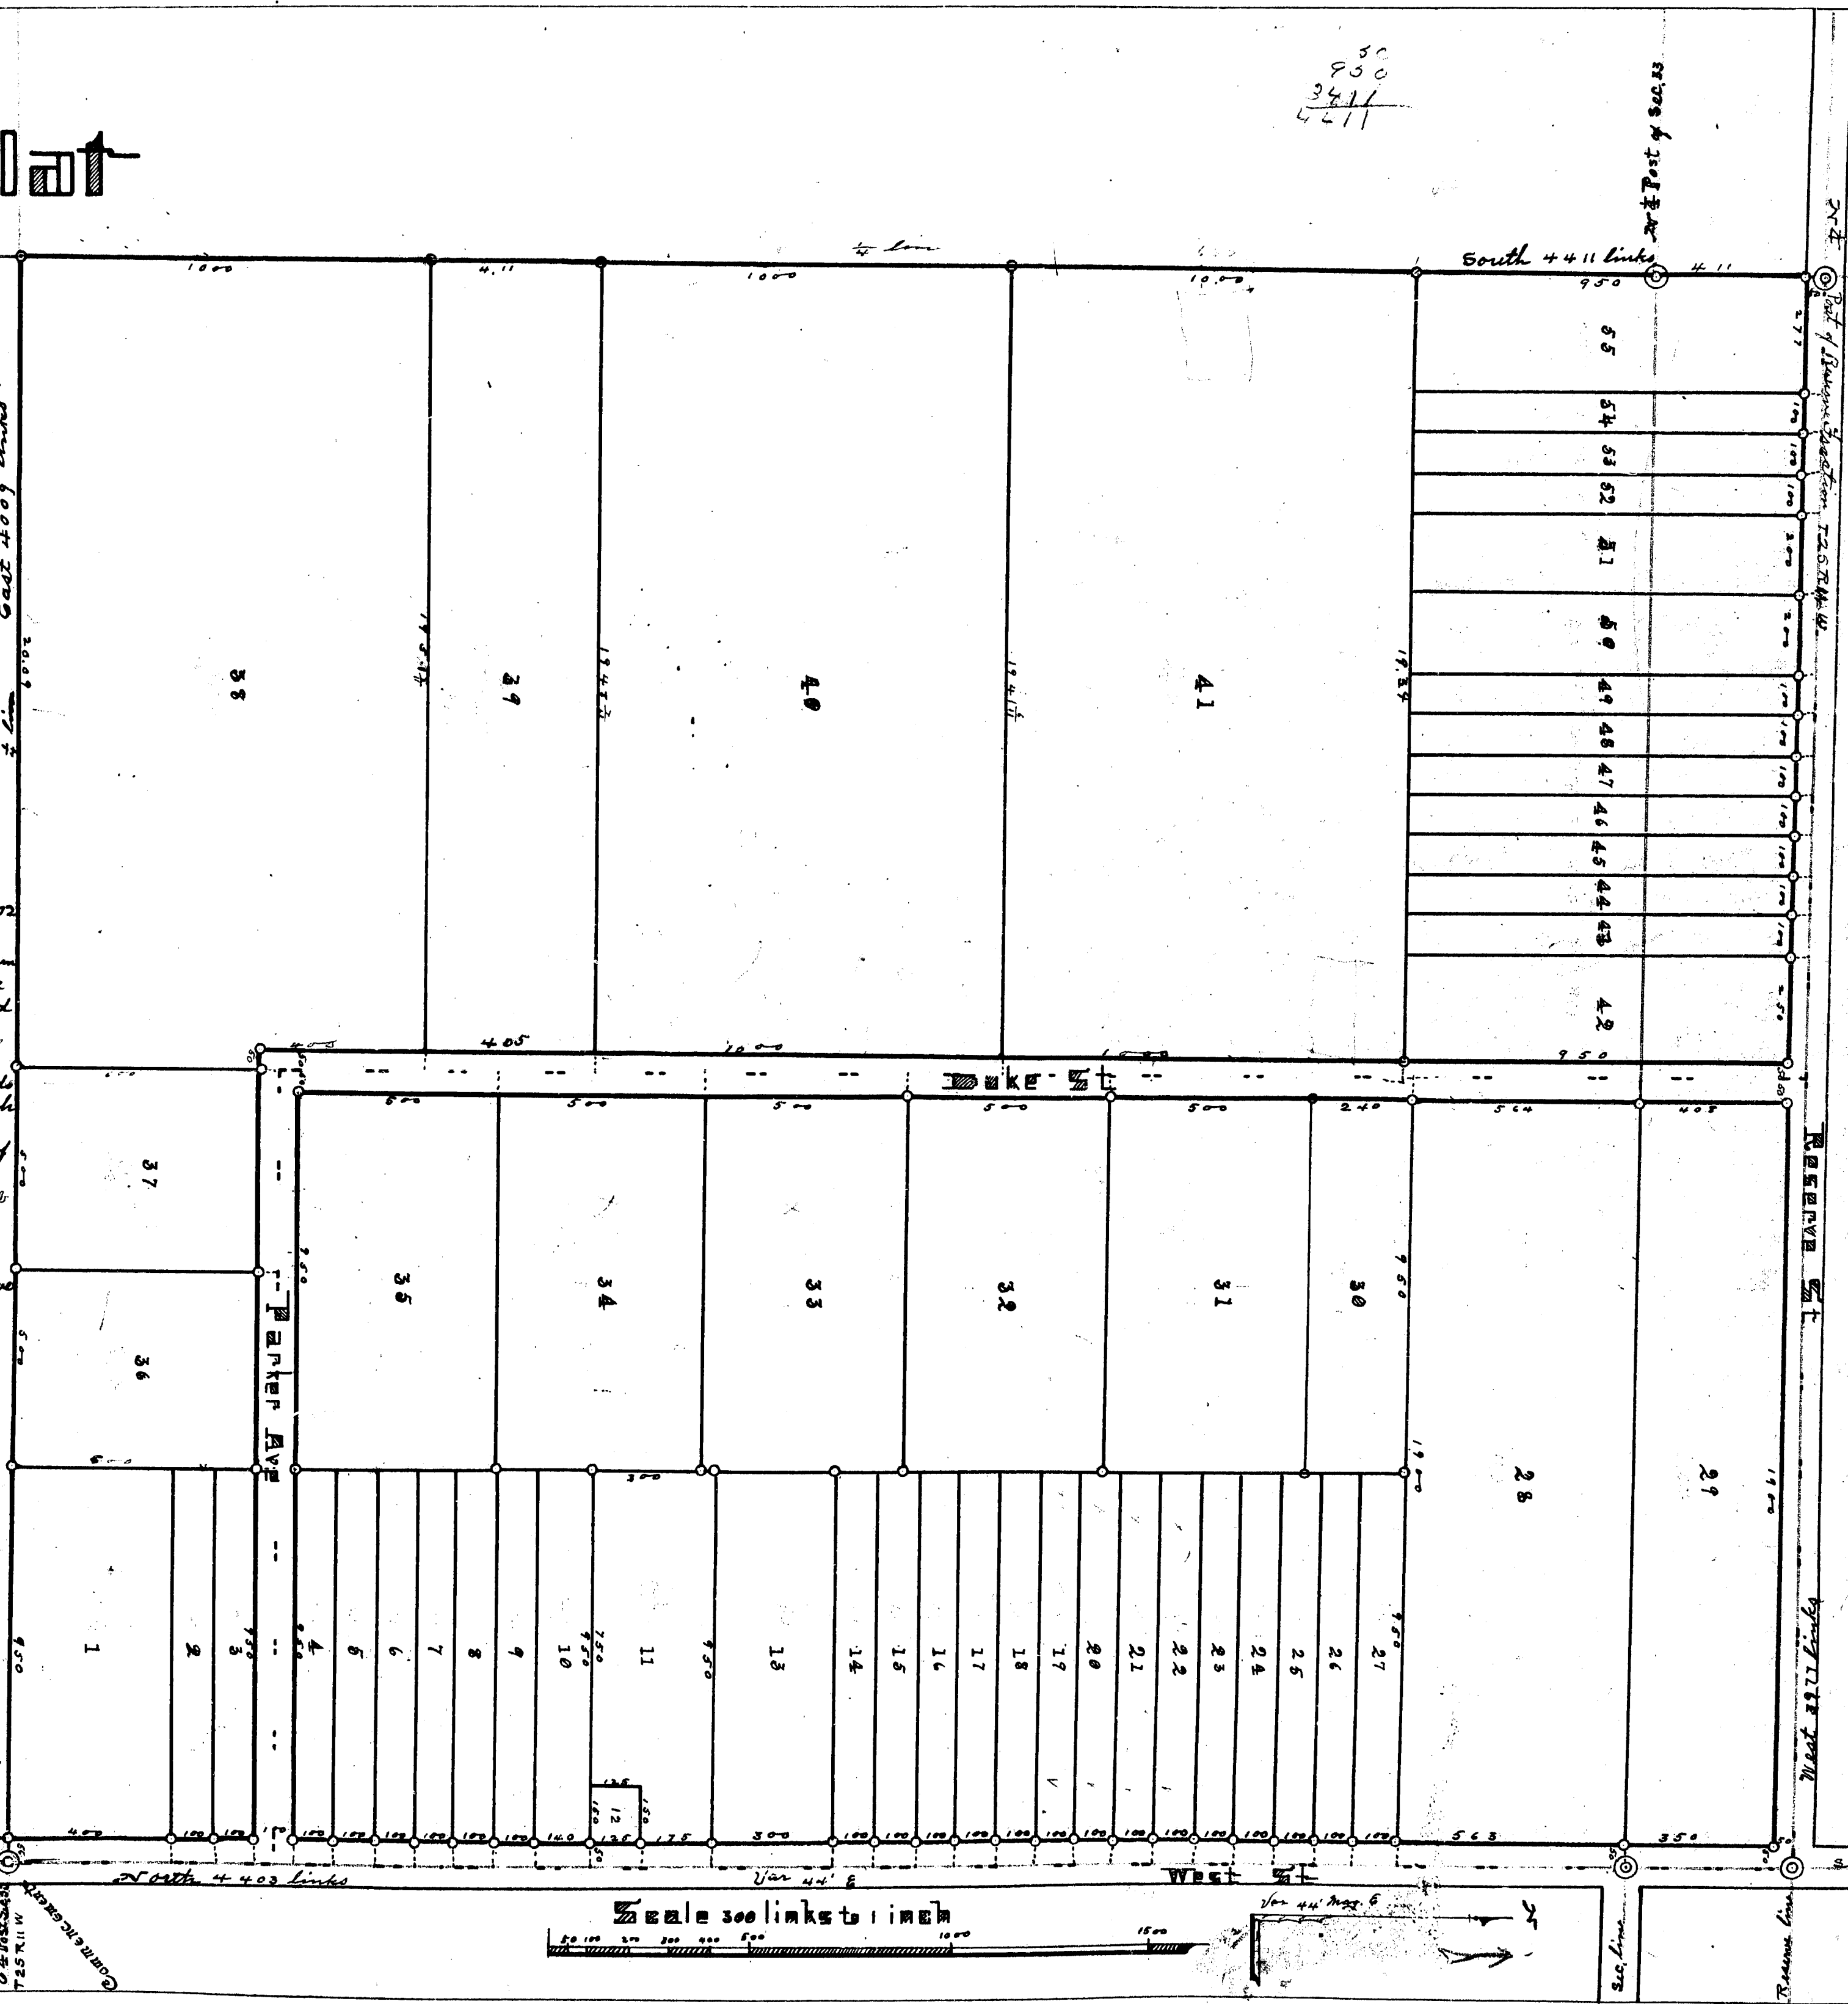

13166

Buckingham Plat

Kalamazoo

Being 176 acres of land. Consisting of the $\frac{1}{2}$ & $\frac{1}{4}$ of Sec. 33 and the $\frac{1}{4}$ of the adjoining Reserve. Fraction of T25R11W commencing at the $\frac{1}{4}$ Post of said Sec. and running thence North 44° 03' links. Thence West on the Reserve line 3977 links. Thence South on the $\frac{1}{4}$ line 4411 links. Thence East 4009 links to beginning.

Surveyed March 7, 1902. I hereby certify that I have made a survey of the above titled plat of land and as correctly represented and have planted iron for stakes at all points marked.

E. Strong Surveyor.

We the undersigned owners have caused to be plotted the above described pieces of land and hereby fully dedicate to public use the streets.

In presence of
C. E. Dayton
W. R. Bube

Walter E. Buckingham Owner
Dora J. Buckingham

State of Michigan

County of Kalamazoo

On this 2nd day of April 1902 before me a Notary Public in and for said county personally came the above named Walter E. Buckingham and Dora J. Buckingham his wife known to me to be the persons who executed this plat and acknowledged the same to be their free act and deed. E. C. Canton

State of Michigan

County of Kalamazoo

We H. P. Shutt Register of Deeds and E. Strong Surveyor hereby certify that we have each carefully compared this copy with the original plat of Buckingham plat and that it is an exact copy thereof and of the whole of such original plat.

E. Strong Surveyor

H. P. Shutt, Register of Deeds

State of Michigan

County of Kalamazoo

We H. P. Shutt Register of Deeds and E. Strong Surveyor hereby certify that we have each carefully compared the annexed copy with the plat now of record in the office of said Register of Deeds and that it is a true transcript therefrom and of the whole of such record.

E. Strong Surveyor

H. P. Shutt,
Register of Deeds

Monuments

- | | |
|--------------------------|---------|
| a Hickory 17 S 20° W | 4 links |
| b " 6 West ? | 1 5/8 " |
| c 4 Oak 10 N 45° E | 5 " |
| d tile iron West | 50 " |
| e Br. Oak 20 N 33 1/2° E | 83 " |
| f tile iron West | 50 " |
| h 4 Oak 8 S 50° E | 6 1/2 " |
| i tile in fence line | Stone |
| j iron South | 50 " |
| k on W fence post | " |
| l Brick corner & Stone | " |
| m Br. Oak 20 S 80° W | 38 " |
| n W. corners | " |
| o Angle iron | " |


On these are recorded to center of streets as shown

Received for record May 13, 1902 at 2 o'clock P. M. and recorded in Book 6 of plats on page 29 H. P. Shutt.

Examined and Approved
May 10, 1902 John F. Wilkinson
Deputy Auditor General.

RECEIVED AND FILED
IN AUDITOR GENERAL'S OFFICE

August 8, 1902
James H. Wilkinson
Deputy Auditor General.

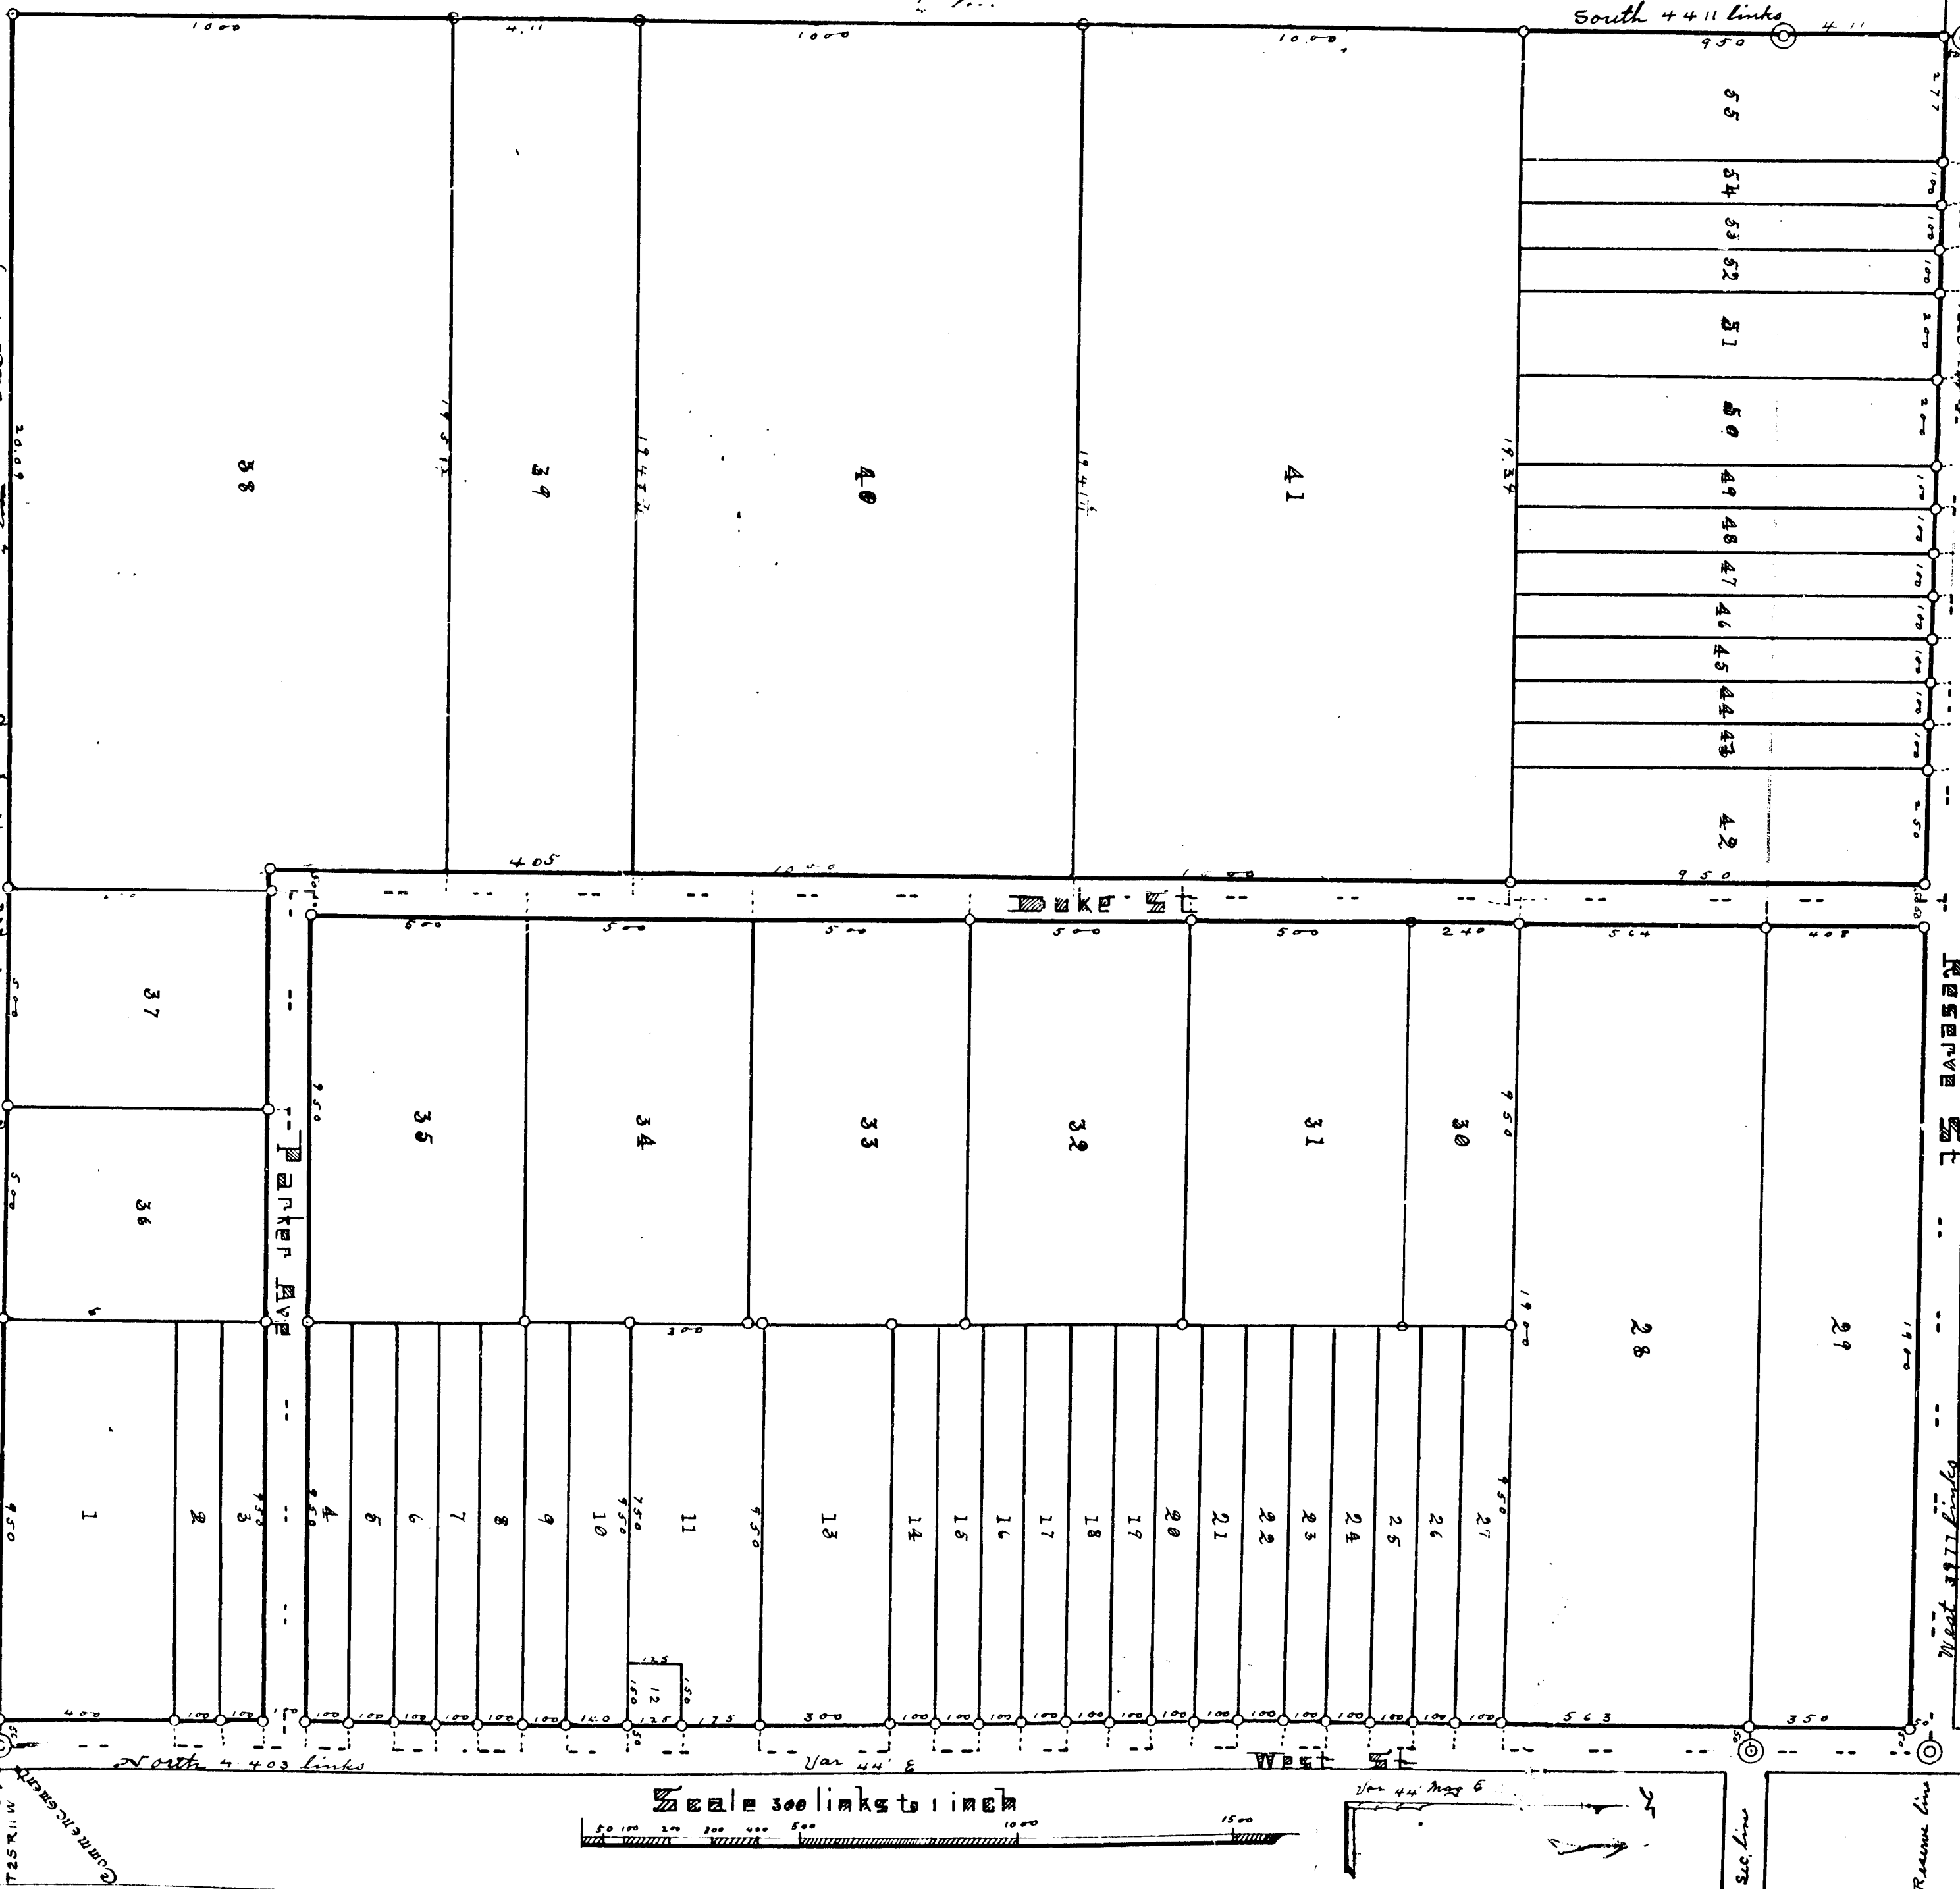

13166