

Being 14.61 acres of land, lying in the west half of Sec. 23 T25N R11W. Commencing 593.6 feet west and 165 feet south of the Center to Post of Sec. 23 at a point where the center line of Lake Street intersects the west boundary of the GRITK land, and running thence west 1090.7 feet to center of Mills street. Thence north in center of Mills Street 1094.7 feet to center of Vine street. Thence east in center of Vine street to land of GRITK 72.7 feet. Thence south easterly 1491.8 feet to beginning.

Surveyed March 25, 1902. I hereby certify that I have made survey of the above titled plat of land and as correctly represented and have planted iron for monuments at all intersections of streets and alleys and angles of the plat represented. *E. Strong Surveyor*

Dedicated fully by me the streets and alley herein shown are given to public use.
Signed in presence of

McC Briggs | *James A. Taylor Owner*
Elena Garrison

State of Michigan
County of Kalamazoo
On this 6th day of August 1902 before me a notary public in and for said County personally came the above named James A. Taylor (bachelor) known to me to be the person who executed this plat and acknowledged the same to be his free act and deed.
Henny P. Shutt, Notary Public


Received for record 8/10/1902 at 4:40 o'clock P. M. and recorded in Book 6 of plats on page 31.
H. P. Shutt, Register of Deeds

Examined and approved Aug. 16, 1902 John I. Wilkinson
Deputy Auditor General

State of Michigan
County of Kalamazoo
We H. P. Shutt Register of Deeds and E. Strong Surveyor hereby certify that we have each carefully compared this copy with the original plat of James A. Taylor's Addition and that it is an exact copy thereof and of the whole of such original plat.
E. Strong Surveyor | *H. P. Shutt, Register of Deeds*

State of Michigan
County of Kalamazoo
We H. P. Shutt Register of Deeds and E. Strong Surveyor hereby certify that we have each carefully compared this copy with the plat of James A. Taylor's Addition now of record in the office of said Register of Deeds and that it is a true and correct copy of the whole of such record.
E. Strong Surveyor | *H. P. Shutt, Register of Deeds*

Accepted by City Council September 2, 1902.
Jas. De Visser City Clerk

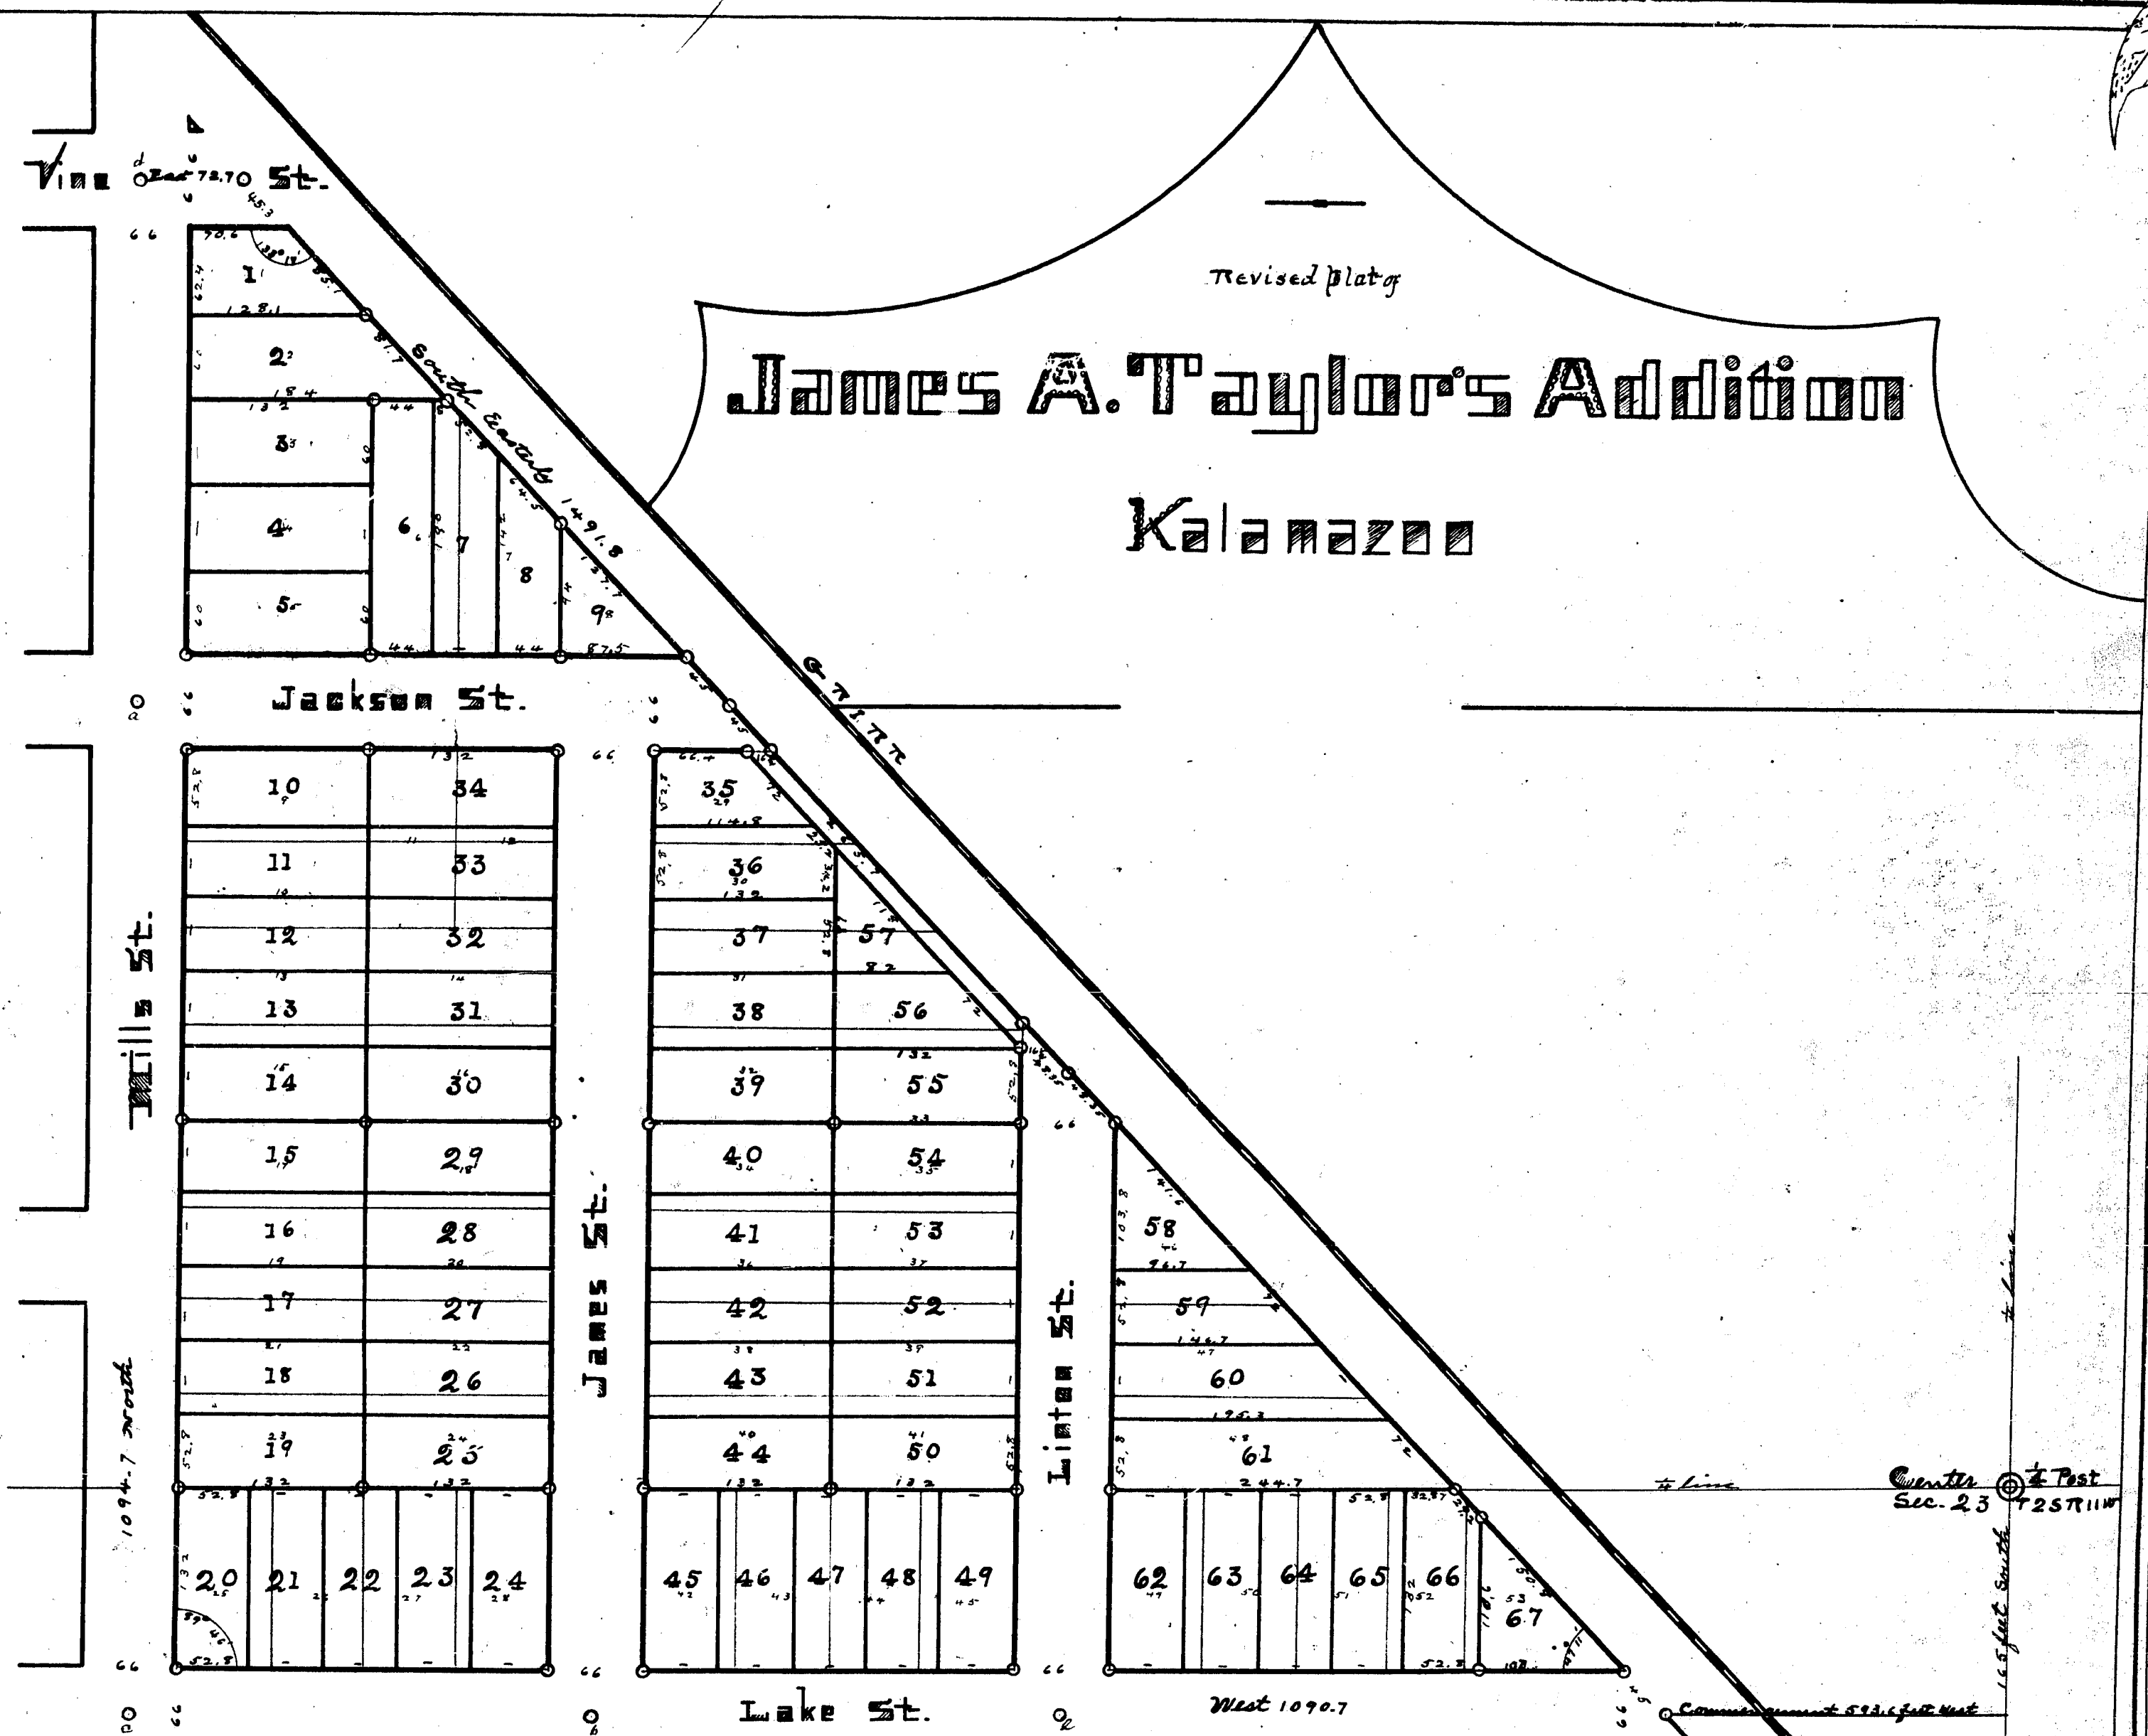

MONUMENTS		
a	Hydrant NW	32.3 feet
"	Maple 14 NW	39 "
"	Light Pole	31.6 "
b	Elm 13 S 15° E	24.7 "
"	Ash Laved maple 48° E	42 "
"	Hydrant SW	45.2 "
c	Elm S E	34 "
"	Elm S W	48.8 "
d	E. L. Pole NW	35.3 "
"	Maple 2 NE	42 "
"	Maple 12 S E	28.3 "
e	Hydrant SW	35.75 "
"	L. T. Pole S E	28.25 "
f	Mail Post S E	36.10 "
g	Post set at intersection of lines by E. and M. M. Stinson See Surveyors Record Book 1 page 50 and page 44. Iron is set at all points marked o.	

RECEIVED AND FILED.
IN AUDITOR GENERAL'S OFFICE.
Nov 17 1902
John H. Williams
Deputy Auditor General

13168

Being 14.61 acres of land. Lying in the west half of Sec. 23 T 26 N 11 W. Commencing 593.6 feet west and 165 feet south of the center to post of Sec. 23 at a point where the center line of Lake Street intersects the west boundary of the GRIPK land, and running thence west 1090.7 feet to center of Mills street. Thence north to center of Mills Street 1094.7 feet to center of Vine street. Thence east in center of Vine street to land of GRIPK 72.7 feet. Thence south easterly 1491.8 feet to beginning.

Surveyed March 25, 1902. I hereby certify that I have made survey of the above titled plat of land and as correctly represented and have planted iron for monuments at all intersections of streets and alleys and angles of the plat represented. *E. Strong Surveyor*

Dedicated fully by me the streets and alley herein shown are given to public use.
Signed in presence of

W.C. Briggs
Flora Garrison

James A. Taylor Owner

State of Michigan
County of Kalamazoo
On this 6th day of August 1902 before me a notary public in and for said county personally came the above named James A. Taylor (Bachelor) known to me to be the person who executed this plat and acknowledged the same to be his free act and deed.
Henry P. Shutt, Notary Public

Received for record 8/8/1902 at 4:40 o'clock P.M. and recorded in Book 6 of plates on page 31.
W.P. Shutt, Register of Deeds


Examined and approved Aug. 16, 1902 John I. Wilkinson
Deputy Auditor General.

State of Michigan
County of Kalamazoo
We *W.P. Shutt* Register of Deeds and *E. Strong* Surveyor hereby certify that we have each carefully compared this copy with the original plat of James A. Taylor's Addition and that it is an exact copy thereof and of the whole of such original plat.
E. Strong Surveyor *W.P. Shutt, Register of Deeds*


State of Michigan
County of Kalamazoo
We *W.P. Shutt* Register of Deeds and *E. Strong* Surveyor hereby certify that we have each carefully compared this copy with the plat of James A. Taylor's Addition now of record in the office of said Register of Deeds and that it is a true and correct copy of the whole of such record.
E. Strong Surveyor *W.P. Shutt, Register of Deeds*

Accepted by City Council September 2, 1902.
Geo. De Vries City Clerk

Vine St. 72.70 St.

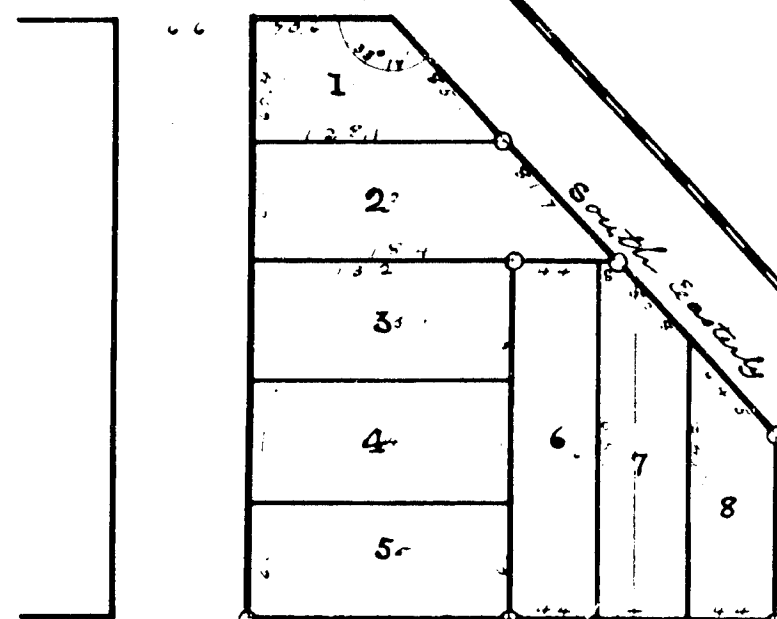


Jackson St.

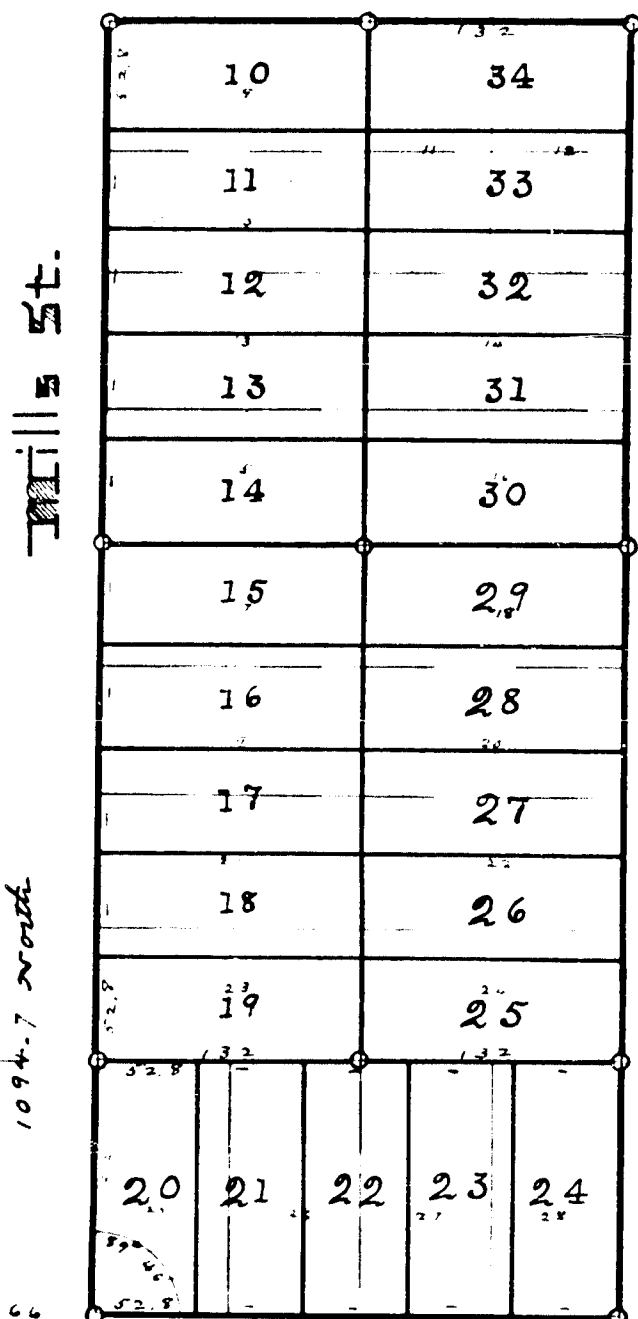


Mills St.

JAMES ST.

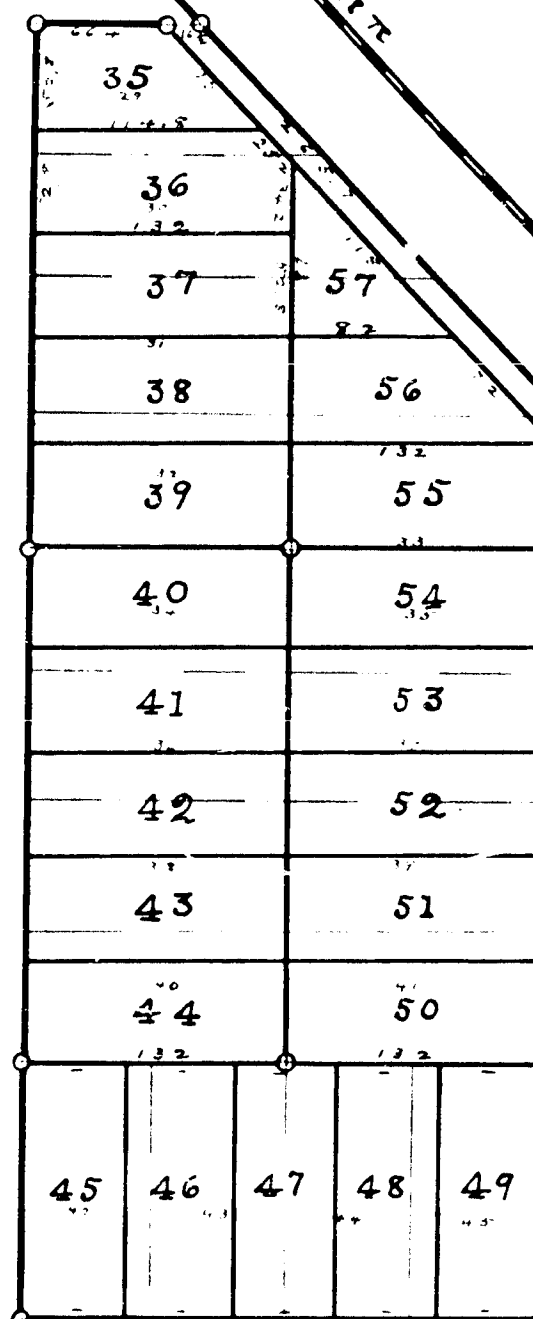

Lake St.

Linton St.

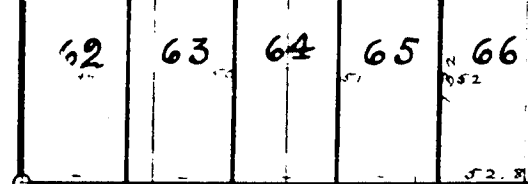

Revised Plat of

James A. Taylor's Addition

Kalamazoo

Scale 100 feet to 1 inch



MONUMENTS		
a	Hydrant NW	32.3 feet
"	Maple 14 NW	39 "
"	Light Pole	31.6 "
b	Elm 13 S 15° E	24.7 "
"	Ash Leaved Maple NW 1/4 S 15° E	42 "
"	Hydrant SW	45.2 "
c	Elm S 6	34 "
"	Elm SW	48.8 "
c	6 I Pole NW	35.3 "
"	Maple 2 NE	42 "
"	Maple 12 SE	28.3 "
d	Hydrant SW	35.75 "
"	Light Pole SE	28.25 "
"	Mail Post SE	36.10 "
e	Post set at intersection of lines by J. and M. M. Stinson see Surveyors Record Book 1 page 50 and page 44. Iron is set at all points marked o.	

RECEIVED AND FILED,
IN AUDITOR'S OFFICE.

Nov 17 1902
John I. Wilkinson
Deputy Auditor General.

13168