

3199

Sylvan Beach

Ross

Being about 17 acres of land. Lying in the SW 1/4 of Sec. 8 T15N9W. Commencing at the W 1/2 Post of Sec. 8 and running thence south 1495 links on the sec. line to Gull Lake. Thence southerly along lake to Midland Park. Thence East 845 links. Thence north 22° W 1026 links. Thence N 21° 40' W 859 links. Thence north 56° 22' W 1150 links to beginning.

Surveyed June 5, 1902. I hereby certify that I have made a survey of Sylvan Beach plat of land and as correctly represented and have planted iron stakes at all points marked o:
E. Strong Surveyor

We the undersigned owners have caused to be platted the above piece of land and hereby fully dedicate to public use nothing whatever except a small triangle of ground in the S.E. corner 50 links wide on the south end, 200 links on the west side and 216 links on the east side and in presence of the owners and their assigns Sylvan Ave. and all spaces along the lake. Sylvan Beach Summer Assn.
Dorell Antis By its president and Secretary.
Fred H. Webb Secy.




State of Michigan ss
County of Kalamazoo On this 11th day of July 1902 before me a notary public in and for said county personally came the above named Fred H. Webb and Frederic E. S. Tucker known to me to be the persons who executed this plat and acknowledged the same to be their free act and deed and the free act and deed of said association.
Herbert A. Rowley Notary Public

State of Michigan ss
County of Kalamazoo We H. P. Shutt Register of Deeds and E. Strong Surveyor hereby certify that we have carefully compared this copy with the original plat of Sylvan Beach and that it is an exact copy thereof and of the whole of such original plat.
E. Strong Surveyor H. P. Shutt
Register of Deeds

Examined and approved September 6, 1902
John J. Williamson
Deputy Auditor General

Received for record September 13th at 10 o'clock A.M. and recorded in Book 6 of plats on page 327
H. P. Shutt
Register of Deeds

State of Michigan ss
County of Kalamazoo We H. P. Shutt Register of Deeds and E. Strong Surveyor hereby certify that we have carefully compared the annexed copy with the plat of Sylvan Beach now of record in the office of said Register of Deeds and that it is a true transcript therefrom and of the whole of such record.
E. Strong Surveyor H. P. Shutt
Register of Deeds

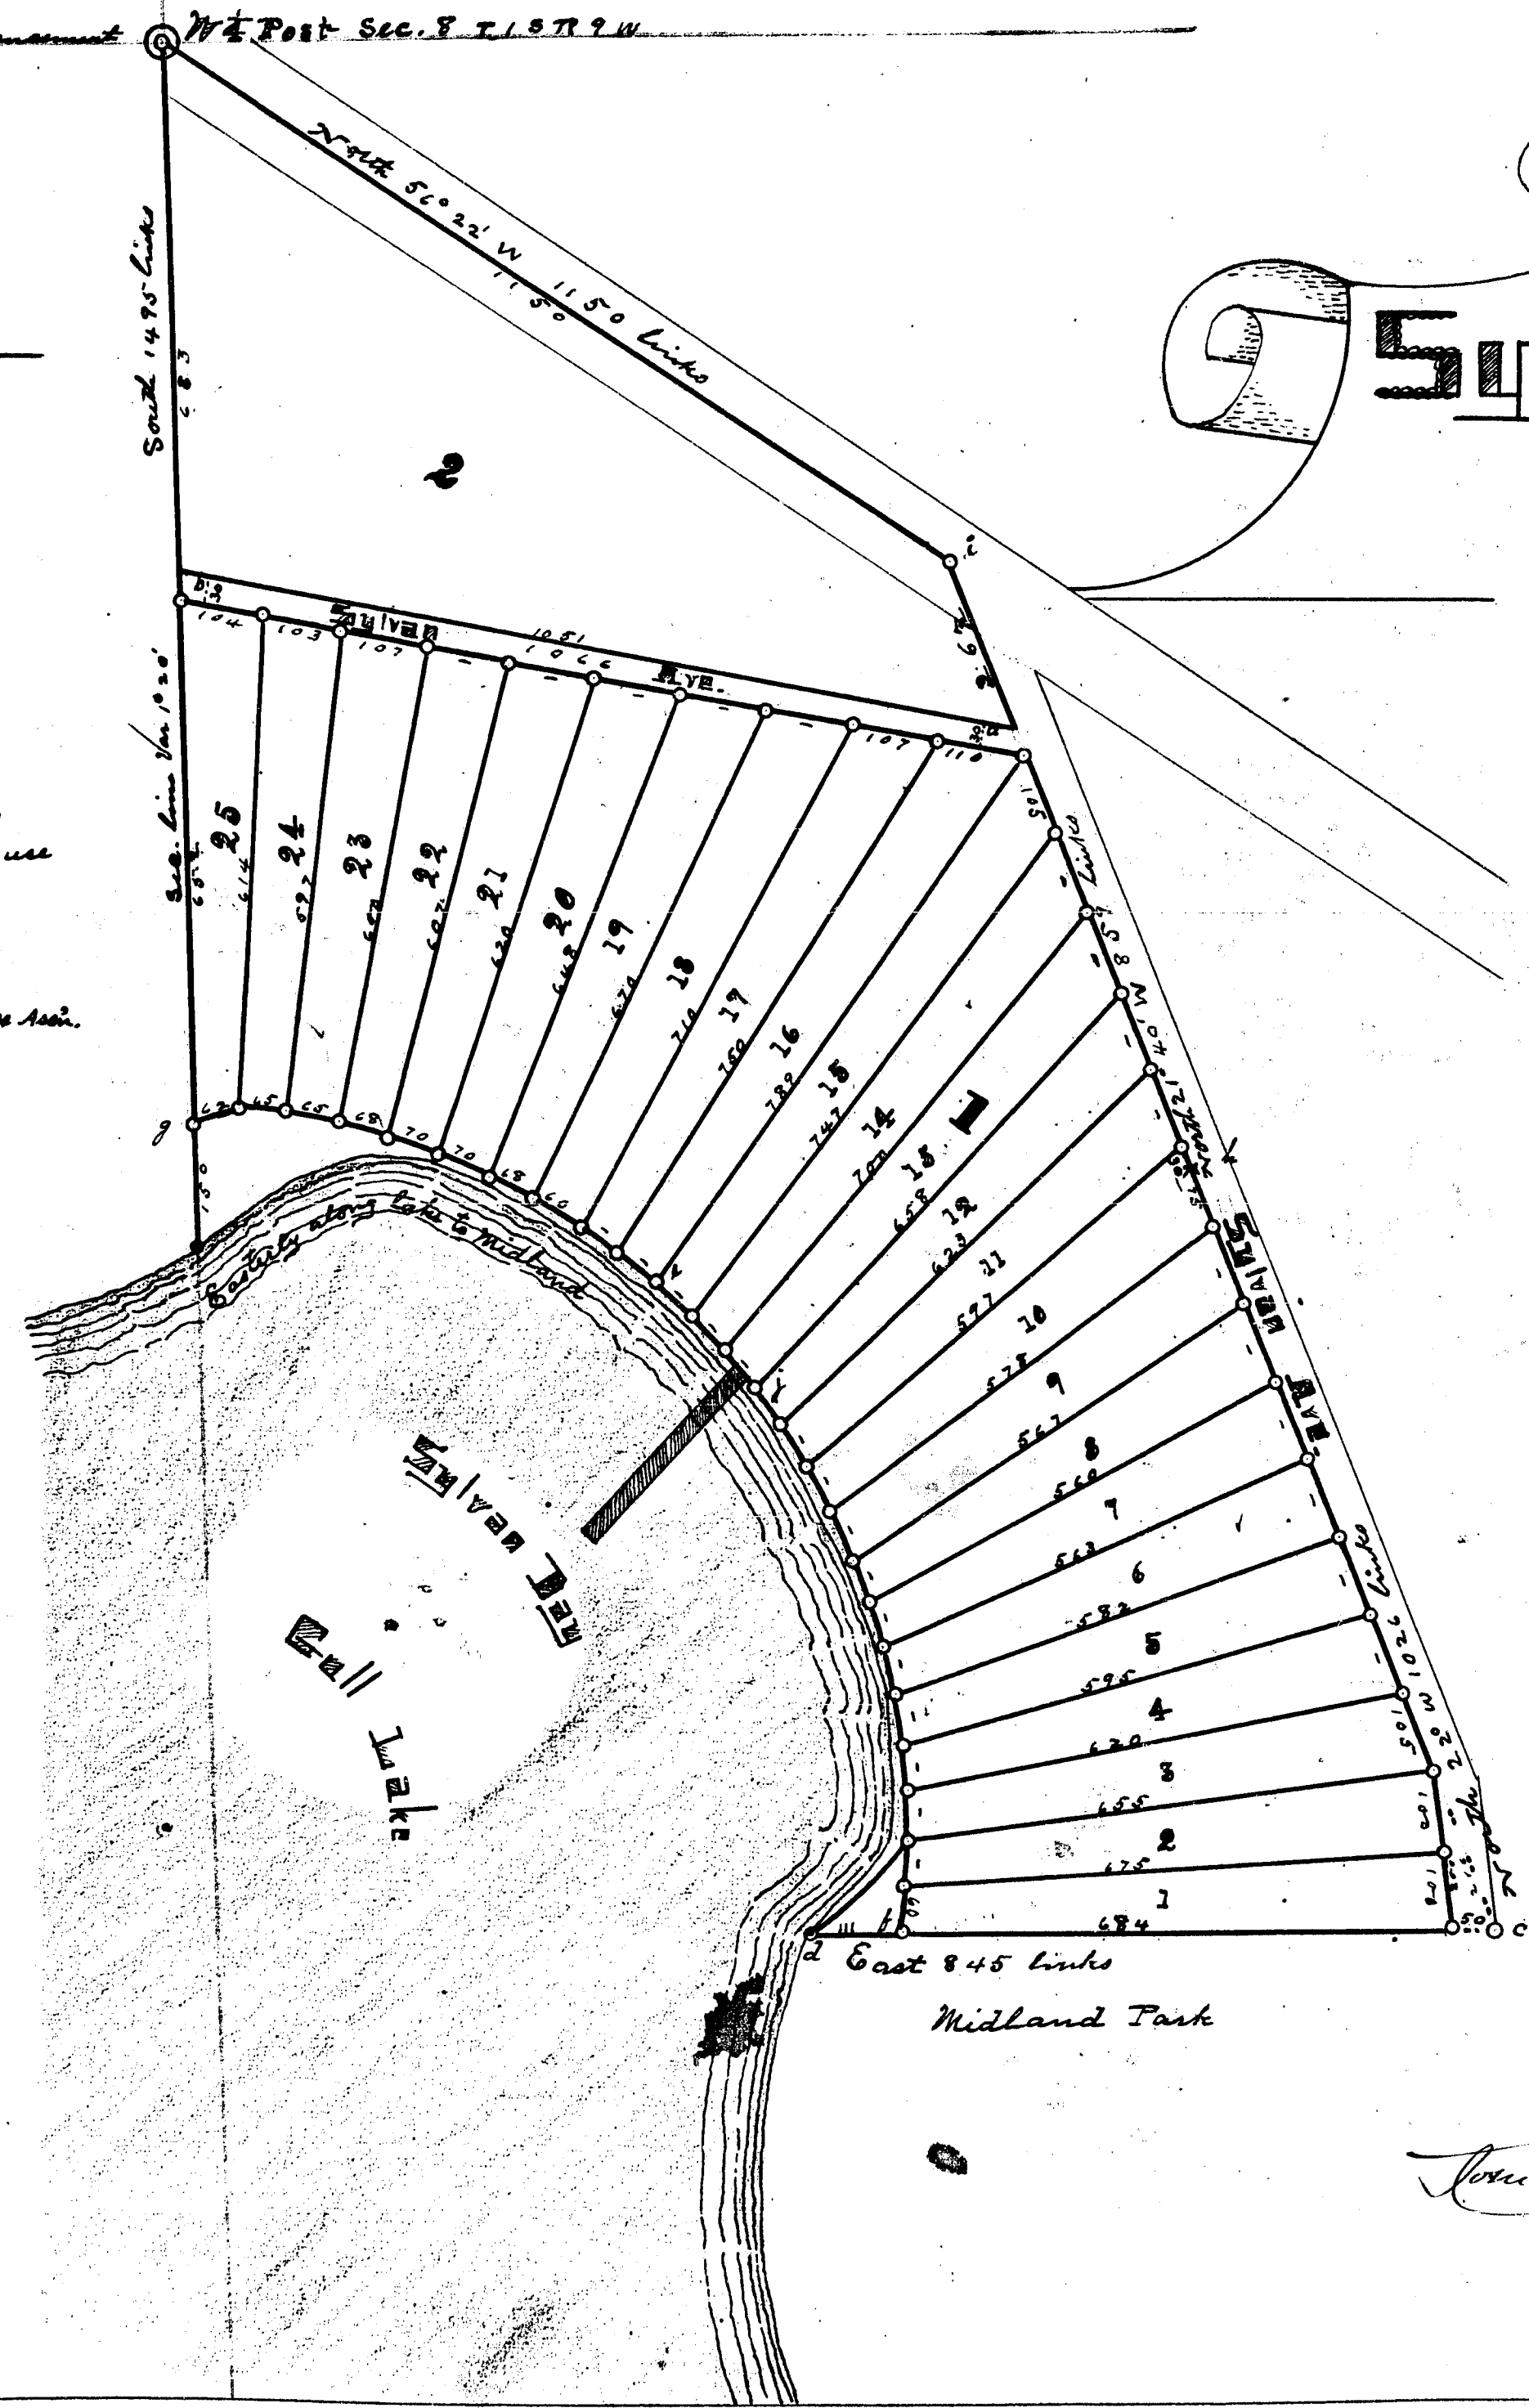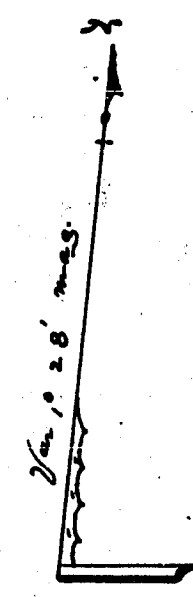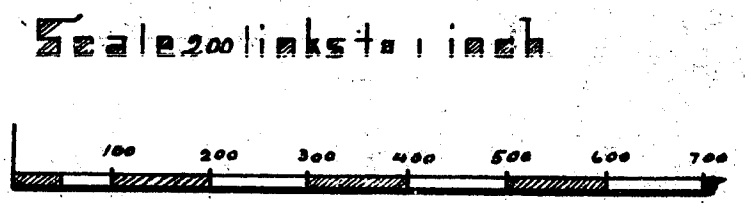

Monuments		
a	B. Oak 7 x 7 1/2 E	27 links
"	W. Oak 7 x 18 1/2 W	26 "
b	Hickory 6 x 4 1/2 E	4 1/2 "
"	B. Oak 12 1/2 x 4 1/2 E	25 1/2 "
c	W. Oak 8 x 18 1/2 W	26 "
"	B. Oak 10 East	33 "
d	Elm 4 x 7 1/2 E	22 "
"	B. Oak 10 x 8 1/2 E	46 "
e	W. Oak 6 x 4 1/2 W	8 1/2 "
"	B. Oak 10 x 7 1/2 W	16 1/2 "
f	Bowwood 5 x 30 1/2 W	15 "
g	Elm 10 West	1 1/2 "
h	B. Walnut 12 1/2 x 2 E	30 "
i	Elm 20 x 20 1/2 W about	70 "
"	tile in water. Large stake	
o	iron rods.	
j	Cherry 10 1/2 x 7 1/2 E	54 "
"	W. Oak 7 x 10 1/2 E	24 "
"	Sp. Oak 3 corner tree	

RECEIVED AND FILED.
IN AUDITOR GENERAL'S OFFICE,
Nov 17 - 1902
John J. Williamson
Deputy Auditor General

Sylvan Beach

Ross

Being about 17 acres of land. Lying in the SW 1/4 of Sec. 8 T. 15 N. R. 9 W. Commencing at the NW 1/4 Post of Sec. 8 and running thence South 14.95 links on the Sec. line to Gull Lake. Thence Southerly along Lake to Midland Park. Thence East 8.45 links. Thence North 22° W 1026 links. Thence N 21° 40' W 859 links. Thence North 56° 22' W 1150 links to beginning.

Surveyed June 5, 1902. I hereby certify that I have made a survey of Sylvan Beach plat of land and as correctly represented and have planted iron stakes at all points marked O:

E. Strong Surveyor

We the undersigned owners have caused to be platted the above piece of land and hereby fully dedicate to public use nothing whatever except a small triangle of ground in the S.E. corner 50 links wide on the south end, 200 links on the west side and 216 links on the east side, and in presence of to owners and their assigns Sylvan Ave. and all spaces along the lake. Sylvan Beach Summer Assn.

By its President and Secretary.
Fred H. Webb Pres.
Frederick E. Stueben Sec'y.

State of Michigan ss On this 11th day of July 1902 before me a notary public in and for said county personally came the above named Fred H. Webb and Frederic E. Stueben known to me to be the persons who executed this plat and acknowledged the same to be their free act and deed and the free act and deed of said association.

Norbert A. Rowley Notary Public

State of Michigan ss We H. P. Shutt Register of Deeds and Astronomical Surveyor hereby certify that we have each carefully compared this copy with the original plat of Sylvan Beach and that it is an exact copy thereof and of the whole of such original plat.



E. Strong Surveyor. H. P. Shutt, Register of Deeds

Examined and approved September 6, 1902
John F. Williamson
Deputy Auditor General


Received for record September 13th at 10 o'clock A. M. and recorded in Book 6 of plats on page 337

State of Michigan ss We H. P. Shutt Register of Deeds and Astronomical Surveyor hereby certify that we have carefully compared the annexed copy with the plat of Sylvan Beach now of record in the office of said Register of Deeds and that it is a true transcript therefrom and of the whole of such record.

E. Strong Surveyor H. P. Shutt, Register of Deeds

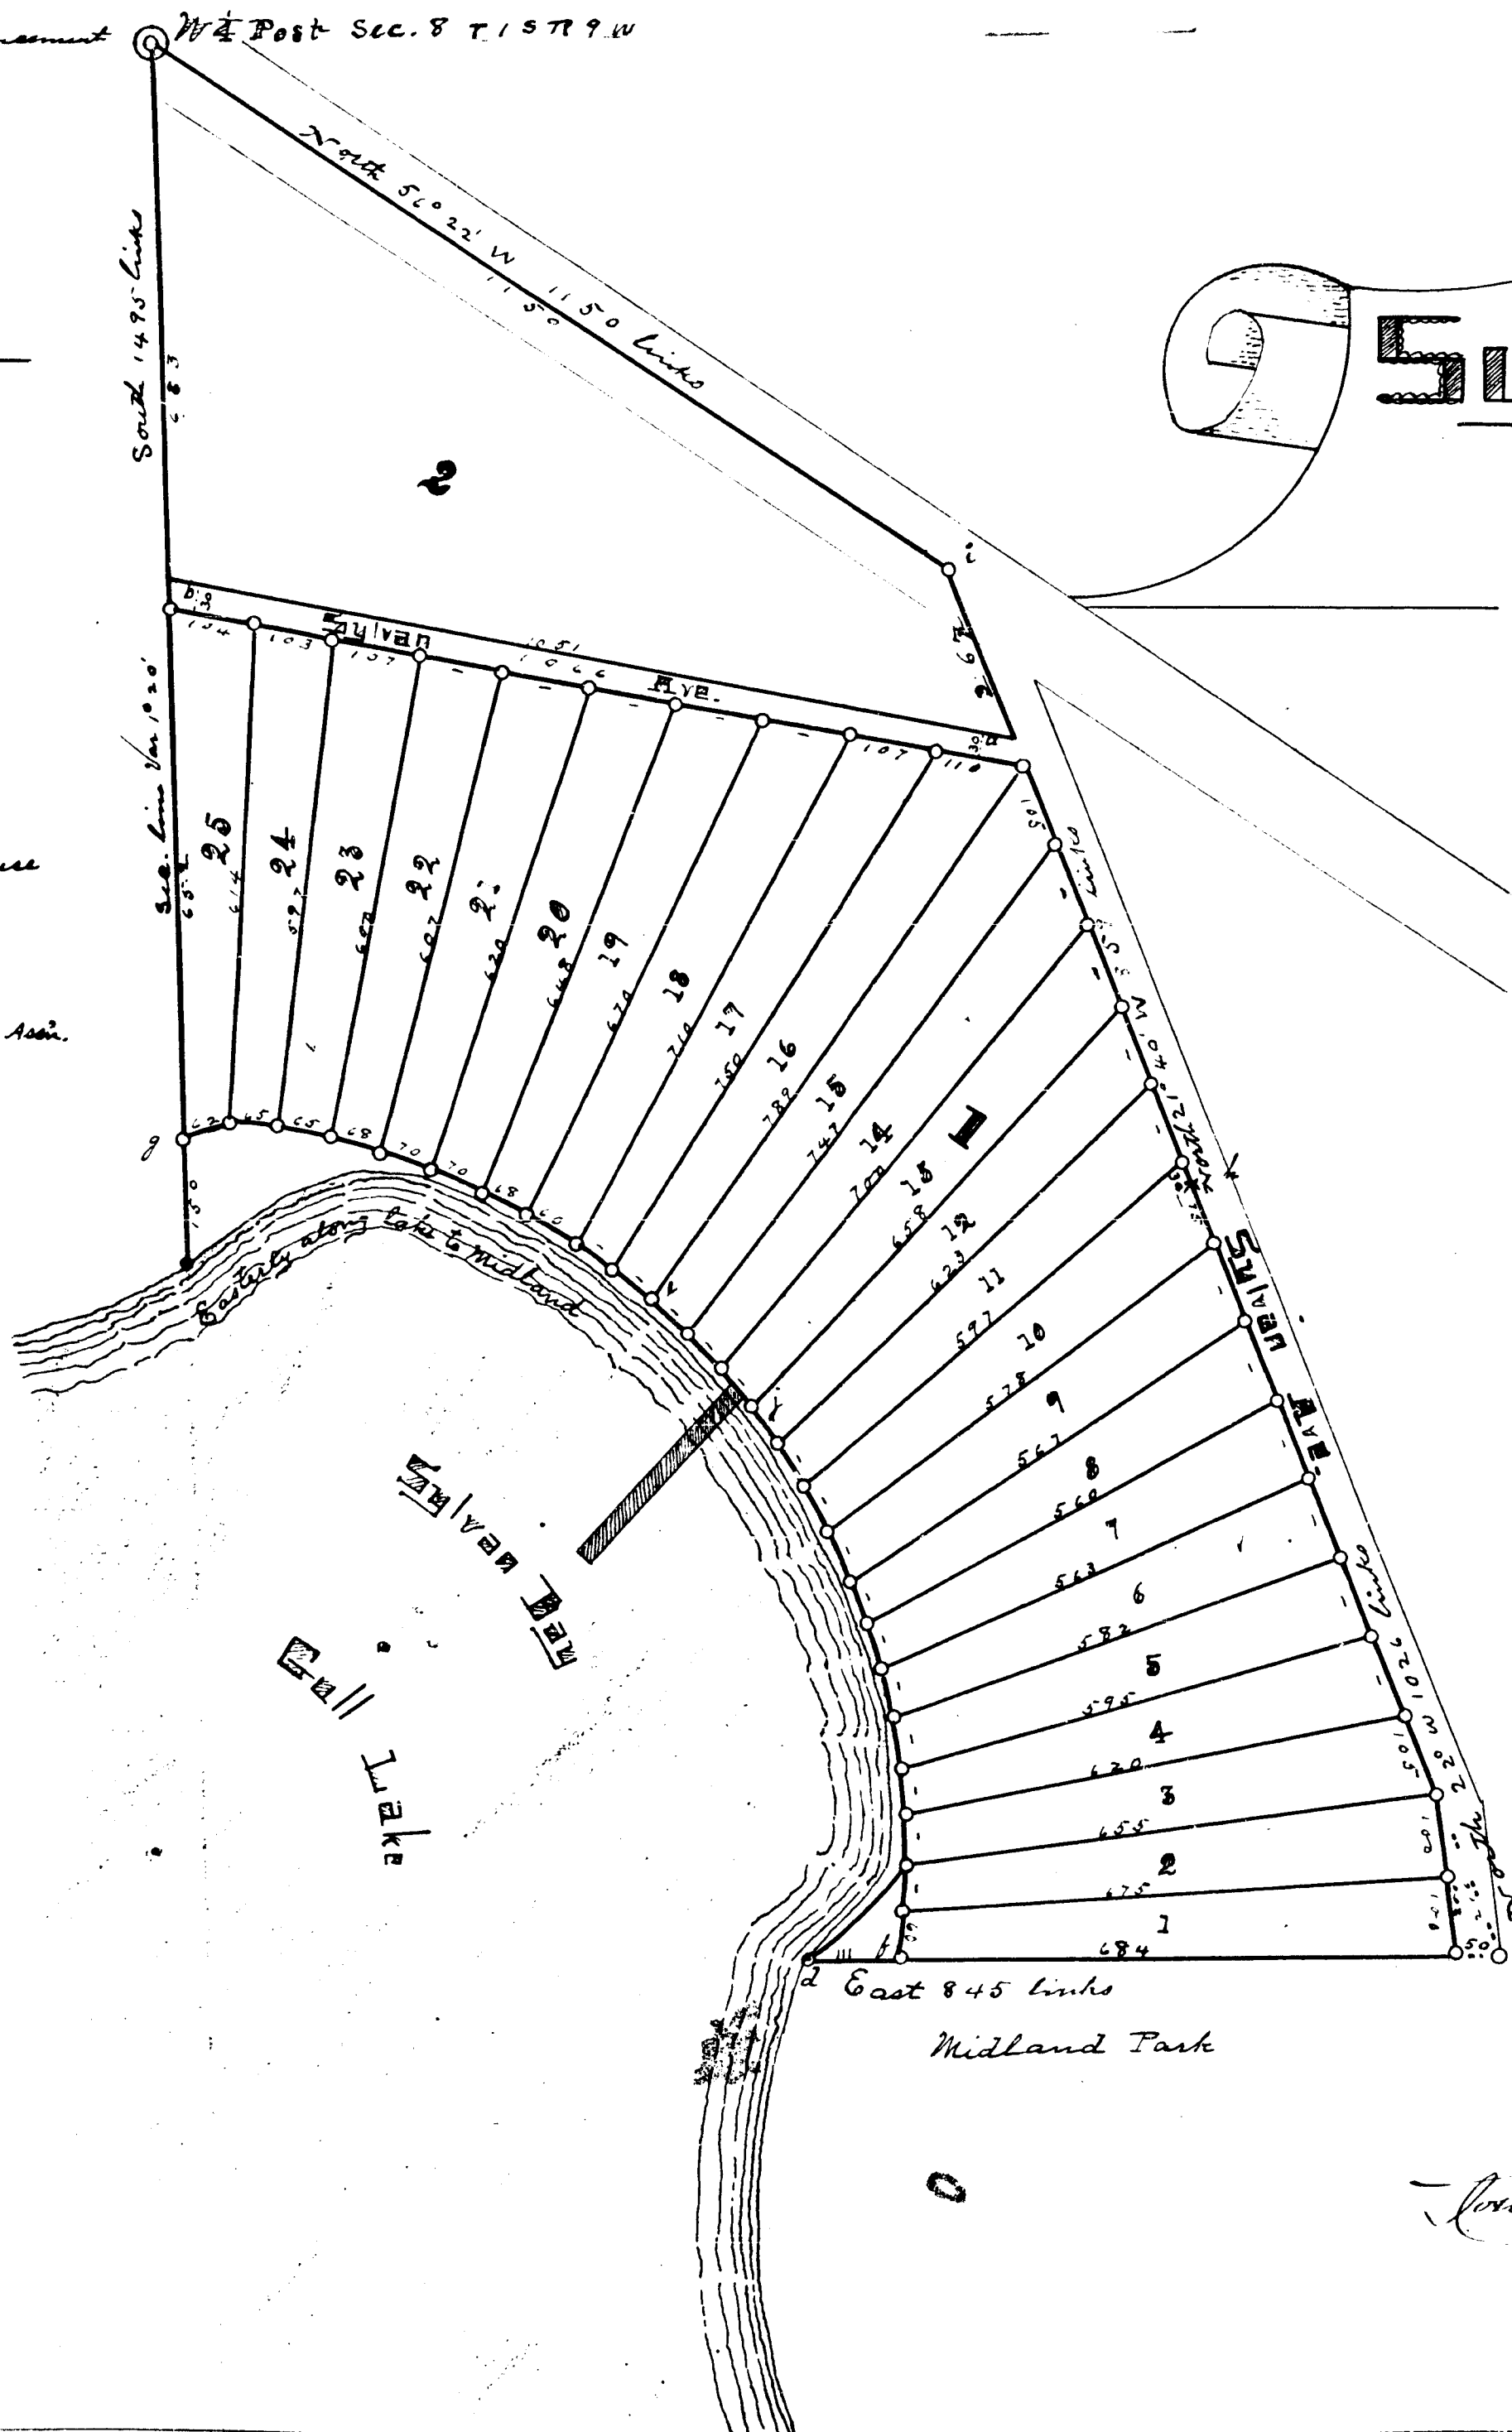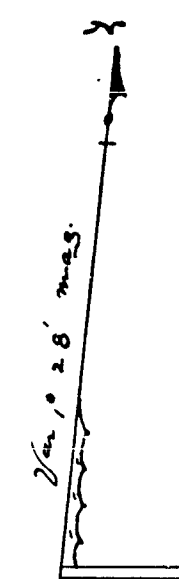

Scale 200 links to 1 inch

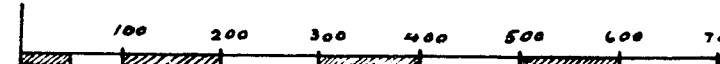

Monuments		
a	B. Oak 7 x 7 1/2 E	27 links
"	W. Oak 7 x 18 1/2 W	26 "
b	Hickory 6 x 4 1/2 E	4 1/2 "
"	B. Oak 12 1/2 x 4 1/2 E	25 1/2 "
c	W. Oak 8 x 18 1/2 W	26 "
"	B. Oak 10 East	33 "
d	Elm 4 x 70 E	22 "
"	B. Oak 10 x 8 1/2 E	46 "
e	W. Oak 6 x 4 1/2 W	8 1/2 "
f	B. Oak 10 x 70? W	16 1/2 "
"	Bowwood 5 x 30? W	15 "
g	Elm 10 West	1 1/2 "
h	B. Walnut 12 1/2 x 2 1/2 E	30 "
w	Elm 20 x 20? W about	70 "
"	tile in water. Large stakes	
o	iron rods	
i	Cherry 10 1/2 x 7 1/2 E	54 "
"	W. Oak 7 x 10? W	24 "
j	Sp. Oak 3 corner tree	

RECEIVED AND FILED,
IN AUDITOR GENERAL'S OFFICE,

Sept. 17, 1902
John F. Williamson
Deputy Auditor General