

5990

13170

Oakwood Park Roads

Being 6.17 acres of land. Lying in the N.E. 1/4 of Section 7
T. 15 N. 9 W. R. 10 E. 1000 feet 101 links N. and 609 links W. of the 6th
Post and running Chinese creek N. 52° 10' 50 links. Chinese creek
450 links E. 20 links. Chinese creek along lake about 16 1/2 links.
Chinese East 299 links E. beginning.

Surveyed October 25, 1901. I hereby certify that I have made
survey of the above titled plat of land and as correctly
represented and have planted iron pin monuments
at all intersections of streets and angles of the plat
represented.

Redeemed fully by me, the State having named as given
to public use and the promise to its usual purpose.
Signed in presence of

James W. Osborn
Alfred J. Mills
Rhoda A. Shaw
Wm. S. S. S.


State of Michigan
County of Kalamazoo
In this 29th day of October 1902
before me a Notary Public in and for said County personally
came the above named Rhoda A. Shaw, Wm. S. S. S.,
known to me to be the person who executed this
plat and acknowledged the same to be her free act and
deed.

Received in record Book No. 10 and
1902 at 10 o'clock A.M. and
recorded in Book of Plats on
page 33. W. P. Shurt. Register

State of Michigan
County of Kalamazoo
We W. P. Shurt. Register of
Deeds and Edw. Strong Surveyor hereby certify that we have
each carefully compared this copy with
the original plat of Oakwood Park and that it is an exact
copy thereof and of the whole of said original plat.
E. Strong Surveyor
W. P. Shurt. Register

State of Michigan
County of Kalamazoo
We W. P. Shurt. Register of
Deeds and Edw. Strong Surveyor hereby certify that we have
each carefully compared the amended copy with the plat of
Oakwood Park now of record in the office of said Register of
Deeds and that it is a true transcript therefrom and of the
whole of such record.
E. Strong Surveyor
W. P. Shurt. Register

CONNECTIONS		
a	N. Oak 12 25 5 6	19 links
b	Hickory 8 5 3 5 1 W	39 "
c	" 12 25 5 1 W	20 "
d	" 4 5 2 5 1 W	35 "
e	N. Oak 20 West	18 "
f	Hickory 5 5 4 1 W	15 "
g	N. Oak 18 25 5 1 W	11 "
h	Hickory 5 5 1 5 1 W	17 "
i	" 5 5 4 5 1 W	11 "
j	N. Oak 13 5 1 1 W	16 "
k	" 14 5 6 0 1 W	25 "
l	Poplar 6 5 1 5 1 6	9 "
m	Hickory 8 25 4 5 1 6	5 "
n	" 7 5 3 5 1 W	14 "
o	N. Oak 8 25 3 0 1 6	8 "
p	Sassafras 7 25 4 0 1 W	5 "
q	N. Oak 20 5 4 0 1 6	10 "
r	Hickory 9 6 0 1 6	16 "
s	Sycamore 10 5 5 1 W	10 "
t	Iron stakes	

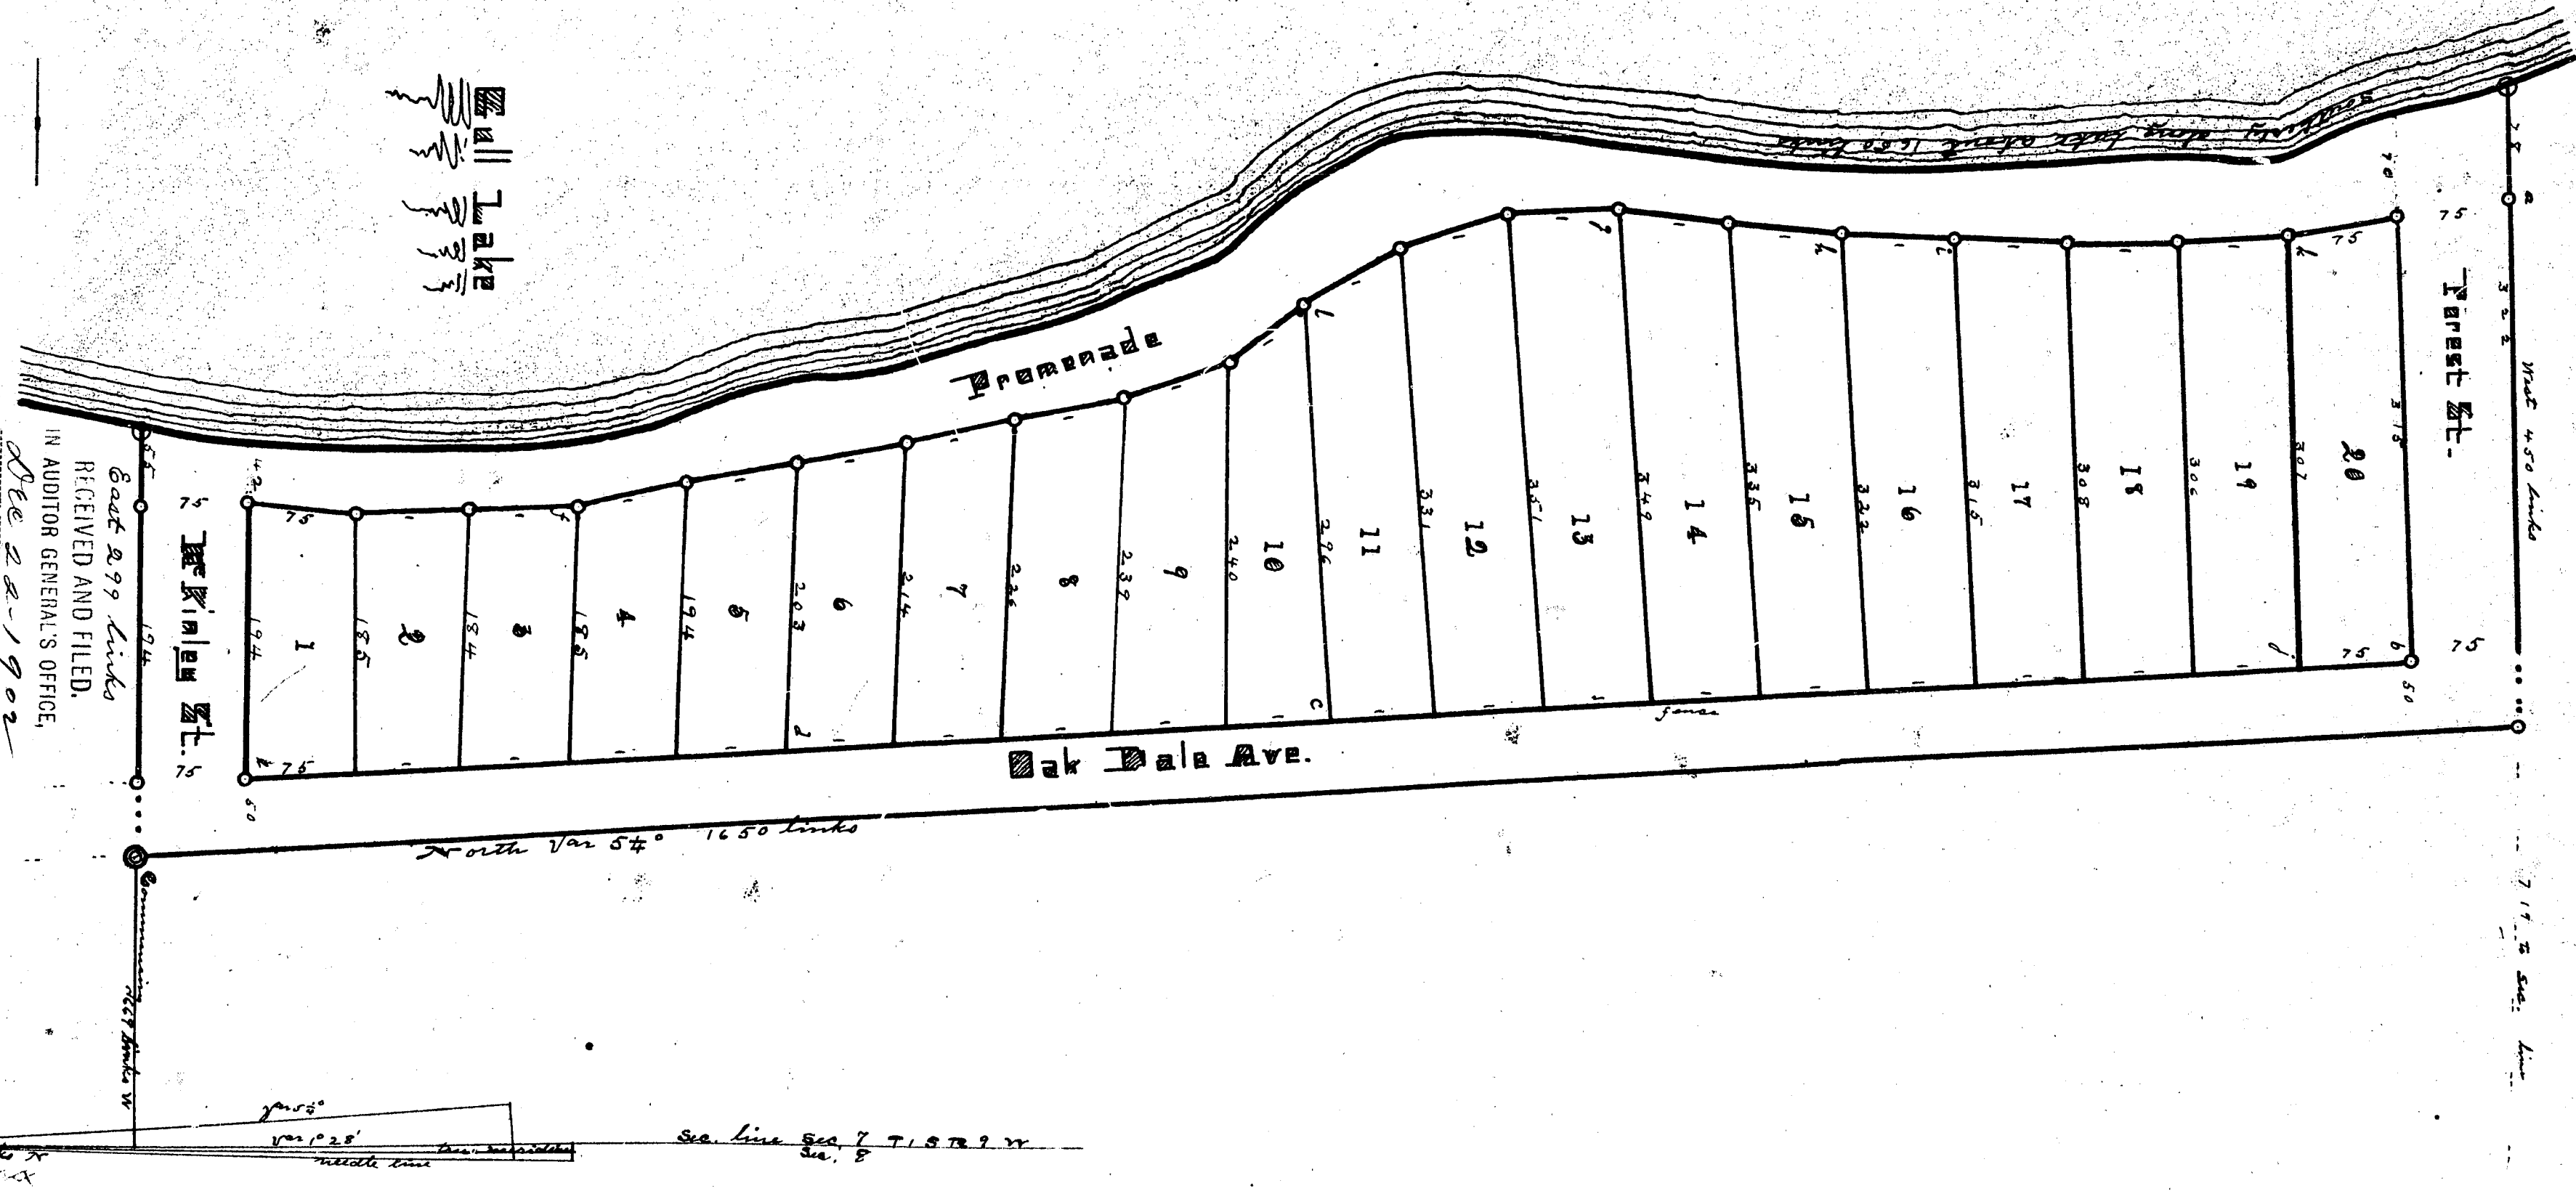

Scale in links 100 200 300


RECEIVED AND FILED,
IN AUDITOR GENERAL'S OFFICE,
OCT 20 1902
Wm. H. McInnes
Deputy Auditor General

See Post v. L.L.
of Sec. 7 T. 15 N. R. 10 E.

51640

2930

13170

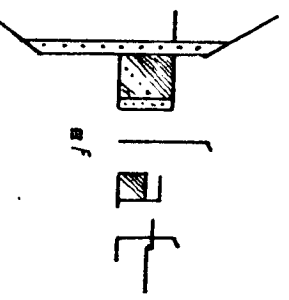

Oakwood Park Roads

Being 6.17 acres of land. Laid out in the N.E. 1/4 of Section 7
T. 15 N. 9 W. R. 10 E. 1/4 of Sec. 7 and 6.9 acres N. of the 6 &
Post and running Chance north. Var 54° 1' 15" E. 1650 links. Chance west
450 links to stake. Chance South along lake about 1650 links.
Chance East 299 links to beginning.

Surveyed October 25, 1901. I hereby certify that I have made
survey of the above titled plat of land and as correctly
represented and have planted now for monuments
at all intersections of streets and angles of the plat
represented o.
E. Strong Sumner

Redeemed fully by me. the state herein named as given
to public use and the promenade to its usual purposes.
Signed in presence of

James W. Johnson
Alfred J. Mills
Rhoda A. Shaw
Wm. S. (S.E.)

State of Michigan County of Kalamazoo

In this 20th day of October 1902
before me a Notary Public in and for said County personally
came the the above named Rhoda A. Shaw
known to me to be the person who executed this
plat and acknowledged the same to be her free act and
deed.
Alfred J. Mills, Notary Public

Received in record A.C. High Examined and Approved
1902 at Wysock 11. M. and
recorded in Book of Plats on
page 33. H.P. Shutt Register
Notary Public Kalamazoo

State of Michigan County of Kalamazoo


I, the H.P. Shutt Register of
said County of Kalamazoo
do hereby certify that we have
each carefully compared this copy with
the original plat of Oakwood Park and that it is an exact
copy thereof and of the whole of said original plat.
E. Strong Sumner
H.P. Shutt, Register

State of Michigan County of Kalamazoo

I, the H.P. Shutt Register of
said County of Kalamazoo
do hereby certify that we have
each carefully compared the annexed copy with the plat of
Oakwood Park now of record in the office of said Register of
said County and that it is a true transcript therefrom and of the
whole of such record.
E. Strong Sumner
H.P. Shutt, Register

Monuments

a	M. Oak 16.5 x 4.5? 6	19 links
b	Hickory 8.5 x 3.5? W	39 "
c	" 12.5 x 8.5? W	20 "
d	" 4.5 x 2.5? W	33 "
e	M. Oak 20 West?	18 "
f	Hickory 5.5 x 4? W	15 "
g	" 20 leaning M. Oak 18 x 50? W 22	11 "
h	Hickory 5.5 x 5? W	17 "
i	" 5.5 x 4.5? W	11 "
j	Edm 14.5 x 5.5? W	16 "
k	M. Oak 13.5 x 1? W	25 "
l	" 14.5 x 6.0? W	14 "
m	Poplar 6.5 x 6? 6	9 "
n	Hickory 8.5 x 4.5? 6	5 "
o	" 7.5 x 3.5? W	14 "
p	" 3.5 x 8.5 x 30? 6	8 "
q	Sassafras 7.5 x 40? W	5 "
r	M. Oak 20.5 x 40? 6	10 "
s	Hickory 9.5 x 60? 6	16 "
t	Sycamore 10.5 x 15? W	10 "
u	Iron stakes.	

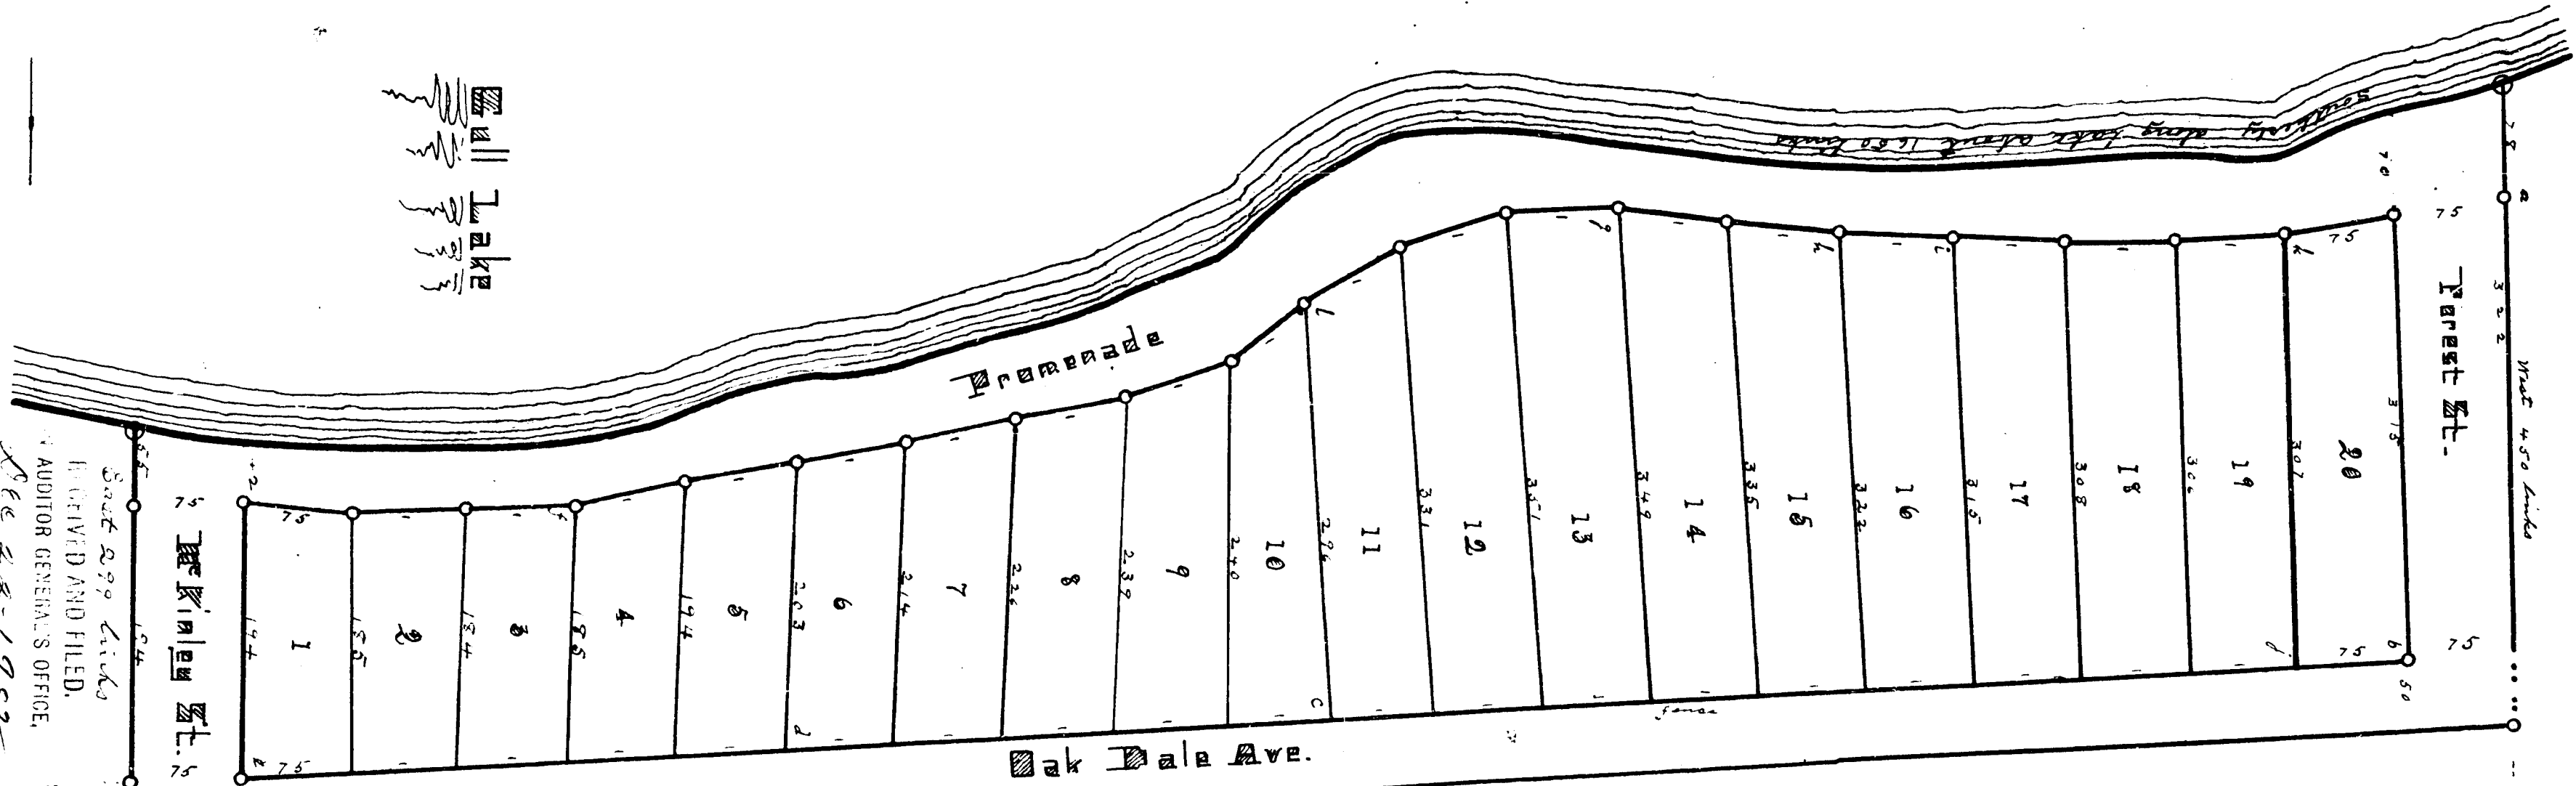

Scale in links 100 to 1100

Notary Public
H. P. Shutt
Auditor General's Office
Dec 25-1902

Notary Public
H. P. Shutt
Auditor General's Office
Dec 25-1902

51640