5231

13171

Kenwood

Richland

Gull Lake

ORDER OF VACATION

LAKE STREET, KELLOGG STREET, and ~~that~~ portion of alley extending easterly from Maple Ave, between Lots 18 and 19 to the promenade also entire promenade "Vacated" by order of Circuit Court Mar 8-1926.

Vol 264-1926.

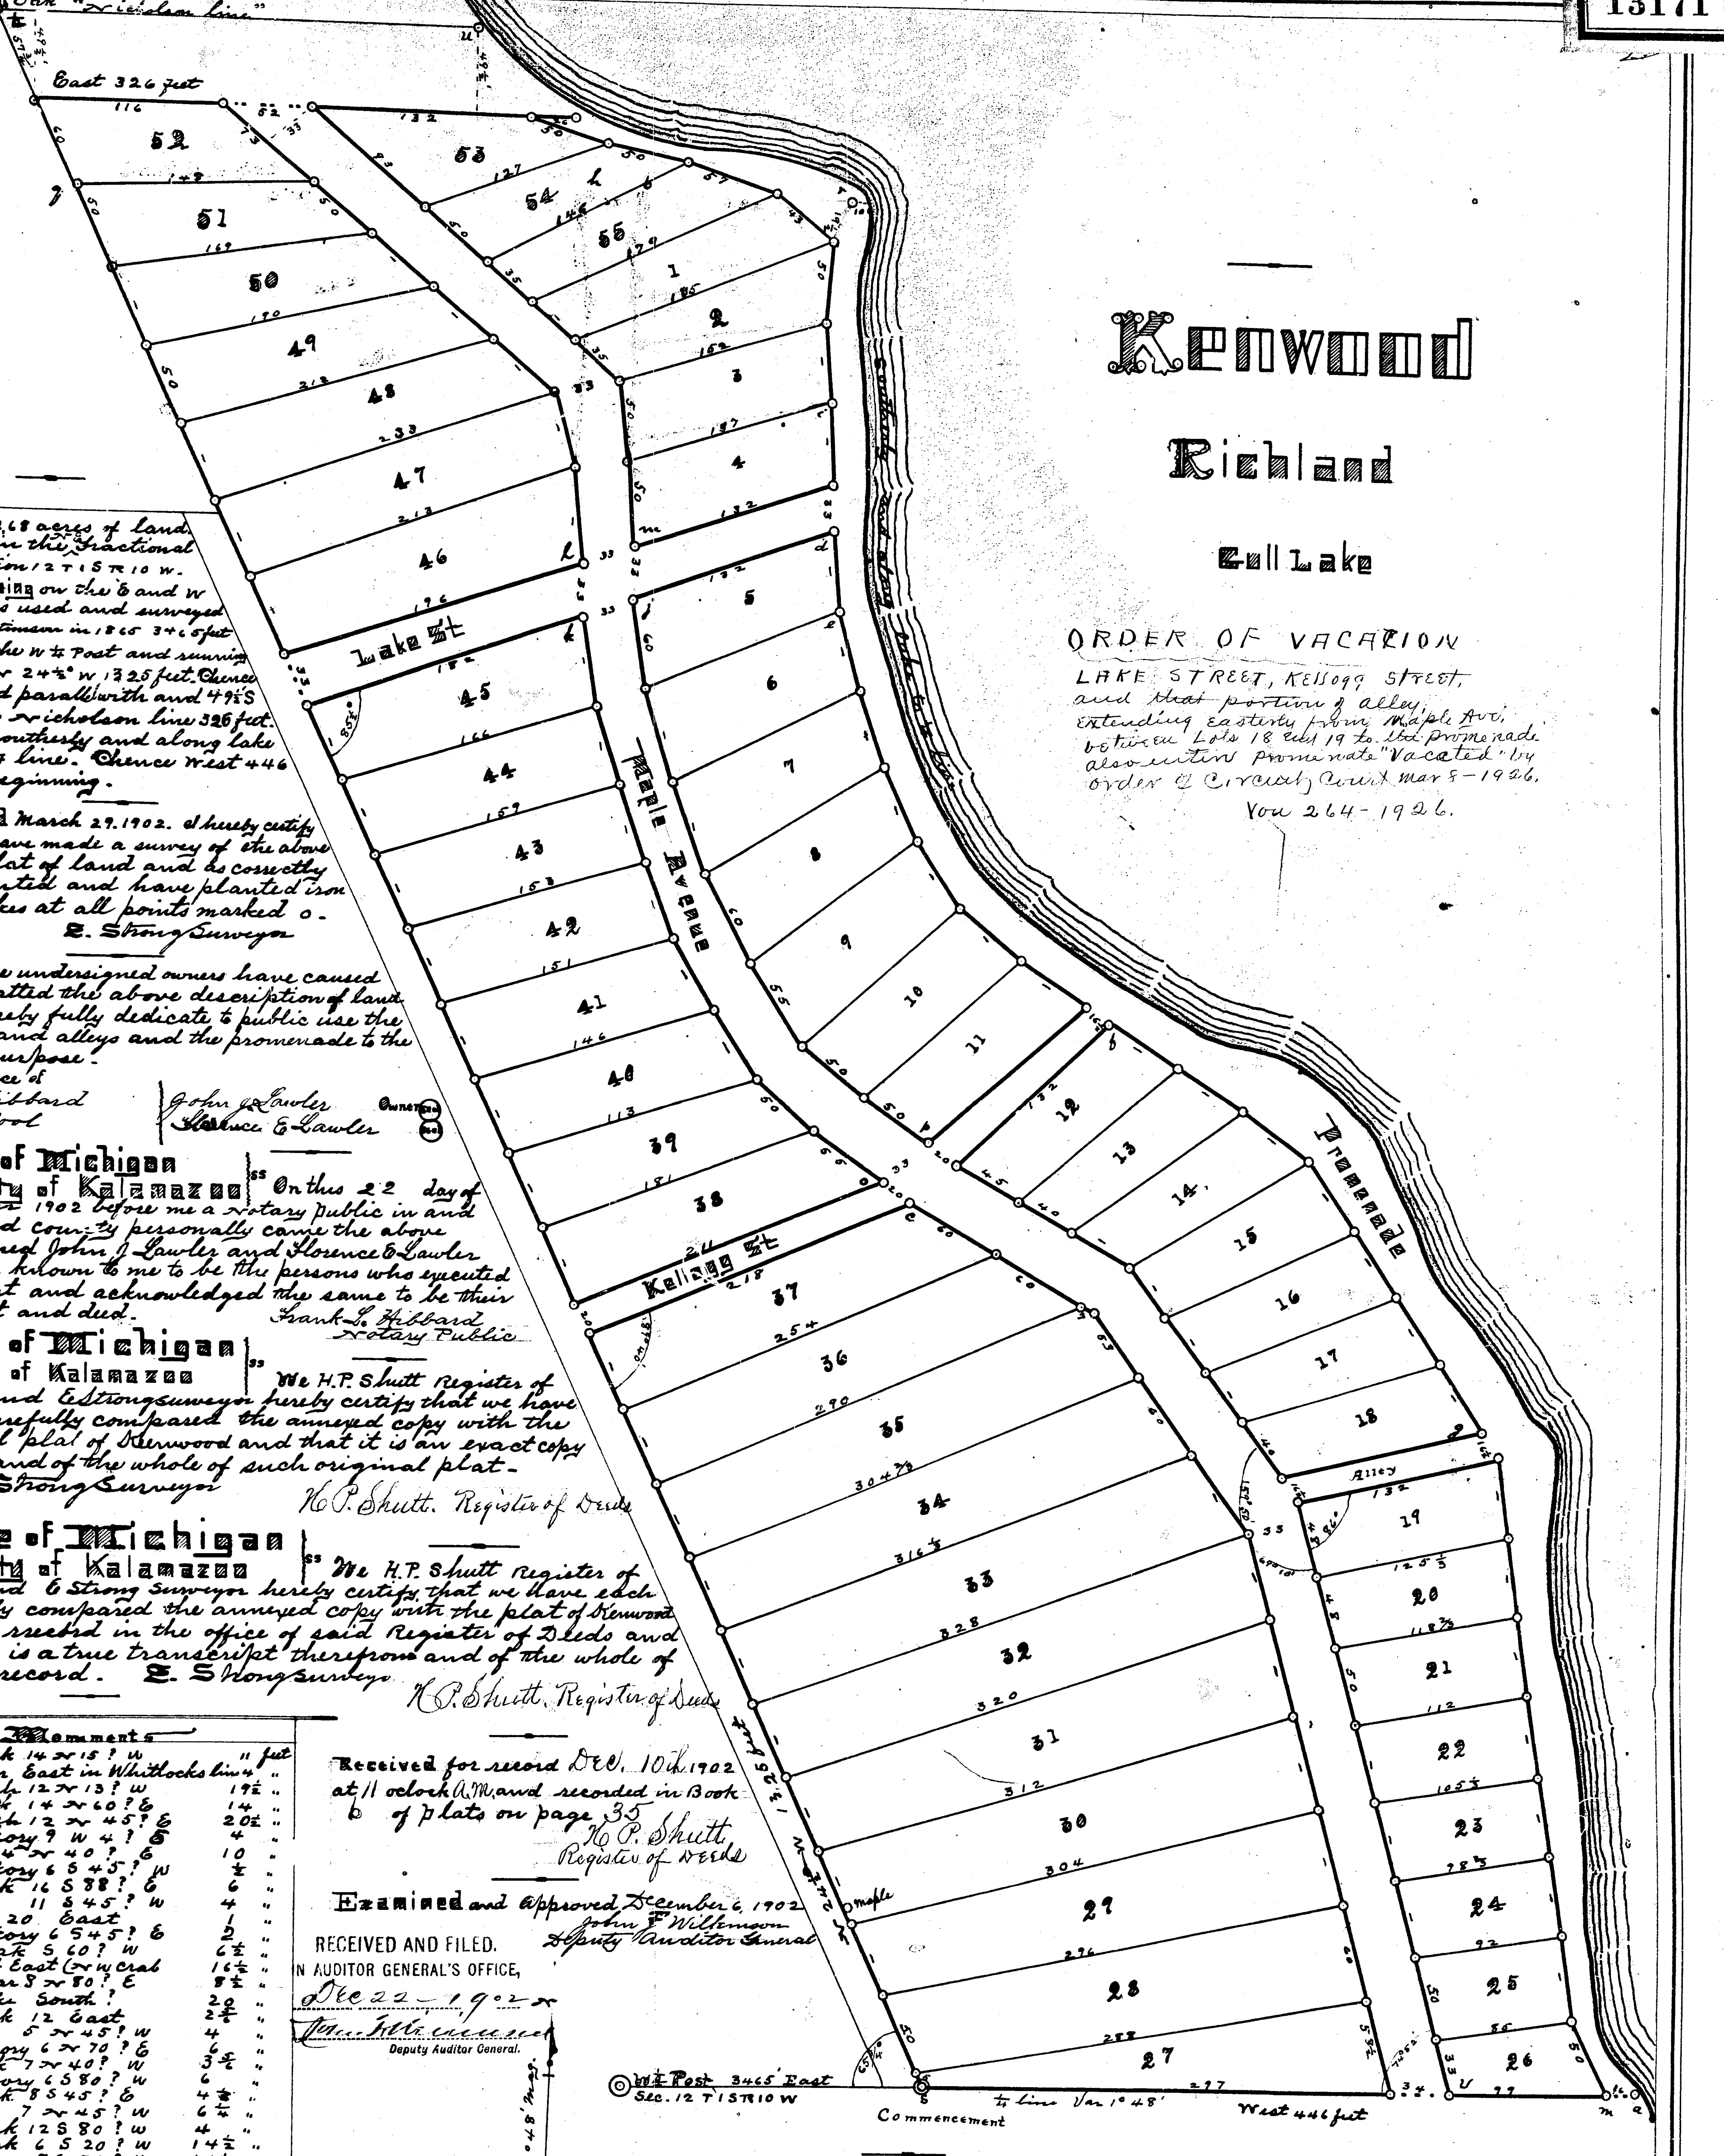

Being 12.68 acres of land **lying** in the N.W. Fractional ¼ of Section 12 T1S R10 W. **Commencing** on the E and W ¼ line as used and surveyed by M. M. Stimson in 1865 3465 feet East of the W ¼ Post and running Thence N 24½° W 1325 feet. Thence East and parallel with and 49½ S from the Nicholson line 326 feet. Thence Southerly and along lake to said ¼ line. Thence West 446 feet to beginning.

Surveyed March 29. 1902. I hereby certify that I have made a survey of the above titled plat of land and as correctly represented and have planted iron for stakes at all points marked o.

E. Strong Surveyor

We the undersigned owners have caused to be platted the above description of land and hereby fully dedicate to public use the streets and alleys and the promenade to the usual purpose.

In presence of

F. L. Hibbard
N. F. Pool

John J. Lawler
Florence E. Lawler
Owners

State of Michigan
County of Kalamazoo } ss

On this 22 day of November 1902 before me a Notary Public in and for said county personally came the above mentioned John J Lawler and Florence E Lawler his wife known to me to be the persons who executed this plat and acknowledged the same to be their free act and deed.

Frank L. Hibbard
Notary Public

State of Michigan
County of Kalamazoo } ss

We H.P. Shutt Register of Deeds and E Strong Surveyor hereby certify that we have each carefully compared the annexed copy with the original plat of Kenwood and that it is an exact copy thereof and of the whole of such original plat.

E. Strong Surveyor

H. P. Shutt. Register of Deeds

State of Michigan
County of Kalamazoo } ss

We H.P. Shutt Register of Deeds and E Strong Surveyor hereby certify that we have each carefully compared the annexed copy with the plat of Kenwood now of record in the office of said Register of Deeds and that it is a true transcript therefrom and of the whole of such record.

E. Strong Surveyor

H. P. Shutt. Register of Deeds

Received for record Dec. 10th 1902 at 11 oclock A.M. and recorded in Book 6 of Plats on page 35

H. P. Shutt
Register of Deeds

Examined and approved December 6, 1902

John F. Wilkinson
Deputy Auditor General

RECEIVED AND FILED.
IN AUDITOR GENERAL'S OFFICE,
Dec 22 - 1902
Deputy Auditor General.

	Monuments		
a	B Oak 14 N 15? W	11	feet
"	Water East in Whitlocks line	4	"
"	W. Ash 12 N 13? W	19½	"
n	B Oak 14 N 60? E	14	"
"	W Ash 12 N 45? E	20½	"
v	Hickory 9 W 4? E	4	"
b	Elm 4 N 40? E	10	"
c	Hickory 6 S 45? W	½	"
d	B Oak 16 S 88? E	6	"
"	" 11 S 45? W	4	"
e	Elm 20 East	1	"
f	Hickory 6 S 45? E	2	"
f"	Y Oak S 60? W	6½	"
g	Crab East (N W crab	16½	"
h	Poplar 8 N 80? E	8½	"
"	Stake South?	20	"
i	Y Oak 12 East	2⅚	"
"	" 5 N 45? W	4	"
jk	Hickory 6 N 70? E	6	"
l	W Oak 7 N 40? W	3⅚	"
m	Hickory 6 S 80? W	6	"
o	W Oak 8 S 45? E	4⅓	"
p	" 7 N 45? W	6¼	"
q	B Oak 12 S 80? W	4	"
q"	W Oak 6 S 20? W	14½	"
r	Hickory 8 S 70? W	14½	"
"	Double B Oak 16 S 30? E	22	"
"	W Oak 8 N 45? E (at water	12	"
"	Willow Stump N 30? E	11	"
s	Hickory 8 West	55½	"
"	Maple 14 N 24¼ W	120	"
t	W Oak 18 North	1½	"
u	B Oak 10 South	½	"
u & t	used old stakes by Nicholson for N line correct by survey of 1865		
o	iron rods and Y. Oak stakes		
chainmen	Jack Monroe Edward Strong		

W ¼ Post 3465' East
Sec. 12 T1S R10 W

Var 1°48' Mag.

Scale 66 feet to 1 inch

5802

3231

13171

Kenwood

Richland

Gull Lake

ORDER OF VACATION

LAKE STREET, KELLOGG STREET, and that portion of alley extending easterly from Maple Ave. between Lots 18 and 19 to the promenade also entire promenade "Vacated" by order of circuit court Mar 3-1926.

Vol 264-1926.

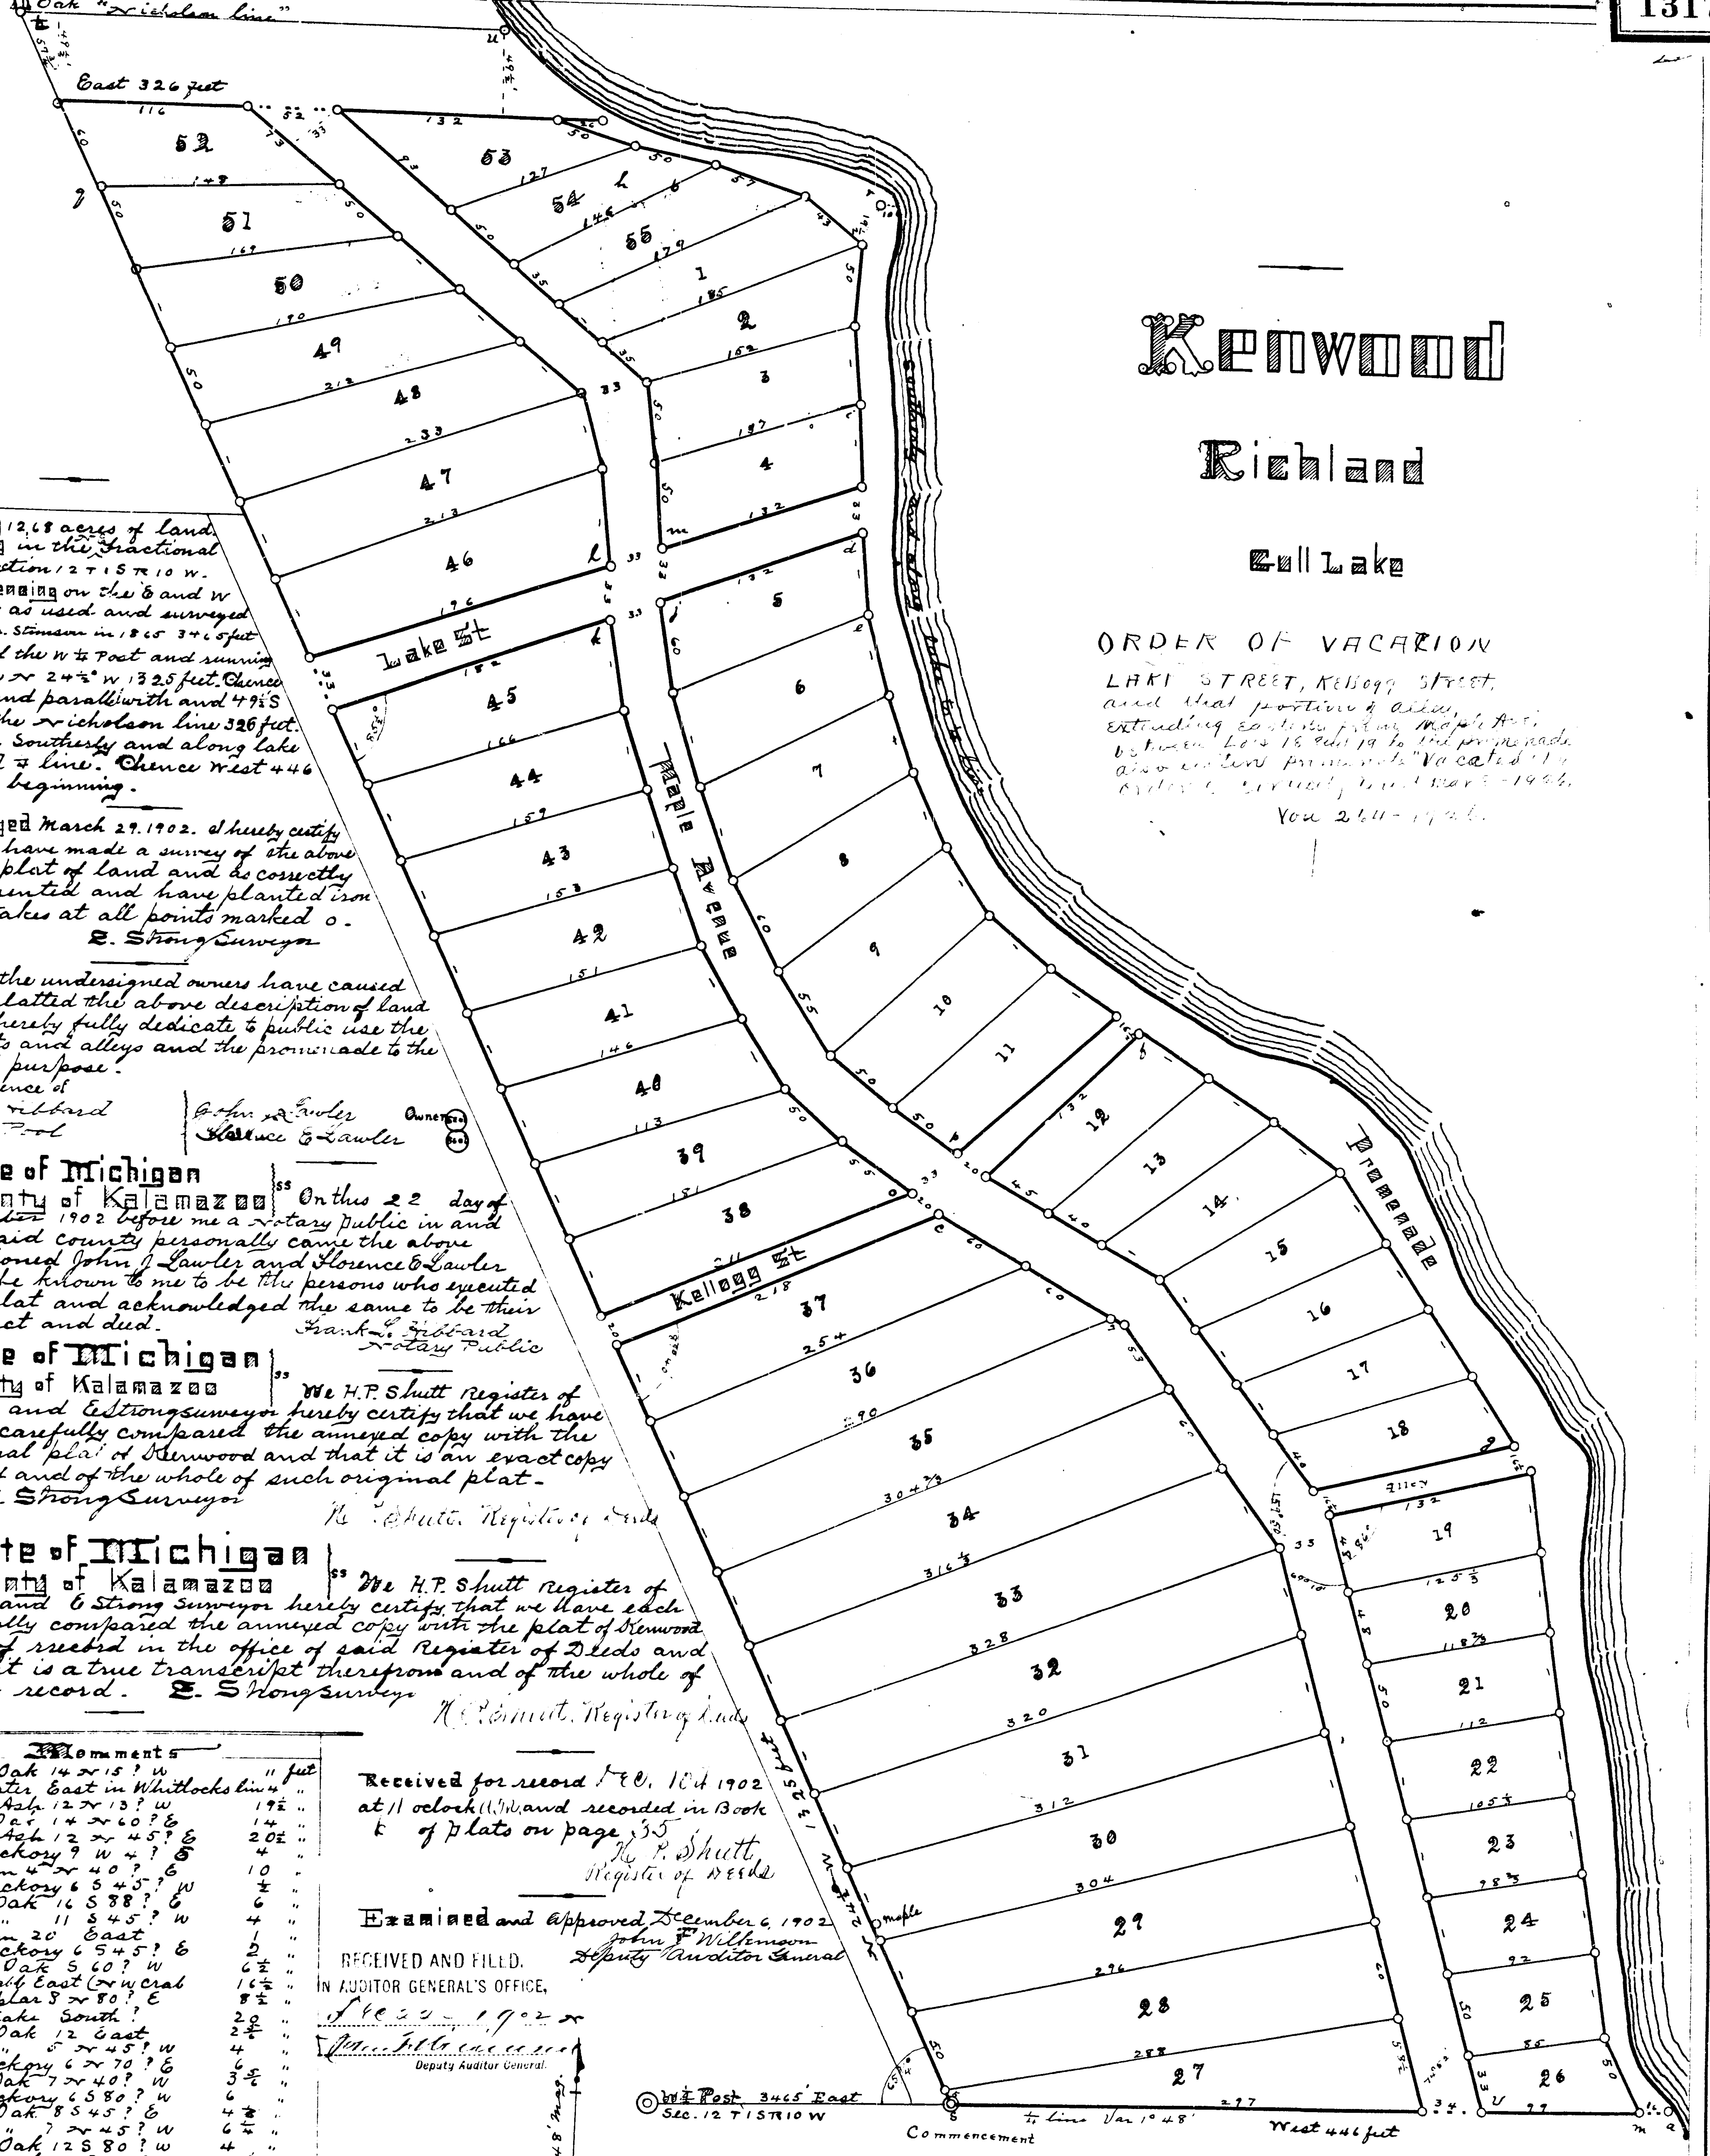

Being 12.68 acres of land. **Lying** in the Fractional ¼ of Section 12 T1S R10 W. **Commencing** on the E and W ¼ line as used and surveyed by M. M. Stimson in 1865 3465 feet East of the W ¼ Post and running Thence N 24½° W 1325 feet. Thence East and parallel with and 49½ S from the Nicholson line 326 feet. Thence Southerly and along lake to said ¼ line. Thence West 446 feet to beginning.

Surveyed March 29. 1902. I hereby certify that I have made a survey of the above titled plat of land and as correctly represented and have planted iron for stakes at all points marked o.

E. Strong Surveyor

We the undersigned owners have caused to be platted the above description of land and hereby fully dedicate to public use the streets and alleys and the promenade to the usual purpose.

In presence of

F. L. Hibbard
N. L. Pool

John J. Lawler
Florence E. Lawler
Owners Seal Seal

State of Michigan
County of Kalamazoo ss

On this 22 day of November 1902 before me a Notary Public in and for said County personally came the above mentioned John J Lawler and Florence E Lawler his wife known to me to be the persons who executed this plat and acknowledged the same to be their free act and deed.

Frank L. Hibbard
Notary Public

State of Michigan
County of Kalamazoo ss

We H.P. Shutt Register of Deeds and E Strong Surveyor hereby certify that we have each carefully compared the annexed copy with the original plat of Kenwood and that it is an exact copy thereof and of the whole of such original plat.

E. Strong Surveyor

H. P. Shutt. Register of Deeds

State of Michigan
County of Kalamazoo ss

We H.P. Shutt Register of Deeds and E Strong Surveyor hereby certify that we have each carefully compared the annexed copy with the plat of Kenwood now of record in the office of said Register of Deeds and that it is a true transcript therefrom and of the whole of such record.

E. Strong Surveyor

H. P. Shutt. Register of Deeds

Momments

a	B Oak 14 N 15? W	11	feet
"	Water East in Whitlocks line	4	"
"	W. Ash 12 N 13? W	19½	"
n	B Oak 14 N 60? E	14	"
"	W Ash 12 N 45? E	20½	"
v	Hickory 9 W 4? E	4	"
b	Elm 4 N 40? E	10	"
c	Hickory 6 S 45? W	½	"
d	B Oak 16 S 88? E	6	"
"	" 11 S 45? W	4	"
e	Elm 20 East	1	"
f	Hickory 6 S 45? E	2	"
"	Y Oak S 60? W	6½	"
g	Crab East (N W crab	16½	"
h	Poplar 8 N 80? E	8½	"
"	Stake South?	20	"
i	Y Oak 12 East	2⅙	"
j	" 5 N 45? W	4	"
k	Hickory 6 N 70? E	6	"
l	W Oak 7 N 40? W	3⅚	"
m	Hickory 6 S 80? W	6	"
o	W Oak 8 S 45? E	4½	"
p	" 7 N 45? W	6¼	"
q	B Oak 12 S 80? W	4	"
"	W Oak 6 S 20? W	14½	"
r	Hickory 8 S 70? W	14½	"
"	Double B Oak 16 S 30? E	22	"
"	W Oak 8 N 45? E (at water	12	"
"	Willow Stump N 30? E	11	"
s	Hickory 2 West	55½	"
"	Maple 14 N 24¼ W	120	"
t	W Oak 18 North	1½	"
u	B Oak 10 South	½	"
u&t	used old stakes by Nicholson for N line correct by survey of 1865		
o	iron rods and Y. Oak stakes		
chainmen	Jack Monroe Edward Strong		

Received for record Dec. 10th 1902 at 11 oclock A.M. and recorded in Book k of Plats on page 35

H. P. Shutt
Register of Deeds

Examined and approved December 6, 1902
John F Wilkinson
Deputy Auditor General

RECEIVED AND FILED.
IN AUDITOR GENERAL'S OFFICE,
Dec 22 - 1902
Deputy Auditor General.