

5262 X

Crescent Beach

ROSS

Being 10 acres of land, lying in the N.E. of Sec. 17 T15R9W.
Beginning 172 1/2 feet west of the N.E. Post and running thence
Southly along Bull Lake 1546 ft. Thence East parallel with
the 4 line and thence from as now established and occupied 297 ft
thence Northly to Sec. line 1545 ft and about 297 ft from the lake.
Thence West 297 feet to beginning.

Surveyed Sept. 10, 1902. I hereby certify that I have
made a survey of Crescent Beach plat of land and as
correctly represented and have planted iron stakes at all
points marked o. E. Strong Surveyor

Dedicated fully by me the streets alley and walks herein shown
are given to public use.

In presence of
C. L. Aldrich | Almon A. Aldrich Owner
Althea Williamson | Frances E. Aldrich Wife

State of Michigan
County of Barry
On this 15th day of November 1902
before me a Justice of the Peace in and for said county personally came
the above named Almon A. Aldrich and Frances E. Aldrich his
wife known to me to be the persons who executed this plat and
acknowledged the same to be their free act and deed.


Arthur B. Cadwallader
Justice of the Peace

Examined and approved Dec. 13, 1902 John F. Wilkinson
Deputy Auditor General


Received for record December 18th at 11:45 o'clock A.M. and
recorded in Book 7 of Plats on page ONE
H. P. Shutt, Register of Deeds

State of Michigan
County of Kalamazoo
We H. P. Shutt Register of Deeds
and E. Strong Surveyor hereby certify that we have each carefully
compared this copy with the original plat of Crescent Beach
and that it is an exact copy thereof and of the whole of such
original plat.
Edward Strong Surveyor H. P. Shutt Register of Deeds

State of Michigan
County of Kalamazoo
We H. P. Shutt Register of Deeds
and E. Strong Surveyor hereby certify that we have each
carefully compared the annexed copy with the plat of Crescent
Beach now of record in the office of said Register of Deeds
and that it is a true transcript therefrom and of the whole of
such record.
E. Strong Surveyor H. P. Shutt Register of Deeds

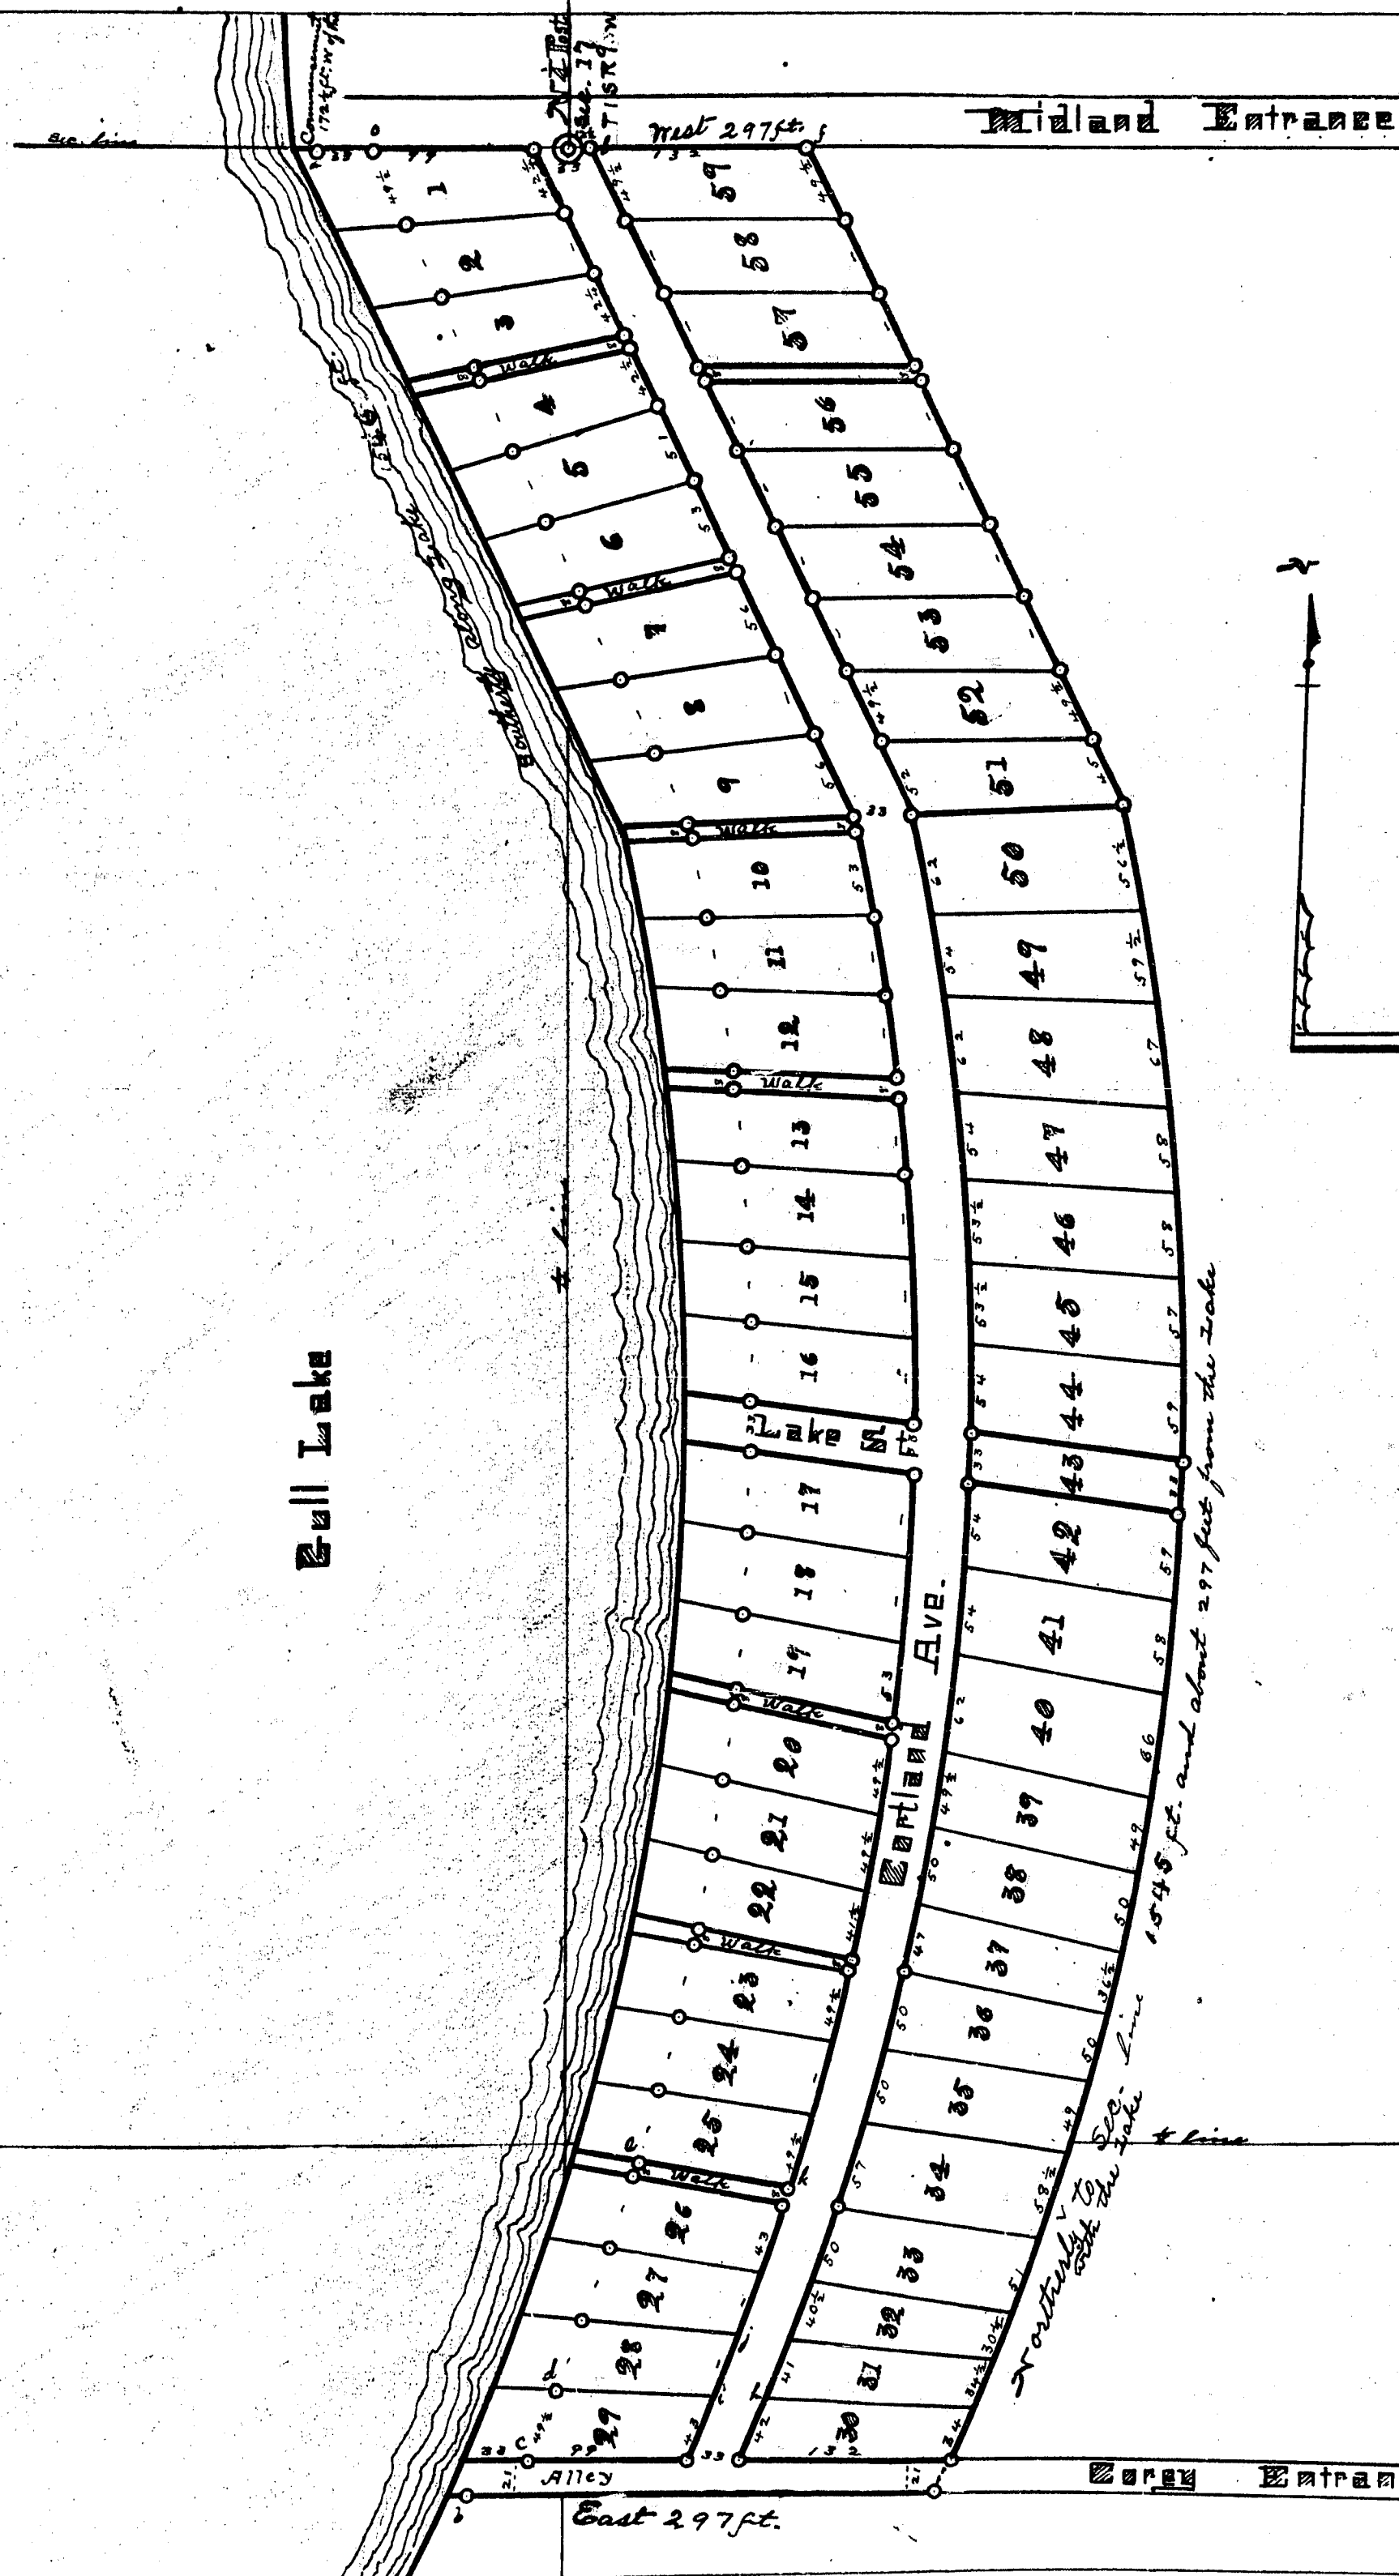

Scale 100 feet to an inch

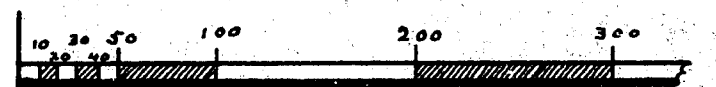

RECEIVED AND FILED
IN AUDITOR GENERAL'S OFFICE,

January 20 - 1903

John F. Wilkinson
Deputy Auditor General

Remarks		
a	8 Oak 6 x 5 1/2 E	14 feet
"	W Oak 6 x 70? E	5 "
o	Q Oak 8 x 55? E	7 1/2 "
"	C 1/2 5 3/4 25 1/2 at SWC of 29	
b	Q Oak 12 x 55 1/2 E	7 1/2 "
c	W " 12 x 40? W	16 "
d	Hickory 10 x 5? E	20 1/2 "
e	Double Oak 14 x 58 1/2? W	25 "
"	Locust 3 x 80? E	4 "
5100	1/2 2 x 17 W Oak 16 x 55? W	2 "
"	" 22 Cottonwood 1 x 40? W	30 "
"	" 16 B Oak 2 x 40? W	17 "
"	" 14 " 26 x 70? E	21 "
"	" 13 1/2 " 5 7/10? E	8 "
"	" 9 " 5 6 1/2? E	18 1/2 "
"	" Hickory 6 x 25? E	27 1/2 "
"	" 5 Double V Oak 7 5/8 1/2? W	9 1/2 "
f	Hickory 7 x 45? E	3 1/2 "
g	W Oak 10 5/8 1/2? E	6 "
"	" 12 5/7 1/2? W	12 "
h	Hickory 20 x 45? W	19 "
i	" 20 x 45? E	24 1/2 "
j	Locust 4 x 25? W	5 "
k	" 4 x 45? W	10 1/2 "
"	73 Oak 14 5/15? E	35 "
l	N.E. Post West	12 1/2 "
m	W Oak 4 x 37 1/2	12 "
n	" 3 " 10 x 64 W	27 1/2 "
o	iron stakes	

Crescent Beach

Ross

Being 10 acres of land. Lying in the N^W 1/4 of Sec. 17 T15R9W.
Beginning 172 1/2 feet west of the N^W Post and running thence
Southerly along Gull Lake 1546 ft. Thence east parallel with
this line and therefrom as now established and occupied 297 ft
thence southerly to Sec. line 1545 ft and about 297 ft from the lake.
Thence West 297 feet to beginning.

Surveyed Sept. 10, 1902. I hereby certify that I have
made a survey of Crescent Beach plat of land and as
correctly represented and have planted iron stakes at all
points marked o. E. Strong Surveyor

Dedicated fully by me the streets alley and walks herein shown
are given to public use.

In presence of
C. L. Aldrich | Almon A. Aldrich Owner
Althea Williamson | Frances E. Aldrich Wife



State of Michigan
County of Macomb
On this 15th day of November 1902
before me a Justice of the Peace in and for said county personally came
the above named Almon A. Aldrich and Frances E. Aldrich his
wife known to me to be the persons who executed this plat and
acknowledged the same to be their free act and deed.
Arthur B. Cadwallader
Justice of the Peace

Examined and approved Dec. 13, 1902 John F. Wilkinson
Deputy Auditor General

Received for record December 18th at 11:45 o'clock A. M. and
recorded in Book 7 of Plats on page one
H. P. Shutt, Register of Deeds

State of Michigan
County of Macomb
We H. P. Shutt Register of Deeds
and E. Strong Surveyor hereby certify that we have each carefully
compared this copy with the original plat of Crescent Beach
and that it is an exact copy thereof and of the whole of such
original plat.
Edward Strong Surveyor H. P. Shutt
Register of Deeds

State of Michigan
County of Macomb
We H. P. Shutt Register of Deeds
and E. Strong Surveyor hereby certify that we have each
carefully compared the annexed copy with the plat of Crescent
Beach now of record in the office of said Register of Deeds
and that it is a true transcript therefrom and of the whole of
such record.
E. Strong Surveyor H. P. Shutt
Register of Deeds

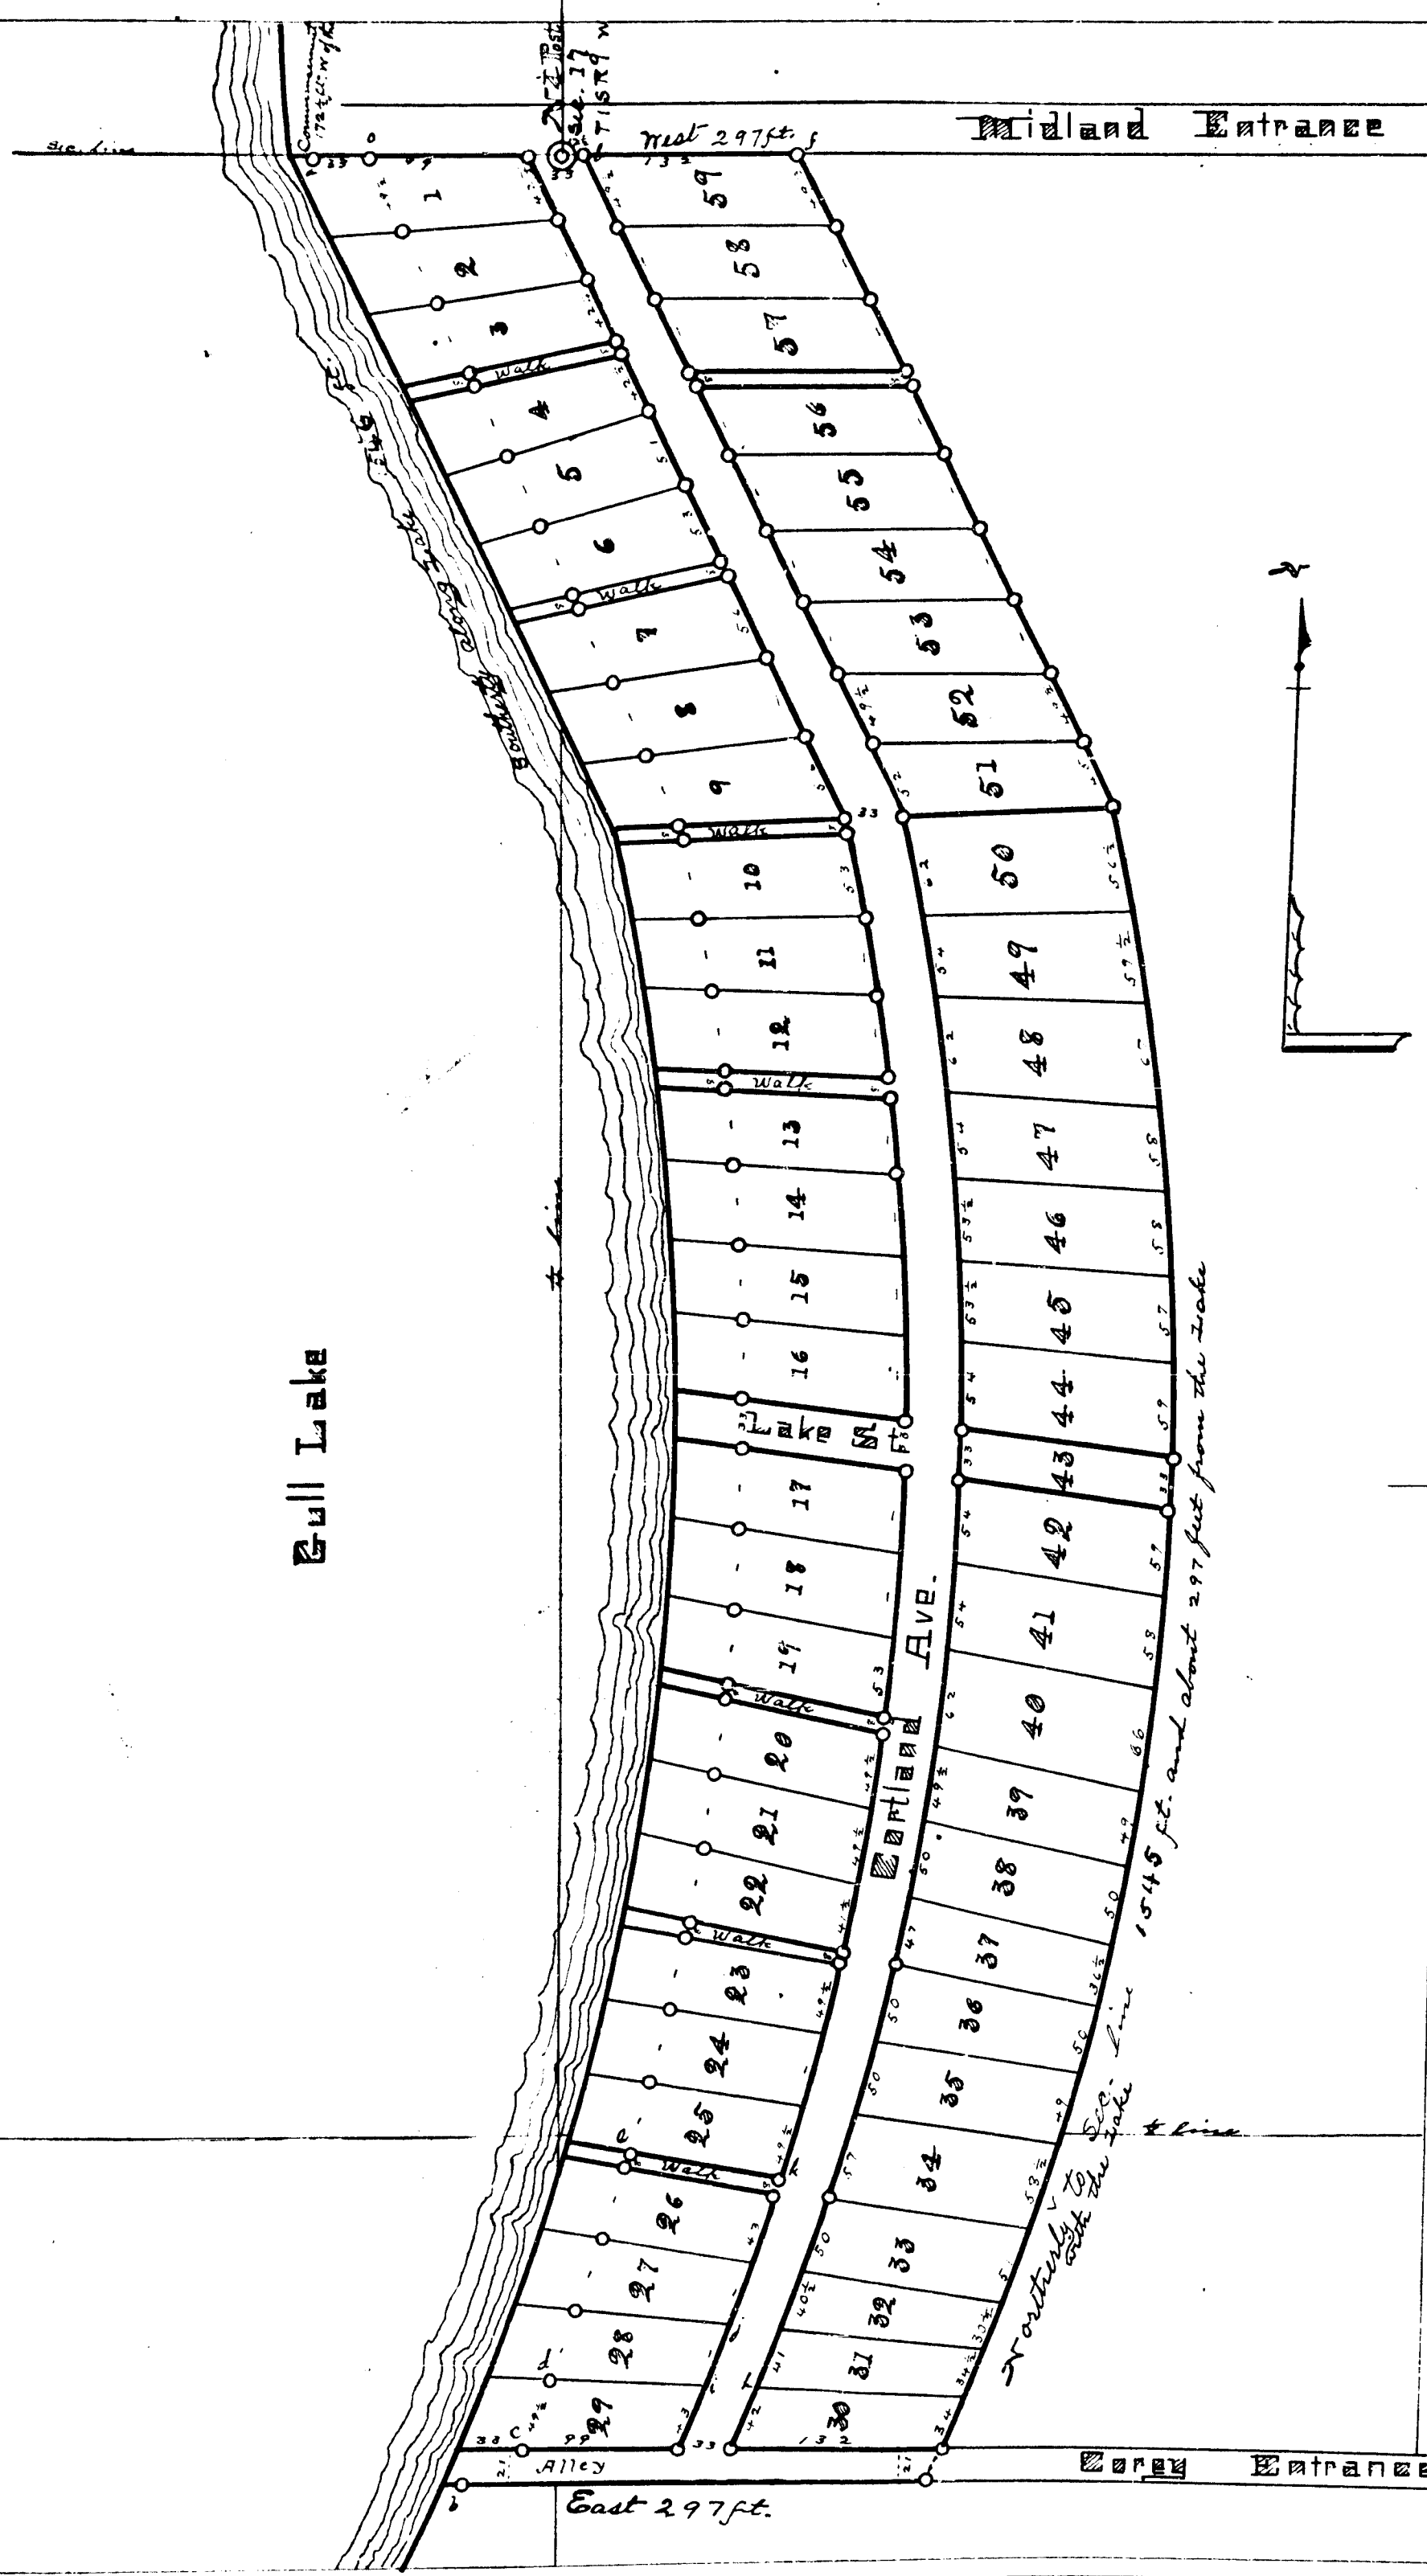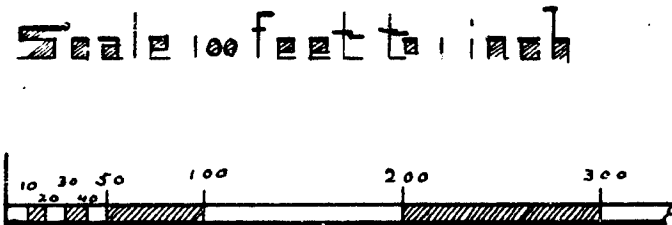

RECEIVED AND FILED
IN AUDITOR GENERAL'S OFFICE

JAN 20 - 1903

James H. Williamson
Deputy Auditor General

MONUMENTS		
a	8 Oak 6 x 6? E	14 feet
b	8 Oak 6 x 70? E	5 "
c	8 Oak 8 x 55? E	7 1/2 "
d	8 5 x 35? at SWC of 29	
e	8 Oak 12 x 55? E	7 1/2 "
f	8 12 x 40? W	16 "
g	Hickory 10 x 5? E	20 1/2 "
h	Double Oak 14 x 55? W	25 "
i	Locust 3 x 80? E	4 "
j	12 x 16 - W Oak 16 x 55? W	2 "
k	22 Elmwood 1 x 40? W	30 "
l	16 B Oak 2 x 40? W	17 "
m	14 " 26 x 70? E	21 "
n	13 8 " 8 x 70? E	8 "
o	9 " 5 x 55? E	18 1/2 "
p	Hickory 6 x 25? E	27 1/2 "
q	5 Double Oak 7 x 55? W	9 1/2 "
r	Hickory 7 x 45? E	3 1/2 "
s	W Oak 10 x 50? E	6 "
t	12 5 x 75? W	12 "
u	Hickory 20 x 45? W	19 "
v	20 x 45? E	24 1/2 "
w	Locust 4 x 25? W	5 "
x	4 x 45? W	10 1/2 "
y	73 Oak 14 x 15? E	35 "
z	N ^W Post West	12 1/2 "
aa	W Oak 4 x 37 E	12 "
ab	3 " 10 x 64 W	27 1/2 "
ac	iron stakes	