


PLAT OF WILDWOOD PARK

on Gull Lake

Kalamazoo County, Mich

Scale 80 Feet per Inch

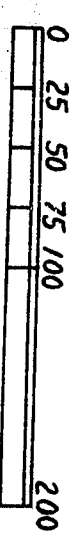

Register's Office
County of Kalamazoo SS

Received for Record, the 8th and
day of ~~August~~ September A.D. 1902
at 3-5 o'clock P.M. and Recorded
in Book # 100 of Plats on Page 3.

Henry P. Shutt Register of Deeds.

Examined and Approved. Nov. 2, 1901.

John F. Wilkinson
Deputy Auditor General.

N

Dedication

The land hereon described, and platted by the undersigned, is to be occupied as a resort. No right of entry or passage is granted except to lot owners or lessees.

In presence of

C. A. Grover
N. B. Deas

Proprietor.
F. M. Humphrey (L.S.)
Anna E. Humphrey (L.S.) (wife)

State of Michigan
County of Kalamazoo SS

On this first day of April in the year one thousand nine hundred and one, before me, the subscriber, Notary Public in and for said county, personally appeared F. M. Humphrey and Annie E. Humphrey his wife, to me known to be the same persons described in and who executed this instrument, who acknowledged the same to be their free act and deed.

N. C. Tenet

Notary Public.

Description of land platted.

Commencing at the quarter post between Sections 1 and 2, Town 1 South Range 10 West; and running thence: East to Gull Lake, 826 feet, thence Northwesterly along the shore of Gull Lake to the West line of Section 1, thence South 1199 feet to the place of beginning.

I hereby certify that this plat is a correct one and that monuments have been set as thereon indicated, at points marked thus "o"

Wm. S. Swann Engineer

State of Michigan
County of Kalamazoo SS


We Henry P. Shutt Register of Deeds and Geo. S. Pearson Surveyor hereby certify that we have each carefully compared this copy with the original plat of Wildwood Park and that it is an exact copy thereof and of the whole of such original map or plat.

Henry P. Shutt Register of Deeds
Geo. S. Pearson Surveyor

State of Michigan
County of Kalamazoo SS

We Henry P. Shutt Register of Deeds, and Geo. S. Pearson Surveyor, hereby certify that we have each carefully compared the annexed copy with the plat of Wildwood Park now of record in the office of said Register of Deeds, and that it is a true transcript therefrom and of the whole of such record.

Henry P. Shutt Register of Deeds
Geo. S. Pearson Surveyor

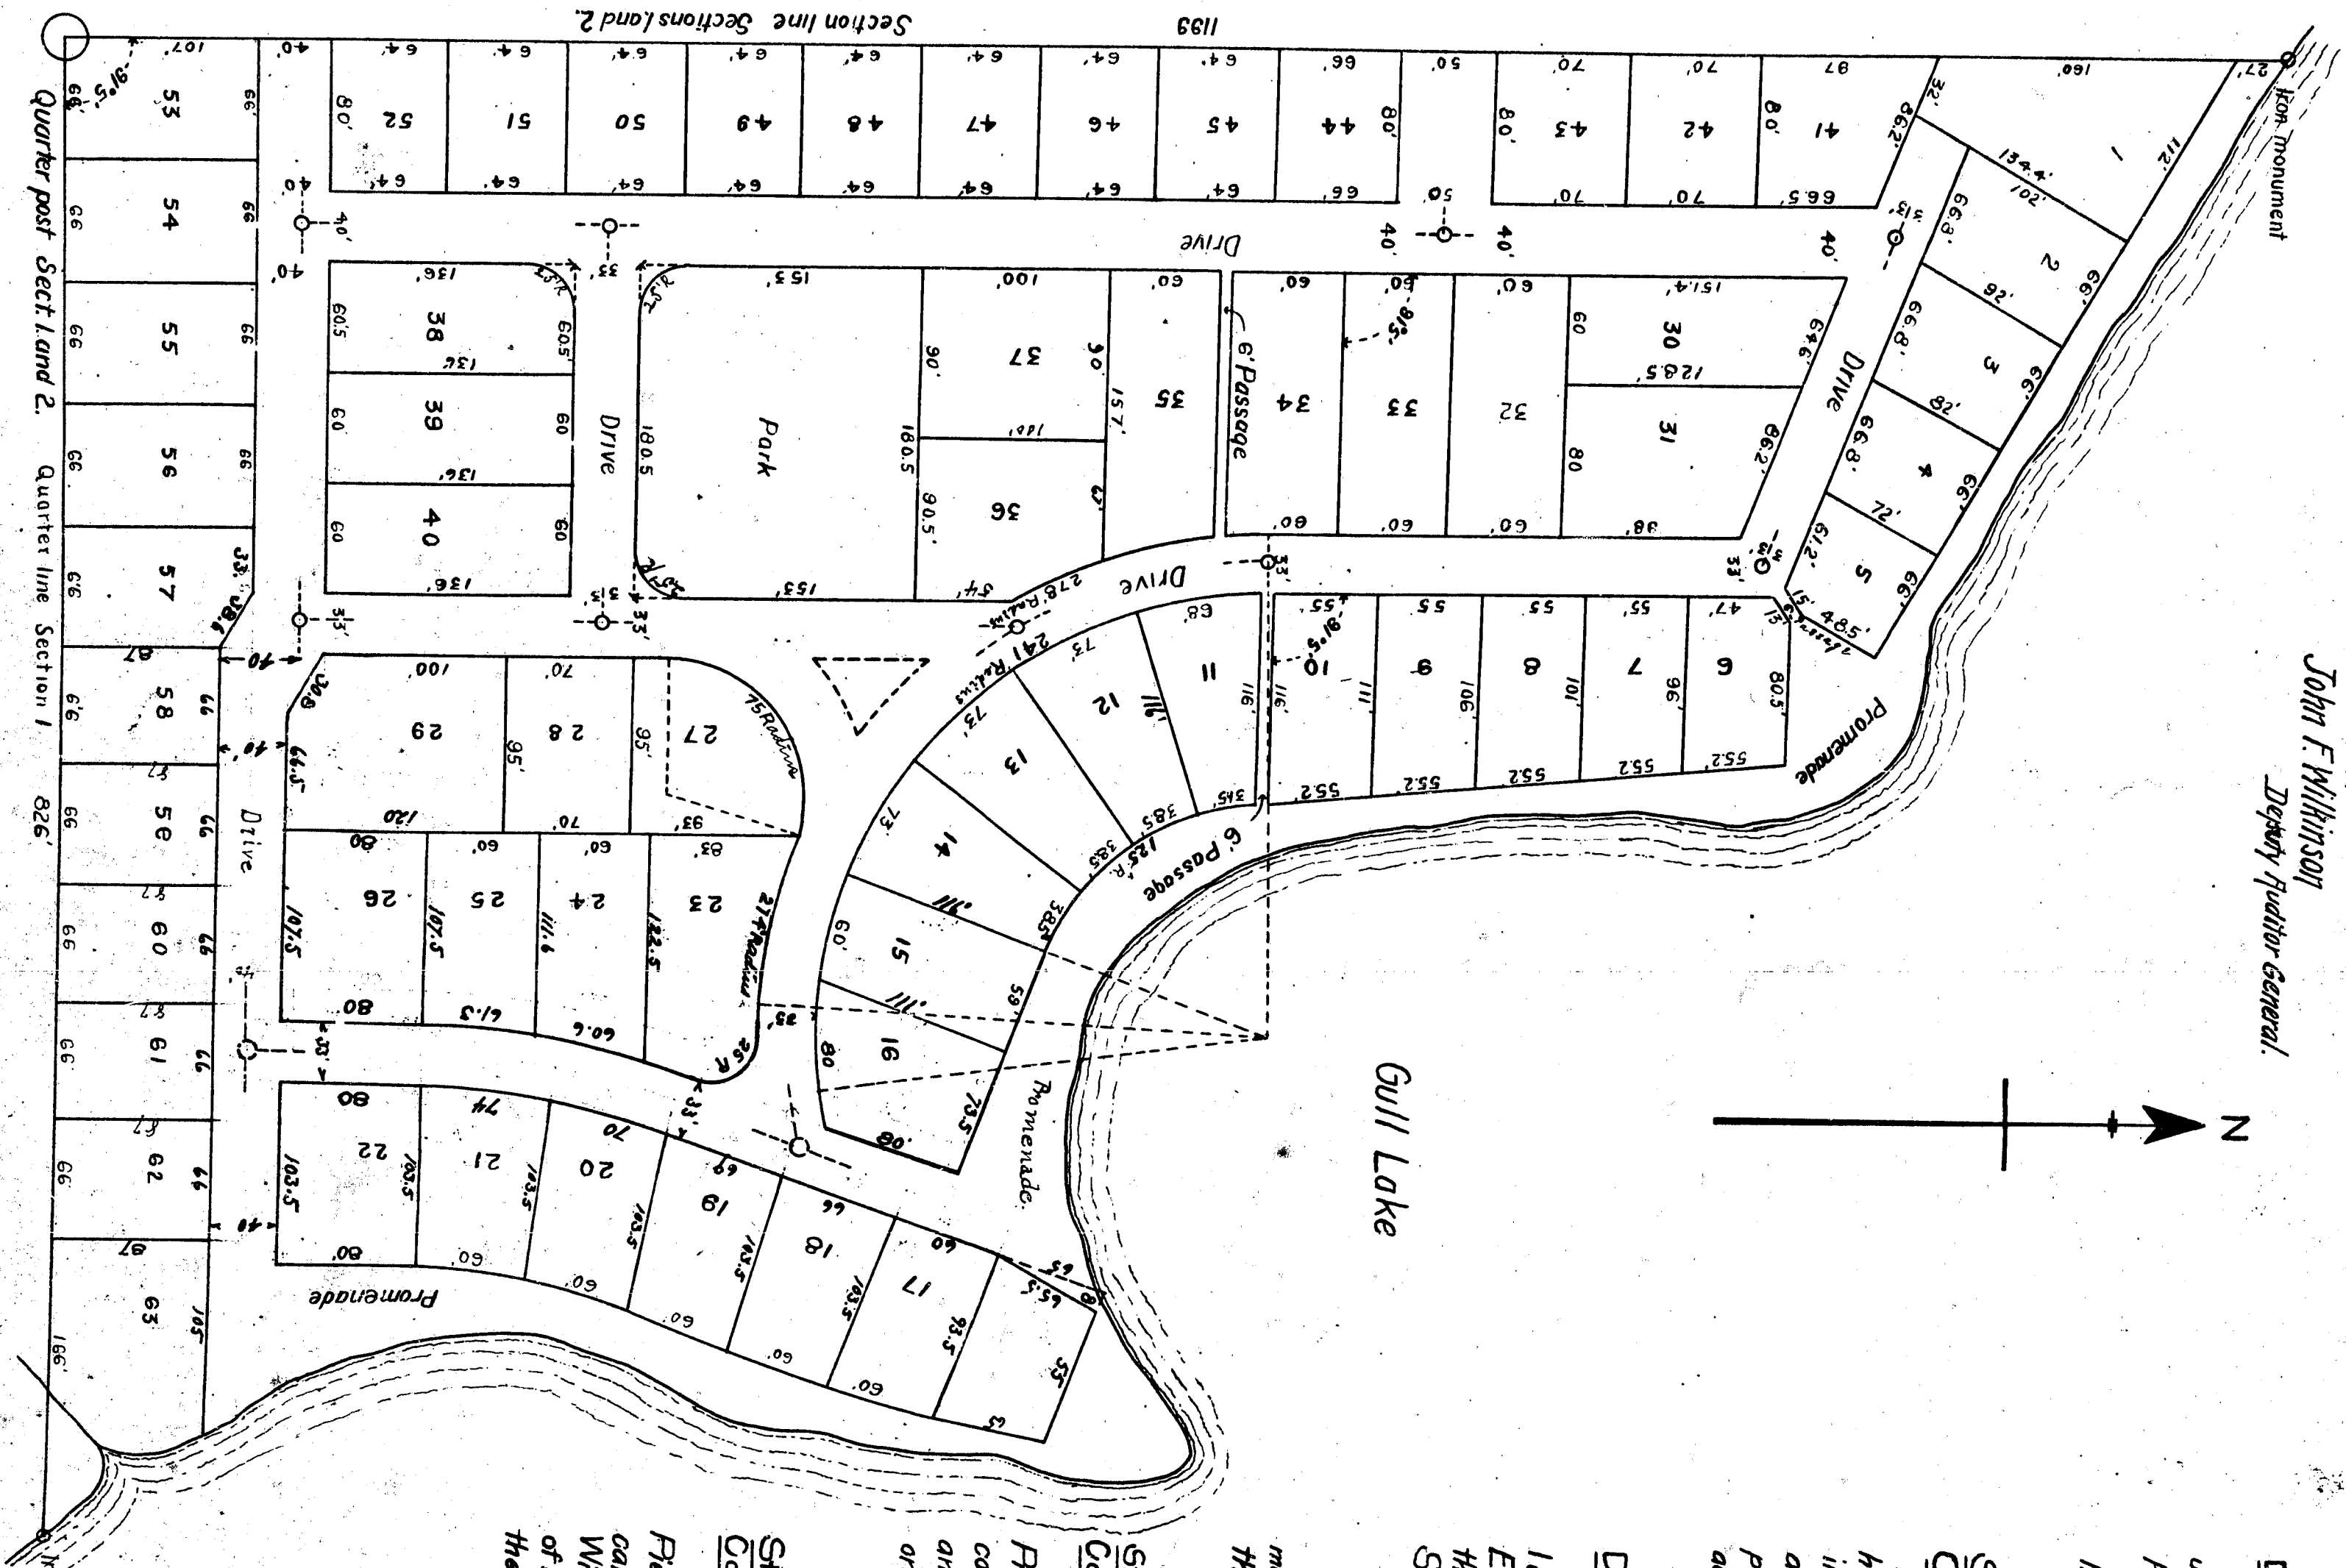

RECEIVED AND FILED.

IN AUDITOR GENERAL'S OFFICE,

January 20-1903


John F. Wilkinson Deputy Auditor General.

PLAT OF WILDWOOD PARK

on Gull Lake

Kalamazoo County, Mich

Scale 80 Feet per Inch

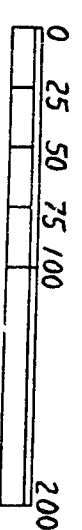

Registers Office
County of Kalamazoo SS
Received for Record, the 8th and
day of September A.D. 1902
at 3-5 o'clock P.M. and Recorded
in Book of Plat of Plats on Page 13.

Henry P. Shutt, Register of Deeds.

Examined and Approved Nov. 2, 1901.

John F. Wilkinson
Deputy Auditor General.

Dedication

The land hereon described, and platted by the undersigned, is to be occupied as a resort. No right of entry or passage is granted except to lot owners or lessees.

In presence of

C. F. Grover
N. B. Burs

Proprietor.
F. M. Humphrey (ls)
Anne E. Humphrey (ls) (wife.)

State of Michigan
County of Kalamazoo SS

On this first day of April in the year one thousand nine hundred and one, before me, the subscriber, Notary Public in and for said county, personally appeared F. M. Humphrey and Annie E. Humphrey his wife, to me known to be the same persons described in and who executed this instrument, who acknowledged the same to be their free act and deed.

N. C. Tenen

Notary Public.

Description of land platted.

Commencing at the quarter post between Sections 1 and 2, Town 1 South Range 10 West; and running thence: East to Gull Lake, 826 feet; thence North westerly along the shore of Gull Lake to the West line of Section 1, thence South 1199 feet to the place of beginning.

I hereby certify that this plat is a correct one and that monuments have been set as thereon indicated, at points marked thus "o"

L. S. Swann Engineer

State of Michigan
County of Kalamazoo SS


We Henry P. Shutt Register of Deeds and Geo. S. Pearson Surveyor hereby certify that we have each carefully compared this copy with the original plat of Wildwood Park and that it is an exact copy thereof and of the whole of such original map or plat.

Henry P. Shutt, Register of Deeds
Geo. S. Pearson Surveyor

State of Michigan
County of Kalamazoo SS

We Henry P. Shutt Register of Deeds, and Geo. S. Pearson Surveyor, hereby certify that we have each carefully compared the annexed copy with the plat of Wildwood Park now of record in the office of said Register of Deeds, and that it is a true transcript therefrom and of the whole of such record.

Henry P. Shutt, Register of Deeds
Geo. S. Pearson Surveyor

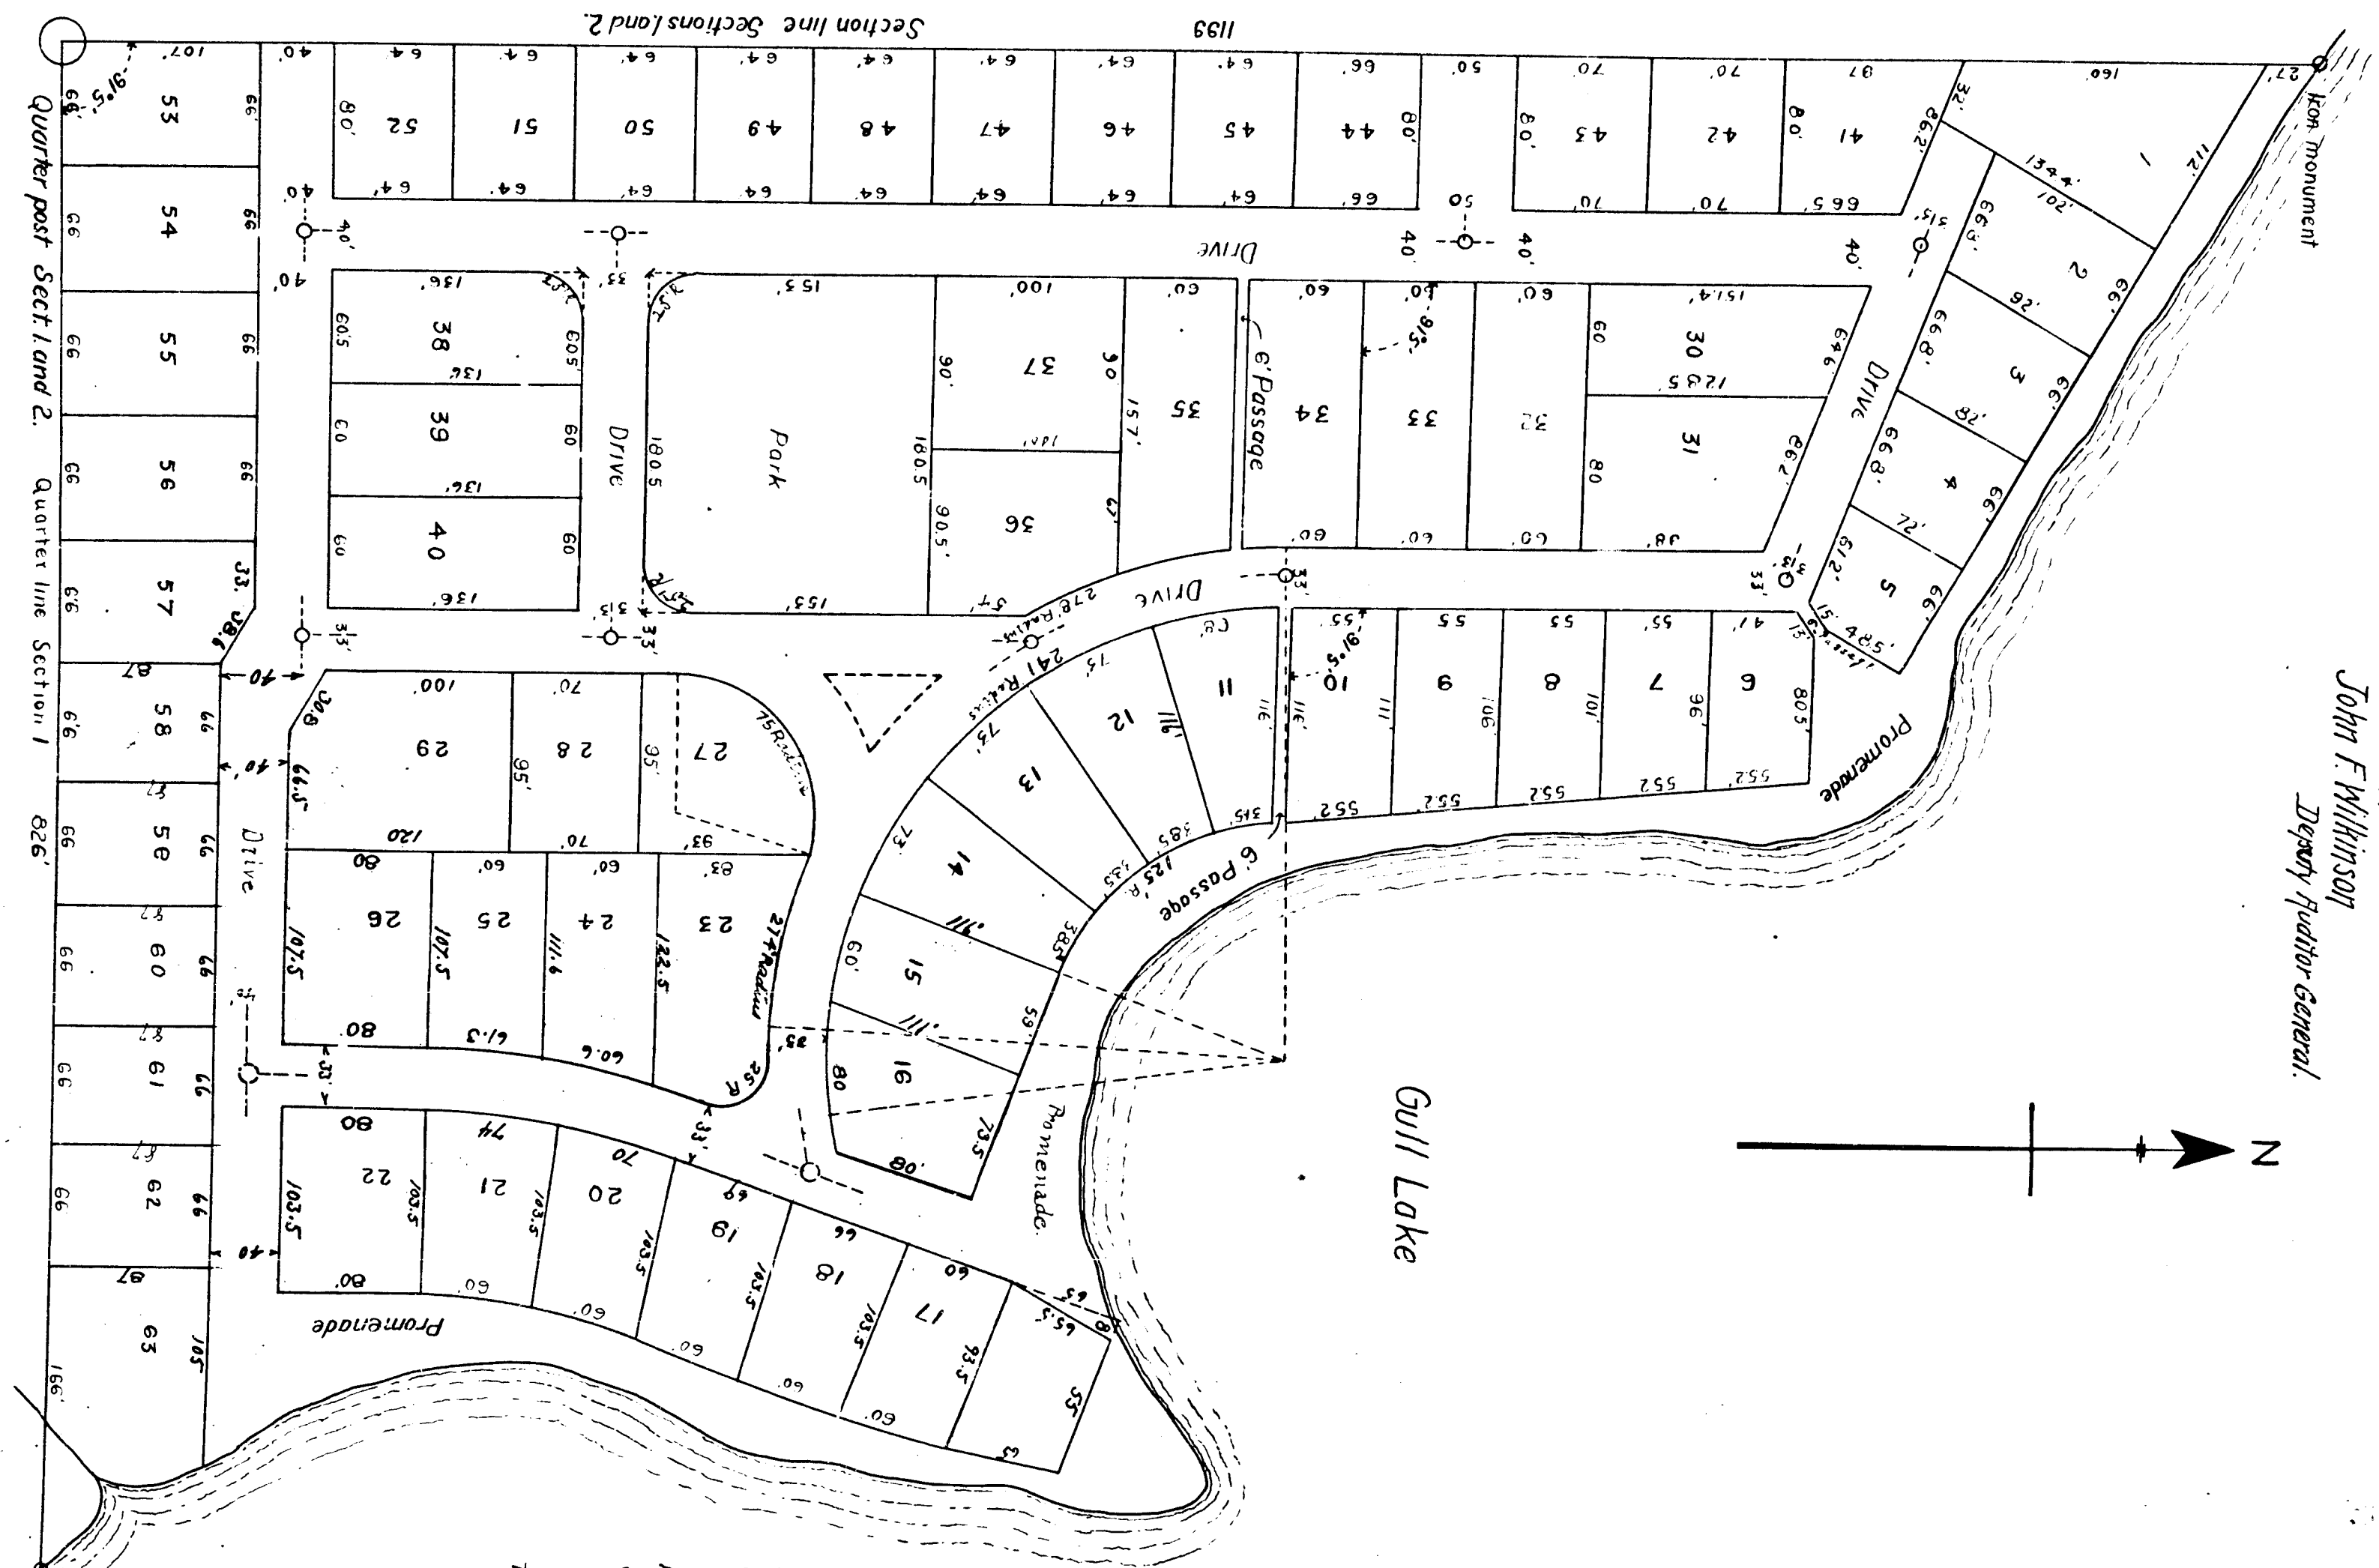

RECEIVED AND FILED,
IN AUDITOR GENERAL'S OFFICE,
January 20-1902
John F. Wilkinson
Deputy Auditor General.