3261

Millard Addition to Kalamazoo

Being 3.43 acres of land. Lying in the N E ¼ of Sec. 22 T 2 S R 11 W. Commencing at the point where the southerly line of Third St. intersects the easterly line of Portage St. and running Thence S 34° E 498± to the corner. Thence N 59° 15' E 748 to Merrill Sidetrack. Thence N. westerly on the boundary of the right of way 568 to Third St. Thence S. westerly to beginning 619 including Stuarts addition west of R R.

Surveyed June 5. 6. 1893.
E. Strong Surveyor

Signed in Presence of
Henry Passage
S. W Fayon

Lucy M. Simpson
Jane H. Millard
Charles S. Dayton
Executors of the Estate of J. B. Millard deceased

State of Michigan } ss
County of Kalamazoo

On this 26th day of July 1893 before me a Notary public in and for said county personally came the above named Lucy M. Simpson Jane H. Millard and Charles S. Dayton known to me to be the persons who executed this plat and acknowledged the same to be their free act and deed as executors of the last will and testament of J. B. Millard deceased.

Benj. F. Parker Notary Public
Kal. Co. Mich

Examined and approved July 29 1893 D. B. Dinger Deputy Auditor General

Received for record this 31st day of December 1902 at 2 o'clock P M and recorded in Book of plats on page 2

H. P. Shutt
Register of Deeds

State of Michigan } ss
County of Kalamazoo

We H. P. Shutt Register of Deeds and Eastmong Surveyor hereby certify that we have each carefully compared this copy with the original plat of Millards Addition and that it is an exact copy thereof and of the whole of such original map or plat.

H. P. Shutt.
Register of Deeds
E. Strong
Surveyor

State of Michigan } ss
County of Kalamazoo

We H. P. Shutt Register of Deeds and E. Strong Surveyor hereby certify that we have each carefully compared this copy with the original plat of Millards Addition now of record in the office of said Register of Deeds and that it is a true transcript therefrom and of the whole of such record.

E. Strong Surveyor
H. P. Shutt
Register of Deeds

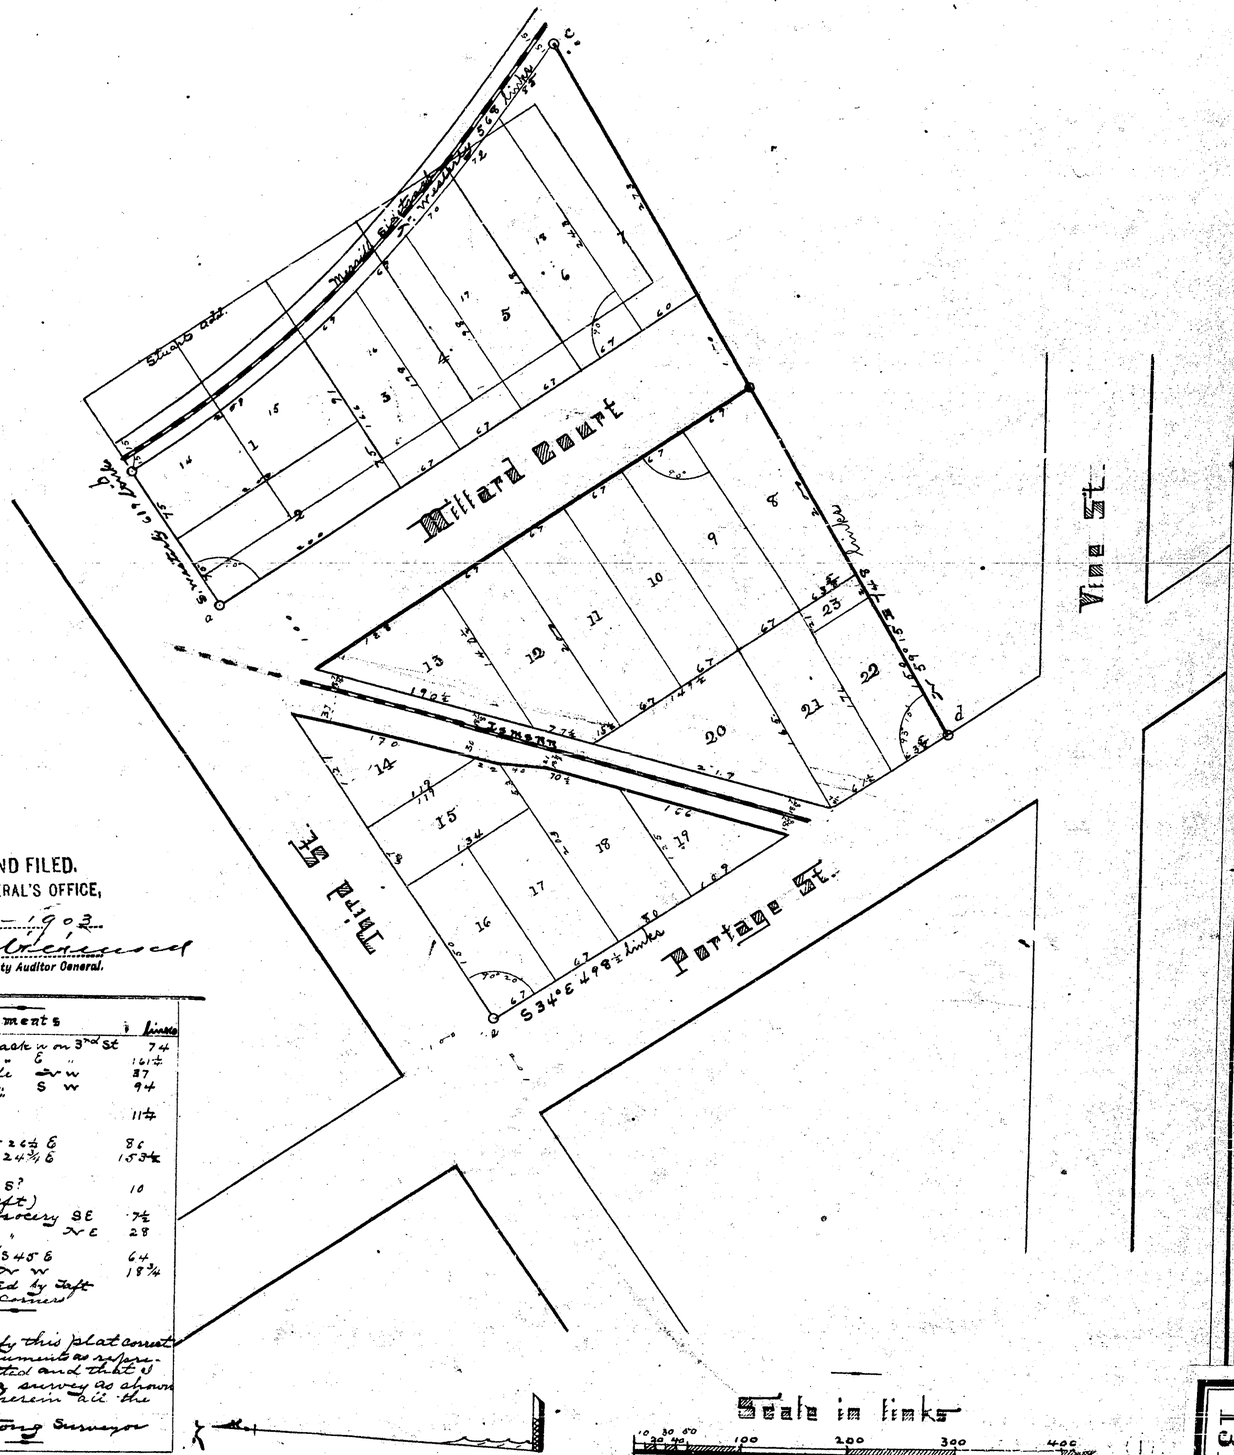

RECEIVED AND FILED.
IN AUDITOR GENERAL'S OFFICE,
Jany 20 — 1903.
Deputy Auditor General.

Monuments			Links
a	Enail Main track	W on 3rd St	74
"	W " Merrill "	E "	161±
"	Telephone pole	N W	87
"	Telegraph "	S W	94
"	Iron 3" x ½"		
b	W rail	E	114
"	iron Stake		
"	Maple 3"	N 26½ E	86
"	" 12"	S 24½ E	153±
c	iron 36" x ½"		
"	Willow 12"	S?	10
d	Tile (by Taft)		
"	Corner of Grocery	S E	74
"		N E	28
e	iron Stake	"	
"	Maple 20"	S 45 E	64
"	Hydrant	N W	18¾
d-c	Line located by Taft		
from	at all lot Corners		

I hereby certify this plat correct and these monuments as represented ○ planted and that I have made a survey as shown and written herein all the field notes.

E. Strong Surveyor

13174

Paragon

1036

Millards Addition to Kalamazoo

Being 3.43 acres of land. Lying in the N E ¼ of Sec. 22 T 2 S R 11 W. Commencing @ at the point where the southerly line of Third St. intersects the easterly line of Portage St. and running Thence S 34° E 498½ to tile corner. Thence N 59° 15' E 748 to Merrill Sidetrack. Thence N. westerly on the boundary of the right of way 568 to Third St. Thence S. westerly to beginning 619 including Stuarts addition W. of R R.

Surveyed June 5. 6. 1893.
E. Strong Surveyor

Signed in Presence of

Henry Passage
S. W Fayor

Lucy M. Simpson Executors of the Estate
Jane H. Millard of J. B. Millard deceased
Charles S. Dayton

State of Michigan
County of Kalamazoo ss

On this 26th day of July 1893 before me a Notary Public in and for said county personally came the above named Lucy M. Simpson Jane H. Millard and Charles S. Dayton known to me to be the persons who executed this plat and acknowledged the same to be their free act and deed as executors of the last will and testament of J. B. Millard deceased.

Benj. J. Darin Notary public
Kal. Co. Mich

Examined and approved July 29 1893 S. B. Singer Deputy Auditor General

Received for record this 31st day of December 1902 at 2 o'clock P.M. and recorded in Book 7 of plats on page 2

H. P. Shutt
Register of Deeds

State of Michigan
County of Kalamazoo ss

We H. P. Shutt Register of Deeds and E. Strong Surveyor hereby certify that we have each carefully compared this copy with the original plat of Millards Add'n and that it is an exact copy thereof and of the whole of such original map or plat.

H. P. Shutt.
Register of Deeds

E. Strong
Surveyor

State of Michigan
County of Kalamazoo ss

We H. P. Shutt Register of Deeds and E. Strong Surveyor hereby certify that we have each carefully compared this copy with the plat of Millards Addition now of record in the office of said Register of Deeds and that it is a true transcript therefrom and of the whole of such record.

E. Strong Surveyor

H. P. Shutt
Register of Deeds

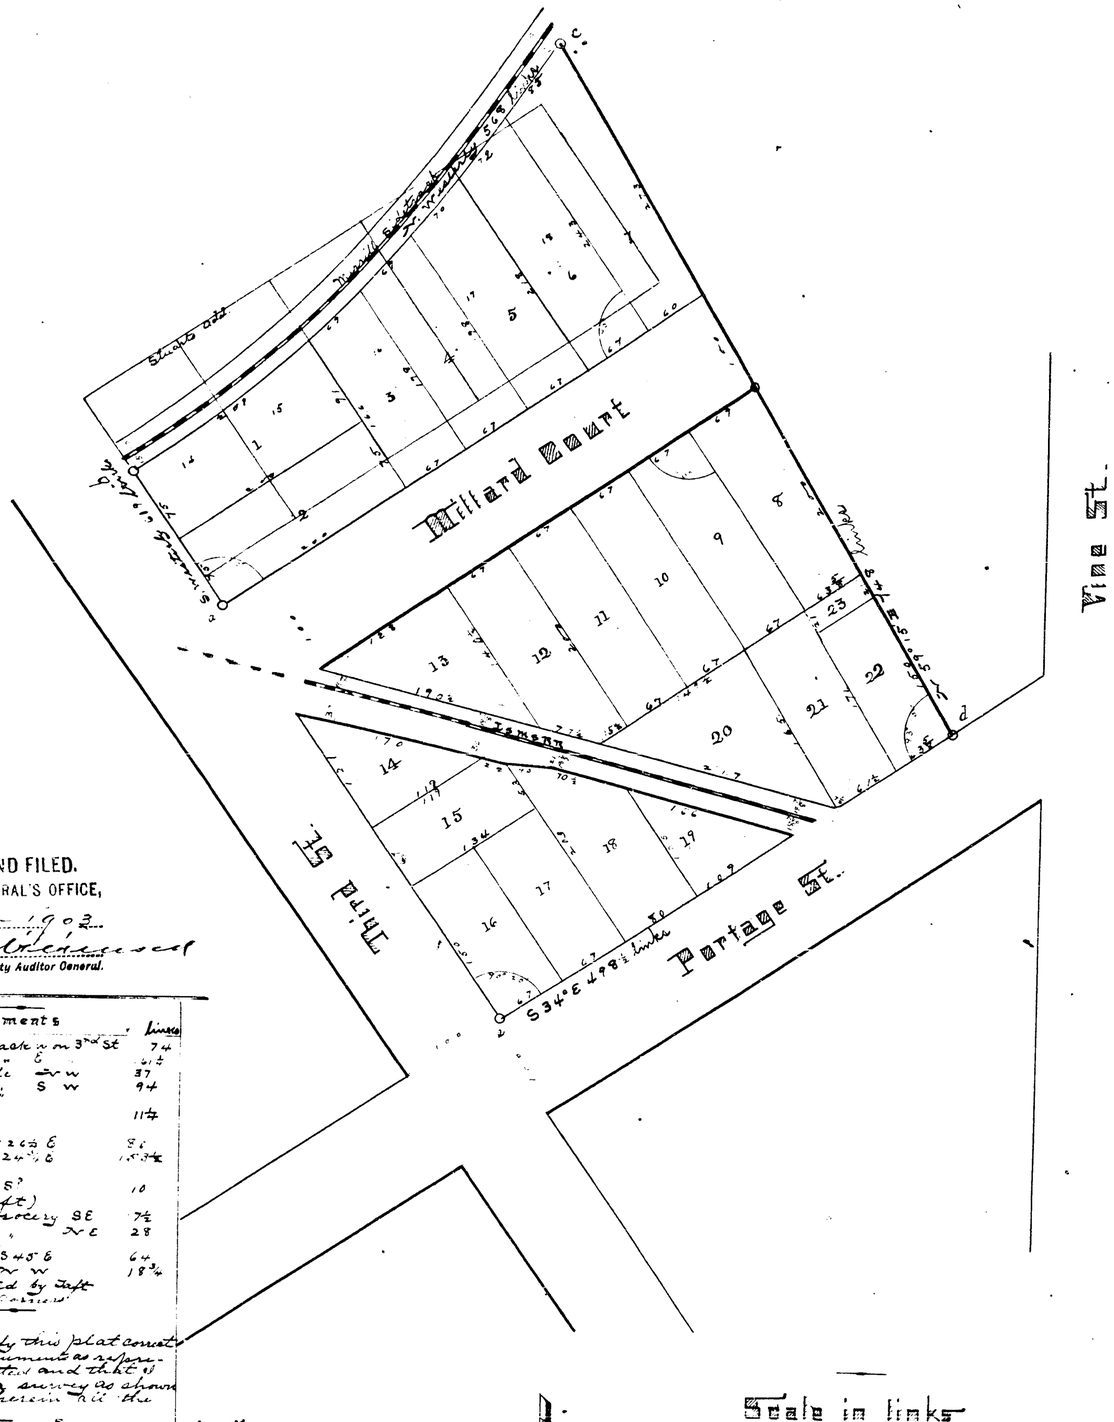

RECEIVED AND FILED.
IN AUDITOR GENERAL'S OFFICE,
Dec. 20 1902
Deputy Auditor General.

Monuments		Links
a	E rail Main track N on 3rd St	74
"	W " Merrill " E	41½
"	Telephone pole N W	37
"	Telegraph " S W	94
"	iron 34" x ½"	
b	W rail E	114
"	iron stake	
"	Maple 3 N 26½ E	81
"	" 12 S 24½ E	153½
c	iron 36" x ½"	
"	Willow 12 S	10
d	Tile (by Taft)	
"	Corner of Grocery SE	7½
"	" NE	28
e	iron stake	
"	Maple 20 S 45 E	64
"	Hydrant N W	183¾
d-e	Line located by Taft about all but Curves

I hereby certify this plat correct and these monuments as represented ○ planted and that I have made a survey as shown and written herein this the first day of Oct.
E. Strong Surveyor

Scale in links
10 30 50 100 200 300 400

13174

1036