

Plat Pleasant View Park Richland

Note:-
Vacated by order of Circuit
Court Dec. 29 - 1913
See voucher No 2 1914
Vol 2- Page-153

Being about 4.6 acres of land. Lying in the east fraction
of the SE 1/4 of Sec. 12 T15N R10W. Commencing on the West shore
Gull Lake at an iron stake set 763 ft. N and 310 ft. W of the
of the SE Corner of the Sec. and running thence S 71 1/2° W 131 ft.
thence N 30 1/2° W 1060 ft. to Highland Park, thence East 149 ft. to
Gull Lake. thence Southerly and along lake to beginning.

Surveyed March 12 1903. Ed Strong Surveyor

Dedicated fully by me the street herein named is given to
public use.

In presence of
A. J. Butler
Mrs A J Butler
Francis L Whitlock
James B. Whitlock
Sarah E. Whitlock
Owner Seal
Owner Seal
Owner Seal

State of Michigan
County of Kalamazoo
On this 17 day of April 1903
before me a notary Public in and for said county personally
came the above named Francis L Whitlock James B Whitlock
and Sarah E Whitlock known to me to be the persons who
executed this plat and acknowledged the same to be
their free act and deed. Abraham J Butler notary Public
Kalamazoo Co Mich

Received for record June 11 1903 at 9 o'clock AM and recd
in Book 7 of Plats on page 4

Examined and approved June 6. 1903 John F. Wilkinson
Deputy Auditor General

State of Michigan
County of Kalamazoo
We Homer N. Edwell Register
of Deeds and Ed Strong Surveyor hereby certify that we
have each carefully compared this copy with the original
plat of Pleasant View Park and that it is an exact copy
thereof and of the whole of such original plat.
Ed Strong Surveyor
Homer N. Edwell
Register of Deeds


State of Michigan
County of Kalamazoo
We Homer N. Edwell Register
of Deeds and Ed Strong Surveyor hereby certify that we have each
carefully compared the annexed copy with the plat of Pleasant
View Park now of record in the office of said Register of Deeds
and that it is a true transcript therefrom and of the whole
of such record. Ed Strong Surveyor
Homer N. Edwell
Register of Deeds

Monuments		
SEC	tile W Oak 6 ~ 35 W	20 feet
"	Ross tile ~	99 "
W 1/4	Sugar 6 5 8 9 E	50 "
"	" 6 5 9 E	33 "
a	Poplar 9 ~ 30 1/2 W	3 "
"	Hickory 12 5 15 ? E	13 1/2 "
"	Boathouse (SEC) ~ 4 5 ? E	6 1/2 "
b	Service 5 3 1/2 Double Y Oak 11 5 15 ? W	4 "
"	W Oak 6 ~ 15 ? W	6 1/2 "
c	Elm 9 5 45 ? E	5 "
f	W Oak 20 ~ 4 ? W	5 1/2 "
g	" 30 5 25 ? E	6 1/2 "
h	Y Oak 6 ~ 45 ? W	4 "
i	Willow clump 4 8 5 5 ? E	5 1/2 "
k	W Oak 12 East ?	1 "
l	Elm - North ?	6 "
m	W Oak 6 5 15 ? E	5 1/2 "
n	Double Y Oak 12 5 10 ? W	4 "
"	W Oak 6 North ?	6 "
c	Basswood 7 East	5 "
d	W Oak 6 ~ 33 ? E	5 1/2 "
j	Willow 20 ~ 5 ? E	6 "
o	Iron rods are set at all lot corners I hereby certify that I have made a survey of the above titled plat of land and as represented and have planted iron rods for monuments at all intersections of streets and alleys and angles of the plat represented and have written on the bodies of the rods all the witnesses as the law requires. Ed Strong Surveyor	

Scale 66 feet to 1 inch



RECEIVED AND FILED
IN AUDITOR GENERAL'S OFFICE,
JUNE 11 1903
John F. Wilkinson
Deputy Auditor General

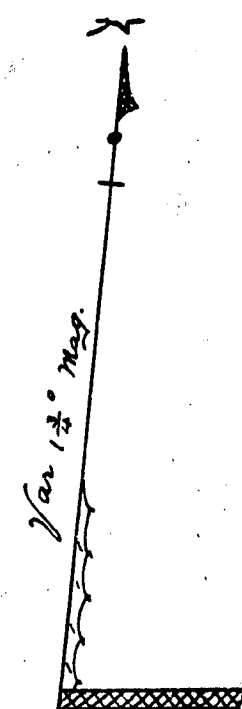

Franklin St

Gull Lake

5499

13175

Plat Pleasant View Park Richland

Note:-
Vacated by order of Circuit
Court Dec. 29 1913
See voucher No 2 1911-
Vol. 2 Page 153

Being about 4.6 acres of land. Lying in the east fraction of the SE 1/4 of Sec. 12 T15N R10W. Commencing on the West shore of Gull Lake at an iron stake set 763 ft. N and 310 ft. W of the SE Corner of the Sec. and running thence S 71 1/2° W 131 ft. thence N 30 1/2° W 1060 ft. to Highland Park. Thence East 149 ft. to Gull Lake. Thence Southerly and along lake to beginning.

Surveyed March 12 1903. Ed Strong Surveyor

Dedicated fully by me the street herein named is given to public use.

In presence of
A. J. Butler
Mrs A. J. Butler

Rancy L. Whitlock Owner (Seal)
James B. Whitlock Owner (Seal)
Sarah E. Whitlock Owner (Seal)

State of Michigan
County of Kalamazoo

On this 17 day of April 1903 before me a notary Public in and for said county personally came the above named Rancy L. Whitlock James B. Whitlock and Sarah E. Whitlock known to me to be the persons who executed this plat and acknowledged the same to be their free act and deed. Abraham J. Butler notary Public Kalamazoo Co Mich.

Received for record 1903 at 9 o'clock AM and recorded in Book 7 of Plats on page 4

Examined and approved June 6. 1903 John F. Wilkinson
Deputy Auditor General

State of Michigan
County of Kalamazoo

We Homer R. Elwell Register of Deeds and Ed Strong Surveyor hereby certify that we have each carefully compared this copy with the original plat of Pleasant View Park and that it is an exact copy thereof and of the whole of such original plat.

Ed Strong Surveyor

State of Michigan
County of Kalamazoo

We Homer R. Elwell Register of Deeds and Ed Strong Surveyor hereby certify that we have each carefully compared the annexed copy with the plat of Pleasant View Park now of record in the office of said Register of Deeds and that it is a true transcript therefrom and of the whole of such record.


Ed Strong Surveyor

Monuments		
SEC	tile W Oak 6 x 35 W	20 feet
"	Ross tile N	99 "
W 1/4	Sugar 6 5 8 9 E	50 "
"	6 5 9 E	33 "
a	Poplar 9 x 30 1/2 W	3 "
"	Nickory 12 5 15 E	13 1/2 "
"	Boathouse (SEC) N 45 E	6 1/2 "
b	Fence S 32 Double 4 Oak 11 5 15 W	4 "
"	W Oak 6 x 15 W	6 1/2 "
c	Eln 9 5 45 E	5 "
f	W Oak 20 x 4 W	5 1/2 "
g	30 5 25 E	6 1/2 "
h	4 Oak 6 x 45 W	4 "
i	Willow Clump 4 5 8 5 E	5 1/2 "
k	W Oak 12 East ?	1 "
l	Eln - North ?	6 "
m	W Oak 6 5 15 E	5 1/2 "
n	Double 4 Oak 12 5 10 W	4 "
"	W Oak 6 North ?	6 "
c	Basewood 7 East	5 "
d	W Oak 6 x 38 E	5 1/2 "
j	Willow 20 x 5 E	6 "
o	Iron rods are set at all lot corners and I hereby certify that I have made a survey of the above tilted plat of land and as represented and have planted iron for monuments at all intersections of streets and alleys and angles of the plat represented and have written on the paper of this plat all the witnesses as the law requires. Ed Strong Surveyor	

Scale 66 feet to 1 inch



RECEIVED AND FILED.
IN AUDITOR GENERAL'S OFFICE.
John F. Wilkinson
Deputy Auditor General

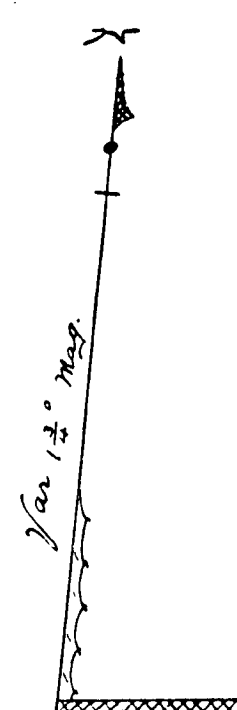

Highland Park

South St

Franklin St

Gull Lake

310 ft. W
T15N R10W
Sec 12

13173

Kalamazoo County Vacations

PLAT - GLENDALE TOWNSHIP OF KALAMAZOO

In re petition)
Robert M Gallup)
to Vacate Plat)

ORDERED: That the said Plat of Glendale which is
recorded in Liber 8 of Plats on page 45 in Register
of Deeds office for Kalamazoo County, Michigan be and
the same is hereby VACATED.

Order Judge N.H. Stewart
October 11, 1913
C C Jour Q Page 240
Cal 14 No 635
Co Plat Book 8 page 45

Aud Gen Dept Vol 159
Page ~~12622~~
13249

Eddy & Bennett
Plat Examiners
November 1915

PLAT - PLEASANT VIEW PARK- RICHLAND TOWNSHIP

In re petition)
Nancy Whitlock)
et al to Vacate)
Plat)


ORDERED: That the Plat of Pleasant View Park be
and the same is hereby VACATED.

Order Judge N H. Stewart
December 29, 1913
C C Jour Q Page blank
Cal 15 No 40
Co Plat Book 7 page 4-

Aud Gen Dept Vol ~~158~~
Page 13175

Eddy & Bennett
Plat Examiners
November 1915

Page 5499

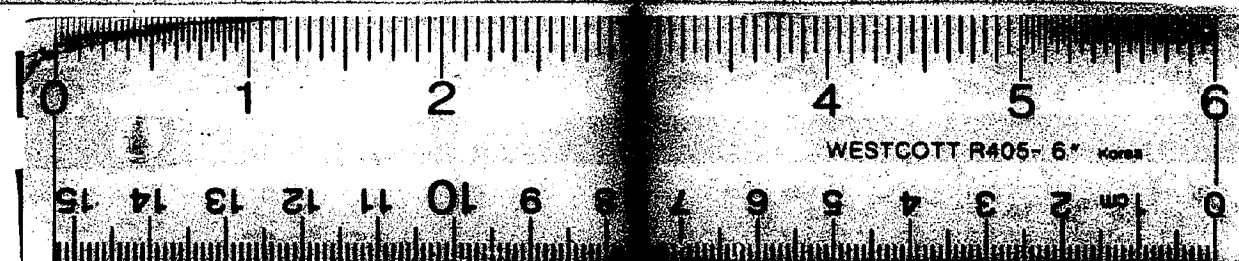

16 X