

34378

Franklin Beach

Ross

Being 75 acres of land. Lying in the NW fractional 1/4 of Sec 20 and SW fractional 1/4 of Sec 17 T15N R9W. Containing 1188 links East and 450 links North of the NW corner of Sec 20 and running thence South Var 1° 5' 68 67 links. Thence S 12° 20' 270 links. Thence S 12° 20' 312 links to N line of road. Thence thence S 59° 35' 295 1/2 links. Thence East along Cummings 74 1/2 links to Bull Lake. Thence northerly and along lake to Sec line about 46 rods due north thence northerly 450 links. Thence West 510 links to beginning.

Surveyed July 21, 1903. Ed Strong Surveyor

Indicated fully by us the streets herein named are given to public use.

In presence of

Mrs C. E. Avery
S. J. Waters.
Allen W. Avery
J. Howard Green
Laura Avery
Mary W. Green

State of Michigan
County of Kalamazoo

On this 13th day of August 1903 before me a notary Public in and for said county personally came the above named J. Howard Green and Mary W. Green his wife and Allen W. Avery and Laura Avery his wife known to me to be the persons who executed this plat and acknowledged the same to be their free act and deed.

Sara Waters, Notary Public.

Examined and Approved August 22, 1903 John L. Wilkinson
Deputy Auditor General

Received for record August 24, 1903 at 11 o'clock A. M. and recorded in Book 7 of Plats on page 5.

State of Michigan
County of Kalamazoo

We Homer N. Olwell Register of Deeds and Ed Strong Surveyor hereby certify that we have each carefully compared this copy with the original plat of Franklin Beach and that it is an exact copy thereof and of the whole of such original plat. Ed Strong Surveyor

State of Michigan
County of Kalamazoo


We Homer N. Olwell Register of Deeds and Ed Strong Surveyor hereby certify that we have each carefully compared this copy with the plat of Franklin Beach now of record in the office of said Register of Deeds and that it is a true transcript therefrom and of the whole of such record. Ed Strong Surveyor

Homer N. Olwell
Register of Deeds

Monuments		
W corner of Sec 20	tile Hickory 14 W	2 links
	Apple 10 S 60° 16	17 1/2 "
a	Maple 2 6	2 1/2 "
b	Cedar 15 70° W	1 1/2 "
c	Sugar 2 S 85° 16	4 "
d	B Walnut 12 N 80° 6	7 "
e	Boathouse (NW) S 5 W	9 "
f	Hickory 7 N 45° W	12 1/2 "
g	B Oak 12 S 25° W	12 1/2 "
h	Sycamore 14 North?	19 "
i	Corner of House North?	16 "
j	iron 36" x 1/2" Cedar 4 S 75° 6	54 "
k	" " " " 22 1/2	40 "
l	Apple 12 S 25 W	62 "
m	Sence East	57 "
n	E side of St N is West	36 "
o	W corner of lot 20 is	71 "
p	R Cedar 4 N N W of lot 21	30 "
q	Hickory 6 N 50° W	43 "
r	R Cedar 4 N 60° W	61 "
s	B Walnut 20 N 25 W	53 1/2 "
t	apple 7 S 25° W	38 "
u	B Oak 10 S 5° 6	54 "
v	" " " " 10 West	35 "
w	" " " " 5 N 45° W	15 "

I hereby certify that I have made a survey of the above titled plat of land and as represented and have planted iron for monuments at all intersections of streets and angles of the plat marked O Ed Strong Surveyor

Scale 100 links to inch

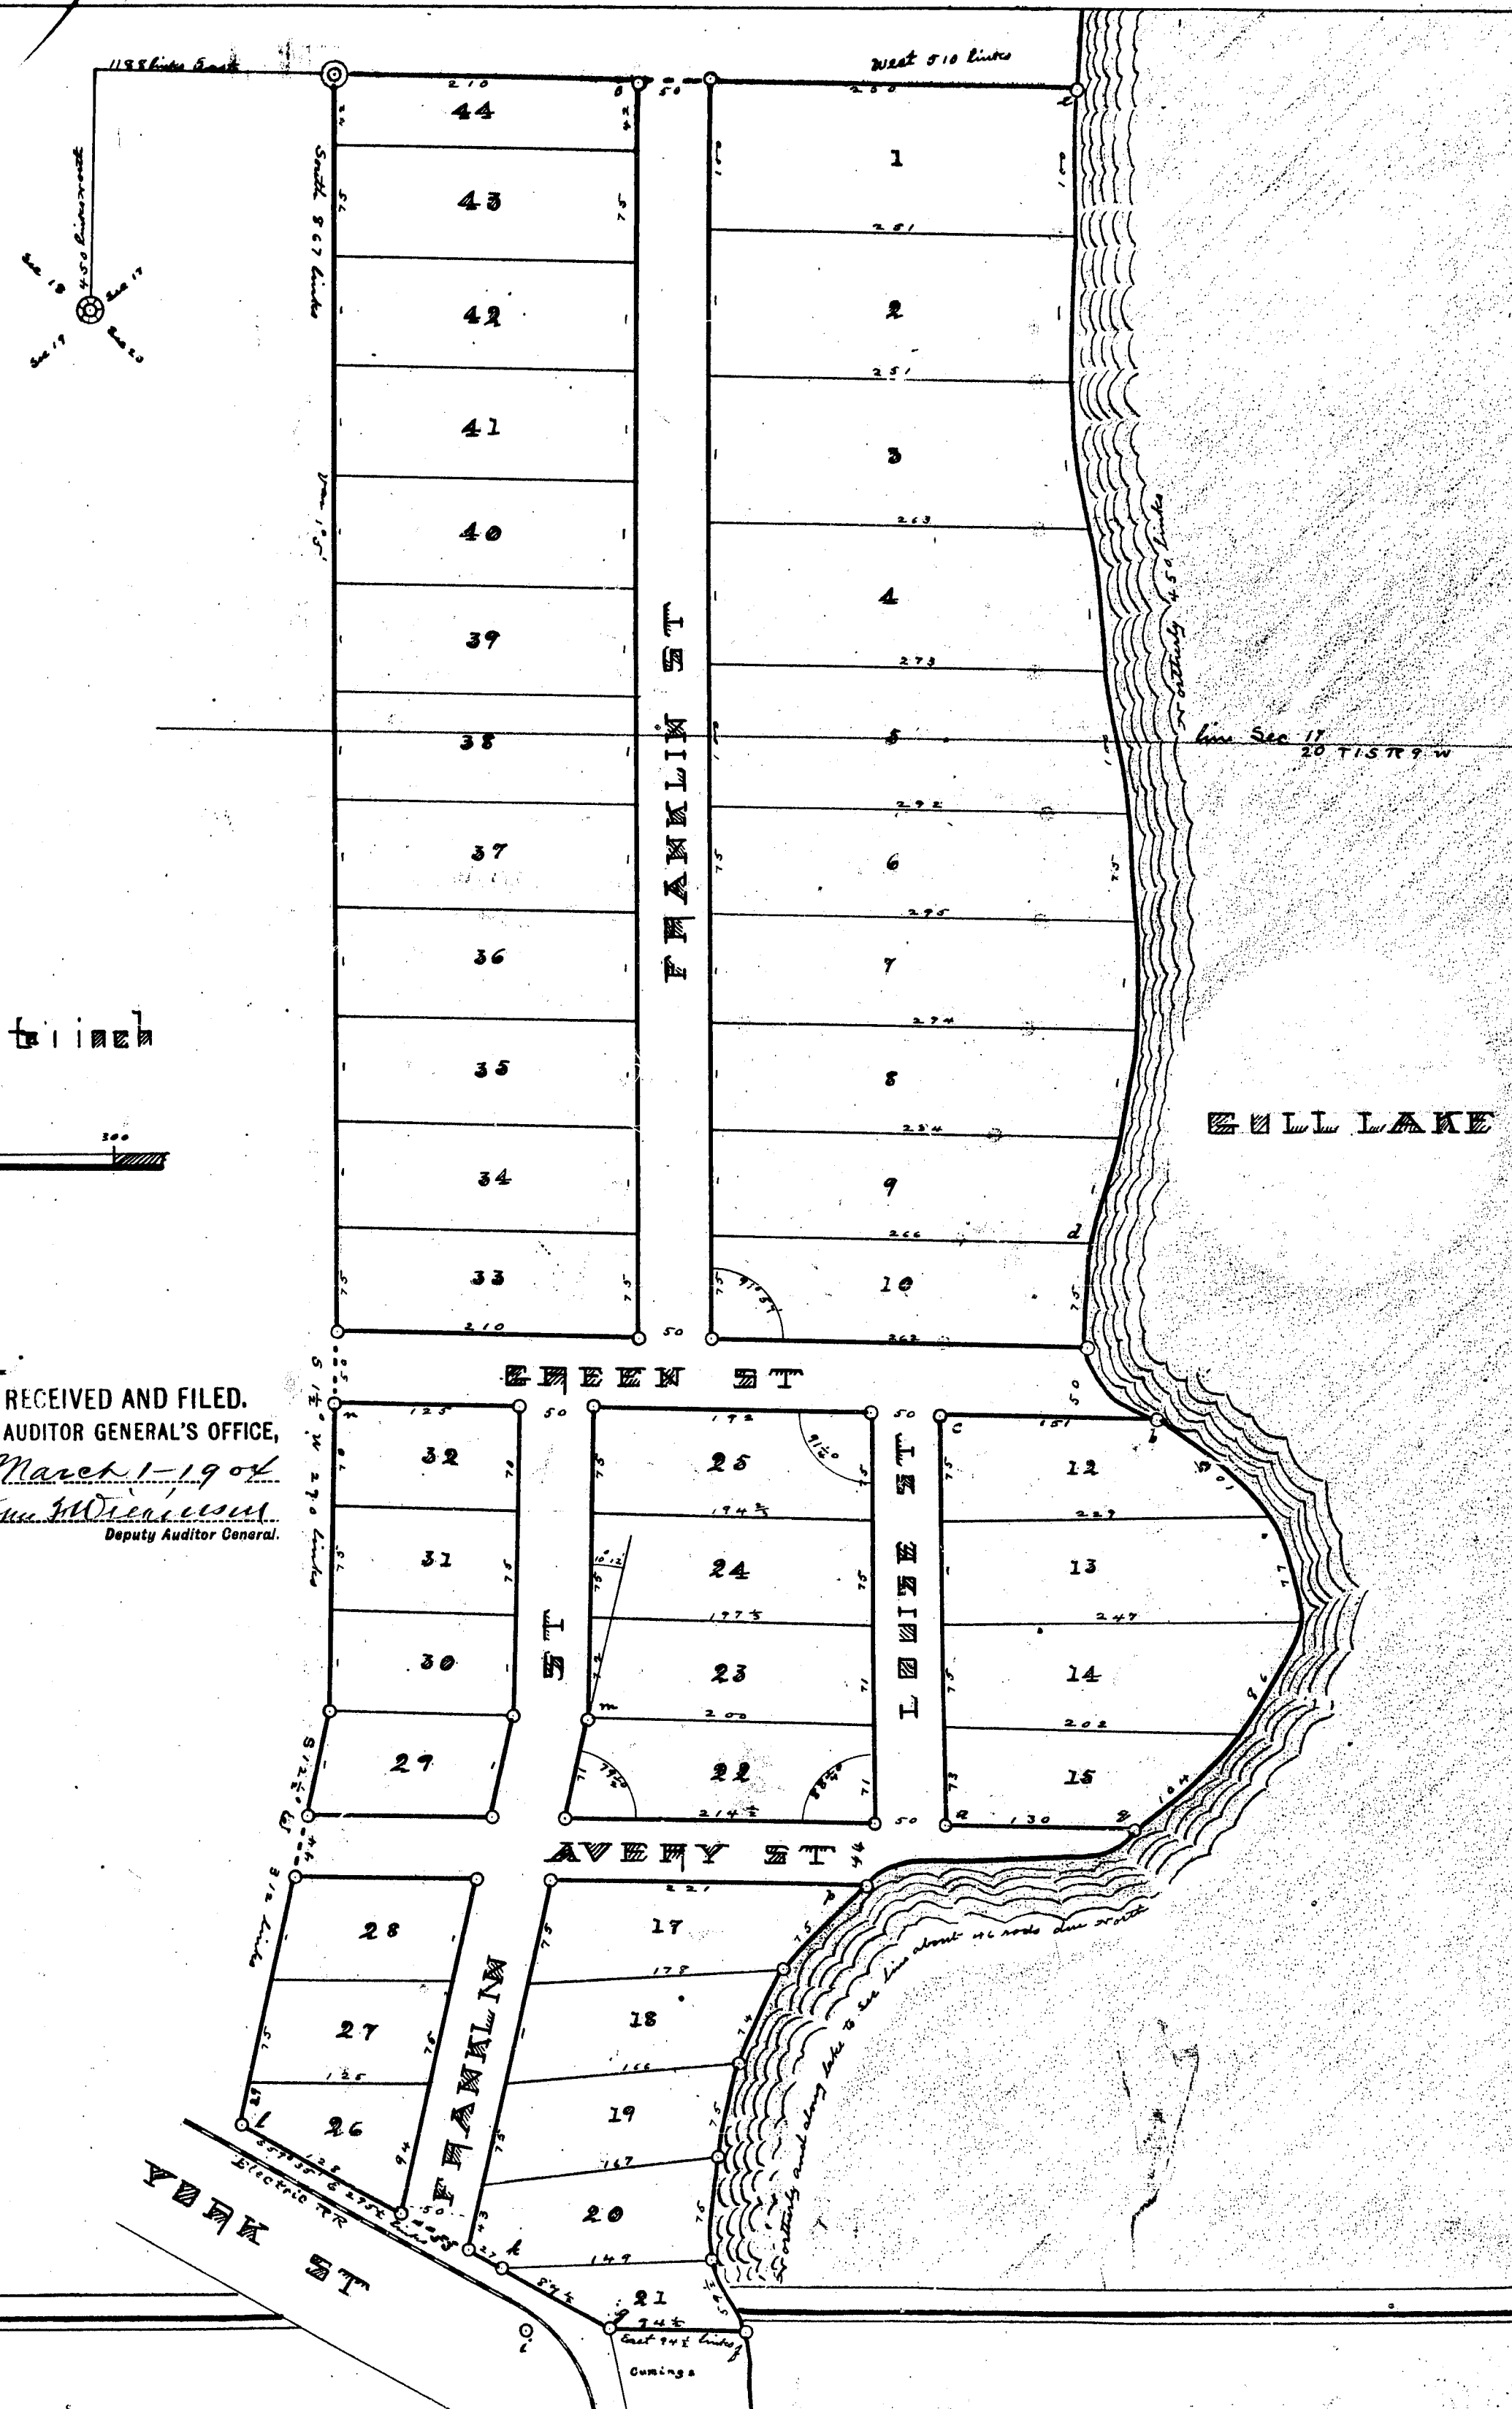

Franklin Beach

Ross

Being 7 1/2 acres of land. Lying in the NW fractional 1/4 of Sec 20 and SW fractional 1/4 of Sec 17 T15N9W. Containing 1188 links East and 450 links North of the NW corner of Sec 20 and running thence South Var 1° 5' 68 1/2 links. Thence S 1 1/2° W 270 links. Thence S 12 1/2° W 312 links to N line of road. Thence thence S 59° 35' E along Electric Road 295 1/2 links. Thence East along Cummings 94 1/2 links to Bull Lake. Thence northerly and along lake to Sec line about 46 rods due north. Thence northerly 450 links. Thence West 510 links to beginning.

Surveyed July 21, 1903. Estroff Surveyor

Dedicated fully by us the streets herein named are given to public use.

In presence of

Mrs C. E. Avery

S. J. Waters.

Allen W. Avery
Howard Green
Laura Avery
Mary W. Green

Owner Seal
Owner Seal
Owner Seal
Owner Seal

State of Michigan

On this 13th day of August 1903 before me a notary Public in and for said county personally came the above named Howard Green and Mary W. Green his wife and Allen W. Avery and Laura Avery his wife known to me to be the persons who executed this plat and acknowledged the same to be their free act and deed.

Sara Waters, Notary Public.

Examined and Approved August 22, 1903 John L. Wilkinson
Deputy Auditor General

Received for record August 24, 1903 at 11 o'clock A. M. and recorded in Book 7 of Plats on page 3.

State of Michigan

County of Kalamazoo ss We Homer N. Howell Register of Deeds and Estroff Surveyor hereby certify that we have each carefully compared this copy with the original plat of Franklin Beach and that it is an exact copy thereof and of the whole of such original plat. Estroff Surveyor

State of Michigan

County of Kalamazoo ss We Homer N. Howell Register of Deeds and Estroff Surveyor hereby certify that we have each carefully compared this annexed copy with the plat of Franklin Beach now of record in the office of said Register of Deeds and that it is a true transcript therefrom and of the whole of such record. Estroff Surveyor

Homer N. Howell
Register of Deeds

Monuments		
20 tile Hickory 14 West	2 links	
Apple 10 S 60° E	17 1/2 "	
a Maple 2 E	2 1/2 "	
b Elm 1 S 70° W	1 1/2 "	
c Sugar 2 S 85° E	4 "	
d B Walnut 12 N 80° E	7 "	
e Boathouse (NW) 55 W	9 "	
f Hickory 7 N 45° W	12 1/2 "	
g B Oak 12 S 25° W	12 1/2 "	
h Sycamore 14 North?	19 "	
i Corner of House North?	16 "	
j Iron 36" x 1/2" Cedar 4 S 85° E	84 "	
" " " " " 20 E	40 "	
" Apple 12 S 25 W	62 "	
" Sense East	57 "	
" E side of St x W west	36 "	
" W corner of lot 20 is	71 "	
k B Cedar 4 N N W of lot 21	30 "	
l Hickory 6 N 50° W	43 "	
m B Cedar 4 N 60° W	61 "	
n B Walnut 20 N 25 W	53 1/2 "	
o Apple 7 S 25° W	38 "	
p B Oak 10 S 5° E	54 "	
" " " " " 10 West	35 "	
I hereby certify that I have made a survey of the above titled plat of land and as represented and have planted iron for monuments at all intersections of streets and angles of the plat marked O Estroff Surveyor		

RECEIVED AND FILED.
IN AUDITOR GENERAL'S OFFICE,
March 1, 1904
John L. Wilkinson
Deputy Auditor General.

