

Long Beach Farm

Ross

Examined and approved September 5, 1903 John F. Wilkinson,
Deputy Auditor General
Received for record Sept 15th 1903 at 10 o'clock A.M. and recorded
in Book 7 of Plats on page 6
Homer N. Elwell
Register of Deeds

RECEIVED AND FILED
IN AUDITOR GENERAL'S OFFICE
Sept 16 1903
John F. Wilkinson
Deputy Auditor General

Order of Vacation
By order of Circuit Court
this plat was vacated
June 15th 1920 Filed July 1st 1920
Voucher-671-1920

Being tracts of land, lying in the west
1/4 of Sec. 6, T. 15 N. R. 4 W., containing 147 links South
and 180 links East of the W. Meander Post No. 2
set on the Range Line of Secs 6 and 1 and
running thence southerly and along along
lake 4000 links to corner. Thence N 11° 10'
E 490 links. Thence N 81° 34' W 240 links. Thence
N 63° 34' W 240 links. Thence N 50° 34' W 240 links.
Thence N 37° 34' W 560 links. Thence N 30° 34' W 1200
links. Thence N 33° 34' W 900 links. Thence S 77°
W 487 links to beginning.

Surveyed August 5, 1903, Estroff Surveyor

Dedicated fully by me the street herein named
is given to public use.

In presence of
John F. Rolley, Mary B. Dwight Owner (Sd)
Lee J. Barkinbus

State of Michigan
County of Kalamazoo

On this 25th day of
August 1903 before me a notary Public in and
for said county personally came the above named
Mary B. Dwight (single) known to me to be the
person who executed this plat and acknowledged
the same to be her free act and deed.
Lee J. Barkinbus, notary Public, Kalamazoo County,

State of Michigan
County of Kalamazoo

We Homer N. Elwell
Register of Deeds and Estroff Surveyor hereby
certify that we have each carefully com-
pared this copy with the original plat of
Long Beach Farm and that it is an exact
copy thereof and of the whole of such original
plat. Estroff Surveyor

State of Michigan
County of Kalamazoo

We Homer N. Elwell
Register of Deeds and Estroff Surveyor hereby
certify that we have each carefully com-
pared the annexed copy with the plat of
Long Beach Farm now of record in the
office of said Register of Deeds and that
it is a true transcript therefrom and of the
whole of such record. Estroff Surveyor

Homer N. Elwell
Register of Deeds
Estroff Surveyor

Monuments		
a	13 Oak 6 x 40? E	7 links
b	double 4 Oak 6 x 45? E	13 "
c	Hickory 7 South?	5 "
d	W. Meander Post iron 30"x1"	
e	Hickory 10 x 30? W	38 "
f	" 2 x 25? W	3 1/2 "
g	Stone 6"x8"x10" drilled	
h	Sassafras 4 x 45? E	2 "
i	Hickory 6 x 30? W	8 "
j	W Oak 16 x 70? E	37 "
k	" 20 x 20? "	19 "
l	" 14 x 20? "	18 "
m	" 20 x 20? W	5 "
n	" 8 x 1? S	5 "
o	Hickory 8 West?	19 "
p	13 Oak 10 x 75? E	17 "
q	iron stakes	

I hereby certify that I have
made a survey of the above titled
plat of land and as represented
and have planted iron for mon-
uments at all intersections of
streets and angles of the plat
marked o. Estroff Surveyor



Scale 200 links to 1 inch



13177

Long Beach Farm

Ross

Examined and approved September 5, 1903 John L. Wilkinson,
Deputy Auditor General
Received for record Sept 8, 1903 at 10 o'clock A.M. and recorded
in Book 7 of Plats on page 6
Homer N. Elwell
Register of Deeds


RECEIVED AND FILED
IN AUDITOR GENERAL'S OFFICE
Sept 15 1903
Deputy Auditor General

Order of Vacation
By order of Circuit Court
this plat was vacated
June 15th 1920 Filed July 1st 1920
Voucher-671-1920

Scale 200 links to 1 inch



13177

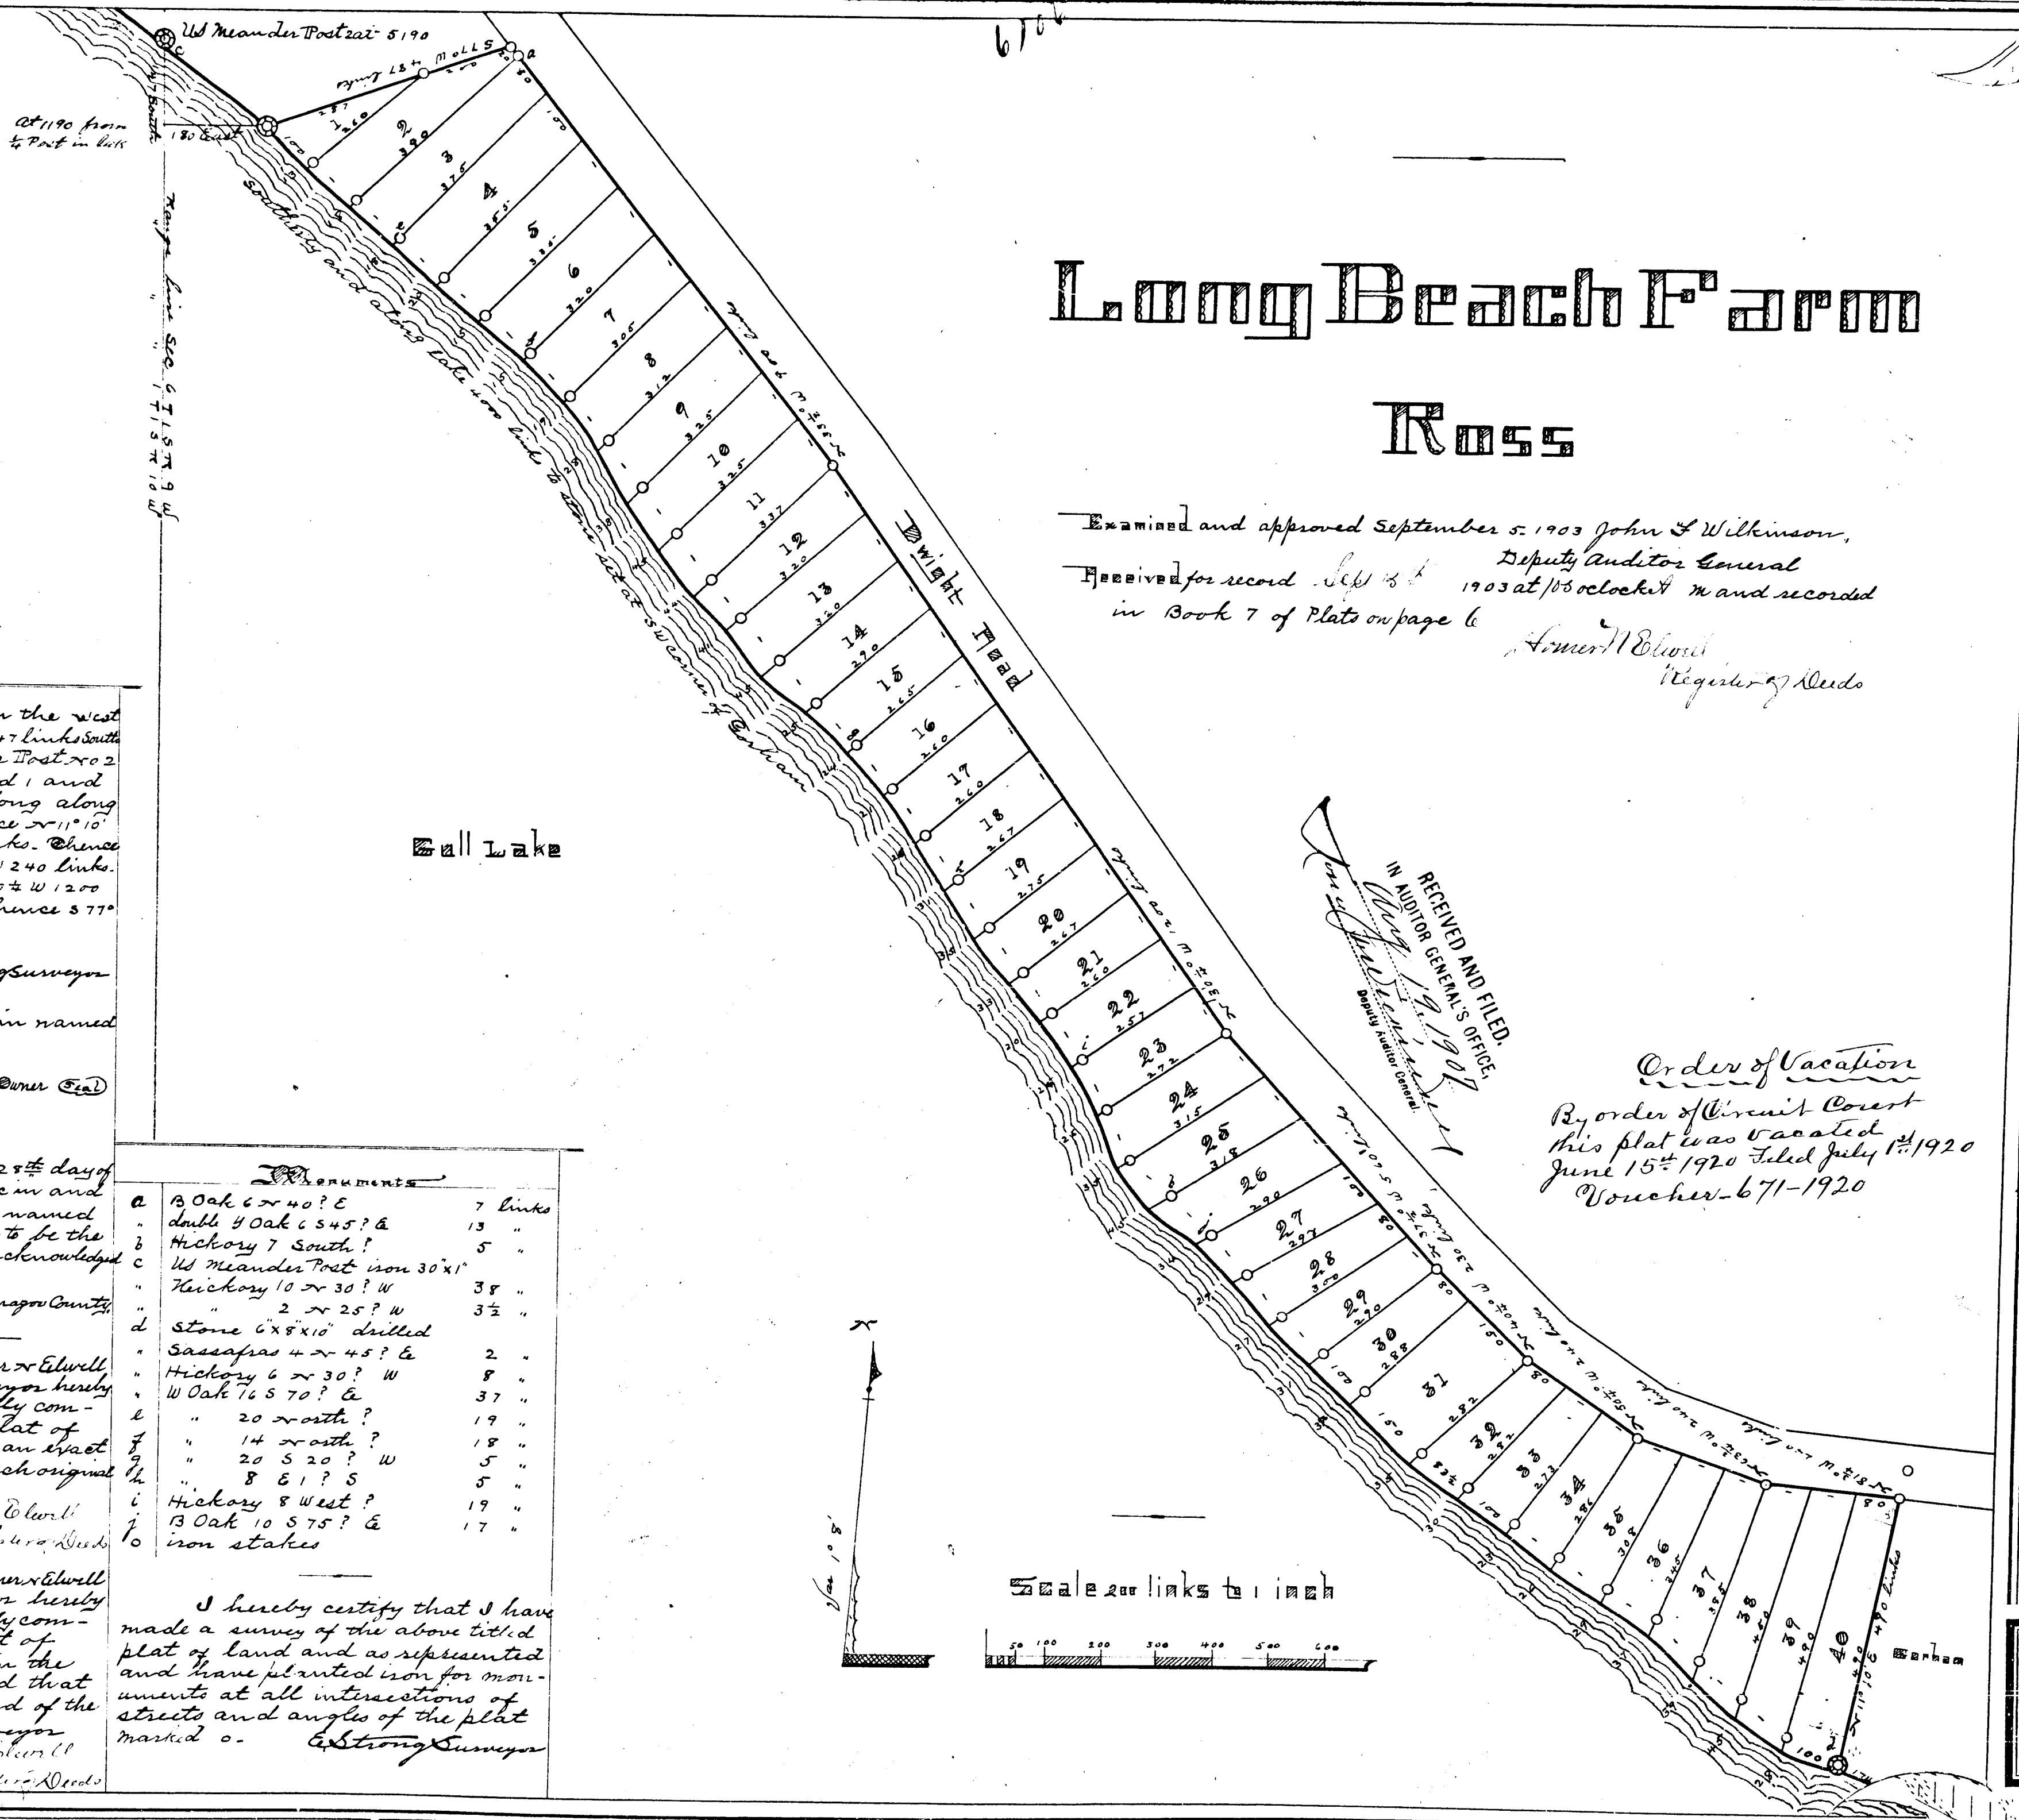

Being 100 acres of land, lying in the west
1/2 of Sec 6 T15N R9W. Beginning 147 links South
and 180 links East of the W. Meander Post No 2
set on the Range Line of Secs 6 and 1 and
running thence southerly and along along
lake 4000 links to Eastman. Thence N 11° 10'
E 490 links. Thence N 81° 34' W 240 links. Thence
N 63° 34' W 240 links. Thence N 50° 34' W 240 links.
Thence N 37° 34' W 560 links. Thence N 30° 34' W 1200
links. Thence N 33° 34' W 900 links. Thence S 77°
W 487 links to beginning.

Surveyed August 5, 1903, Ed Strong Surveyor

Dedicated fully by me the street herein named
is given to public use.

In presence of
John H. Rolley, Mary B. Dwight Owner (Sd)
Lee J. Barkinbush

State of Michigan
County of Kalamazoo

On this 25th day of
August 1903 before me a notary Public in and
for said county personally came the above named
Mary B. Dwight (single) known to me to be the
person who executed this plat and acknowledged
the same to be her free act and deed.

Lee J. Barkinbush, notary Public, Kalamazoo County,

State of Michigan
County of Kalamazoo

We Homer N. Elwell,
Registers of Deeds and Ed Strong Surveyor hereby
certify that we have each carefully com-
pared this copy with the original plat of
Long Beach Farm and that it is an exact
copy thereof and of the whole of such original
plat. Ed Strong Surveyor

State of Michigan
County of Kalamazoo

We Homer N. Elwell
Registers of Deeds and Ed Strong Surveyor hereby
certify that we have each carefully com-
pared the annexed copy with the plat of
Long Beach Farm now of record in the
office of said Register of Deeds and that
it is a true transcript therefrom and of the
whole of such record. Ed Strong Surveyor

Homer N. Elwell
Register of Deeds

Monuments		
a	B Oak 6 x 40? E	7 links
b	double 4 Oak 6 S 45? E	13 "
c	Hickory 7 South?	5 "
d	W Meander Post iron 30' x 1'	
e	Hickory 10 x 30? W	38 "
f	" 2 x 25? W	3 1/2 "
g	Stone 6 x 8 x 10" drilled	
h	Sassafras 4 x 45? E	2 "
i	Hickory 6 x 30? W	8 "
j	W Oak 16 S 70? E	37 "
k	" 20 x 20? "	19 "
l	" 14 x 20? "	18 "
m	" 20 S 20? W	5 "
n	" 8 E 1? S	5 "
o	Hickory 8 West?	19 "
p	B Oak 10 S 75? E	17 "
q	iron stakes	

I hereby certify that I have
made a survey of the above titled
plat of land and as represented
and have planted iron for mon-
uments at all intersections of
streets and angles of the plat
marked o. Ed Strong Surveyor