

6124

Central Park

Highland

Being 1.75 acres of land. Lying in the N E 1/4 of Sec. 12 T15N R10W. Beginning at the N W corner of lot 53 of Kenwood Plat now of record in the office of the Register of Deeds, said corner being 120 1/2 ft. North and 33 1/2 ft. East of the W 1/2 Post and running thence West 28 ft. thence N 28 1/2° W 367 ft. thence N 42° 25' W 40 ft. thence N 53° 10' W 189 ft. to lake. thence Easterly and Southerly along lake 820 1/2 ft. to Kenwood. thence West 153 ft. to beginning.

Surveyed March 13, 1903. Ed Strong Surveyor

Dedicated fully by me the streets herein named is given to public use.
In presence of
R. Spencer
Lucy Spencer
John Kellogg Owner (Seal)
Jane Kellogg Owner (Seal)

State of Michigan

County of Kalamazoo On this 13th day of Feb. 1904 before me a Justice of the Peace in and for said County personally came the above named John Kellogg and Jane Kellogg his wife known to me to be the persons who executed this plat and acknowledged the same to be their free act and deed.
Ruben Spencer Justice of the Peace

Examined and Approved Feb'y 20, 1904
John F. Wilkinson Deputy Auditor General

Received for record 24th February 1904 at 11:25 o'clock A M and recorded in Book 7 of Plats on page Seven
Homer N. Edwell Register of Deeds

State of Michigan

County of Kalamazoo We Homer N. Edwell Register of Deeds and E. Strong Surveyor hereby certify that we have each carefully compared this copy with the original plat of Central Park and that it is an exact copy thereof and of the whole of such original plat.
Ed Strong Surveyor
Homer N. Edwell Register of Deeds


State of Michigan

County of Kalamazoo We Homer N. Edwell Register of Deeds and Ed Strong Surveyor hereby certify that we have each carefully compared the annexed copy with the plat of Central Park now of record in the office of said Register of Deeds and that it is a true transcript thereof and of the whole of such record.
Ed Strong Surveyor
Homer N. Edwell Register of Deeds

RECEIVED AND FILED
IN NOTION GENERAL'S OFFICE
February 29 1904
Deputy Auditor General

Monuments		
a	B Oak 12 5 45° E	17 feet
"	" 5 5 15° W	12 "
b	Corner tree W Oak 5	0 "
"	Red Cedar 2 55° E	9 1/2 "
"	" 2 South?	12 1/2 "
c	Nickory 10 5 45° W	1 1/2 "
d	" 6 5 15° E	2 1/2 "
e	B Oak (fence) 12 5 20° E	2 "
f	" 12 South?	3 1/4 "
g	W Oak 8 70° E	2 1/2 "
h	Elm 11 5 20° W	12 1/2 "
i	iron rods 20 x 1/2" are planted at all lot corners.	

I hereby certify that I have made a survey of the above titled plat of land and as represented and have planted iron for monuments at all intersections of streets and angles of the plat represented.
E. Strong Surveyor

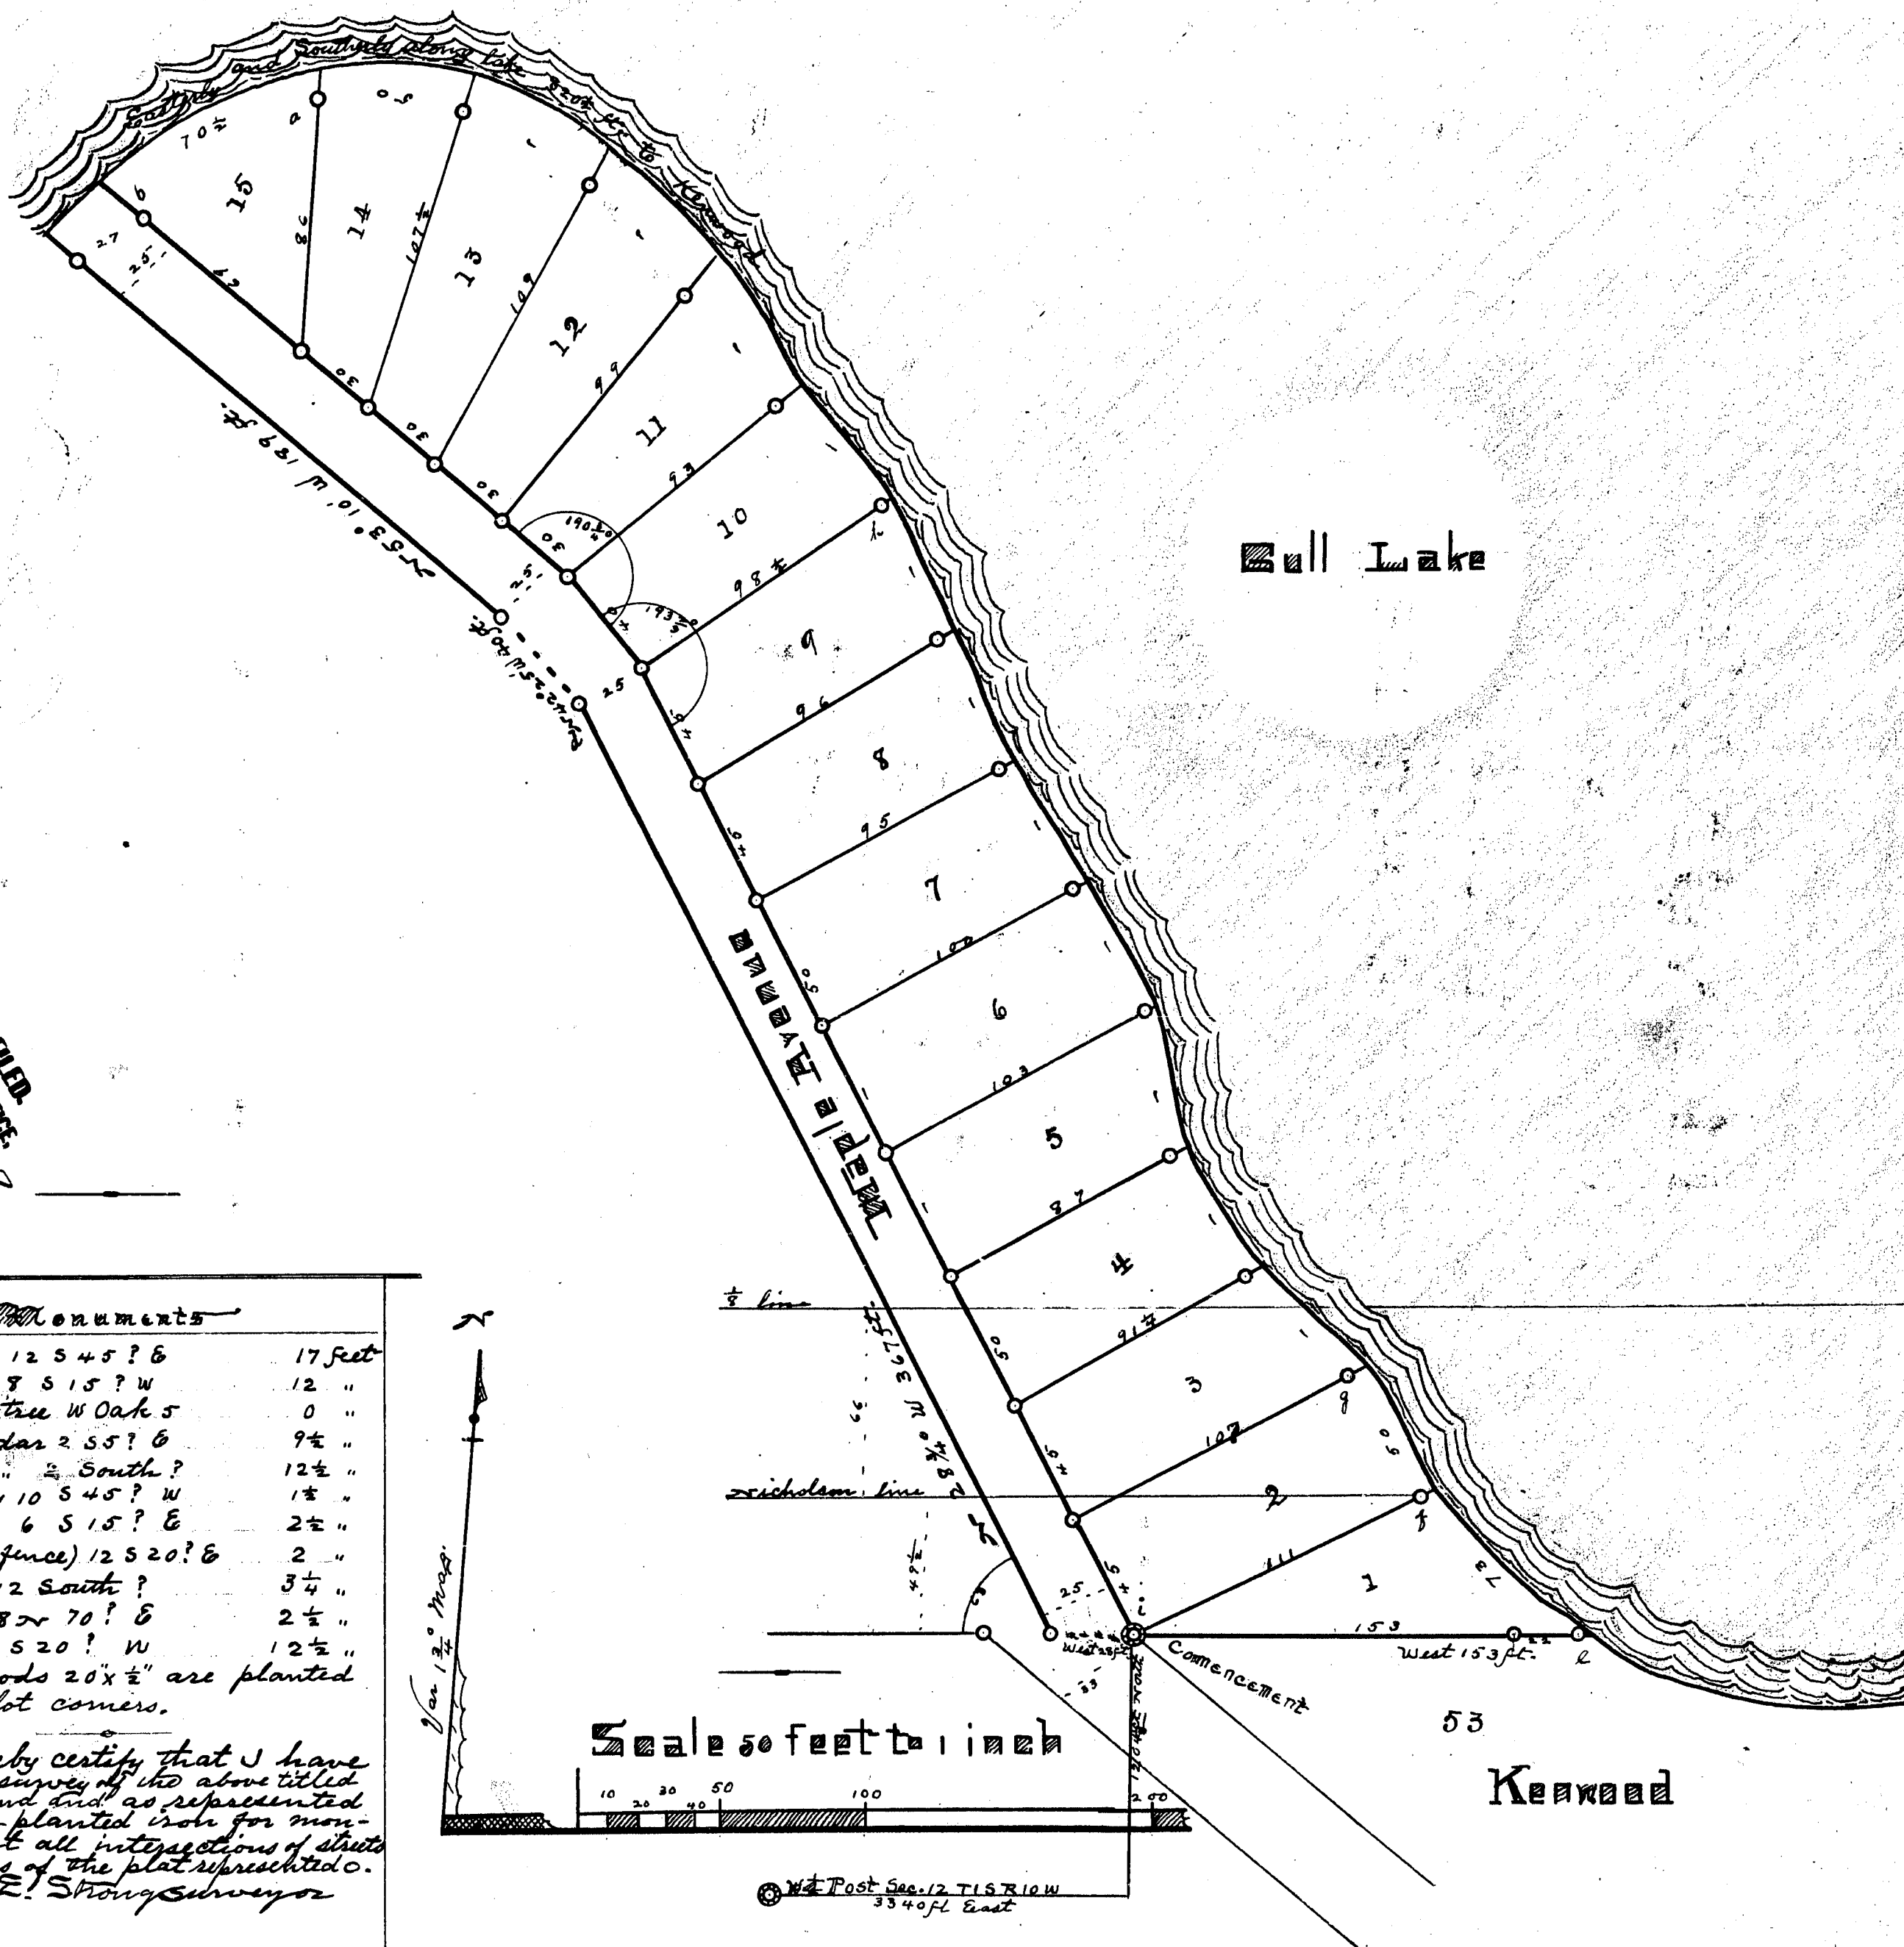

Central Park

Michigan

Being 1.75 acres of land. Lying in the $\text{N} \frac{1}{2}$ of Sec. 12 T15 R10 W. Beginning at the $\text{N} \frac{1}{2}$ corner of lot 53 of Kenwood Plat now of record in the office of the Register of Deeds, said corner being 120.4 ft. North and 33.40 ft. East of the $\text{W} \frac{1}{2}$ Post and running thence West 28 ft. Thence $\text{N} 28^{\circ} 25' \text{W}$ 36.7 ft. Thence $\text{N} 42^{\circ} 25' \text{W}$ 40 ft. Thence $\text{N} 53^{\circ} 10' \text{W}$ 18.9 ft. to lake. Thence Easterly and Southerly along lake 82.0 ft. to Kenwood. Thence West 15.3 ft. to beginning.

Surveyed March 13, 1903. Ed Strong Surveyor

Dedicated fully by me the streets herein named is given to public use.
In presence of
T. Spencer
Lucy Spencer
John Kellogg Owner (Seal)
Jane Kellogg Owner (Seal)

State of Michigan
County of Kalamazoo
On this 13th day of Feb. 1904 before me a Justice of the Peace in and for said County personally came the above named John Kellogg and Jane Kellogg his wife known to me to be the persons who executed this plat and acknowledged the same to be their free act and deed.
Ruben Spencer Justice of the Peace

Examined and Approved Feb'y 20, 1904
John F. Wilkinson Deputy Auditor General

Received for record 24th February 1904 at 12:25 o'clock A. M. and recorded in Book 7 of Plats on page seven.
Homer N. Edwell Register of Deeds

State of Michigan
County of Kalamazoo
We Homer N. Edwell Register of Deeds and E. Strong Surveyor hereby certify that we have each carefully compared this copy with the original plat of Central Park and that it is an exact copy thereof and of the whole of such original plat.
E. Strong Surveyor
Homer N. Edwell Register of Deeds

State of Michigan
County of Kalamazoo
We Homer N. Edwell Register of Deeds and E. Strong Surveyor hereby certify that we have each carefully compared the annexed copy with the plat of Central Park now of record in the office of said Register of Deeds and that it is a true transcript thereof and of the whole of such record.
E. Strong Surveyor
Homer N. Edwell Register of Deeds

RECEIVED AND FILED
IN NOTION GENERAL'S OFFICE.
Homer N. Edwell
Register of Deeds
Kalamazoo, Mich.
Feb. 24, 1904

Monuments		
a	B Oak 125.45? E	17 feet
"	" 85.15? W	12 "
b	Corner tree W Oak 5	0 "
"	Red cedar 25.5? E	9 1/2 "
"	" 2 South?	12 1/2 "
c	Nickory 105.45? W	1 1/2 "
d	" 65.15? E	2 1/2 "
e	B Oak (junc) 125.20? E	2 "
f	" 12 South?	3 1/4 "
g	W Oak 87.70? E	2 1/2 "
h	elm 115.20? W	12 1/2 "
o	iron rods 20x1/2" are planted at all lot corners.	

I hereby certify that I have made a survey of the above titled plat of land and as represented and have planted iron for monuments at all intersections of streets and angles of the plat represented.

E. Strong Surveyor

