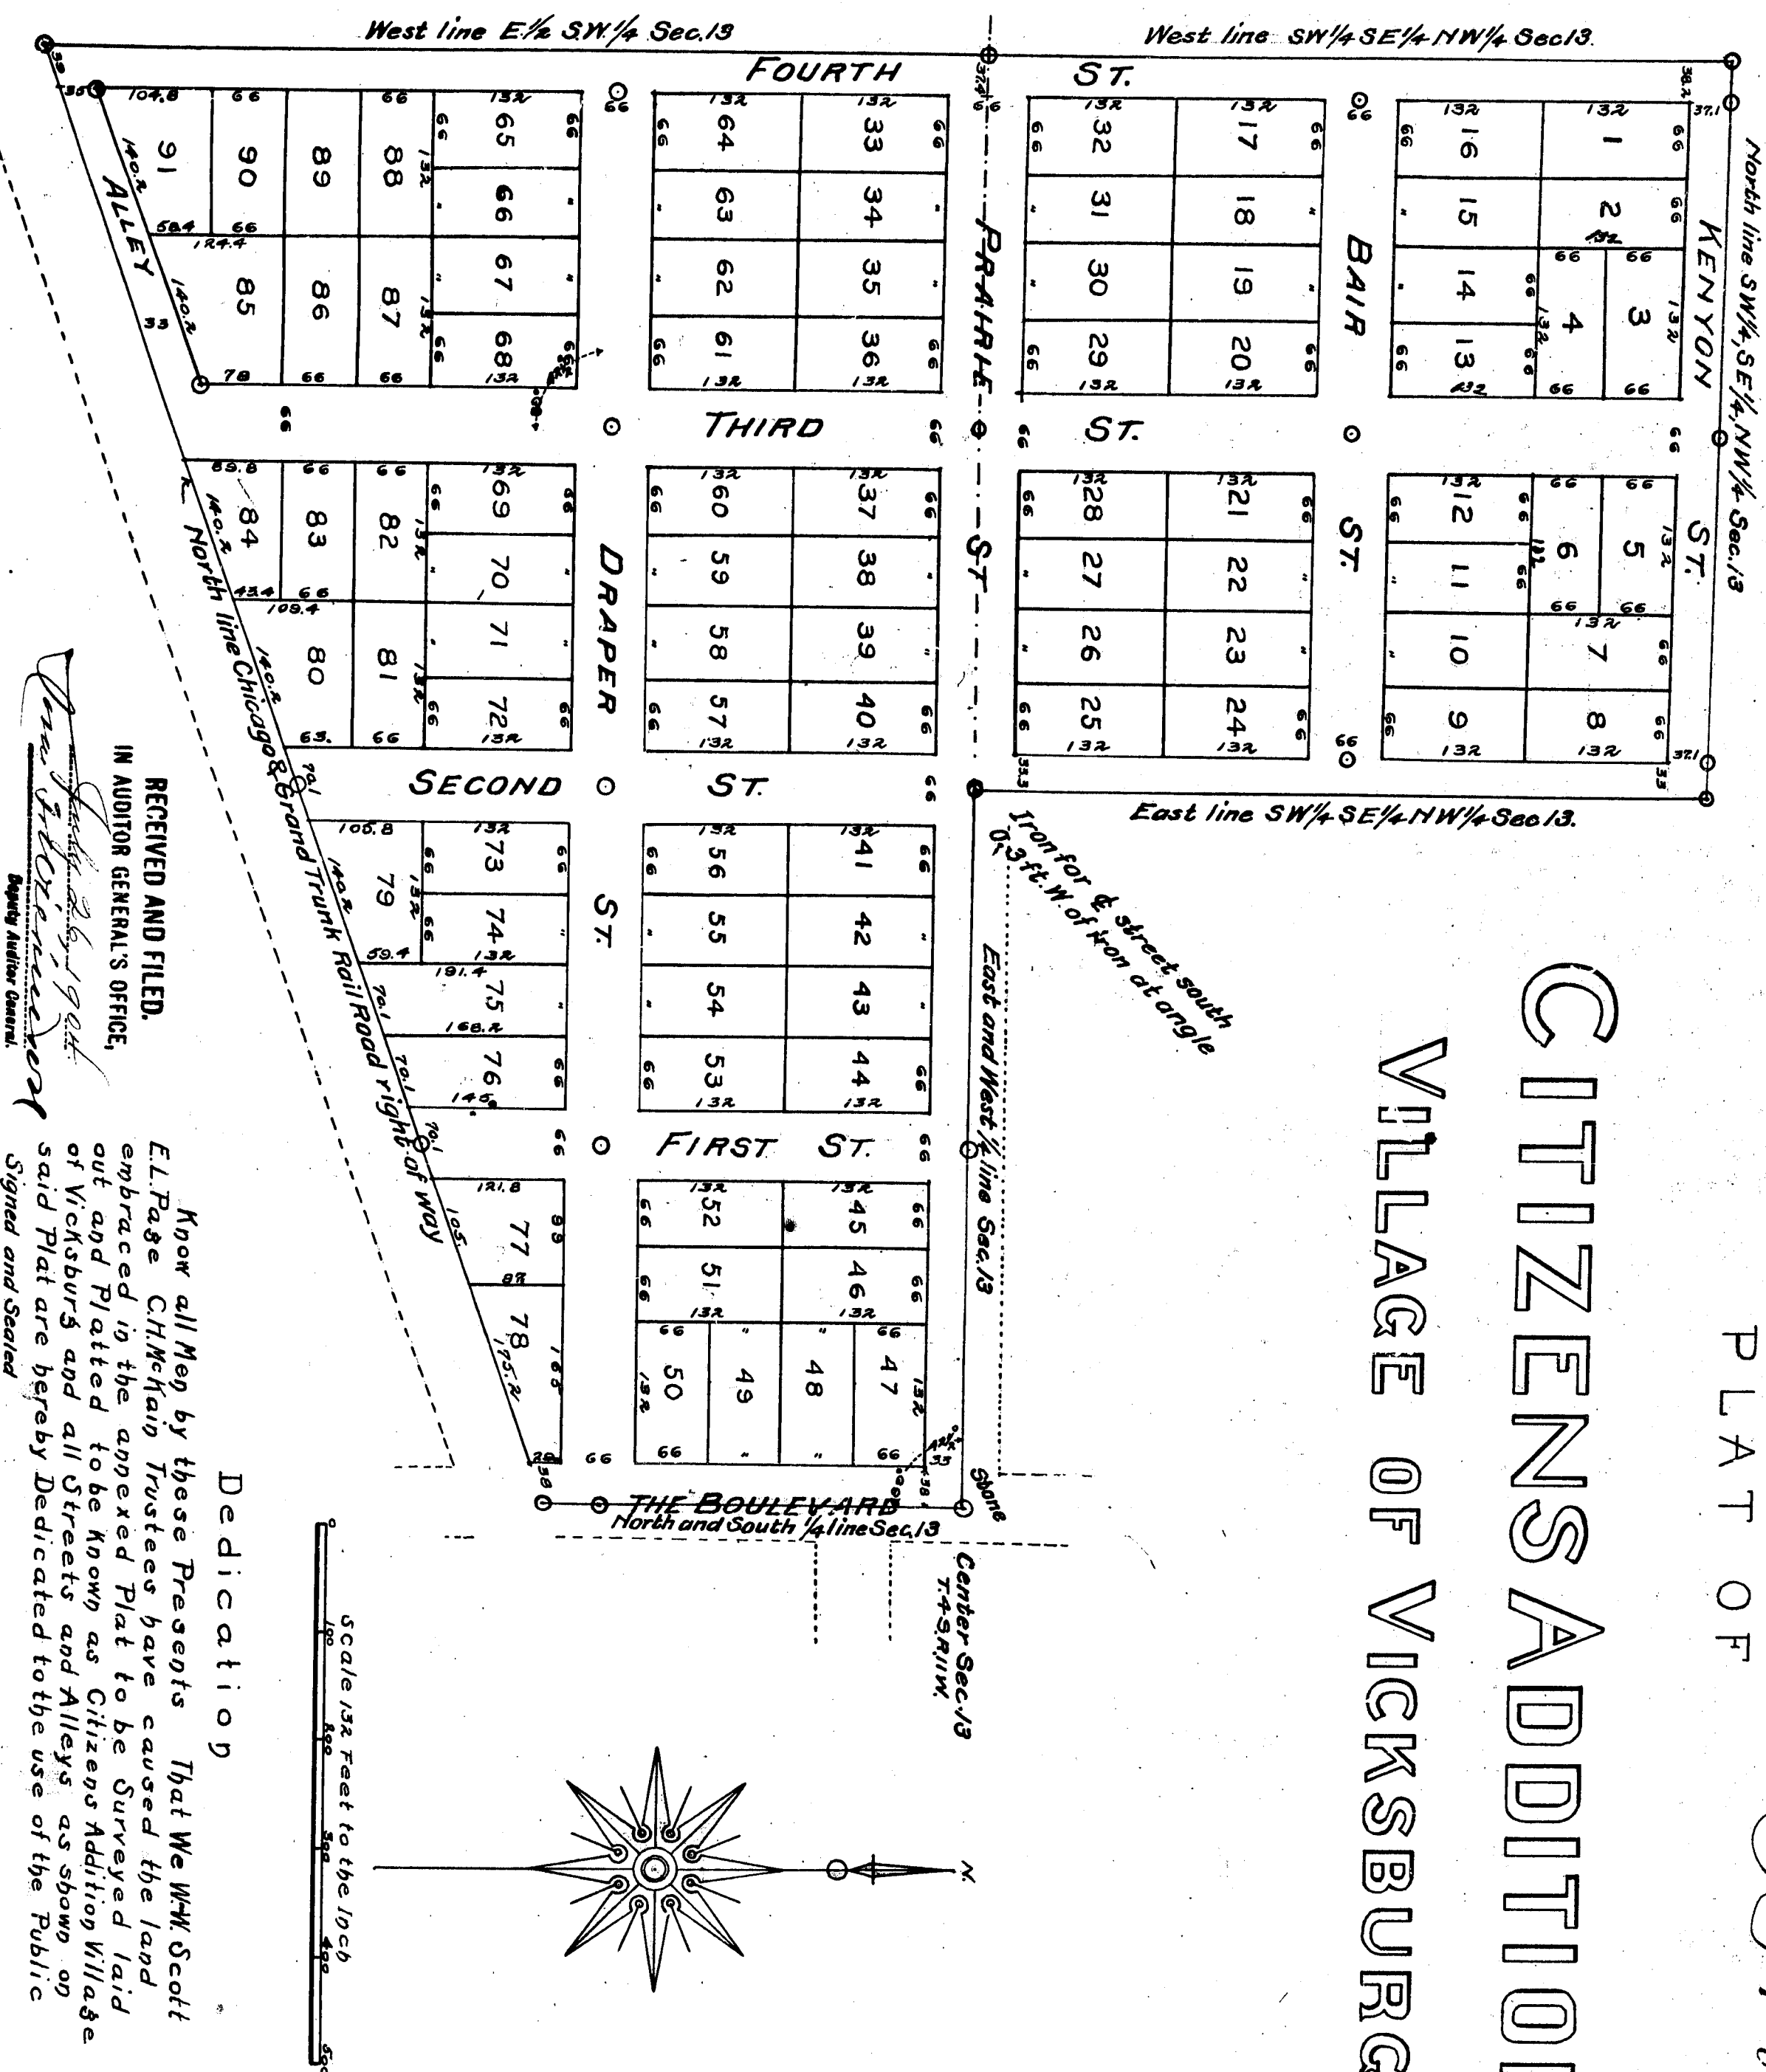


PLAT OF

5518

CITIZENS ADDITION
VILLAGE OF VICKSBURGRECEIVED AND FILED,
IN AUDITOR GENERAL'S OFFICE,
J. H. McKeon,
Auditor General.

Dedication

Know all Men by these Presents That We Wm Scott E. L. Page C. H. McKeon Trustees have caused the land embraced in the annexed Plat to be Surveyed laid out and Platted to be known as Citizens Addition Village of Vicksburg and all Streets and Alleys as shown on said Plat are hereby Dedicated to the use of the Public Signed and Sealed

in Presence of
A. D. Miller
B. F. Brown
Wm W. Scott
E. L. Page
C. H. McKeon
[Seal J]
[Seal J]
Trustees

Acknowledgment

State of Michigan } ss
Kalamazoo County

On the 28 day of April A.D. 1904.
Before me, the undersigned, a Notary Public in and for said County personally came the above named Wm Scott E. L. Page and C. H. McKeon to me known to be the persons who executed the above Dedication and being duly sworn jointly and each for himself say That they caused the annexed Plat to be made by virtue of the power vested in them as trustees: That they executed the above Dedication as their free act and deed as such Trustees.

Dan U. Albertson

Notary Public

in and for Kalamazoo Co., Mich
My Commission expires Sept. 2, 1904.

Certificate of Transcript

State of Michigan } ss
Kalamazoo County

We Homer Elwell Register of Deeds and Dan Albertson Surveyor hereby certify that the Plat herein delineated is a true transcript of the Plat of CITIZENS ADDITION Village of Vicksburg now of Record in the office of the said register of deeds in Book 7 of Plats on page 8 and that it is the whole thereof.

GIVEN UNDER OUR HANDS THIS 16 DAY OF JULY A.D. 1904.

Homer Elwell
Surveyor
Dan U. Albertson
Notary Public

Description

The land embraced in the annexed Plat is described as follows to wit: That part of the E. 1/4 of S.W. 1/4 Section 13, T.4S., R.11W. lying north of the Chicago & Grand Trunk Railroad right-of-way of S.W. 1/4 of NW 1/4 Section 13, T.4S., R.11W.

Surveyors Certificate

I hereby certify that the Plat herein delineated is a correct one and that permanent monuments consisting of iron rods have been planted at all points marked thus o as thereon shown at all angles in the boundaries of the land platted and at all intersection of streets or streets and alleys.

Dan U. Albertson

Surveyor

EXAMINED AND APPROVED

May 7, AD 1904-

John F. Wilkinson

Deputy Auditor General.

Certificate of Comparison.

State of Michigan } ss
Kalamazoo County

We Homer Elwell Register of Deeds and Dan Albertson Surveyor hereby certify that we have compared the Plat herein delineated with the original Plat of CITIZENS ADDITION to the Village of Vicksburg and that it is a true copy of the same and the whole thereof.

GIVEN UNDER OUR HANDS THIS 16 DAY OF JULY A.D. 1904.

Homer Elwell
Surveyor
Dan U. Albertson
Notary Public


Certificate of Record.

Received for Record and Recorded in Book 7 of Plats on page 8 this 16 day of June A.D. 1904.

Homer Elwell
Notary Public

PLAT OF

5518

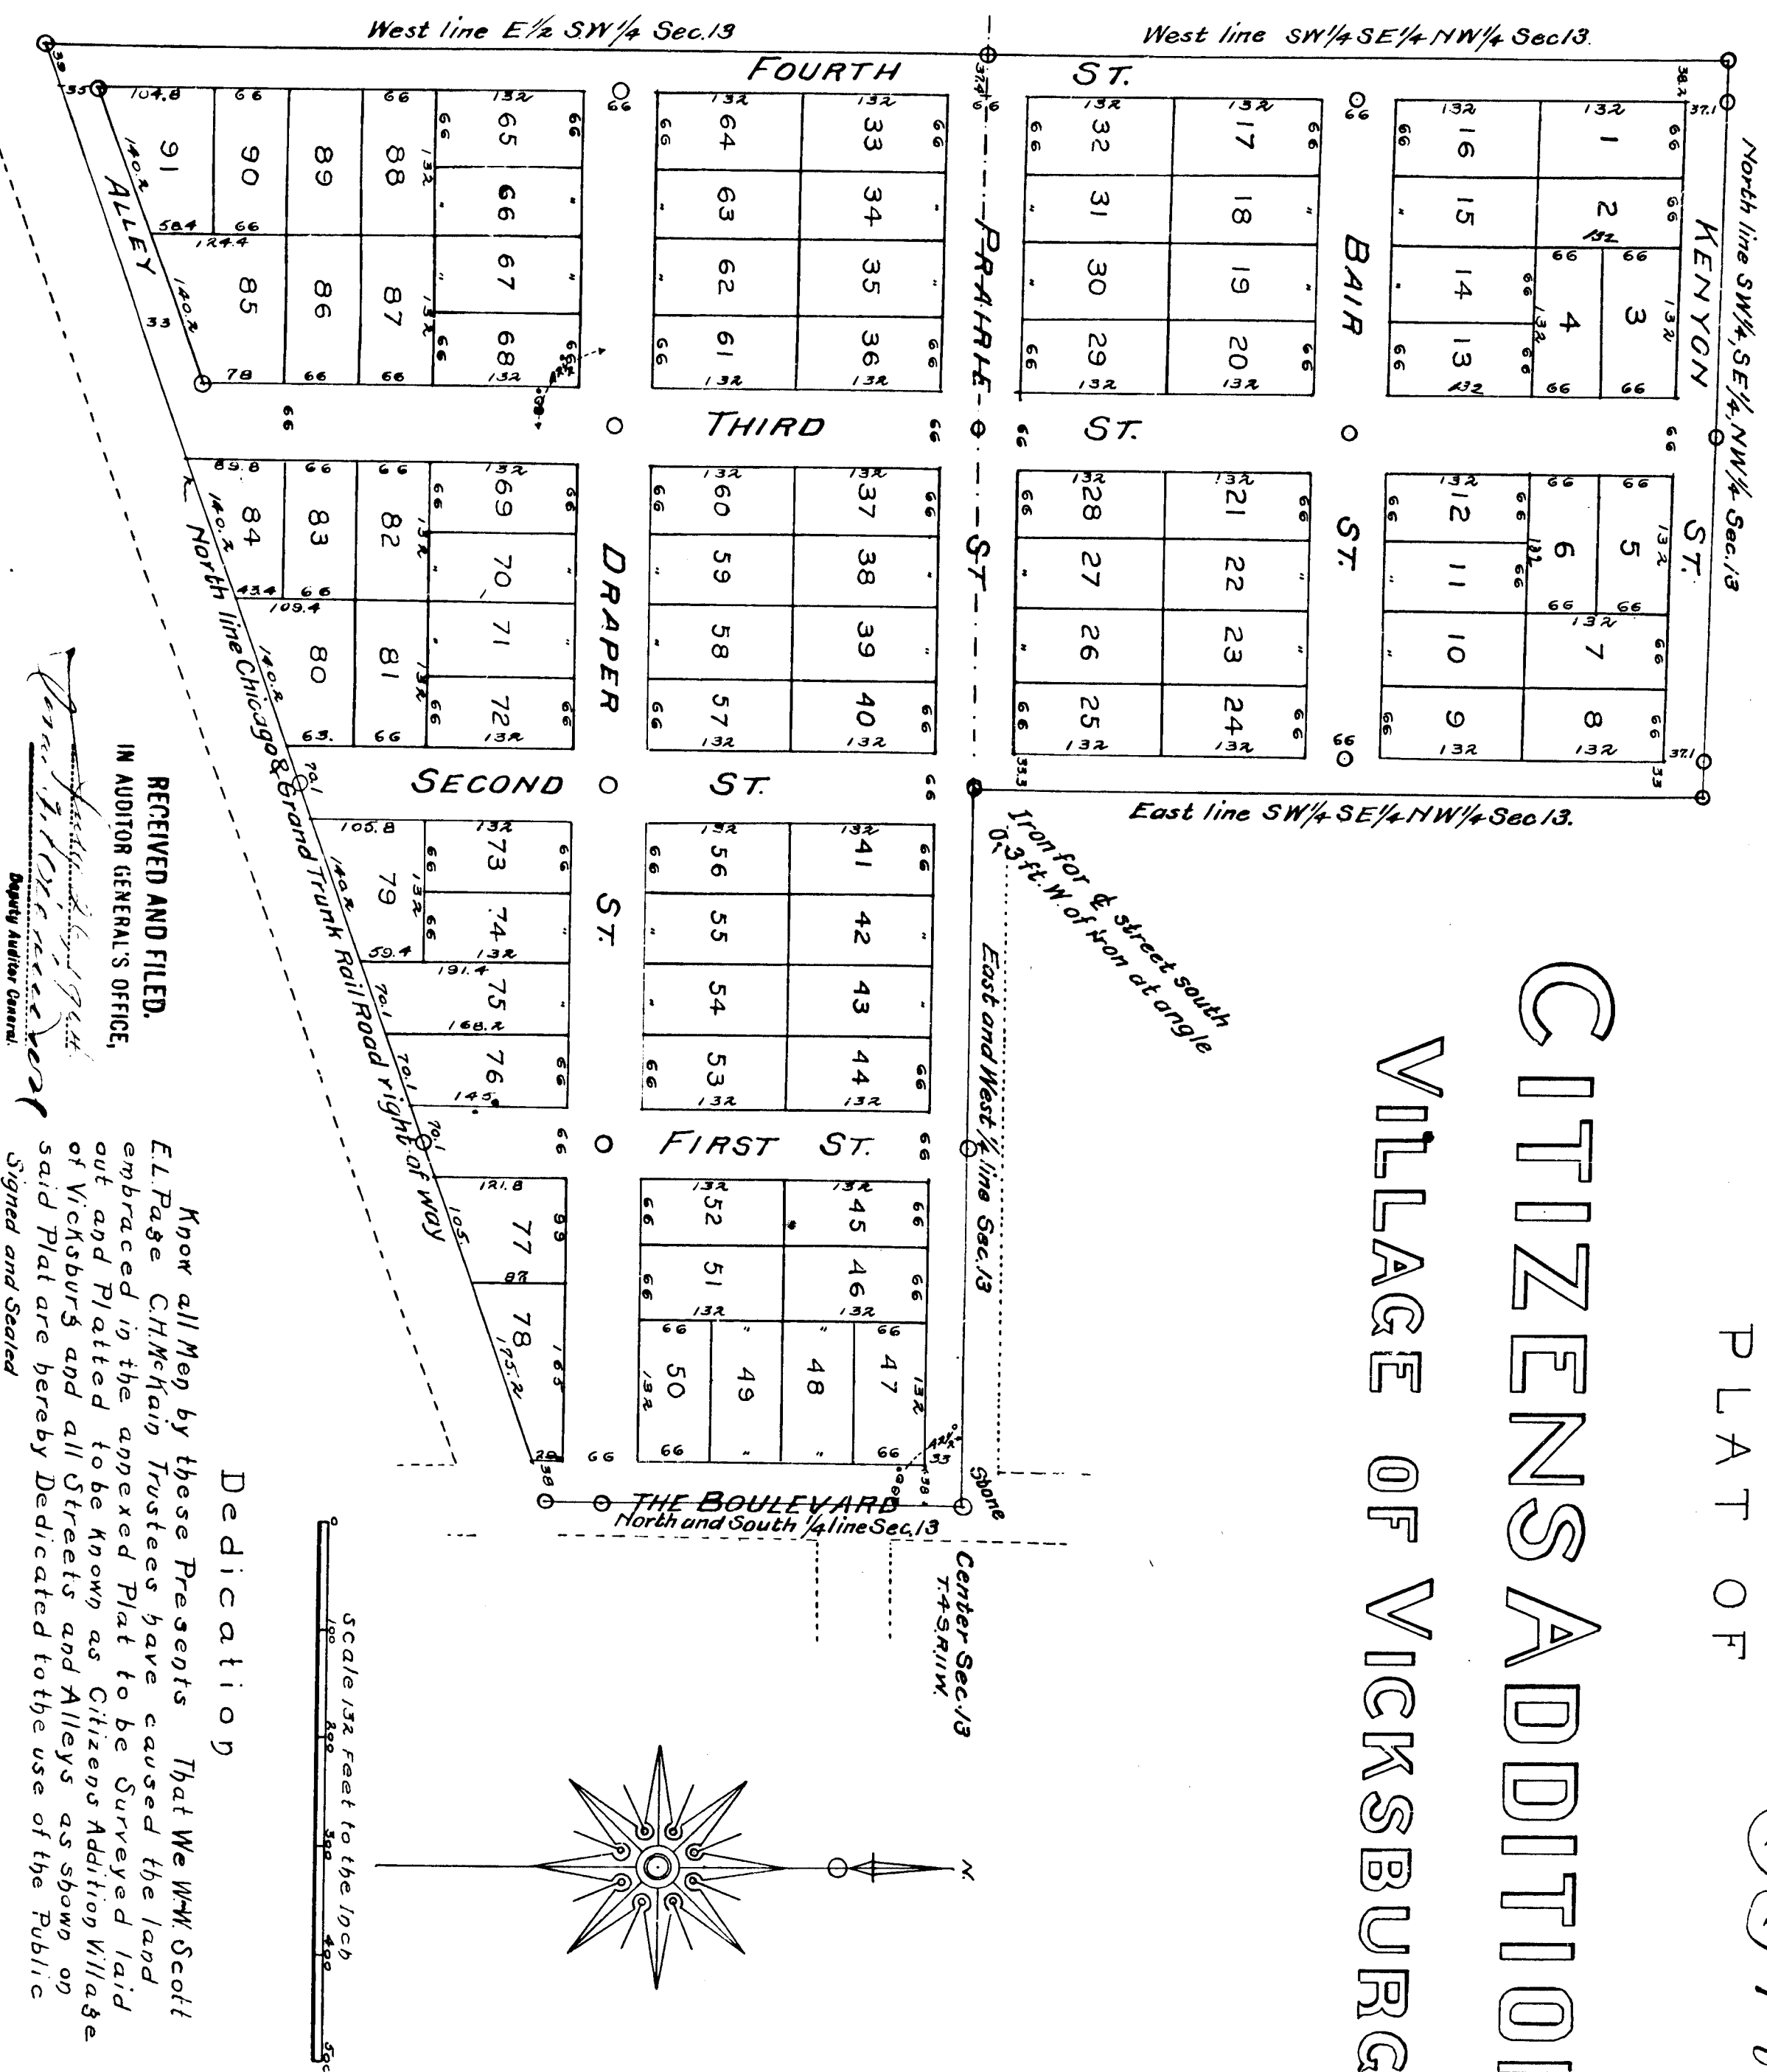CITIZENS ADDITION
VILLAGE OF VICKSBURG

Dedication

Know all Men by these Presents That We Wm. Scott E. L. Page C. H. McKain Trustees have caused the land embraced in the annexed Plat to be Surveyed laid out and Platted to be known as Citizens Addition Village of Vicksburg and all Streets and Alleys as shown on said Plat are hereby Dedicated to the use of the Public Signed and Sealed

In Presence of
A. D. Miller
B. F. Brown
Wm. W. Scott
E. L. Page
C. H. McKain
[Seal 1]
[Seal 2]
Trustees

Acknowledgment

State of Michigan } ss
Kalamazoo County

On the 28 day of April A.D. 1904.
Before me, the undersigned, a Notary Public in and for said County personally came the above named Wm. Scott E. L. Page and C. H. McKain to me known to be the persons who executed the above Dedication and being duly sworn jointly and each for himself say That they caused the annexed Plat to be made by virtue of the power vested in them as trustees: That they executed the above Dedication as their free act and deed as such Trustees.

Dan U. Alberson

Notary Public

in and for Kalamazoo Co., Mich
My Commission expires Sept. 2, 1904.

Certificate of Transcript

State of Michigan } ss
Kalamazoo County

We Homer E. Elwell Register of Deeds and Dan U. Alberson Surveyor hereby certify that the Plat hereon delineated is a true transcript of the Plat of CITIZENS ADDITION Village of Vicksburg now of Record in the office of the said register of deeds in Book 7 of Plats on page 8 and that it is the whole thereof.

GIVEN UNDER OUR HANDS THIS 16 DAY OF JULY A.D. 1904.

Description

The land embraced in the annexed Plat is described as follows to wit:
That part of the E 1/2 of S.W. 1/4 Section 13, T.45.R.11.W. lying north of the Chicago & Grand Trunk Railroad right-of-way of S.E. 1/4 of NW 1/4 Section 13, T.45.R.11.W.

Surveyors Certificate

I hereby certify that the Plat hereon delineated is a correct one and that permanent monuments consisting of iron rods have been planted at all points marked thus O as thereon shown at all angles in the boundaries of the land platted and at all intersections of streets or streets and alleys.

Dan U. Alberson

Surveyor

EXAMINED AND APPROVED

May 7 AD. 1904

John F. Wilkinson

Deputy Auditor General.

Certificate of Comparison.

State of Michigan } ss
Kalamazoo County

We Homer E. Elwell Register of Deeds and Dan U. Alberson Surveyor hereby certify that we have compared the Plat hereon delineated with the original Plat of CITIZENS ADDITION to the same and the whole thereof.

GIVEN UNDER OUR HANDS THIS 16 DAY OF JULY AD. 1904.

Dan U. Alberson

Surveyor

Certificate of Record.

Received for Record and Recorded in Book 7 of Plats on page 8 this 16 day of June AD. 1904.
Homer E. Elwell Register of Deeds