Ave & General

1318

7088

MOORE'S SUBD'N
OF
PART OF FRAC. SEC. 2
T. 2 S.—R. 11 E.
DETROIT
WAYNE CO. MICH.

SCALE 1" = 200'

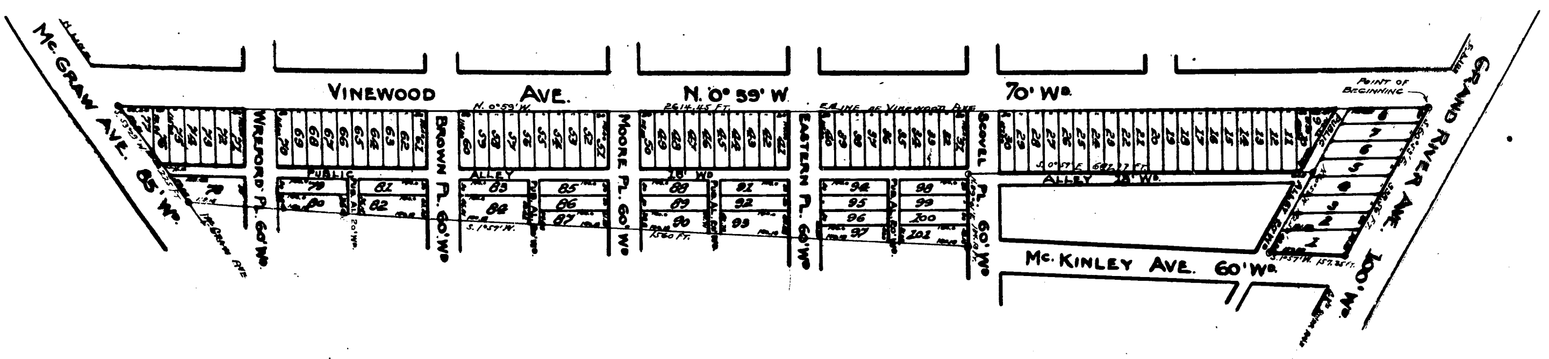

Description: The land embraced in this plat is all that part of Frac. Sec. 2, T. 2, S. R. 11 E. described as follows: Beginning at the S. E. corner of Vinewood Ave and Grand River Ave; thence S. 60° 53' E. along S. line of Grand River Ave., 333.56 ft to the W. line of Mc Kinley Ave; thence S. 1° 54' W. 157.35 ft along Mc Kinley Ave. to the N. line of dedicated alley; thence along said N. line N. 60° 53' W. 182.50 ft; thence S. 0° 59' E. 92.77 ft to the S. line Scovel Place as dedicated to City; thence N. 89° 1' E. 134.13 ft along said S. line Scovel Place; thence S. 1° 57' W. 1560.00 ft. to N. line Mc Graw Ave; thence S. 53° 29' W. along N. line Mc Graw Ave. 225.00 ft to E. line Vinewood Ave; thence along said E. line Vinewood Ave. N. 0° 59' W. 2614.45 ft to the place of beginning.

State of Michigan, County of Wayne } S.S.

We Elmer H. Foster Dpt Register of Deeds and William C. King, Surveyor hereby certify that we have carefully compared the annexed copy with the original plat of Moore's Subdivision of part of Frl Sec 2, T. 2 S. R. 11 E. Detroit, Wayne Co. Mich. now of record in this office and that it is a true exact copy thereof and of the whole thereof.

Elmer H. Foster
Dpt Register of Deeds.

William C. King
Surveyor.

I hereby certify that the above Plat is correct and that Monuments consisting of Oak Stakes 1¼ inches square and 15 inches long have been placed in the Ground at all angles in the Boundaries and at the intersection of all streets or Streets and alleys, as shown on plat by "O"

Detroit August 25. 1904.
William C. King.
Engineer and Surveyor.

Examined and approved
August 31 1904.
John F. Hutchinson
Deputy Auditor General.

CITY TREASURER'S OFFICE
Sept 6 04
[illegible]
1904
Wm A Thompson,
City Treas.

The Streets on the annexed plat conform to the general plan of the City.

R. H. McCormick
for Jas. M. City Engineer

Approved SEP -7 1904

Wm C Maybury
Commissioner of Public Works.

Know all men by these Presents, that I

Mary A. Moore.

have caused the land embraced in the above plat to be surveyed and platted, to be known as "Moore's Subd'n of part of Frl Sec 2, T. 2. S. R. 11 E. Detroit, Wayne Co. Mich." and that the streets and alleys shown on said Plat are hereby dedicated to the use of the Public.

Witness our hands and seals the Twenty Sixth day of August, A. D. nineteen Hundred and four in the presence of:

Susie D Browne
Fred J. Moore

Mary A. Moore.

Filed in Auditor General's Dep't
APR 13 1910
Geo L. Harvey
Deputy Auditor General.

State of Michigan, County of Wayne } S.S.

On this the Twenty Sixth day of August, 1904 before me, a Notary Public in and for said County, personally appeared the above named Mary A. Moore known to me to be the same person who executed the above dedication and who acknowledged the same to be her free act and deed. Susie D. Browne

Notary Public
Wayne Co. Mich.
My Commission Expires
Jany 14. 1907.

REGISTER OF DEEDS OFFICE } ss.
WAYNE COUNTY, }
This instrument was received for record this 7th day of Sept 1904 at 2 o'clock P.M. and recorded in Liber 227 of Deeds, on page 111 as proper certificate was furnished in compliance with Sect. 188 of Senate Bill No. 212, Act of 1903.
Elmer H. Foster
Dpt Register of Deeds

7088

MOORE'S SUBD'N
OF
PART OF FRAC. SEC. 2
T. 2 S.—R. 11 E.
DETROIT
WAYNE CO. MICH.

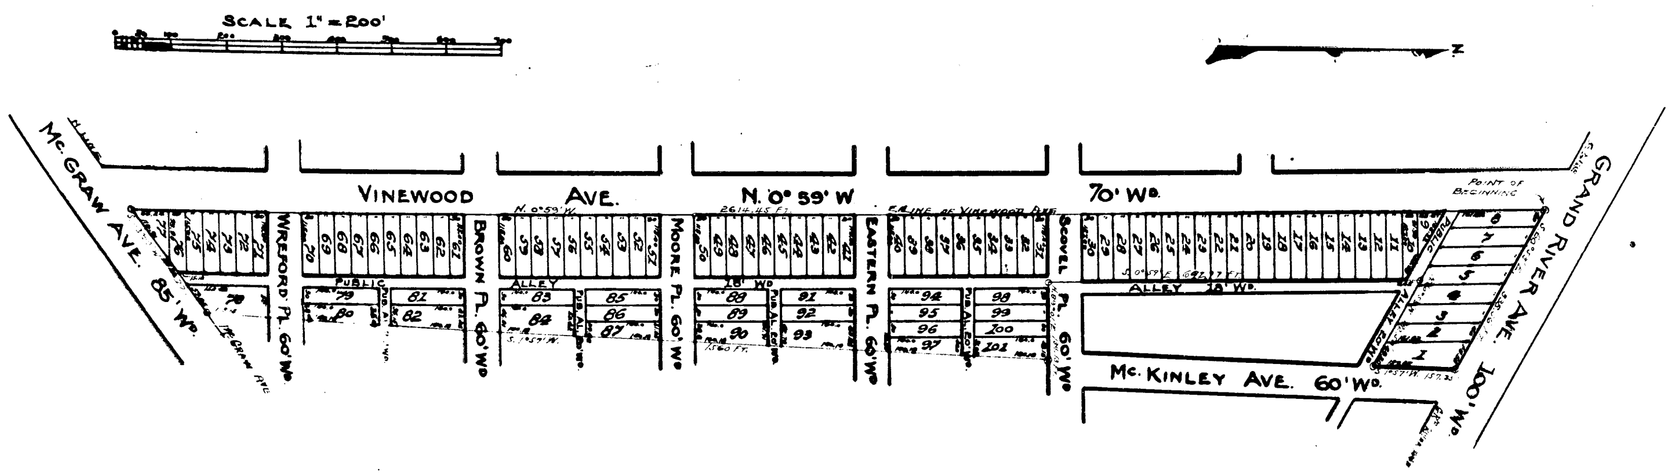

Description. The land embraced in this plat is all that part of Frac. Sec. 2 T. 2 S. R. 11 E. described as follows: Beginning at the S. E. corner of Vinewood Ave and Grand River Ave; thence S. 60° 59' E. along S. line of Grand River Ave, 933.5 ft to the W. line of Mc Kinley Ave; thence S. 1° 5" W. 15" 35 ft along the W. line of said Mc Kinley Ave. to the N. line of Scovel Place; thence along said N. line N. 60° 59' W. 1152.5 ft; thence S. 0° 59' E. 92.77 ft to the S. line Scovel Place as laid out & platted; thence N. 59° 1' E. 13 ft. 13 ft along said S. line Scovel Place; thence S. 1° 5" W. 1560.00 ft to the N. line Mc Graw Ave; thence S. 59° 29' W. along N. line Mc Graw Ave. 225.00 ft to E. line Vinewood Ave; thence along said E. line Vinewood Ave. N. 0° 59' W. 2614.45 ft to the place of beginning.

State of Michigan
County of Wayne } S. S.

I, Elmer H. Foster Jr. Register of Deeds in and for said County, do hereby certify that the annexed plat of Moore's Subd'n of part of Frac. Sec. 2 T. 2 S. R. 11 E. Detroit Wayne Co. Mich. was received in my office for record on the 31st day of August A. D. 1904 at 2:30 o'clock P. M. and recorded in Liber 212 of deeds on page 1 and that it is a true copy of the original plat as the same appears of record in my office.

Elmer H. Foster Jr.
Register of Deeds

William C. King
Surveyor

I hereby certify that the above Plat is correct and that the monuments consisting of Cobble Stones 1 1/4 inches square and 15 inches long have been placed in the ground at all angles in the Boundaries and at the intersection of the streets or Streets and alleys, as shown on said plat by C.

Detroit August 25 1904
William C. King
Engineer & Surveyor

Examined & approved
August 31 1904
John S. Haltinger
Deputy Auditor General.

CITY TREASURER'S OFFICE
Sept 6 04

1904
Wm B. Thompson,
City Treas.

The Streets on the annexed plat conform to the general plan of the City.

R. H. McCormick
for Com. City Engineer

Approved SEP -7 1904

Wm. H. Wayburn
Commissioner of Public Works.

Know all men by these Presents, that I

Mary A. Moore

have caused the land embraced in the above plat to be surveyed and platted, to be known as "Moore's Subd'n of part of Frac. Sec 2, T. 2. S. R. 11 E. Detroit, Wayne Co. Mich." and that the streets and alleys shown on said Plat are hereby dedicated to the use of the Public.

Witness my hands and seals the Twenty Sixth day of August, A. D. Nineteen Hundred and four

In Presence of
Susie J. Browne
Fred J. Moore

Mary A. Moore

Filed in Auditor General's Dep't
APR 13 1910
Geo. L. Harvey
Deputy Auditor General.

State of Michigan
County of Wayne } S. S.

On this the Twenty Sixth day of August, 1904 before me, a Notary Public in and for said County, personally appeared the above named

Mary A. Moore

known to me to be the same person who executed the above dedication and who acknowledged the same to be her free act and deed. Susie J. Browne

Notary Public
Wayne Co. Mich.

My Commission Expires
January 14 1907.

I, Elmer H. Foster Jr. Register of Deeds and William C. King, Surveyor do hereby certify that we have each carefully examined the annexed plat of "Moore's Subd'n of part of Frac. Sec. 2 T. 2 S. R. 11 E. Detroit Wayne Co. Mich." and that it is a true copy of the same with the Courses and Dimensions of said Subd'n and that it is correct to the best of the knowledge of the undersigned.

Elmer H. Foster
Register of Deeds
William C. King
Surveyor

REGISTER OF DEEDS OFFICE, WAYNE COUNTY, } ss.
This instrument, was received for record this 7th day of Sept. 1904 at 2:30 o'clock P. M. and recorded in Liber 212 of deeds, on page 1 as proper certificate was furnished in compliance with Sect. 185 of Senate Bill No. 290 Pub. Acts 1903 Page 212, Act of 1903
Elmer H. Foster
Register of Deeds

Bk Draw