


PLAT
OF
SHERWOOD PARK
KALAMAZOO, MICH.
1904

SCALE, 200 FEET PER INCH.
1" = 200'

M. C. TAFT, SURVEYOR

Place of Beginning

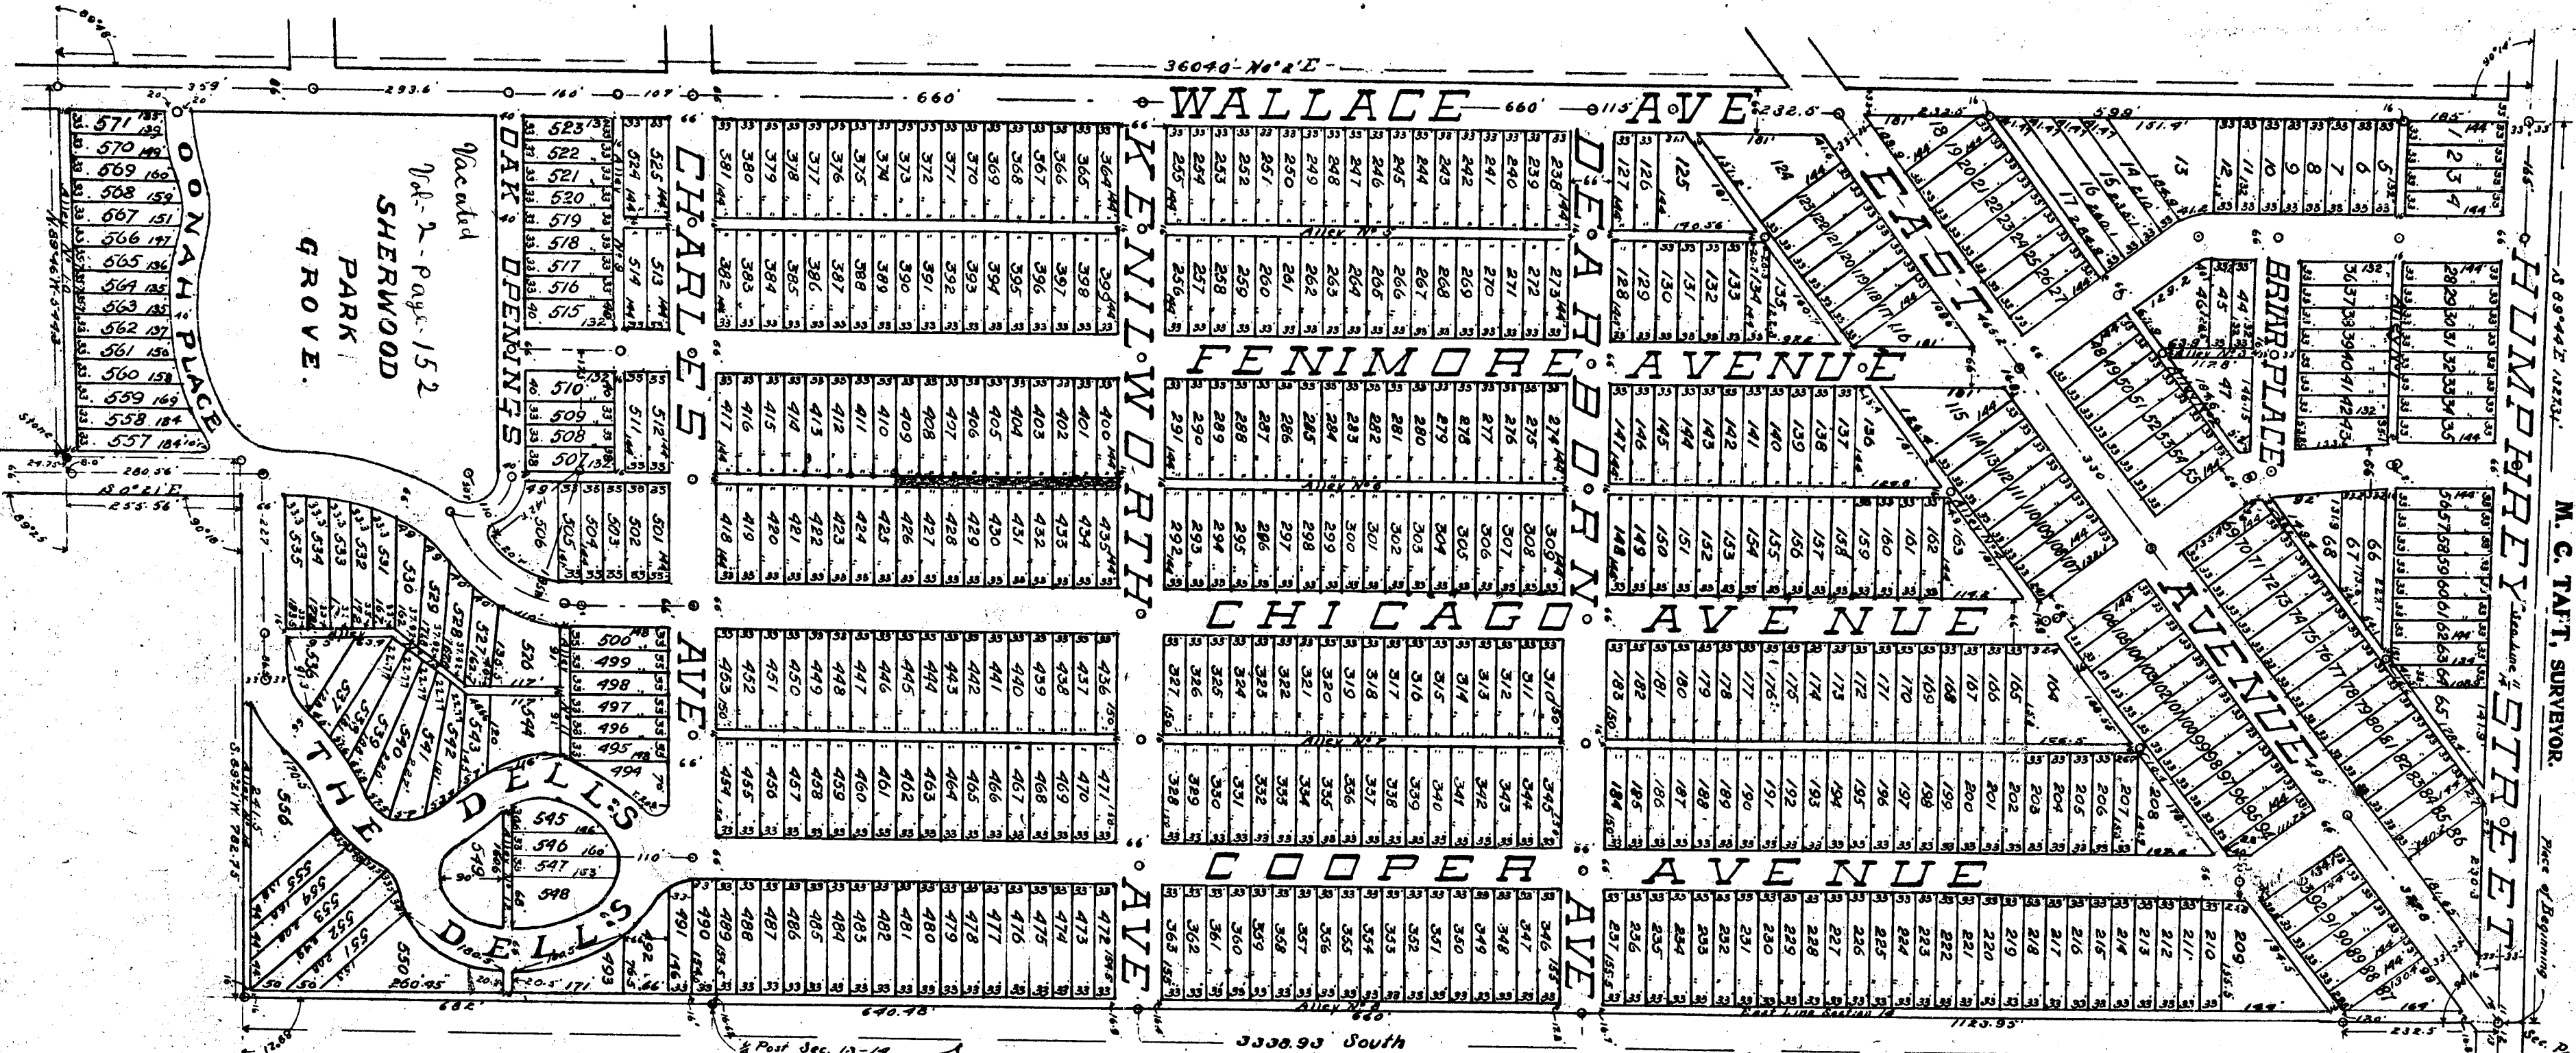

DESCRIPTION OF LAND PLATTED

13181

Beginning at the North corner of Section 14, Town 2 South, Range 11 West, and running thence South along the section line 33.883 feet, thence South 89° 21' West 102.15 feet, thence South 0° 21' East 255.50 feet, thence North 89° 45' West 544.30 feet, thence North 0° 2 minutes East 360.4 feet to the north line of the said section 14, thence South 89° 44' East 1321.37 feet to the place of beginning.

SURVEYOR'S CERTIFICATE

I hereby certify that the plat delineated hereon is a correct one, and that permanent iron monuments have been placed at all points marked thus (o), as hereon shown, at all angles in the boundaries and streets and at all intersections of streets and alleys.

M. C. Taft
Surveyor.

DEDICATION.

KNOW ALL MEN BY THESE PRESENTS That we EDMUND A. CUMMINGS and ELLEN M. CUMMINGS his wife, as proprietors, have caused the land embraced in the annexed plat to be surveyed, laid out and platted, to be known as SHERWOOD PARK, Kalamazoo, Mich., and that the streets and alleys and that part of the plat designated as SHERWOOD PARK GROVE as shown on said plat are herewith dedicated to the use of the public.

Edmund A. Cummings
Ellen M. Cummings (U.S.)

Signed and sealed in presence of:

Notary Public
Chicago, Ill.

STATE OF ILLINOIS, }
COUNTY OF COOK, } ss.

On this thirteenth day of October 1904 before me a Notary Public in and for said county, personally came the above named Edmund A. Cummings and Ellen M. Cummings his wife, known to me to be the persons who executed the above dedication, and acknowledged the same to be their free act and deed.

Samuel J. Cunningham
Notary Public, Cook Co., Illinois.

Examined and approved Oct. 19th 1904

John F. Wilkinson
Deputy Auditor General.

STATE OF MICHIGAN }
KALAMAZOO COUNTY } ss.

Kalamazoo, Mich., Nov. 12 1904
This instrument was presented and received for record this day (as a proper certificate was furnished in compliance with section 135 of Act 205 of Public Acts of Michigan of 1893 as amended by Act 154 of Public Acts of Michigan of 1895.)

M. C. Taft
Register of Deeds, Kalamazoo County, Mich.

CERTIFICATE OF RECORD.

REGISTERED OFFICE
KALAMAZOO COUNTY, } ss.

Received for record the twelfth day of November 1904 at 2:00 o'clock, A. M., and recorded in Liber 1 of Plats on Page 10.

M. C. Taft
Register of Deeds.

Certificate of Comparison with the Original.

STATE OF MICHIGAN, }
COUNTY OF KALAMAZOO, } ss.

We, H. N. Buehl, Register of Deeds in and for said County, and M. C. Taft of Kalamazoo, Michigan, Surveyor, hereby certify that we have each carefully compared this copy with the original PLAT OF SHERWOOD PARK, Kalamazoo, Mich., and that it is an exact copy thereof and of the whole of such original map or plat.

M. C. Taft
Register of Deeds.

Certificate of Comparison with the Record.

STATE OF MICHIGAN, }
COUNTY OF KALAMAZOO, } ss.

We, H. N. Buehl, Register of Deeds in and for said county and M. C. Taft of Kalamazoo, Michigan, Surveyor, hereby certify that we have each carefully compared the annexed copy with the PLAT OF SHERWOOD PARK, Kalamazoo, Mich., now on record in the office of the said Register of Deeds and that it is a true transcript therefrom and of the whole of such record.

M. C. Taft
Register of Deeds.

VACATED BY RESOLUTION
OF THE BOARD OF SUPERVISORS
JAN 11 1905
VIRGIL H. BUEHL
Deputy Auditor General.

Plat 2, Page 152

SHERWOOD
PARK
GROVE.


ONAH PLACE
571 183
570 182
569 181
568 180
567 179
566 178
565 177
564 176
563 175
562 174
561 173
560 172
559 171
558 170
557 169

PLAT

SHERWOOD PARK OF KALAMAZOO, MICH. 1904

SCALE, 200 FEET PER INCH.
0 100 200 300 400

M. C. TAFT, SURVEYOR.

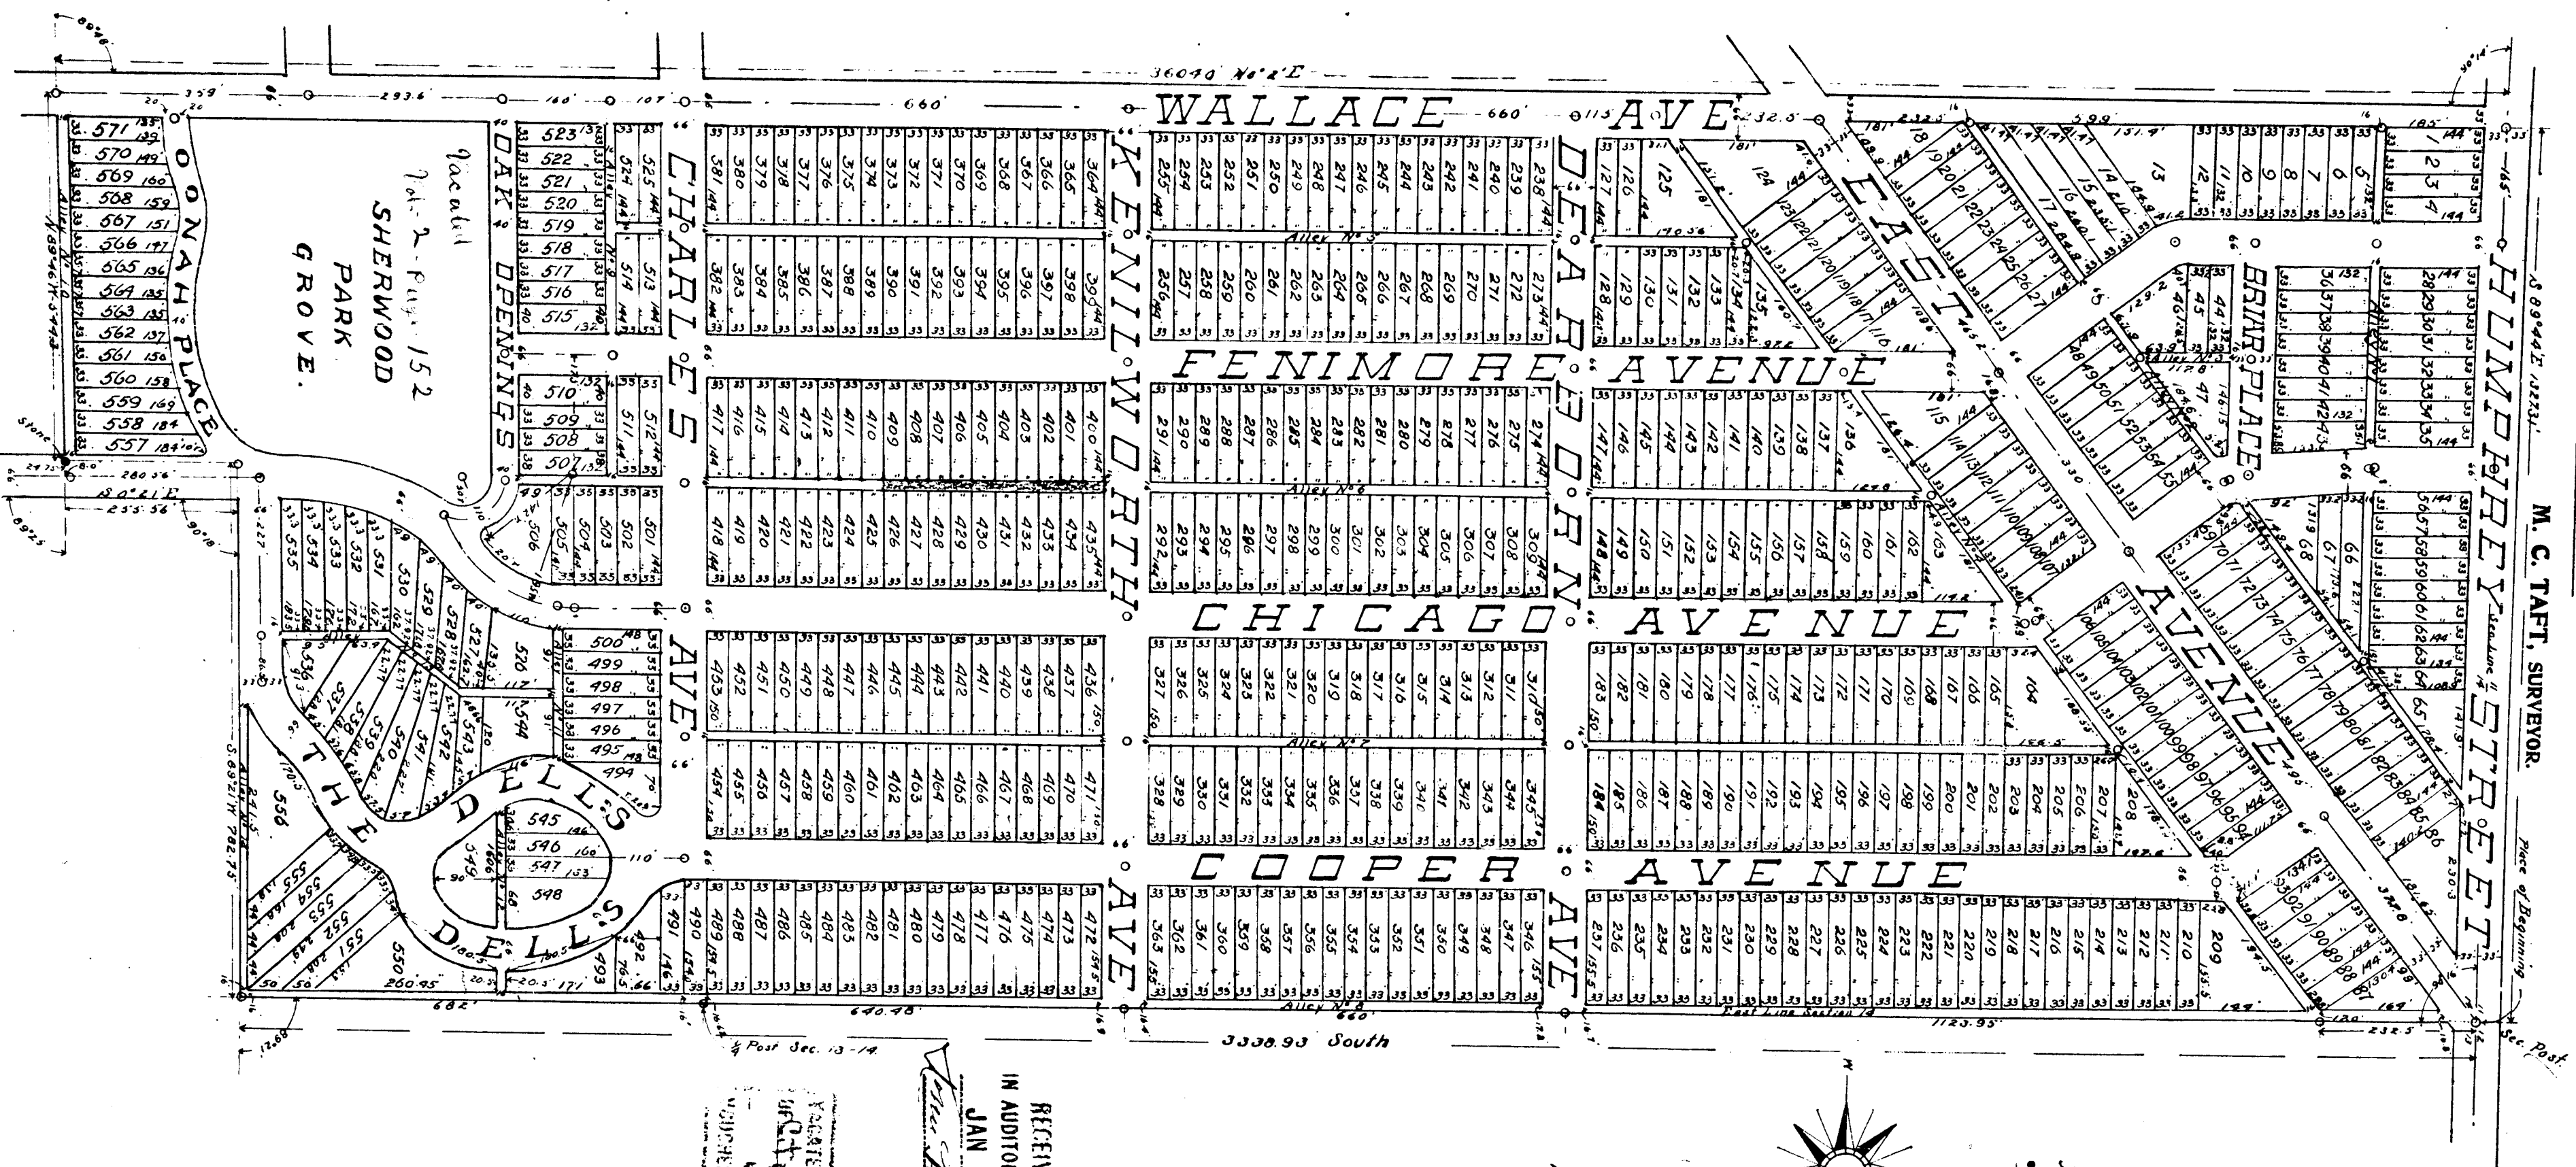

DESCRIPTION OF LAND PLATTED

13181

Beginning at the North East corner of Section 14, Town 2 South, Range 11 West, and running thence South along the section line 338.83 feet, thence South 89° 21' West 192.15 feet, thence South 0° 21' East 255.56 feet, thence North 89° 46' West 544.30 feet, thence North 0° 2 minutes East 360.4 feet to the north line of the said section 14, thence South 89° 44' East 1327.31 feet to the place of beginning.

SURVEYOR'S CERTIFICATE

I hereby certify that the plat delineated hereon is a correct one, and that permanent iron monuments have been placed at all points marked thus (○), as hereon shown, at all angles in the boundaries and streets and at all intersections of streets and alleys.

M. C. Taft
Surveyor.

DEDICATION.

KNOW ALL MEN BY THESE PRESENTS That we EDMUND A. CUMMINGS and ELLEN M. CUMMINGS his wife, as proprietors, have caused the land embraced in the annexed plat to be surveyed, laid out and platted, to be known as SHERWOOD PARK, Kalamazoo, Mich., and that the streets and alleys and that part of the plat designated as SHERWOOD PARK GROVE as shown on said plat are herewith dedicated to the use of the public.

Edmund A. Cummings
Ellen M. Cummings (U.S.)

Signed and sealed in presence of:

Notary Public, Cook Co., Ill.

Chicago, Ill.

STATE OF ILLINOIS, }
COUNTY OF COOK, } ss.

On this eleventh day of October 1904 before me a Notary Public in and for said county, personally came the above named Edmund A. Cummings and Ellen M. Cummings his wife, known to me to be the persons who executed the above dedication, and acknowledged the same to be their free act and deed.

James H. Barnard
Notary Public, Cook Co., Illinois.

Examined and approved Oct. 19th 1904

John F. Wilkinson
Deputy Auditor General.

STATE OF MICHIGAN }
KALAMAZOO COUNTY, } ss.

Kalamazoo, Mich., Nov. 12 1904
This instrument was presented and retained for record this day (as a proper certificate was furnished in compliance with section 135 of Act 206 of Public Acts of Michigan of 1893, as amended by Act 154 of Public Acts of Michigan of 1895.)

M. C. Taft
Register of Deeds, Kalamazoo County, Mich.

CERTIFICATE OF RECORD.

REGISTERED OFFICE, }
KALAMAZOO COUNTY, } ss.

Received for record the 1st of Nov. 1904 at 3:00 o'clock, A. M., and recorded in Liber 7 of Plats on Page 10.

M. C. Taft
Register of Deeds.

Certificate of Comparison with the Original.

STATE OF MICHIGAN, }
COUNTY OF KALAMAZOO, } ss.

We, H. N. Ewell, Register of Deeds in and for said County, and M. C. Taft of Kalamazoo, Michigan, Surveyor, hereby certify that we have each carefully compared this copy with the original PLAT OF SHERWOOD PARK, Kalamazoo, Mich., and that it is an exact copy thereof and of the whole of such original map or plat.

M. C. Taft
Register of Deeds.

M. C. Taft
Surveyor.

Certificate of Comparison with the Record.

STATE OF MICHIGAN, }
COUNTY OF KALAMAZOO, } ss.

We, H. N. Ewell, Register of Deeds in and for said county and M. C. Taft of Kalamazoo, Michigan, Surveyor, hereby certify that we have each carefully compared the annexed copy with the PLAT OF SHERWOOD PARK, Kalamazoo, Mich., now on record in the office of the said Register of Deeds and that it is a true transcript therefrom and of the whole of such record.

M. C. Taft
Register of Deeds.

M. C. Taft
Surveyor.

RECEIVED AND FILED.
IN AUDITOR GENERAL'S OFFICE,
JAN 11 1905

Notary Public, Cook Co., Ill.

NOTARY PUBLIC
JAN 11 1905