


Revised Plat of Linden Park Kalamazoo

14.4 acres of land, lying in the NE 1/4 of Sec 27 T25N11W. at the intersection of the center line of Postage and Reed Streets 290.6 feet West of the NE corner of Sec 27 and running thence West 1137 ft. thence South at right angles with the Sec. line 653.4 ft. thence East 450 ft. thence North 132 ft. thence East 421.2 ft. to center of Postage St. thence N 25° 24' E 271 ft. thence N 18° 42' E 331.7 ft. to beginning.

Surveyed July 9, 1903. Estroff Surveyor
Dedicated fully by me the streets herein named are given to public use.
In presence of
Lena Benson
Henry W. Fellows
James A. Taylor Owner Exd

State of Michigan
County of Kalamazoo
On this 23rd day of July 1903 before me a Notary Public in and for said County personally came the above named James A. Taylor (bachelor) known to me to be the person who executed this plat and acknowledged the same to be his free act and deed.
Approved and attested my hand and Notary Public Seal this 25th day of July 1903.
John F. Wilkinson
Deputy Auditor General
Accepted by city council this 25th day of November 1904.
Henry W. Fellows City Clerk
Received for record Dec 1, 1904 at 2:35 P.M.
and recorded in Book 7 of plats on page 11.
Notary Public Seal
Homer N. Edwell
Register of Deeds

State of Michigan
County of Kalamazoo
We Homer N. Edwell Register of Deeds and Estroff Surveyor hereby certify that we have each carefully compared this copy with the original plat of Linden Park and that it is an exact copy thereof and of the whole of such original plat.
Estroff Surveyor
Homer N. Edwell
State of Michigan
County of Kalamazoo
We Homer N. Edwell Register of Deeds and Estroff Surveyor hereby certify that we have each carefully compared the annexed copy with the plat of Linden Park now of record in the office of said Register of Deeds and that it is a true transcript therefrom and of the whole of such record.
Estroff Surveyor
Homer N. Edwell
Register of Deeds

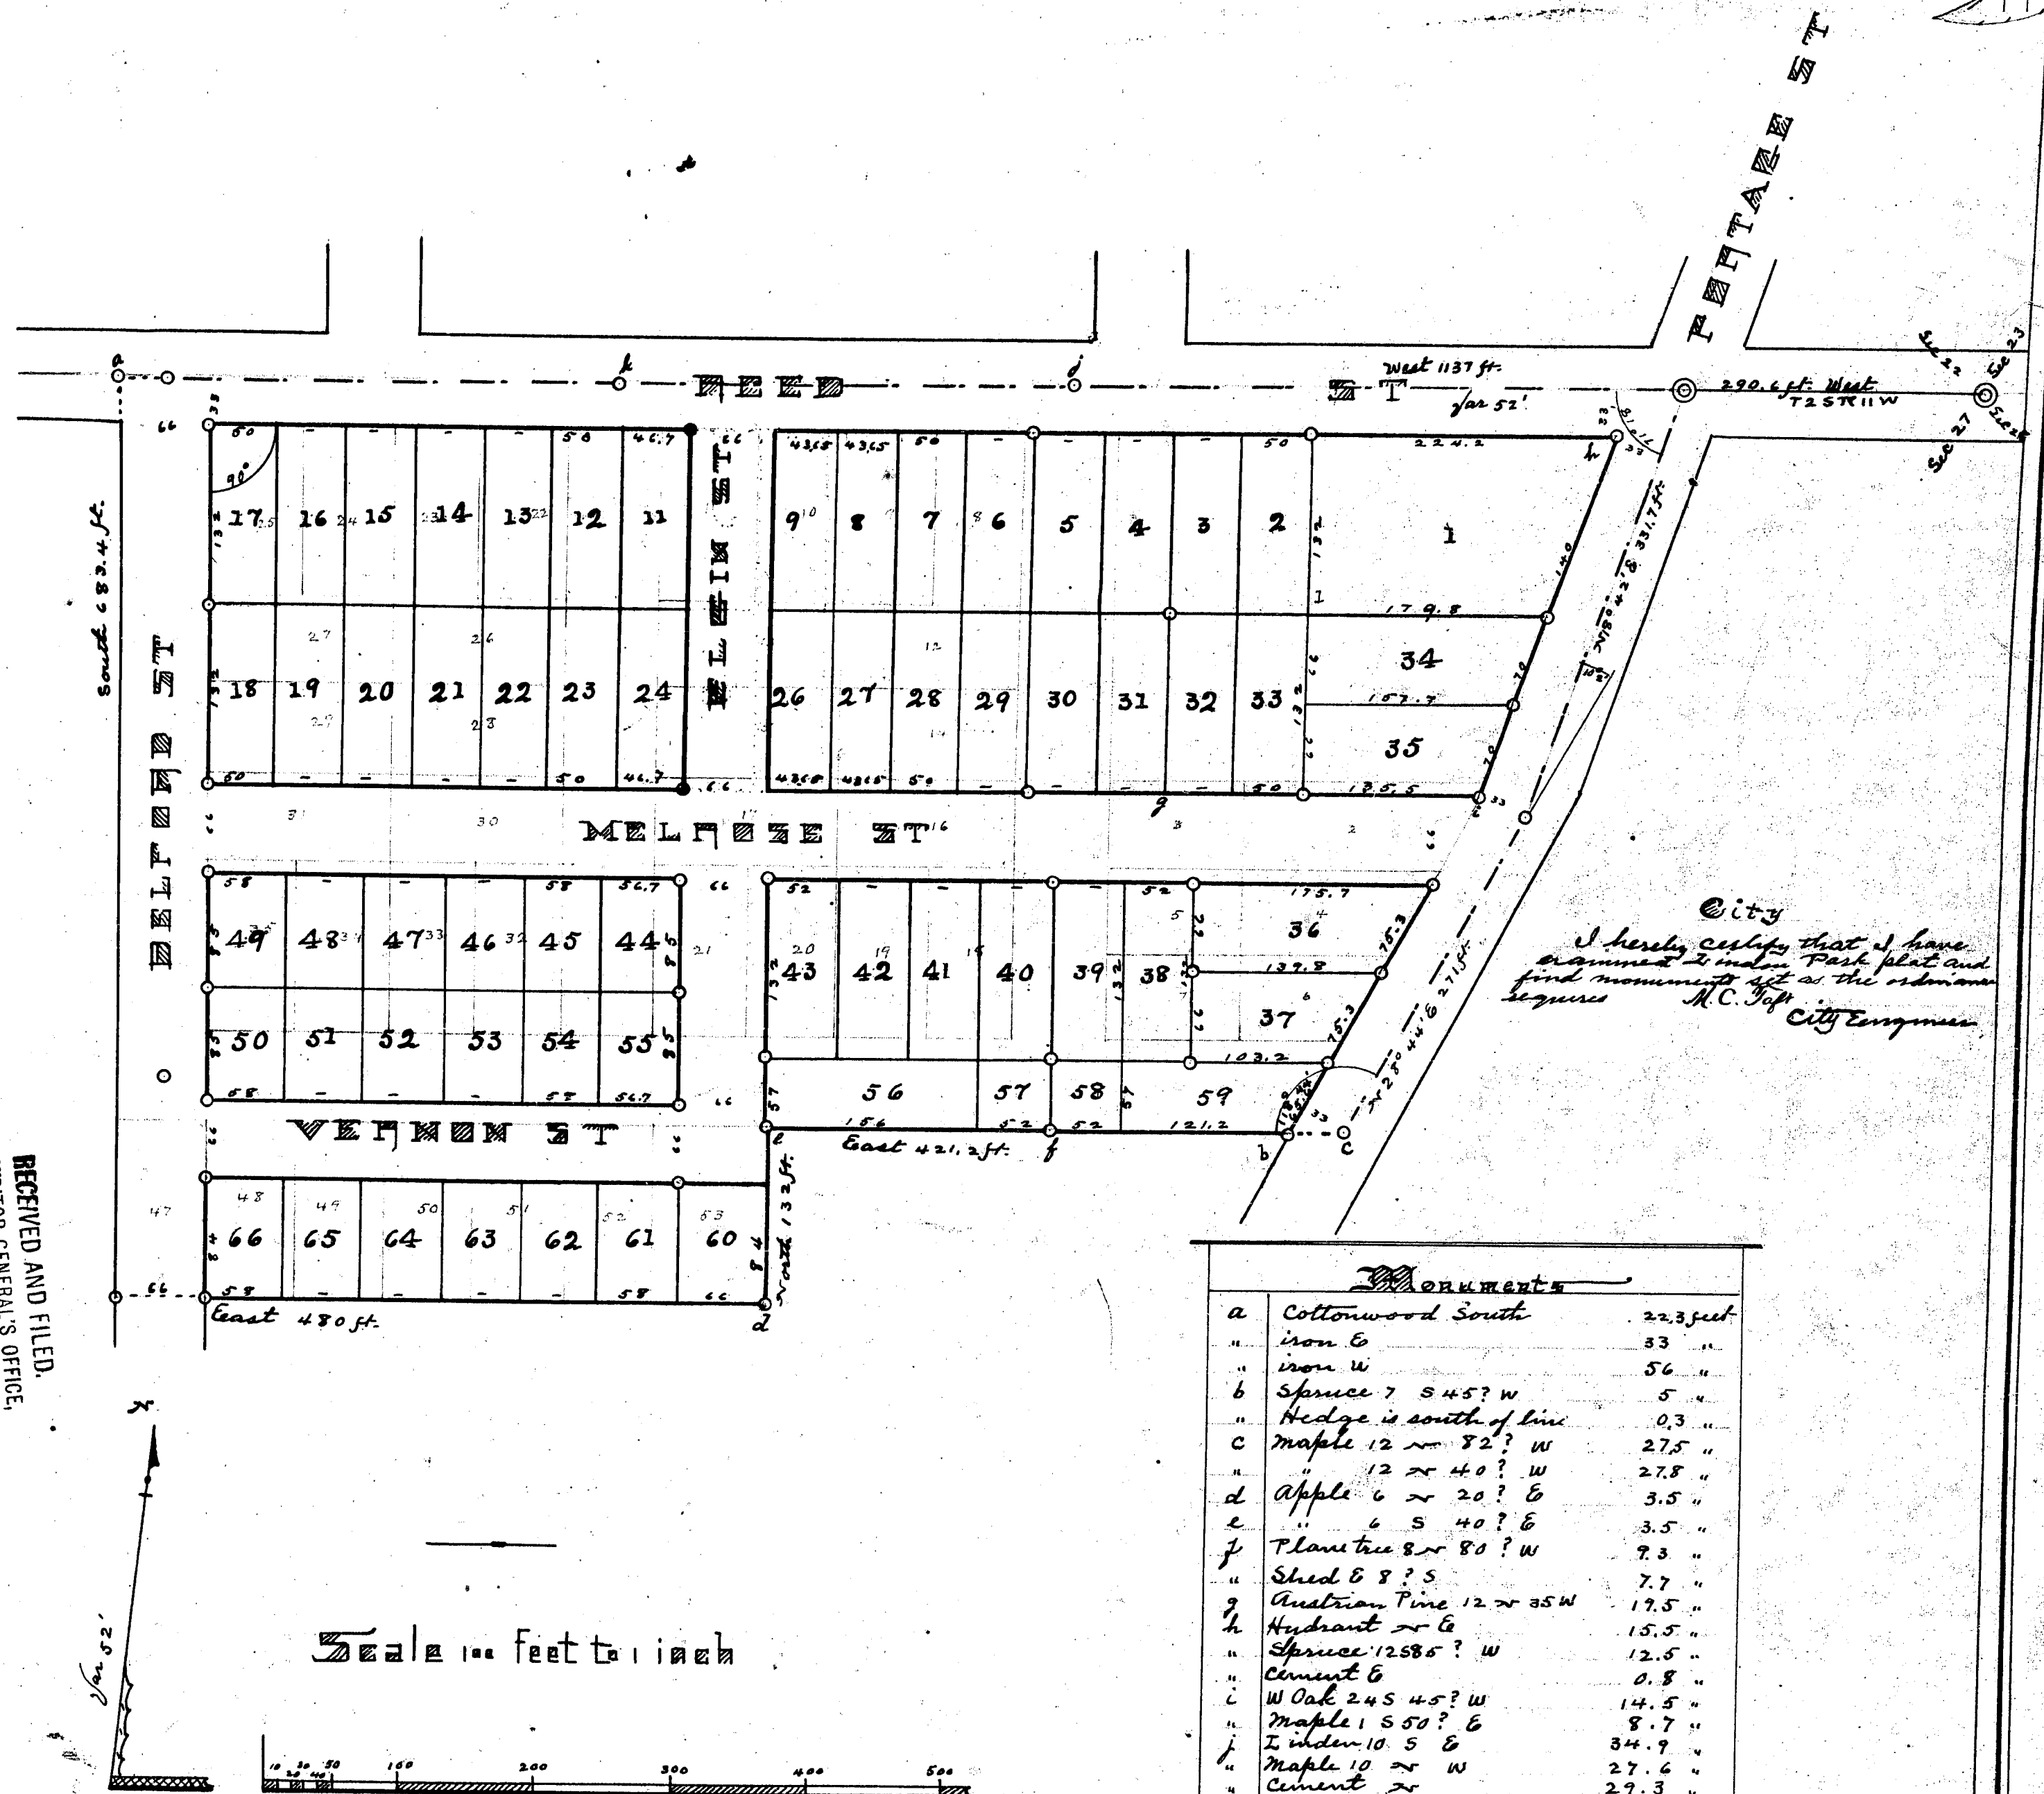

I hereby certify that I have examined the above plat and find it correct as the same appears.
H.C. Top
City Engineer

Monuments		
a	Cottonwood South	22.3 feet
"	iron 6	53 "
"	iron W	56 "
b	Spruce 7 S 45° W	5 "
"	Hedge is south of line	0.3 "
c	Maple 12 N 82° W	27.5 "
"	" 12 N 40° W	27.8 "
d	Apple 6 N 20° E	3.5 "
e	" 6 S 40° E	3.5 "
f	Plane tree 8 N 80° W	7.3 "
"	Shed 8 S	7.7 "
g	Australian Pine 12 N 35 W	17.5 "
h	Hydrant or 6	15.5 "
"	Spruce 12 S 85° W	12.5 "
i	Cement 6	0.8 "
j	W Oak 24 S 45° W	14.5 "
k	Maple 1 S 50° E	8.7 "
l	Iron 10 S E	34.9 "
m	Maple 10 N W	27.6 "
n	Cement or	27.3 "
o	iron stakes	

I hereby certify that I have made a survey of the above titled plat of land and have planted monuments at all intersections of streets and angles of the plat represented on the paper of the plat all the witnesses as the law requires.
Estroff Surveyor

Revised Plat of Linden Park Kalamazoo

Being 14 1/2 acres of land, lying in the NE 1/4 of Sec 27 T25N R11W. Bounded at the intersection of the center line of Postage and Reed Streets 290.6 feet West of the NE corner of Sec 27 and running thence West 1137 ft. thence South at right angles with the Sec. line 680.4 ft. thence East 480 ft. thence North 132 ft. thence East 421.2 ft. to center of Postage St. thence N 28° 24' E 271 ft. thence N 18° 42' E 331.7 ft. to beginning.


Surveyed July 9, 1903. Estroff Surveyor
Dedicated fully by me the streets herein named are given to public use.
In presence of
Lora Harrison
Henry W. Fellows
James A. Saylor Owner (Seal)

State of Michigan
County of Kalamazoo
On this 23rd day of July 1903 before me a notary Public in and for said County personally came the above named James A. Saylor (Bachelor) known to me to be the person who executed this plat and acknowledged the same to be his free act and deed. Henry W. Fellows
Notary Public
Examined and July 25, 1903 John F. Wilkinson
Deputy Auditor General
Accepted by city council this 25th day of November 1904
Henry W. Fellows City Clerk
Received for record Dec 1, 1904 at 2:35 P.M.
and recorded in Book 7 of Plats on page 11
Notary J. F. Edwell
Register of Deeds

State of Michigan
County of Kalamazoo
We Homer N. Edwell
Register of Deeds and Estroff Surveyor hereby certify that we have each carefully compared this copy with the original plat of Linden Park and that it is an exact copy thereof and of the whole of such original plat.
Estroff Surveyor
Homer N. Edwell
Register of Deeds

State of Michigan
County of Kalamazoo
We Homer N. Edwell
Register of Deeds and Estroff Surveyor hereby certify that we have each carefully compared the annexed copy with the plat of Linden Park now of record in the office of said Register of Deeds and that it is a true transcript therefrom and of the whole of such record.
Estroff Surveyor
Homer N. Edwell
Register of Deeds

RECEIVED AND FILED.
IN AUDITOR GENERAL'S OFFICE.
JAN. 11 1905
John F. Edwell
Deputy Auditor General

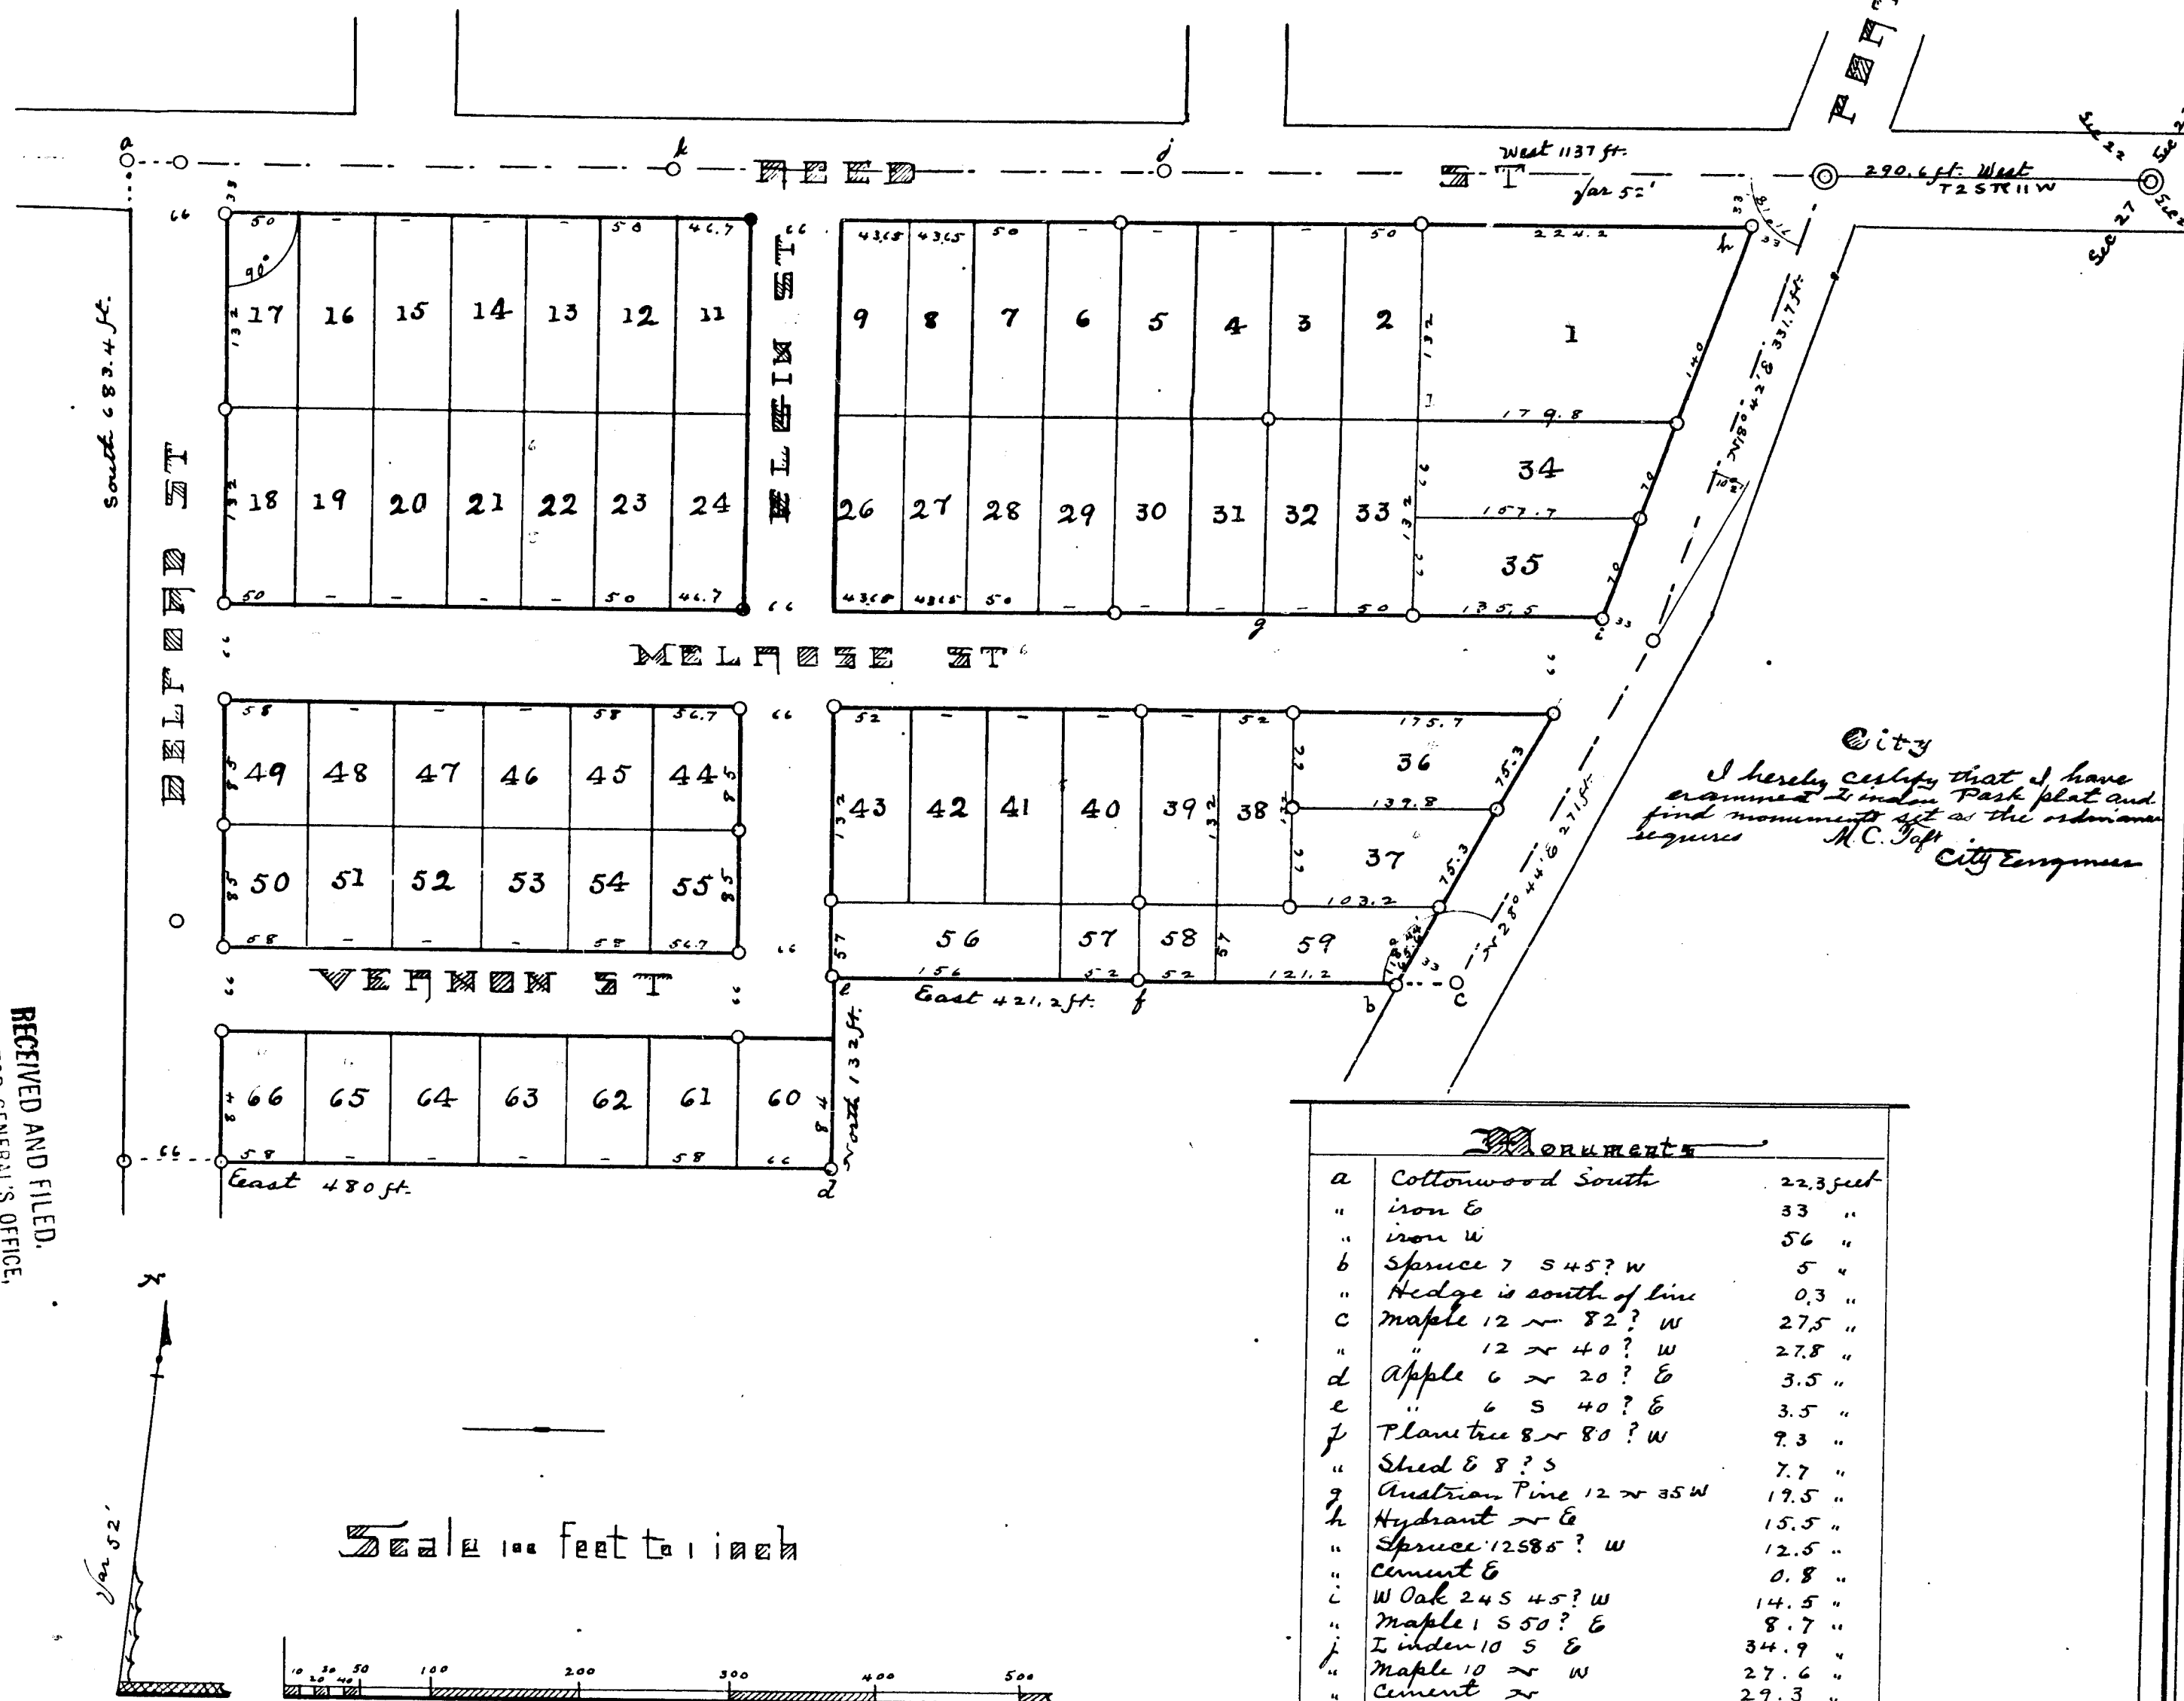

City
I hereby certify that I have examined the above plat and find it to be correct as the ordinance requires.
H. C. Toft
City Engineer

Monuments		
a	Cottonwood South	22.3 feet
"	iron 6	33 "
"	iron W	56 "
b	Spruce 7 S 45° W	5 "
"	Hedge is south of line	0.3 "
c	Maple 12 N 82° W	27.5 "
"	12 N 40° W	27.8 "
d	Apple 6 N 20° E	3.5 "
e	6 S 40° E	3.5 "
f	Plane tree 8 N 80° W	9.3 "
"	Shed 8 8° S	7.7 "
g	Audubon Pine 12 N 35 W	19.5 "
h	Hydrant N 6	15.5 "
"	Spruce 12 S 85° W	12.5 "
i	Cement 6	0.8 "
"	W Oak 24 S 45° W	14.5 "
j	Maple 1 S 50° E	8.7 "
"	Linden 10 S E	34.9 "
"	Maple 10 N W	27.6 "
"	Cement 20	29.3 "
o	iron stakes	

I hereby certify that I have made a survey of the above titled plat of land and have planted iron monuments at all intersections of streets and angles of the plat represented on the plat all the witnesses as the law requires.
Estroff Surveyor