

2639

CHAS. A. HEALY AND BOARDMAN PLAT

KALAMAZOO, MICHIGAN.

1905

Scale, 60 Feet per Inch.

M. C. TAFT, Surveyor.

DESCRIPTION OF LAND PLATTED.

Commencing at a point where the center line of Lake Street crosses the east line of Section 23, T. 2 S., R. 11 W., said point being 540 feet south of the east quarter post of said Section 23, and running thence north 82° 11' west along the center line of Lake Street 186.9 feet to the place of beginning, thence north 82° 11' west along the center line of Lake Street 489.8 feet, thence south 0° 24' west 522.98 feet, thence south 89° 51' east 486 feet, thence north 0° 24' east 457.8 feet to the place of beginning.

SURVEYOR'S CERTIFICATE.

I hereby certify that the plat hereon delineated is a correct one, and that permanent iron monuments have been placed at all points marked thus (O), as hereon shown, at all angles in the boundaries and at all intersections of streets.

M. C. Taft
Surveyor.

DEDICATION.

KNOW ALL MEN BY THESE PRESENTS, that we, Charles A. Healy, bachelor, and William W. Boardman and Stacia A. Boardman, his wife, as proprietors, have caused the land in the annexed plat to be surveyed, laid out and divided to be known as CHAS. A. HEALY AND BOARDMAN PLAT, Kalamazoo, Michigan, and that the streets as shown on said plat are hereby dedicated to the use of the public.

Charles A. Healy [l. s.]
William W. Boardman [l. s.]
Stacia A. Boardman [l. s.]

Signed and sealed in presence of

Bessie M. Radtchen

M. H. Radtchen
STATE OF MICHIGAN,
COUNTY OF KALAMAZOO, } ss.

On this 10th day of May, 1905, before me, a Notary Public in and for said County, personally came the above named Charles A. Healy and William W. Boardman and Stacia A. Boardman, his wife, known to me to be the persons who executed the above dedication, and acknowledged the same to be their free act and deed.

M. H. Radtchen
Notary Public, Kalamazoo County, Michigan.
My commission expires Oct. 4, 1906.

STATE OF MICHIGAN,
OFFICE OF AUDITOR GENERAL, }

Examined and approved May 20, 1905.
John F. Wilkinson
Deputy Auditor General.

STATE OF MICHIGAN,
KALAMAZOO COUNTY, } ss.

Kalamazoo, Mich., 23rd May, 1905.
This instrument was received for record this day, as a proper certificate, and is filed in compliance with Section 135 of Act 206 of Public Acts of Michigan of 1893, as amended by Act 154 of Public Acts of Michigan of 1895.

Howard N. Elwell
Register of Deeds, Kalamazoo County, Mich.

CERTIFICATE OF RECORD.

REGISTER'S OFFICE,
KALAMAZOO COUNTY, } ss.

Received for Record the 23rd day of May, 1905, at 1:30 o'clock P. M., and Recorded in Liber 7 of Plats, on Page 12.

Howard N. Elwell
Register of Deeds.

CERTIFICATE OF COMPARISON WITH THE ORIGINAL.

STATE OF MICHIGAN,
KALAMAZOO COUNTY, } ss.

We, Homer N. Elwell, Register of Deeds in and for said County, and M. C. Taft of Kalamazoo, Michigan, Surveyor, hereby certify that we have each carefully compared this copy with the original CHAS. A. HEALY AND BOARDMAN PLAT, Kalamazoo, Michigan, and that it is an exact copy thereof, and of the whole of such original Map or Plat.


Howard N. Elwell
Register of Deeds.
M. C. Taft
Surveyor.

CERTIFICATE OF COMPARISON WITH THE RECORD.

STATE OF MICHIGAN,
KALAMAZOO COUNTY, } ss.

We, Homer N. Elwell, Register of Deeds in and for said County, and M. C. Taft of Kalamazoo, Michigan, Surveyor, hereby certify that we have each carefully compared the annexed copy with the Chas. A. Healy and Boardman Plat, Kalamazoo, Michigan, now on record in the office of the said Register of Deeds, and that it is a true transcript therefrom and of the whole of such record.

Howard N. Elwell
Register of Deeds.
M. C. Taft
Surveyor.

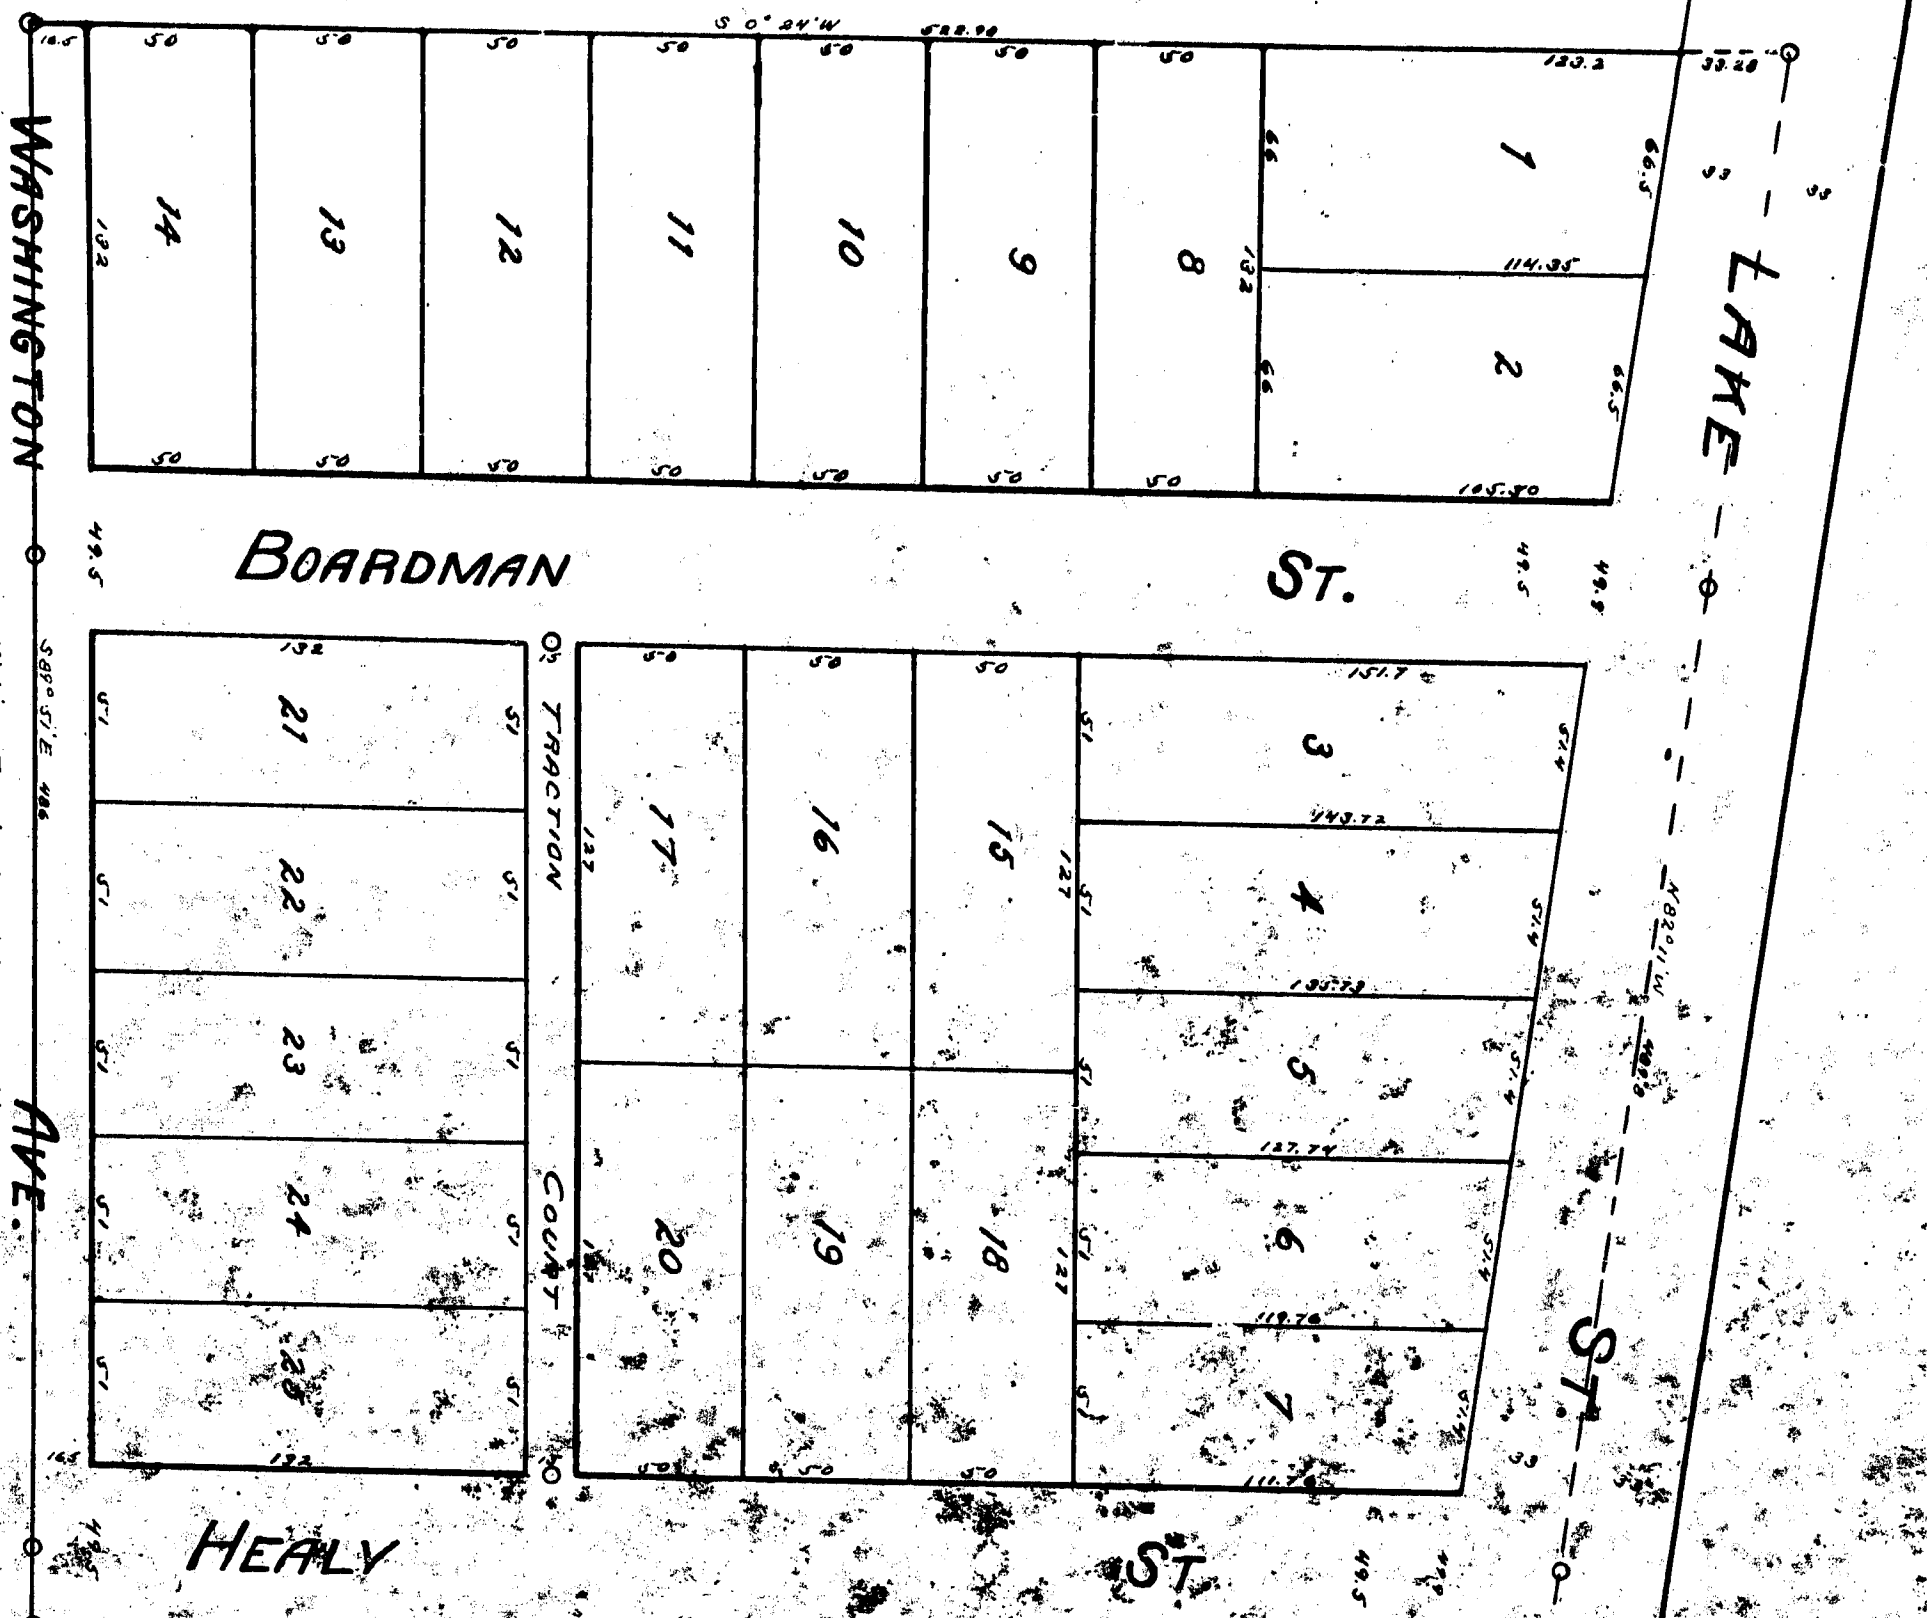

RECEIVED AND FILED
IN AUDITOR GENERAL'S OFFICE
JUN 1 1905
John F. Wilkinson
Deputy Auditor General.

5639

CHAS. A. HEALY AND BOARDMAN
PLAT

KALAMAZOO, MICHIGAN.

1905

Scale, 60 Feet per Inch.

M. C. TAFT, Surveyor.

DESCRIPTION OF LAND
PLATTED.

Commencing at a point where the center line of Lake Street crosses the east line of Section 23, T. 2 S., R. 11 W., said point being 540 feet south of the east quarter post of said Section 23, and running thence north 82° 11' west along the center line of Lake Street 186.9 feet to the place of beginning, thence north 82° 11' west along the center line of Lake Street 489.8 feet, thence south 0° 24' west 522.98 feet, thence south 89° 51' east 486 feet, thence north 0° 24' east 457.8 feet to the place of beginning.

SURVEYOR'S CERTIFICATE.

I hereby certify that the plat hereon delineated is a correct one, and that permanent iron monuments have been placed at all points marked thus (O), as hereon shown, at all angles in the boundaries and at all intersections of streets.

M. C. Taft
Surveyor.

Dedication.

KNOW ALL MEN BY THESE PRESENTS, that we, Charles A. Healy, bachelor, and William W. Boardman and Stacia A. Boardman, his wife, as proprietors, have caused the land in the annexed plat to be surveyed, laid out and platted, to be known as CHAS. A. HEALY AND BOARDMAN PLAT, Kalamazoo, Michigan, and that the streets as shown on said plat are hereby dedicated to the use of the public.

Charles A. Healy [l.s.]
William W. Boardman [l.s.]
Stacia A. Boardman [l.s.]

Signed and sealed in presence of

Bessie M. Pundleton

W. H. Pundleton

STATE OF MICHIGAN,
COUNTY OF KALAMAZOO, } ss.

On this 10th day of May 1905, before me, a Notary Public in and for said County, personally came the above named Charles A. Healy and William W. Boardman and Stacia A. Boardman, his wife, known to me to be the persons who executed the above dedication, and acknowledged the same to be their free act and deed.

W. H. Pundleton
Notary Public, Kalamazoo County, Michigan.
My commission expires Oct. 4, 1906.

STATE OF MICHIGAN,
OFFICE OF AUDITOR GENERAL, }

Examined and approved May 20 1905.

John F. Wilkinson
Deputy Auditor General.

STATE OF MICHIGAN, } ss.

KALAMAZOO COUNTY, }

Kalamazoo, Mich. 28th May 1905.
This instrument was received for record this day, as a proper certificate was furnished in compliance with Section 135 of Act 206 of Public Acts of Michigan of 1893, as amended by Act 134 of Public Acts of Michigan of 1893.

W. H. Pundleton
Register of Deeds, Kalamazoo County, Mich.

CERTIFICATE OF RECORD.

REGISTER'S OFFICE, } ss.

KALAMAZOO COUNTY, }

Received for Record the 23rd day of May 1905, at 3 o'clock P. M., and Recorded in Liber 7 of Plats, on Page 18.

W. H. Pundleton
Register of Deeds.

CERTIFICATE OF COMPARISON
WITH THE ORIGINAL.

STATE OF MICHIGAN, } ss.

KALAMAZOO COUNTY, }

We, Homer N. Elwell, Register of Deeds in and for said County, and M. C. Taft of Kalamazoo, Michigan, Surveyor, hereby certify that we have each carefully compared this copy with the original CHAS. A. HEALY AND BOARDMAN PLAT, Kalamazoo, Michigan, and that it is an exact copy thereof, and of the whole of such original Map or Plat.

W. H. Pundleton
Register of Deeds.
M. C. Taft
Surveyor.


CERTIFICATE OF COMPARISON
WITH THE RECORD.

STATE OF MICHIGAN, } ss.

KALAMAZOO COUNTY, }

We, Homer N. Elwell, Register of Deeds in and for said County, and M. C. Taft of Kalamazoo, Michigan, Surveyor, hereby certify that we have each carefully compared the annexed copy with the Chas. A. Healy and Boardman Plat, Kalamazoo, Michigan, now on record in the office of the said Register of Deeds, and that it is a true transcript therefrom and of the whole of such record.

W. H. Pundleton
Register of Deeds.
M. C. Taft
Surveyor.

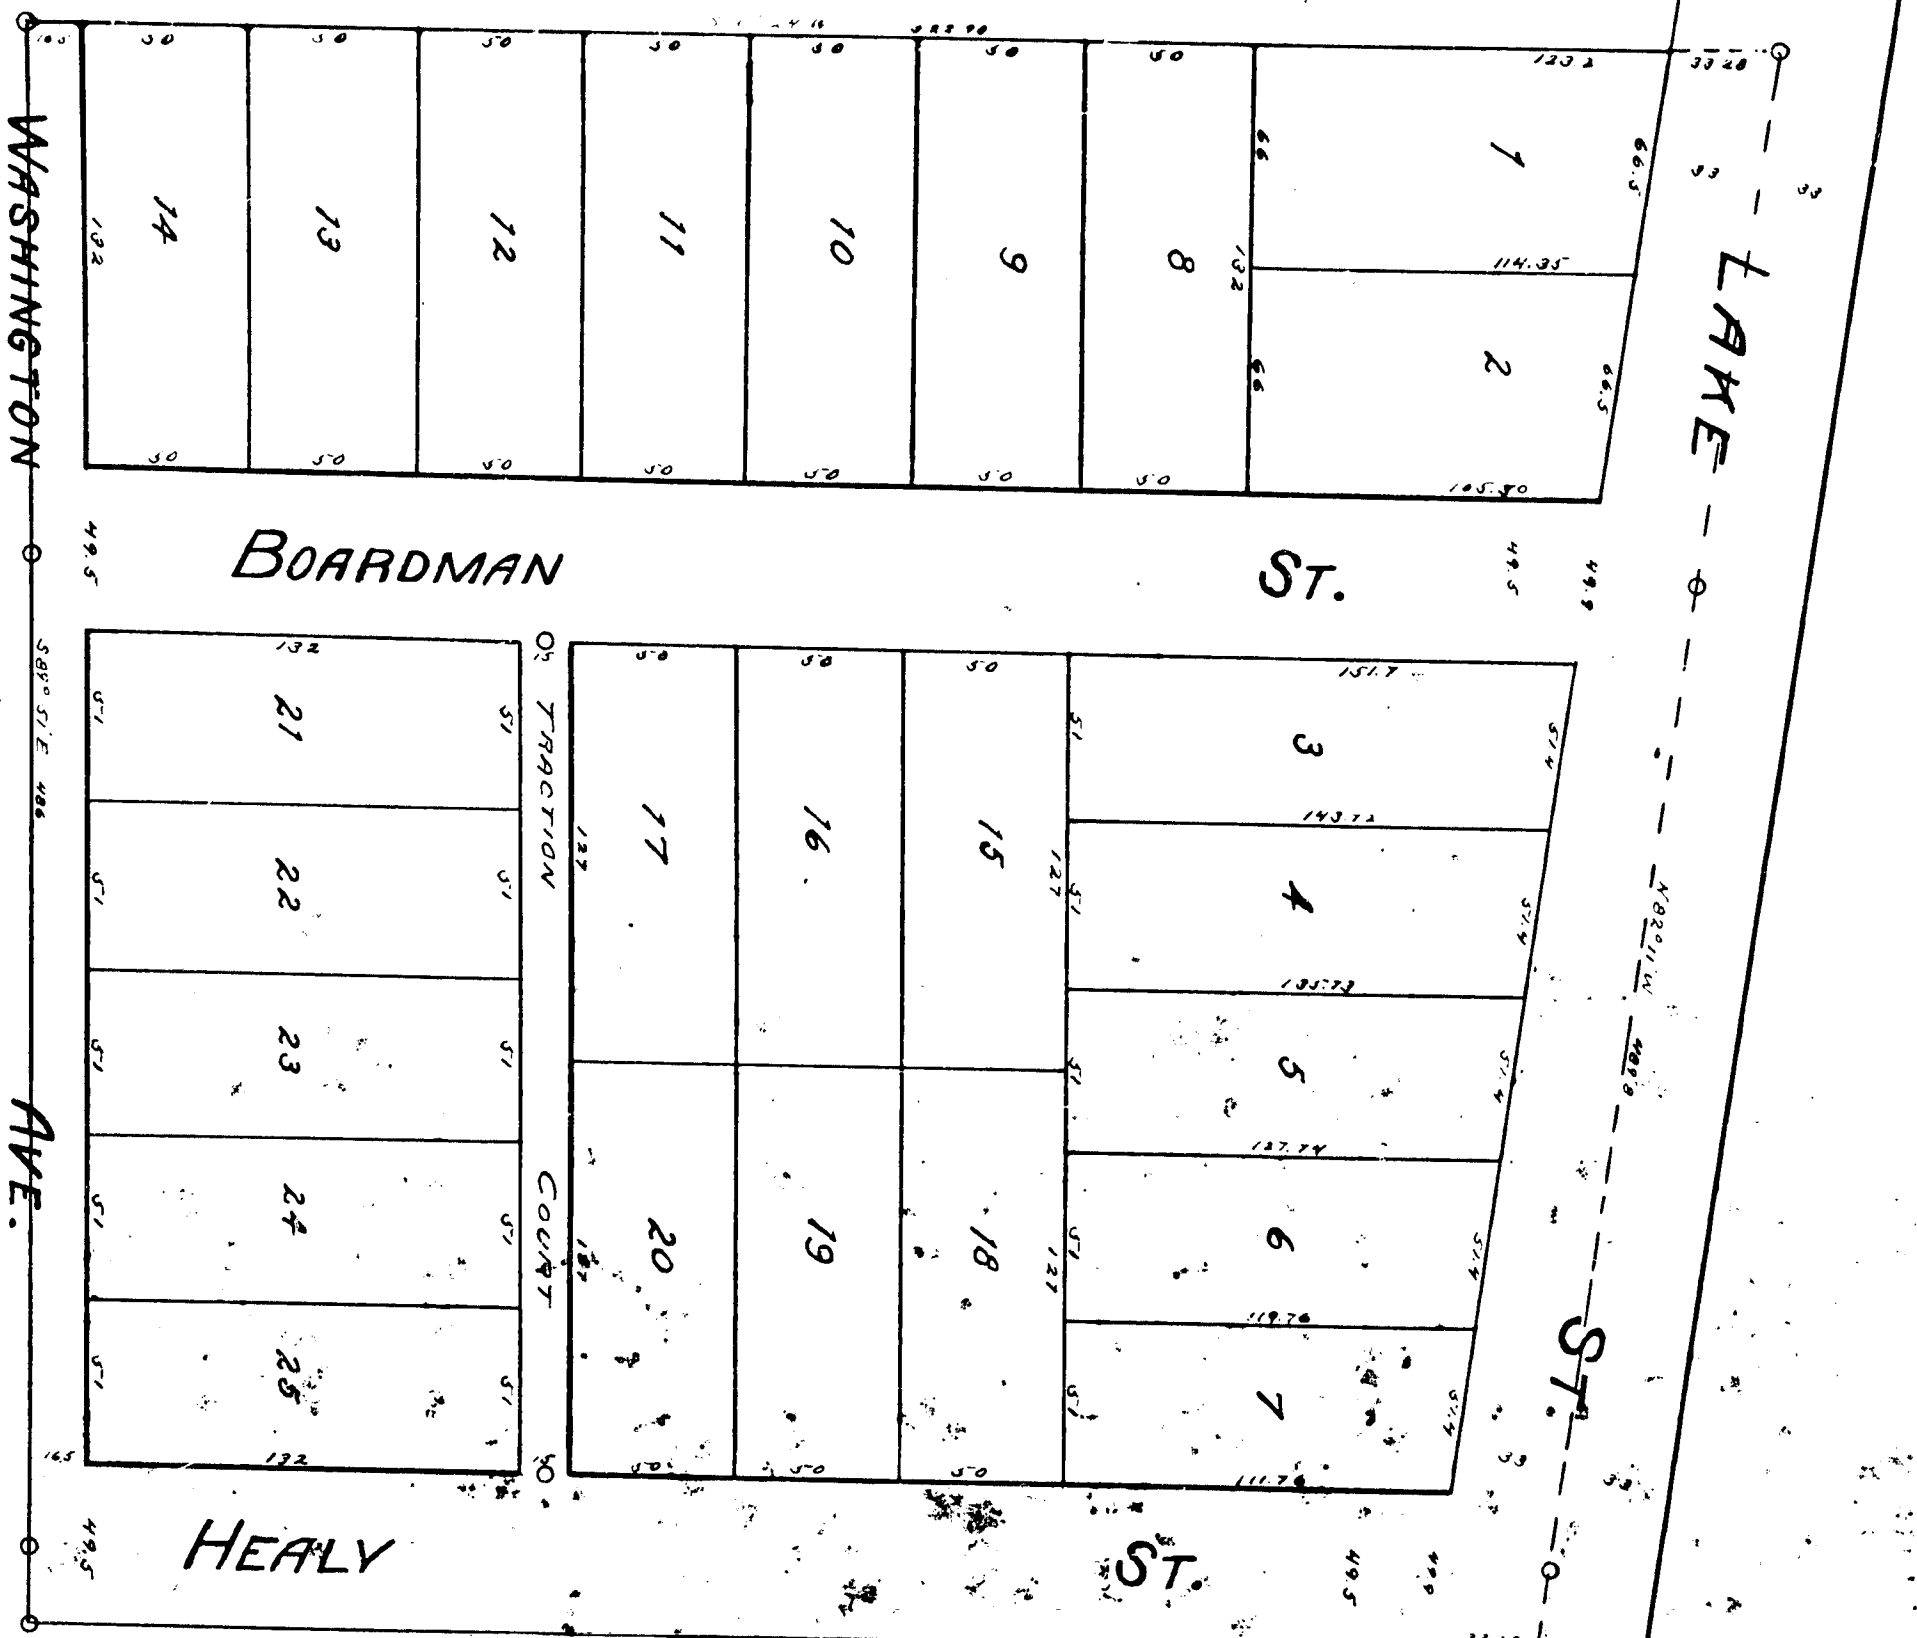

JUN 1 1905

IN AUDITOR GENERAL'S OFFICE,
Deputy Auditor General.