5171

Hobart Addition

Vicksburg

KALAMAZOO COUNTY

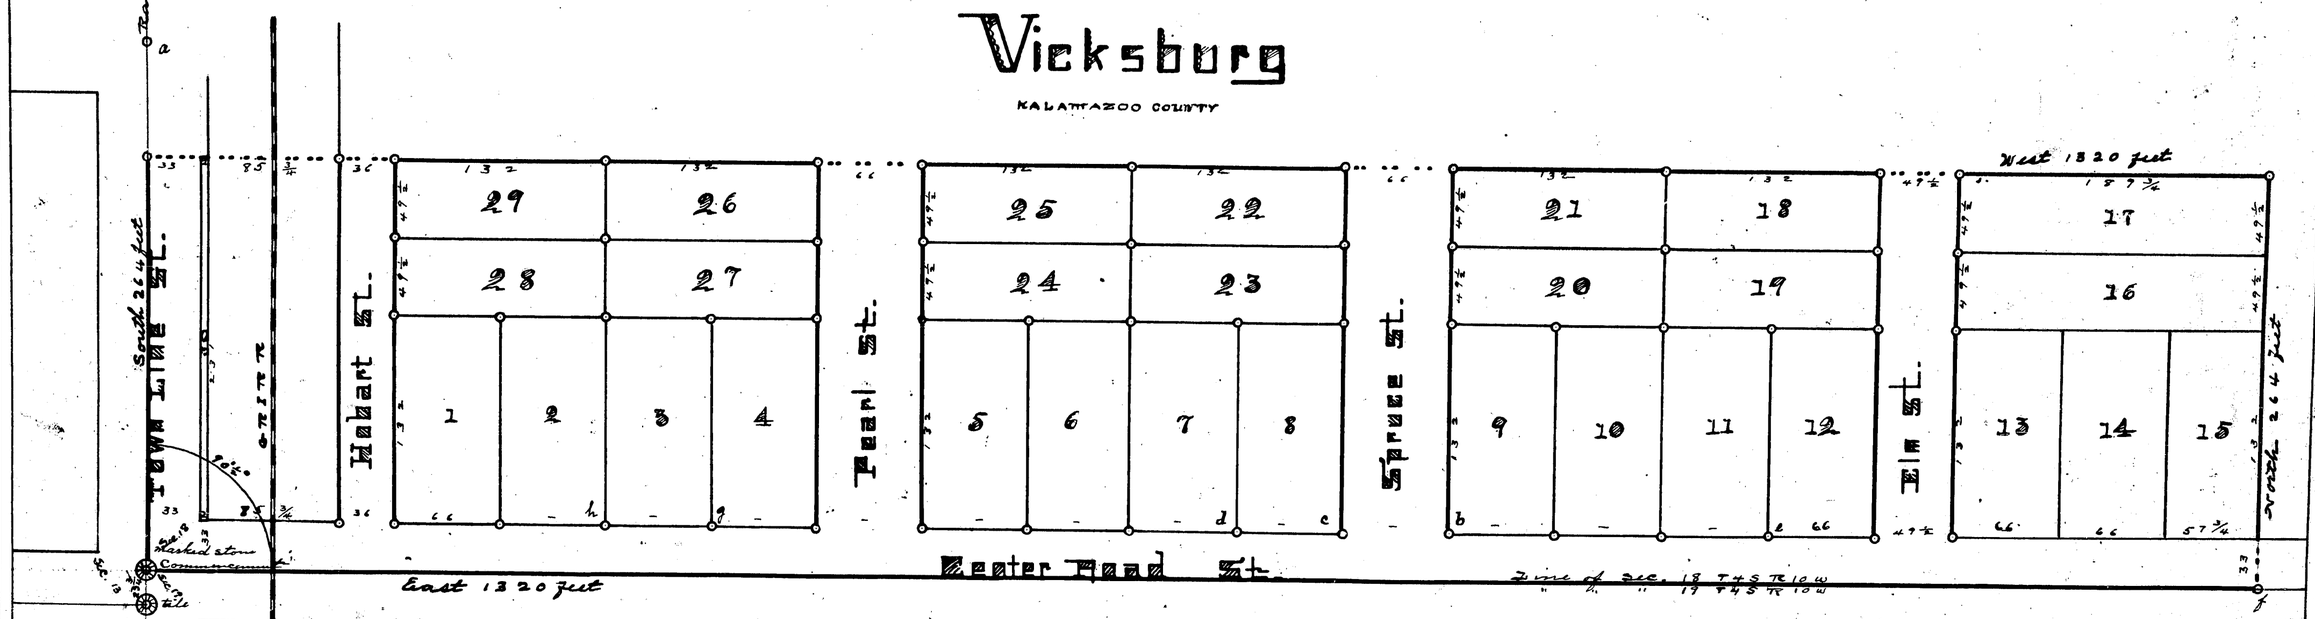

Being 8 acres of land. Lying in the South part of the West Fractional ¼ of the S W ¼ of Section 18 T 4 S R 10 W. Commencing at the S W corner of said sec. and running Thence E on the Sec. line 1320 feet. Thence North 264 feet. Thence West 1320 feet. Thence South on the range line 264 feet to beginning.

Surveyed May 1. 1905. E Strong Surveyor

Dedicated fully by me the streets herein named are given to public use.

In presence of

Jenny L. Isabel
Rosa D. Penfield

Carrie Hobart Wing (LS)

State of Michigan
County of Kalamazoo ss

On this 29th day of May 1905. before me a Notary Public in and for said County personally came the above named Carrie Hobart Wing (de jure) known to me to be the person who executed this plat and acknowledged the same to be her free act and deed. John B Penfield, Notary Public My commission expires Apr. 7. 1908.

State of Michigan
County of Kalamazoo ss

We Homer N Elwell Register of Deeds and E Strong Surveyor hereby certify that we have each carefully compared this copy with the original plat of Hobarts Addition and that it is an exact copy thereof and of the whole of such original plat.

E Strong Surveyor — Homer N Elwell Register of Deeds

State of Michigan
County of Kalamazoo ss

We Homer N Elwell Register of Deeds and E Strong Surveyor hereby certify that we have each carefully compared the annexed copy with plat of Hobart Addition now of record in the office of said Register of Deeds and that it is a true transcript therefrom and of the whole of such record.

E Strong Surveyor — Homer N Elwell Register of Deeds

Scale 66 feet to 1 inch

0 30 60 100 200 300

Monuments

S ¼	Found old stake & brick Pr	33 feet
brish	Maple 3 S 45° W	1⅓ "
S W C	Marked stone +	
"	W Pr Rail East	69 "
"	tile South	23¾ "
a	iron & Oak 30 Pr 5½ W	34½ "
"	Maple 12 S 33½ W	61 "
"	R ¼ fence East	35 "
b	Ash 1 S 3° E	11 "
c	Hickory 7 Pr 60° W	10½ "
d	" 18 South?	10 "
"	" 8 S 12° E	10 "
e	Apple 1 S 5° E	8 "
f	iron. Stake & Elm Pr	12 "
g	Hickory 8 Pr 85° W	10½ "
h	Elm 18 Pr 80° E	19½ "
o	iron. stakes 20" x ¾	

I hereby certify that I have made a survey of the above titled plat of land and described as represented and have planted iron for monuments at all intersections of streets and angles of the plat marked o. E Strong Surveyor

Examined and Approved June 10. 1905.
John F Wilkinson Deputy Auditor General.

Received for record 15th June 1906 at 2-50 o'clock P M. and recorded in Book 7 of plats on page 14 Homer N Elwell Register of Deeds

RECEIVED AND FILED
IN AUDITOR GENERAL'S OFFICE,
March 24 1906
Deputy Auditor General

13185

ClibPDF - www.fastio.com

5171

Hobart Addition

Vicksburg

KALAMAZOO COUNTY

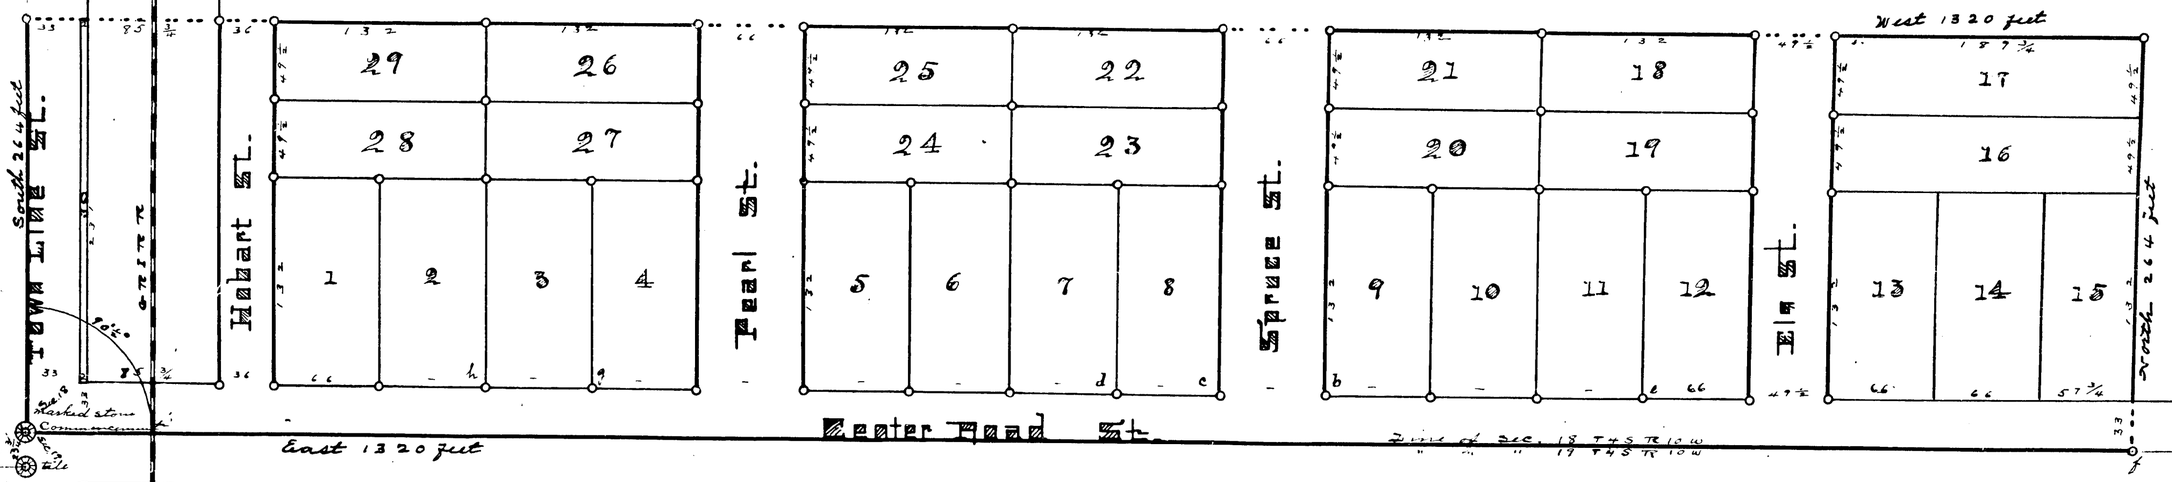

Being 8 acres of land. Lying in the South part of the West Fractional ¼ of the S W ¼ of section 18 T 4 S R 10 W. Commencing at the S W corner of said sec. and running thence E. on the Sec. line 1320 feet. Thence N. with 264 feet. Thence West 1320 feet. Thence South on the range line 264 feet to beginning.

Surveyed May 1. 1905. E. Strong Surveyor

Dedicated fully by me the streets herein named are given to public use.

In presence of
Jenny L. Troyel
Coafa. D. Penfield

Carrie Hobart Wing (15)

State of Michigan
County of Kalamazoo } ss On this 29th day of May 1905. before me a Notary Public in and for said county personally came the above named Carrie Hobart Wing (de jure) known to me to be the person who executed this plat and acknowledged the same to be her free act and deed. John B Penfield. Notary Public My commission expires Apr. 7. 1908.

State of Michigan
County of Kalamazoo } ss We Homer N Elwell Register of Deeds and E. Strong Surveyor hereby certify that we have each carefully compared this copy with the original plat of Hobarts Addition and that it is an exact copy thereof and of the whole of such original plat.

E. Strong Surveyor Homer N Elwell Register of Deeds

State of Michigan
County of Kalamazoo } ss We, Homer N Elwell Register of Deeds and E. Strong Surveyor hereby certify that we have each carefully compared the annexed copy with plat of Hobart Addition now of record in the office of said Register of Deeds and that it is a true transcript therefrom and of the whole of such record.

E. Strong Surveyor Homer N Elwell Register of Deeds

Scale 66 Feet to 1 inch

Monuments

S ¼	found old stake & brick or	33 feet
brick	maple 35 45? W	1⅔ "
S W C	Marked stone +	
"	W R R rail East	69 "
"	tile South	23¾ "
a	iron Y. Oak 30 or 5½ W	34½ "
"	maple 12 S 33 W	61 "
"	R R fence East	35 "
b	Ash 1 S 3? E	11 "
c	Hickory 9 or 60? W	10½ "
d	" 18 South?	10 "
"	" 8 S 12? E	10 "
e	Apple 1 S 5? E	8 "
f	iron. Stake & Ens or	12 "
g	Hickory 8 or 85? W	10½ "
h	Elm 18 or 80? E	19½
o	iron. stakes 20" x ⅞	

I hereby certify that I have made a survey of the above titled plat of land and as represented and have planted iron for monuments at all intersections of streets and angles of the plat marked o. E. Strong Surveyor

Examined and approved June 10-1905.
John F Wilkinson Deputy Auditor General.

Received for record 15th June 1905 at 2-50 o'clock P M and recorded in Book 7 of plats on page 14 Homer N Elwell Register of Deeds

RECEIVED AND FILED
IN AUDITOR GENERAL'S OFFICE,
March 24 1926
Deputy Auditor General

13185

CliPDF - www.fastio.com