

PLAT

BIGELOW'S SUBDIVISION, KALAMAZOO, MICH.

1904

Scale, 80 Ft. per inch.

M. C. TAYLOR, Surveyor.

DESCRIPTION OF LAND PLATTED.

A part of lot the (Q) "Maple" Addition to Kalamazoo, more particularly described by the following boundary lines: Commencing on the north line of Charles Avenue, 116.5 ft. west of the north-west corner of Charles Avenue and Phelps Avenue and running thence along the north line of Charles Avenue, 268.7 ft., thence north 31° 29' west, along the north-easterly line of East Avenue, 310.3 ft., to the south-easterly line of East Avenue, thence north 82° 09' east, along the south-easterly line of East Avenue 528.58 ft., thence south 320.83 ft., thence east 16.3 ft., thence south 294 ft. to the place of beginning.

SURVEYOR'S CERTIFICATE.

I hereby certify that the plat delineated hereon is a correct one, and that permanent iron monuments have been placed at all points marked thus (O), as hereon shown, at all angles in the boundaries and at all intersections of streets.

M. C. Taylor, Surveyor.

DEDICATION.

KNOW ALL MEN BY THESE PRESENTS, that I, Herbert H. Everett, Trustee, as proprietor, have caused the land depicted in the annexed plat to be surveyed, laid out and platted, to be known as Bigelow's Subdivision, Kalamazoo, Mich., and that the street as shown on said plat is hereby dedicated to the use of the public.

Signatures of the parties to the Dedication: *Herbert H. Everett*, Trustee.

H. A. Johnston, Trustee.

H. A. McRae, Trustee.

STATE OF MICHIGAN, ss.

COUNTY OF KALAMAZOO, ss.

On this 28th day of March, 1905,

before me, a Notary Public in and for said County, personally came the above named Herbert H. Everett, Trustee, known to me to be the person who executed the above dedication, and acknowledged the same to be his free act and deed.

H. A. Johnston, Notary Public, Kalamazoo Co., Mich.

My commission expires July 21st, 1907.

STATE OF MICHIGAN, ss.

OFFICE OF AUDITOR GENERAL.

Examined and approved May 20, 1905.

John F. Wilkinson, Deputy Auditor General.

Kalamazoo, Mich., March 29, 1905.

I hereby certify that I have examined the Annexed Plat of Bigelow's Subdivision, Kalamazoo, Mich., and find that permanent iron monuments have been set according to the ordinance governing the same.

M. C. Taylor, City Engineer.

Accepted by the City Council of the City of Kalamazoo, Mich., October 2, 1905.

Harry W. Bush, City Clerk.

STATE OF MICHIGAN, ss.

KALAMAZOO COUNTY, ss.

Kalamazoo, Mich., October 6, 1905.

This instrument was received for record this day, as a proper certificate was furnished in compliance with Section 189 of Act 206 of Public Acts of Michigan of 1896, as amended by Act 184 of Public Acts of Michigan of 1896.

Homer N. Ewell, Register of Deeds, Kalamazoo Co., Mich.

CERTIFICATE OF RECORD.

REGISTER'S OFFICE, ss.

KALAMAZOO COUNTY, ss.

Received for Record the 6th of October, 1905, at 11:10 o'clock A.M., and recorded in Liber 7 of Plats, on page 18.

Homer N. Ewell, Register of Deeds.

CERTIFICATE OF COMPARISON WITH THE ORIGINAL.

STATE OF MICHIGAN, ss.

COUNTY OF KALAMAZOO, ss.

We, Homer N. Ewell, Register of Deeds in and for said County, and M. C. Taylor, Surveyor, Kalamazoo, Mich., hereby certify that we have each carefully compared this copy with the original Plat of Bigelow's Subdivision, Kalamazoo, Mich., and that it is an exact copy thereof, and of the whole or such original Map or Plat.

Homer N. Ewell, Register of Deeds.

M. C. Taylor, Surveyor.

CERTIFICATE OF COMPARISON WITH THE RECORD.

STATE OF MICHIGAN, ss.

COUNTY OF KALAMAZOO, ss.

We, Homer N. Ewell, Register of Deeds in and for said County, and M. C. Taylor, Surveyor, Kalamazoo, Mich., hereby certify that we have each carefully compared the annexed copy with the Plat of Bigelow's Subdivision, Kalamazoo, Mich., now on record in the office of the said Register of Deeds, and that it is a true transcript thereof and of the whole of such record.

Homer N. Ewell, Register of Deeds.


M. C. Taylor, Surveyor.

RECEIVED AND FILED

IN AUDITOR GENERAL'S OFFICE,


March 19, 1905.

John F. Wilkinson, Deputy Auditor General.

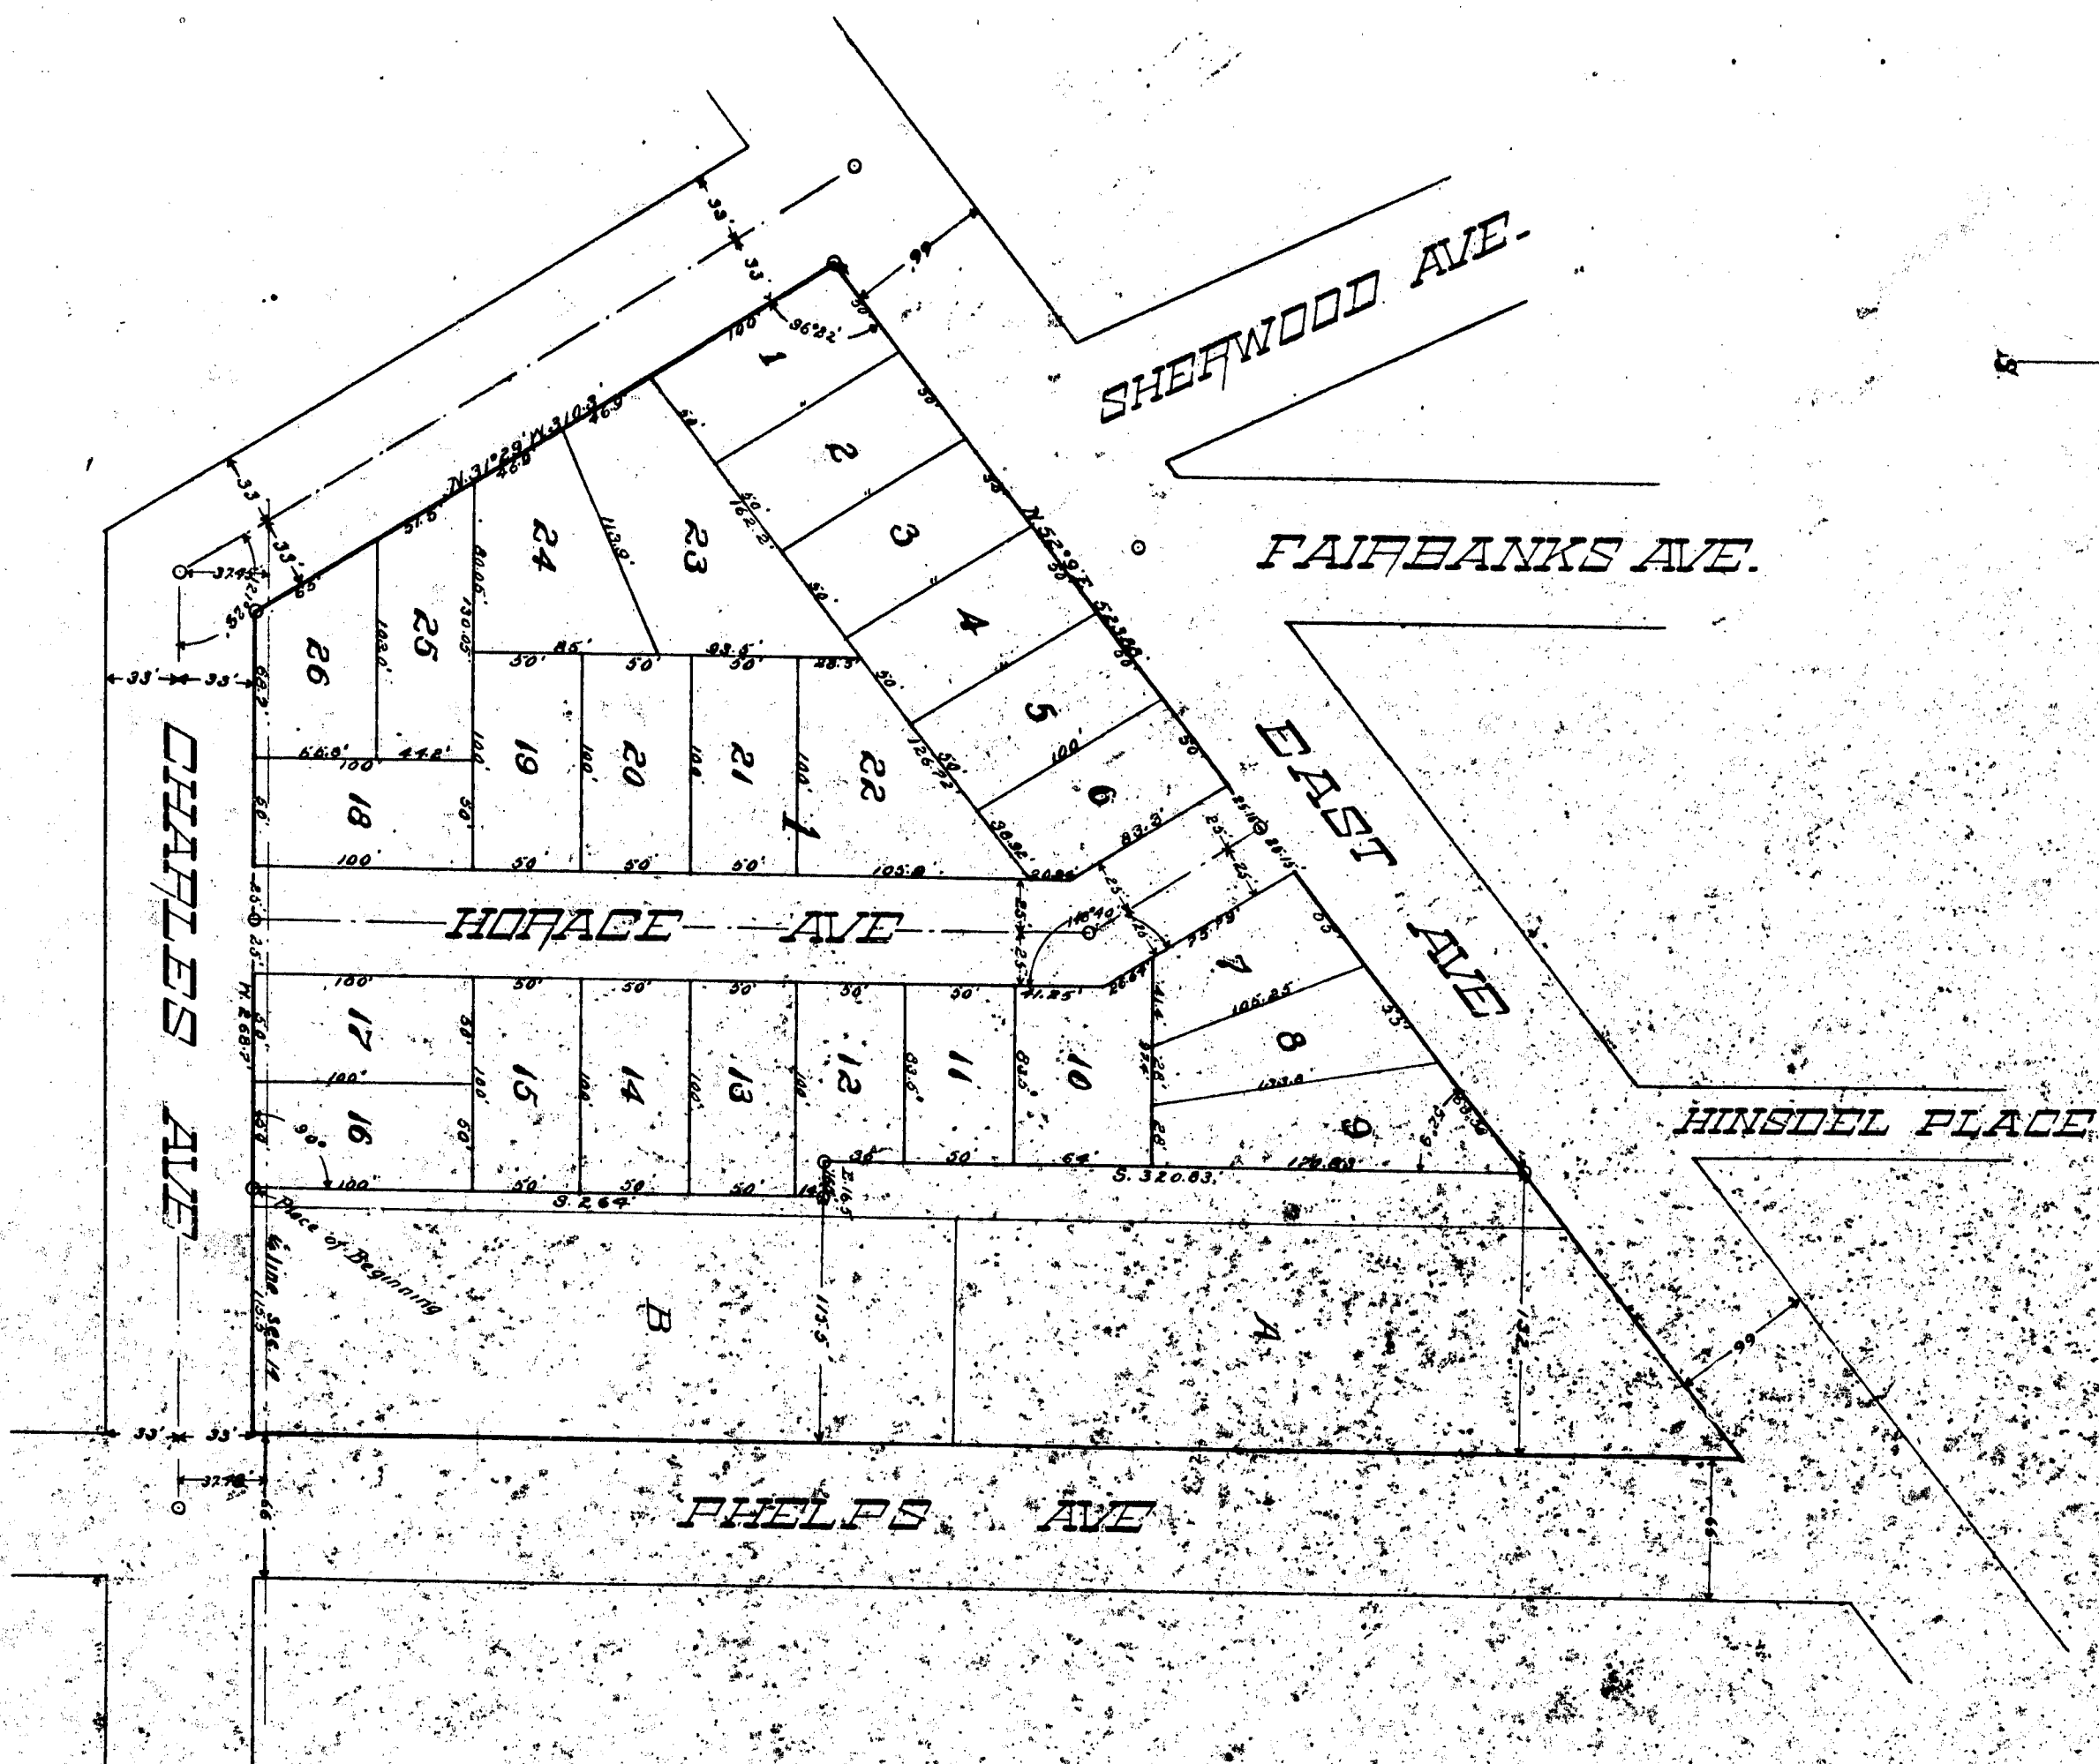

DESCRIPTION OF LAND
PLATTED.

1904

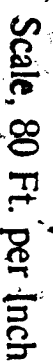

Mr. C. Craft,
Sittington

DEDICATION.

SURVEYOR'S CERTIFICATE.

boundaries and at all intersections of streets.

Mr. C. J. Swift,
Surgeon.

that the sheet as shown on said plat is to the use of the public.

Trustee.

..... 20

CHIGAN, }

6. day of March, 1905,

the person who executed the above ded-
wledged the same to be his free act and deed

U.S. CONSUL
Notary Public, Kalamazoo Co., Mich.

MISSION

FOR GENERAL. I

John F. Wilkinson,
Deputy Justice General

KALAMAZOO, MICH. *July 11* - 1908

monuments have been set according to the
ing the same.

CH. LINNÆUS.

---, 5111, 21, 23

Chapman, J. W.

—XIV.

rent was received for record this day, as a
was furnished in compliance with Section

THE ACTS OF PARLIAMENT OF 1800.

1
5
-
3
1
)
1
1
1
)
)
1
1

PRICE, {
\$.
\$.

Record the 6th of October... 1905,

19.....

ACKNOWLEDGMENTS

THE ORIGINAL.

LAMAZOO. }

that we have each carefully compared this

Final Map of Plat.

Ms. B. 1. 11

DATE OF COMPARISON

IN THE RECORD.

Elwell, Register of Deeds in and for said

the Plat of Bigelow's Subdivision, Kala-

record.

Ms. A. 9. 1. 14

• 77

[illegible]